





Elevation of Front

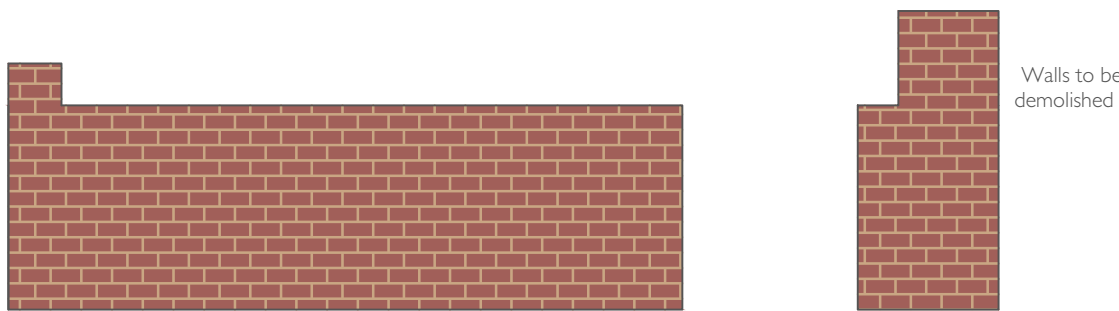

Elevation of Front wall

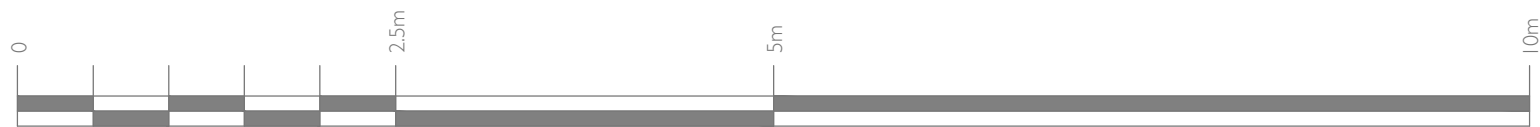

17.08.22 Issue Date, AMR Drawn By,

OPUS4
HAPPY SPACES - HAPPY PEOPLE

The Bank Building - 11 Melbourne Street
Salfybridge, Cheshire - SK15 2JE

T : 0161 402 3340
W: www.opus-4.com
E: hello@opus-4.com

Client Name
ENTERPIRSE
Floor Number
Ground & First Floor
Client Address
Hall Lane
Liverpool
L36 6AX

Drawing Title:
EXISTING EXTERIOR

Drawn By:
AMR

Scale:
1:50 @ A1

Drawing No		Revision		
D9	702	001	012	A