


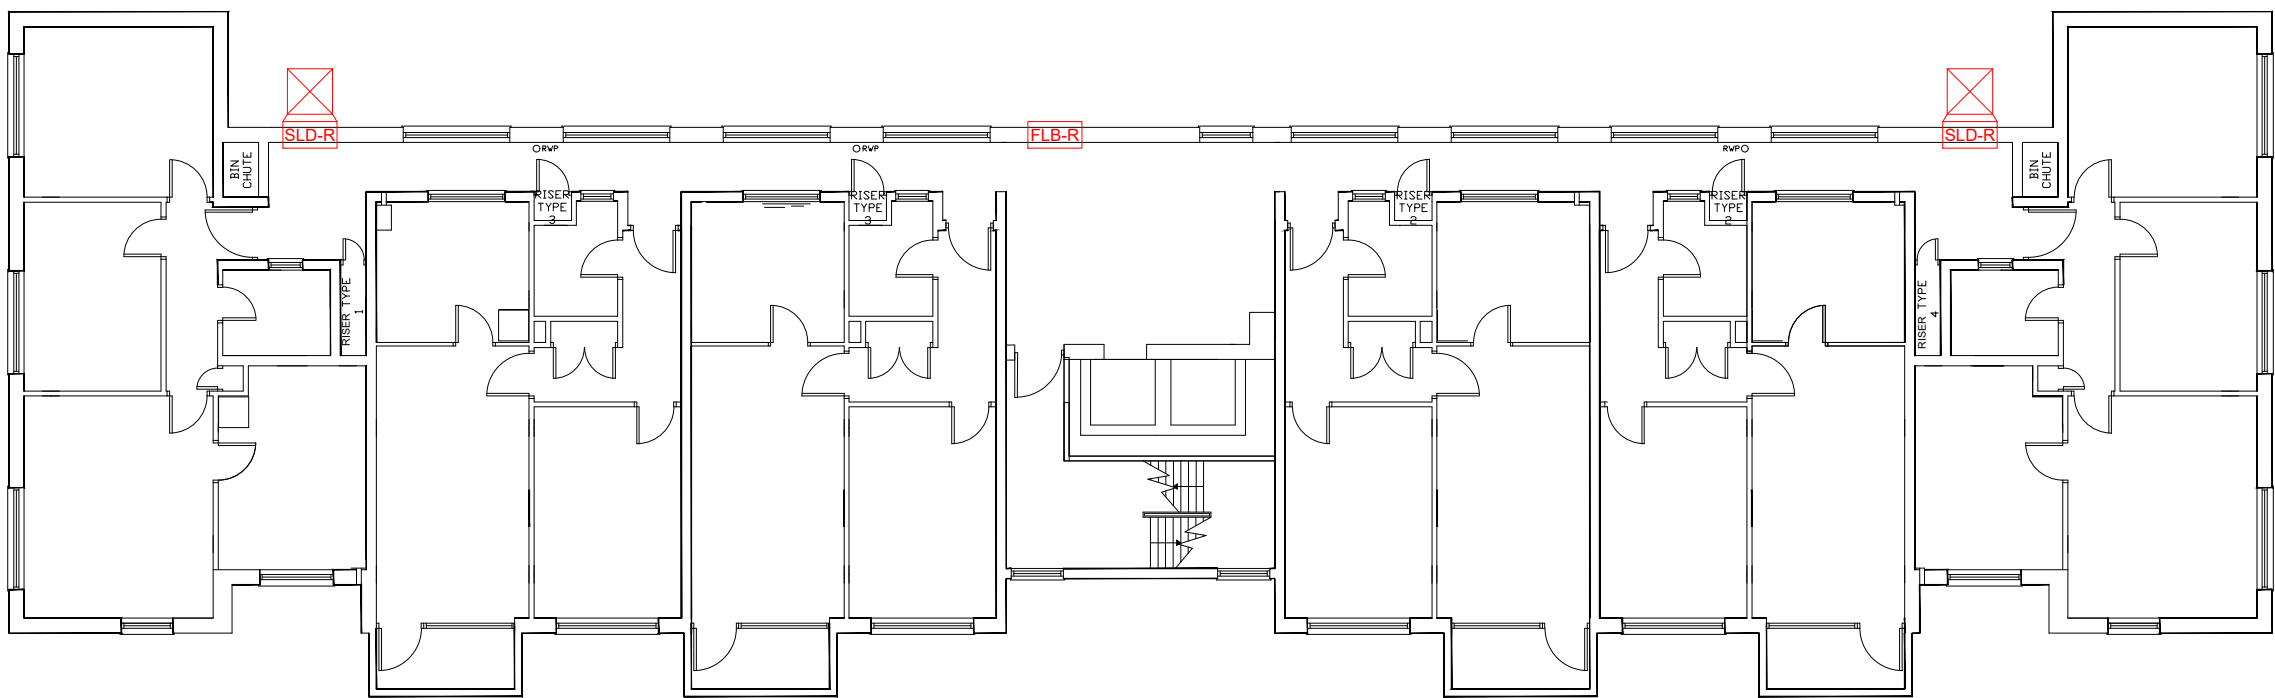

LEGEND

SLD-R

SHAFT LOUVRE DAMPER

FLB-R

FAÇADE LOUVRE BLADE VENT

FIRE RATED EXTRACT DUCT

NOTES

1.

Shaft Louvre Dampers are 669mm (w) x 1391mm (h) and have a free area of 0.43m².

2.

Façade Louvre Dampers are 1050mm (w) x 2200 (h) and have a free area of 1.73m².

3.

4.

5.

-	20/04/22	First Issue
Rev.	Date	Description

ISSUE

DESIGN

ventro>>>

FIRE COMPLIANCE

Ventro Group

7 Darklake View, Plymouth, PL6 7TW

Tel: 0345 38 10 999 Web: ventrogroup.com

Email: contactus@ventrogroup.com

CLIENT

LIVV HOUSING

SITE

THE FAIRWAYS

PROJECT

SMOKE VENT INSTALLATION

DRAWING TITLE

FLOORS 1-7

SMOKE VENTILATION

SYSTEM LAYOUT

SCALE @ A3	DATE	DRAWN	CHECKED
1:150	20/04/2022	BF	XX
DRAWING REF.			REVISION
220402-OMNI-ZZ-01-DR-Y-0001			-