




Location Key Plan
1: 1000

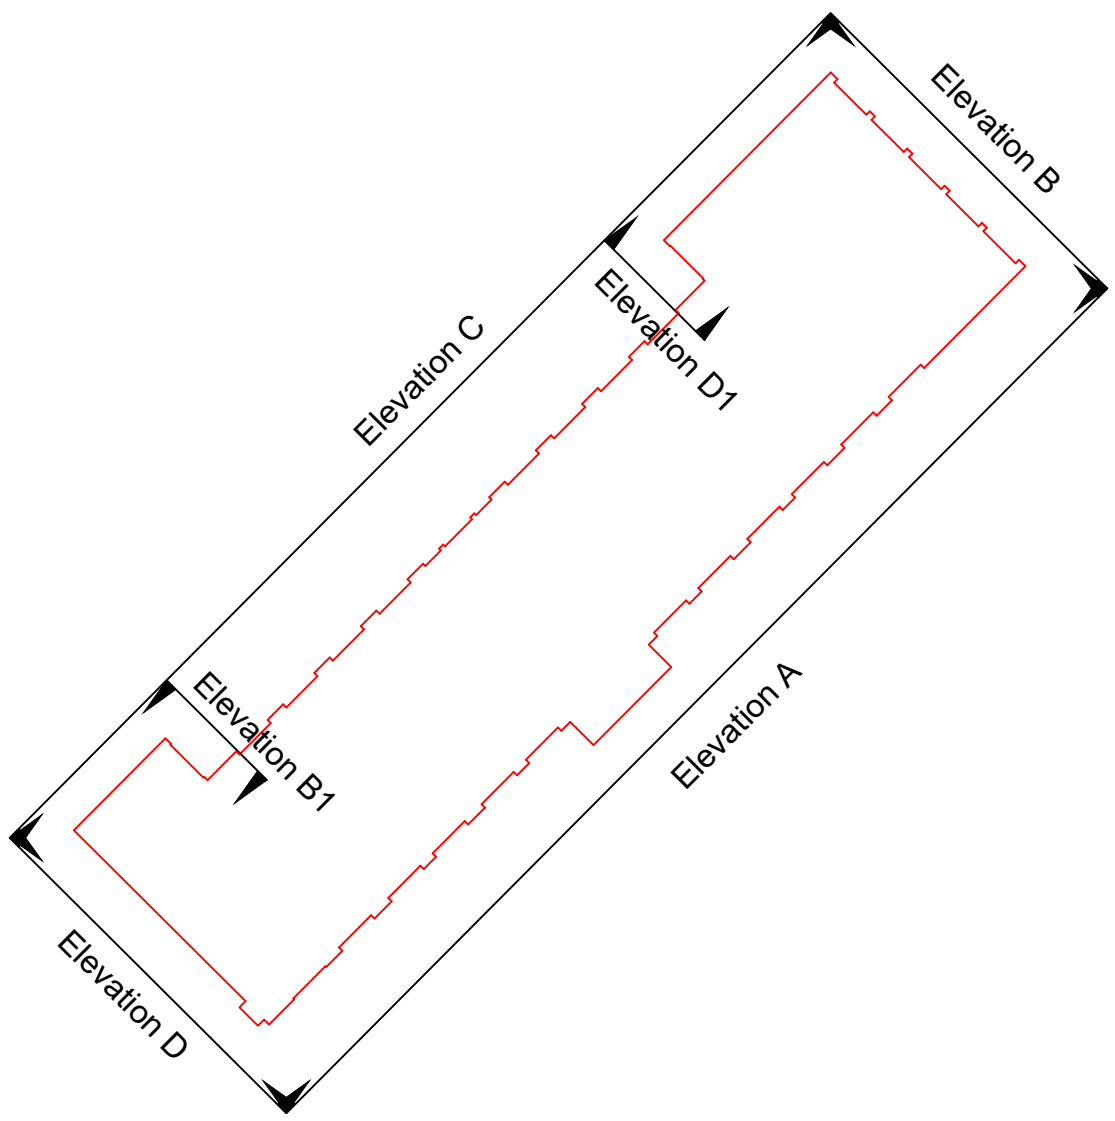

Key Plan

- Concrete
- Brickwork
- Railings
- Manifestations
- Vents

Elevation C (Per Block)

Brickwork: 92.8 m²
Manifestation: 184.6 m²
Concrete: 776.6 m²
Vents: 35.1 m²

Elevation D (Per Block)

Brickwork: 30 m²
Manifestation: 66 m²
Concrete: 206.3 m²
Vents: 0.86 m²

Elevation D1 (Per Block)


Brickwork: 2.5 m²
Concrete: 54 m²

Total Areas (Per Block)


Brickwork: 208.4 m²
Manifestation: 656.6 m²
Concrete: 1913.9 m²
Vents: 36.89 m²
Railings: 99.2 m²



Elevation C

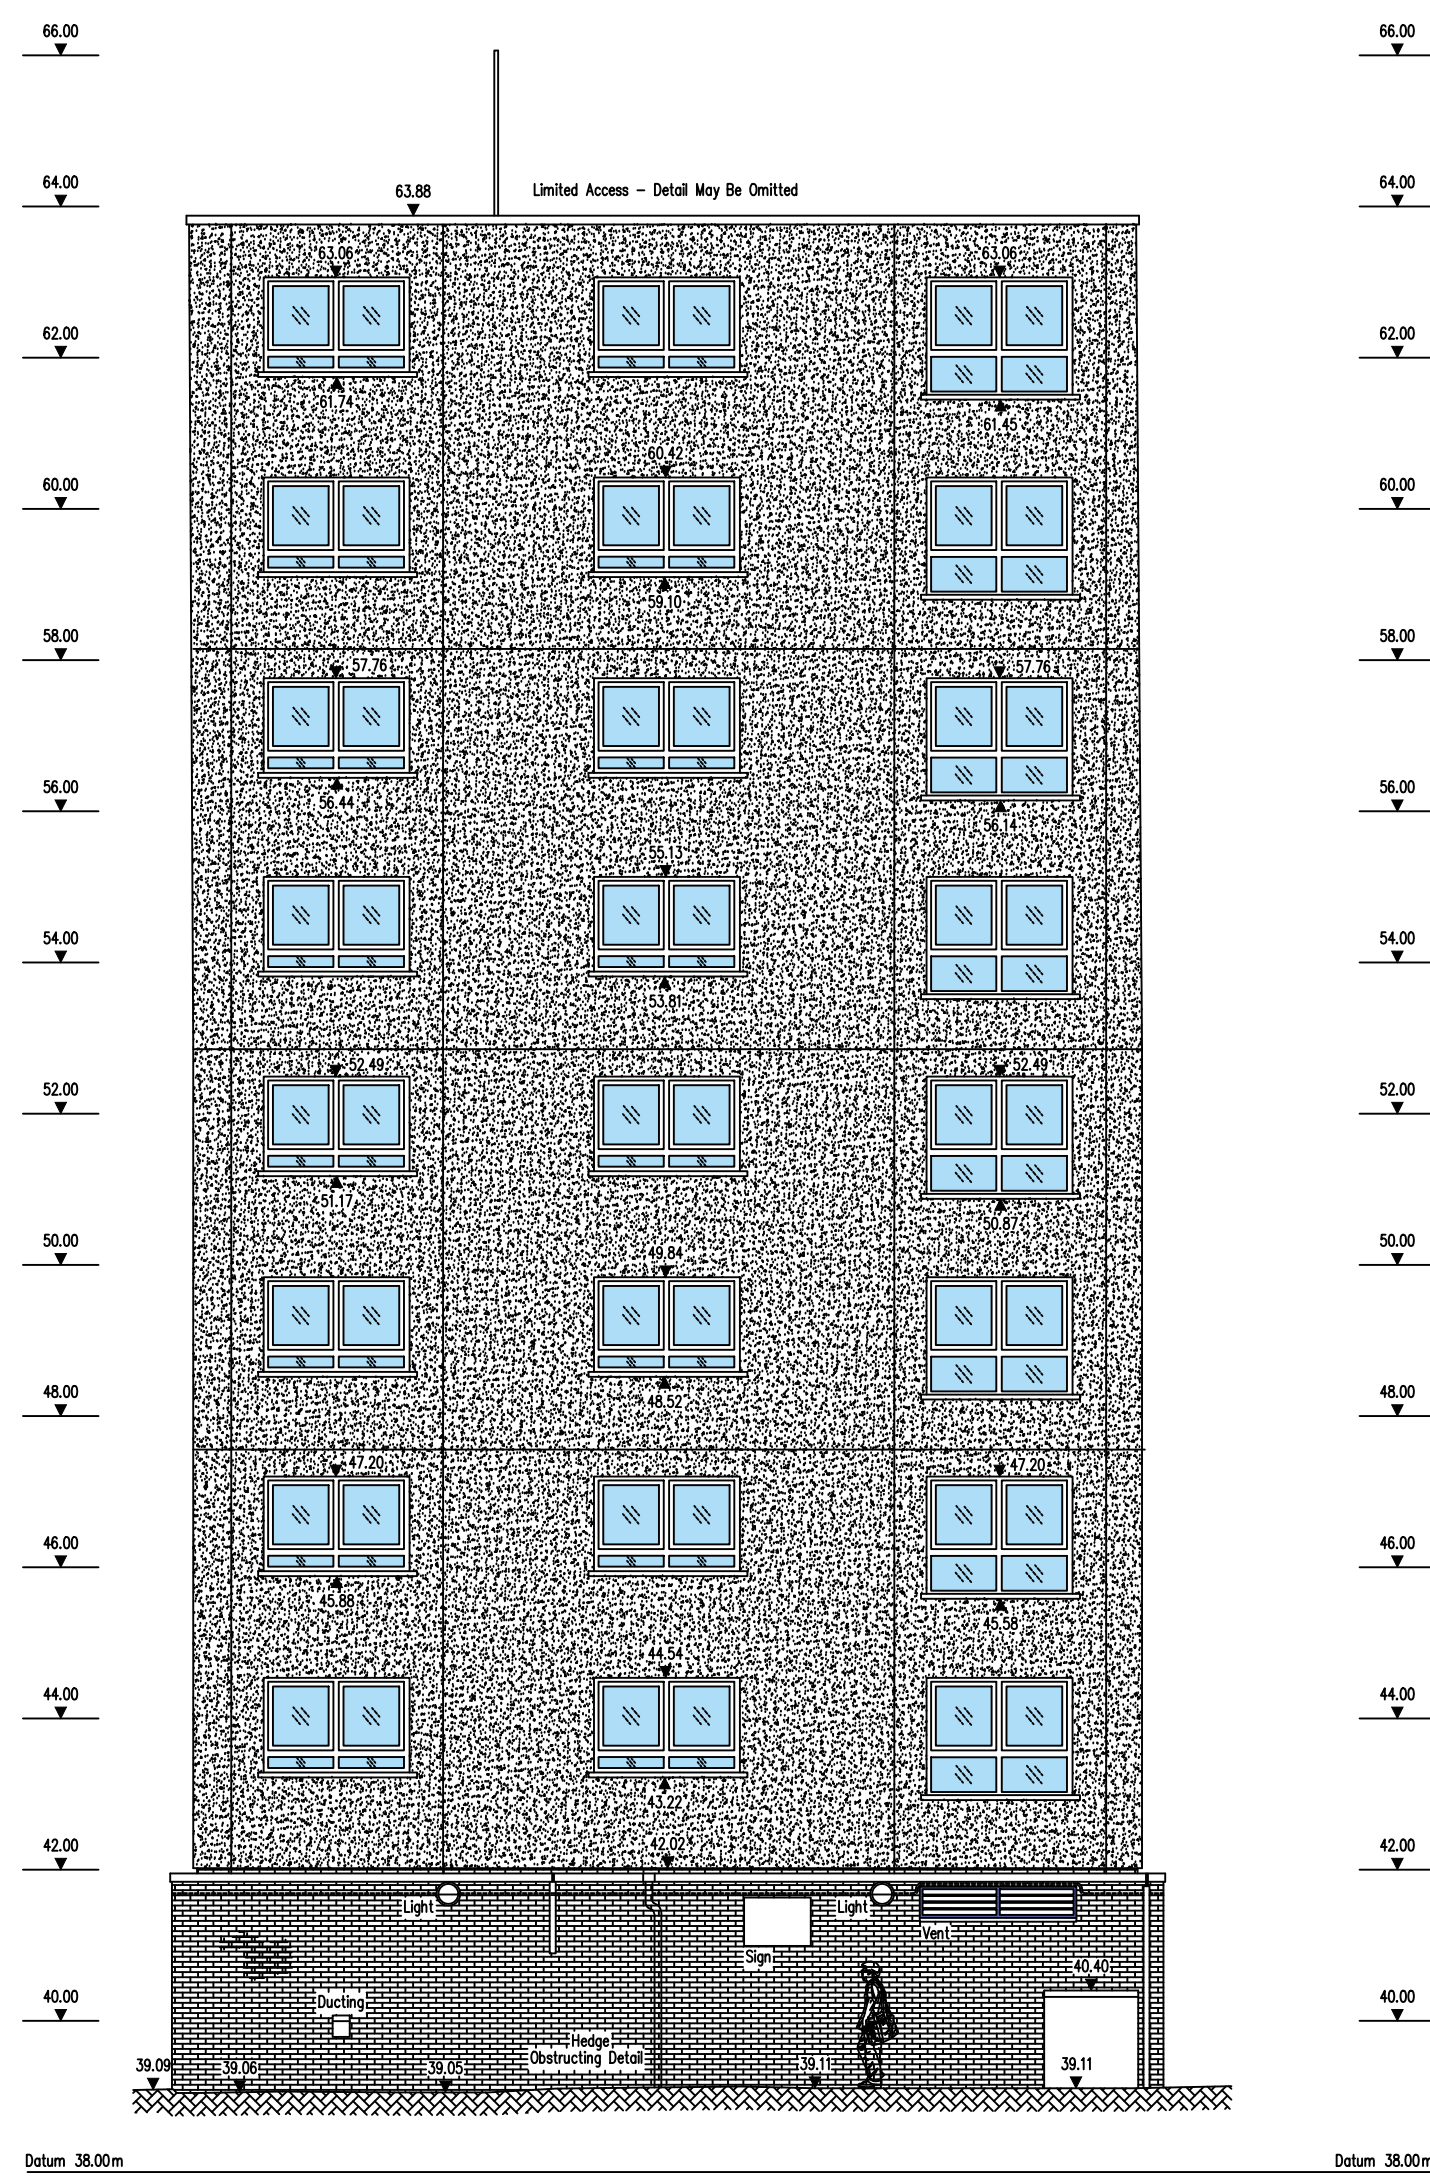

Elevation D

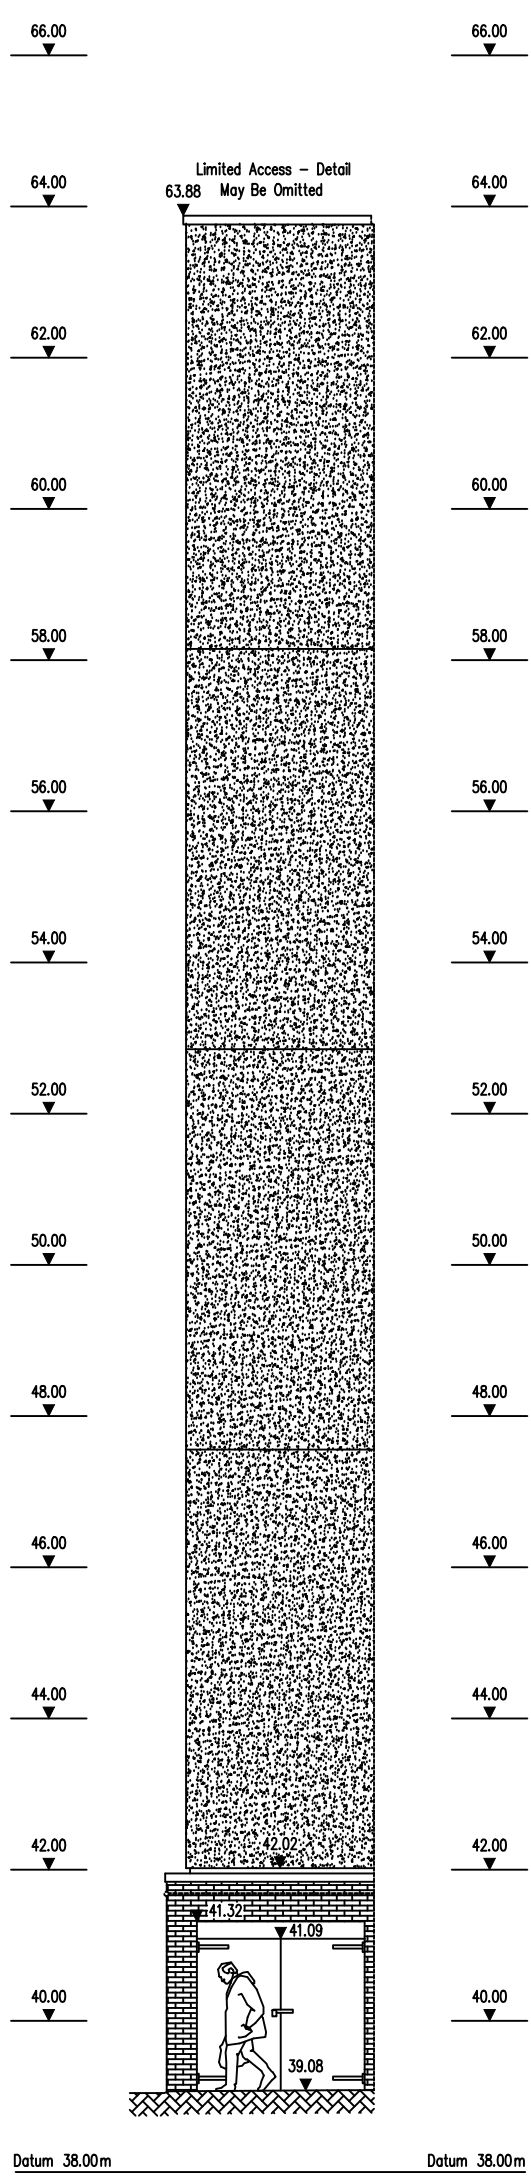

Elevation D1

1:100



Revision	Description	By	Date	Revision	Description	By	Date
C01	Issue to Client	DK	13.03.2020				

Drawn	DK
Checked	IT
Approved	MD

Notes:
DO NOT SCALE. Use figured dimensions only. The contractor is responsible to check all dimensions before the work is set in place. Copyright of this drawing belongs solely to K2 Architects Ltd. No drawing shall ever be used for the purpose for which it is supplied and no contents may not be reproduced without prior written consent of K2 Architects. All drawings are issued for the purpose of construction only and should be used for reference only. K2 Architects is a limited company registered in England and Wales, Number 003 3133

K2\

www.k2architects.co.uk 0151 706 9560

Project	456 Knowsley Housing Trust	Status	
Address	Woolton Views, The Fairways & Ashton Park, Kirkby L25 9RW, L25 9RN, L25 9RL	Scale	1:100
Drg Title	Elevations	Revision	C01
Drg No.	000395-K2A-B1-ZZ-DR-A-20-005		