



1:1000




Key Plan




Vents: 0.93 m²
Railings: 99.2 m²

Brickwork: 16.6 m²

Concrete: 262 m²

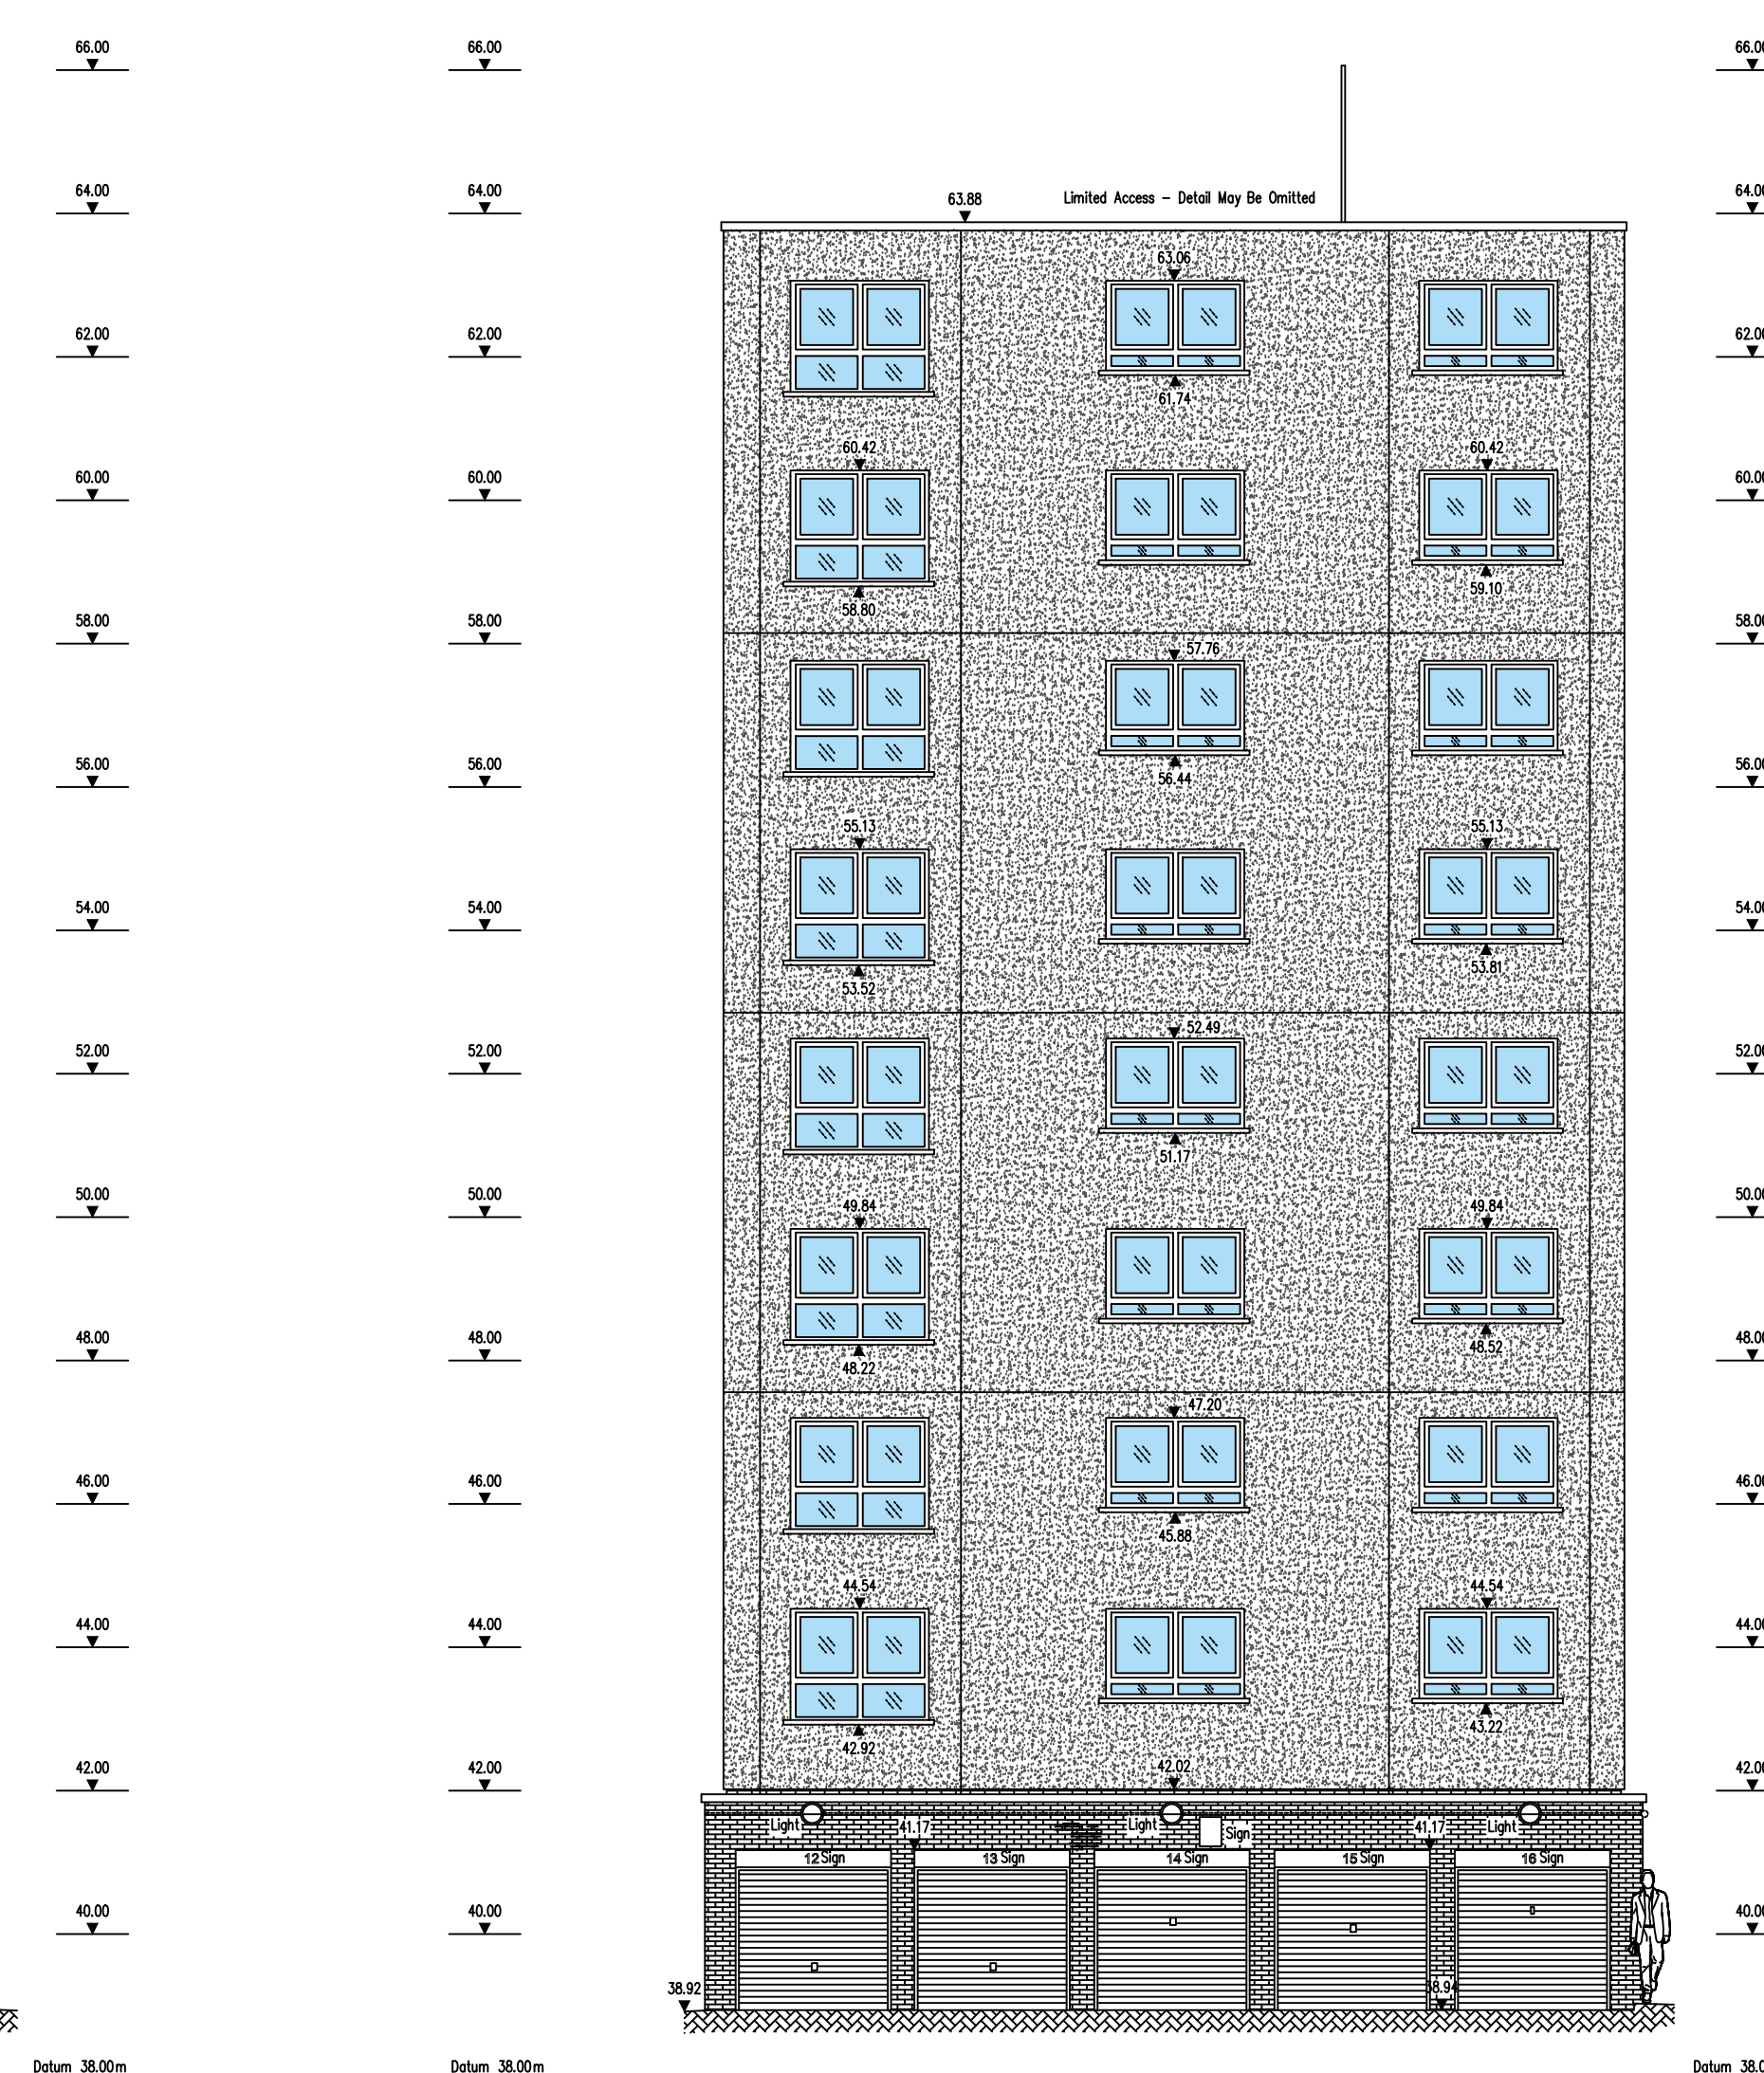

Elevation B

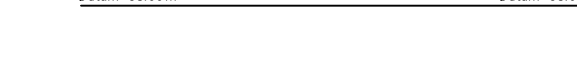

Approved	M
----------	---

K2\

www.k2architects.co.uk 0151 706 9560

Revision C01