
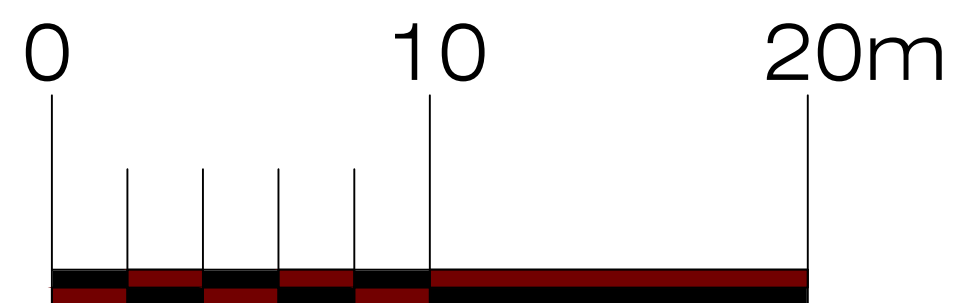


Location Plan Scale 1:1250

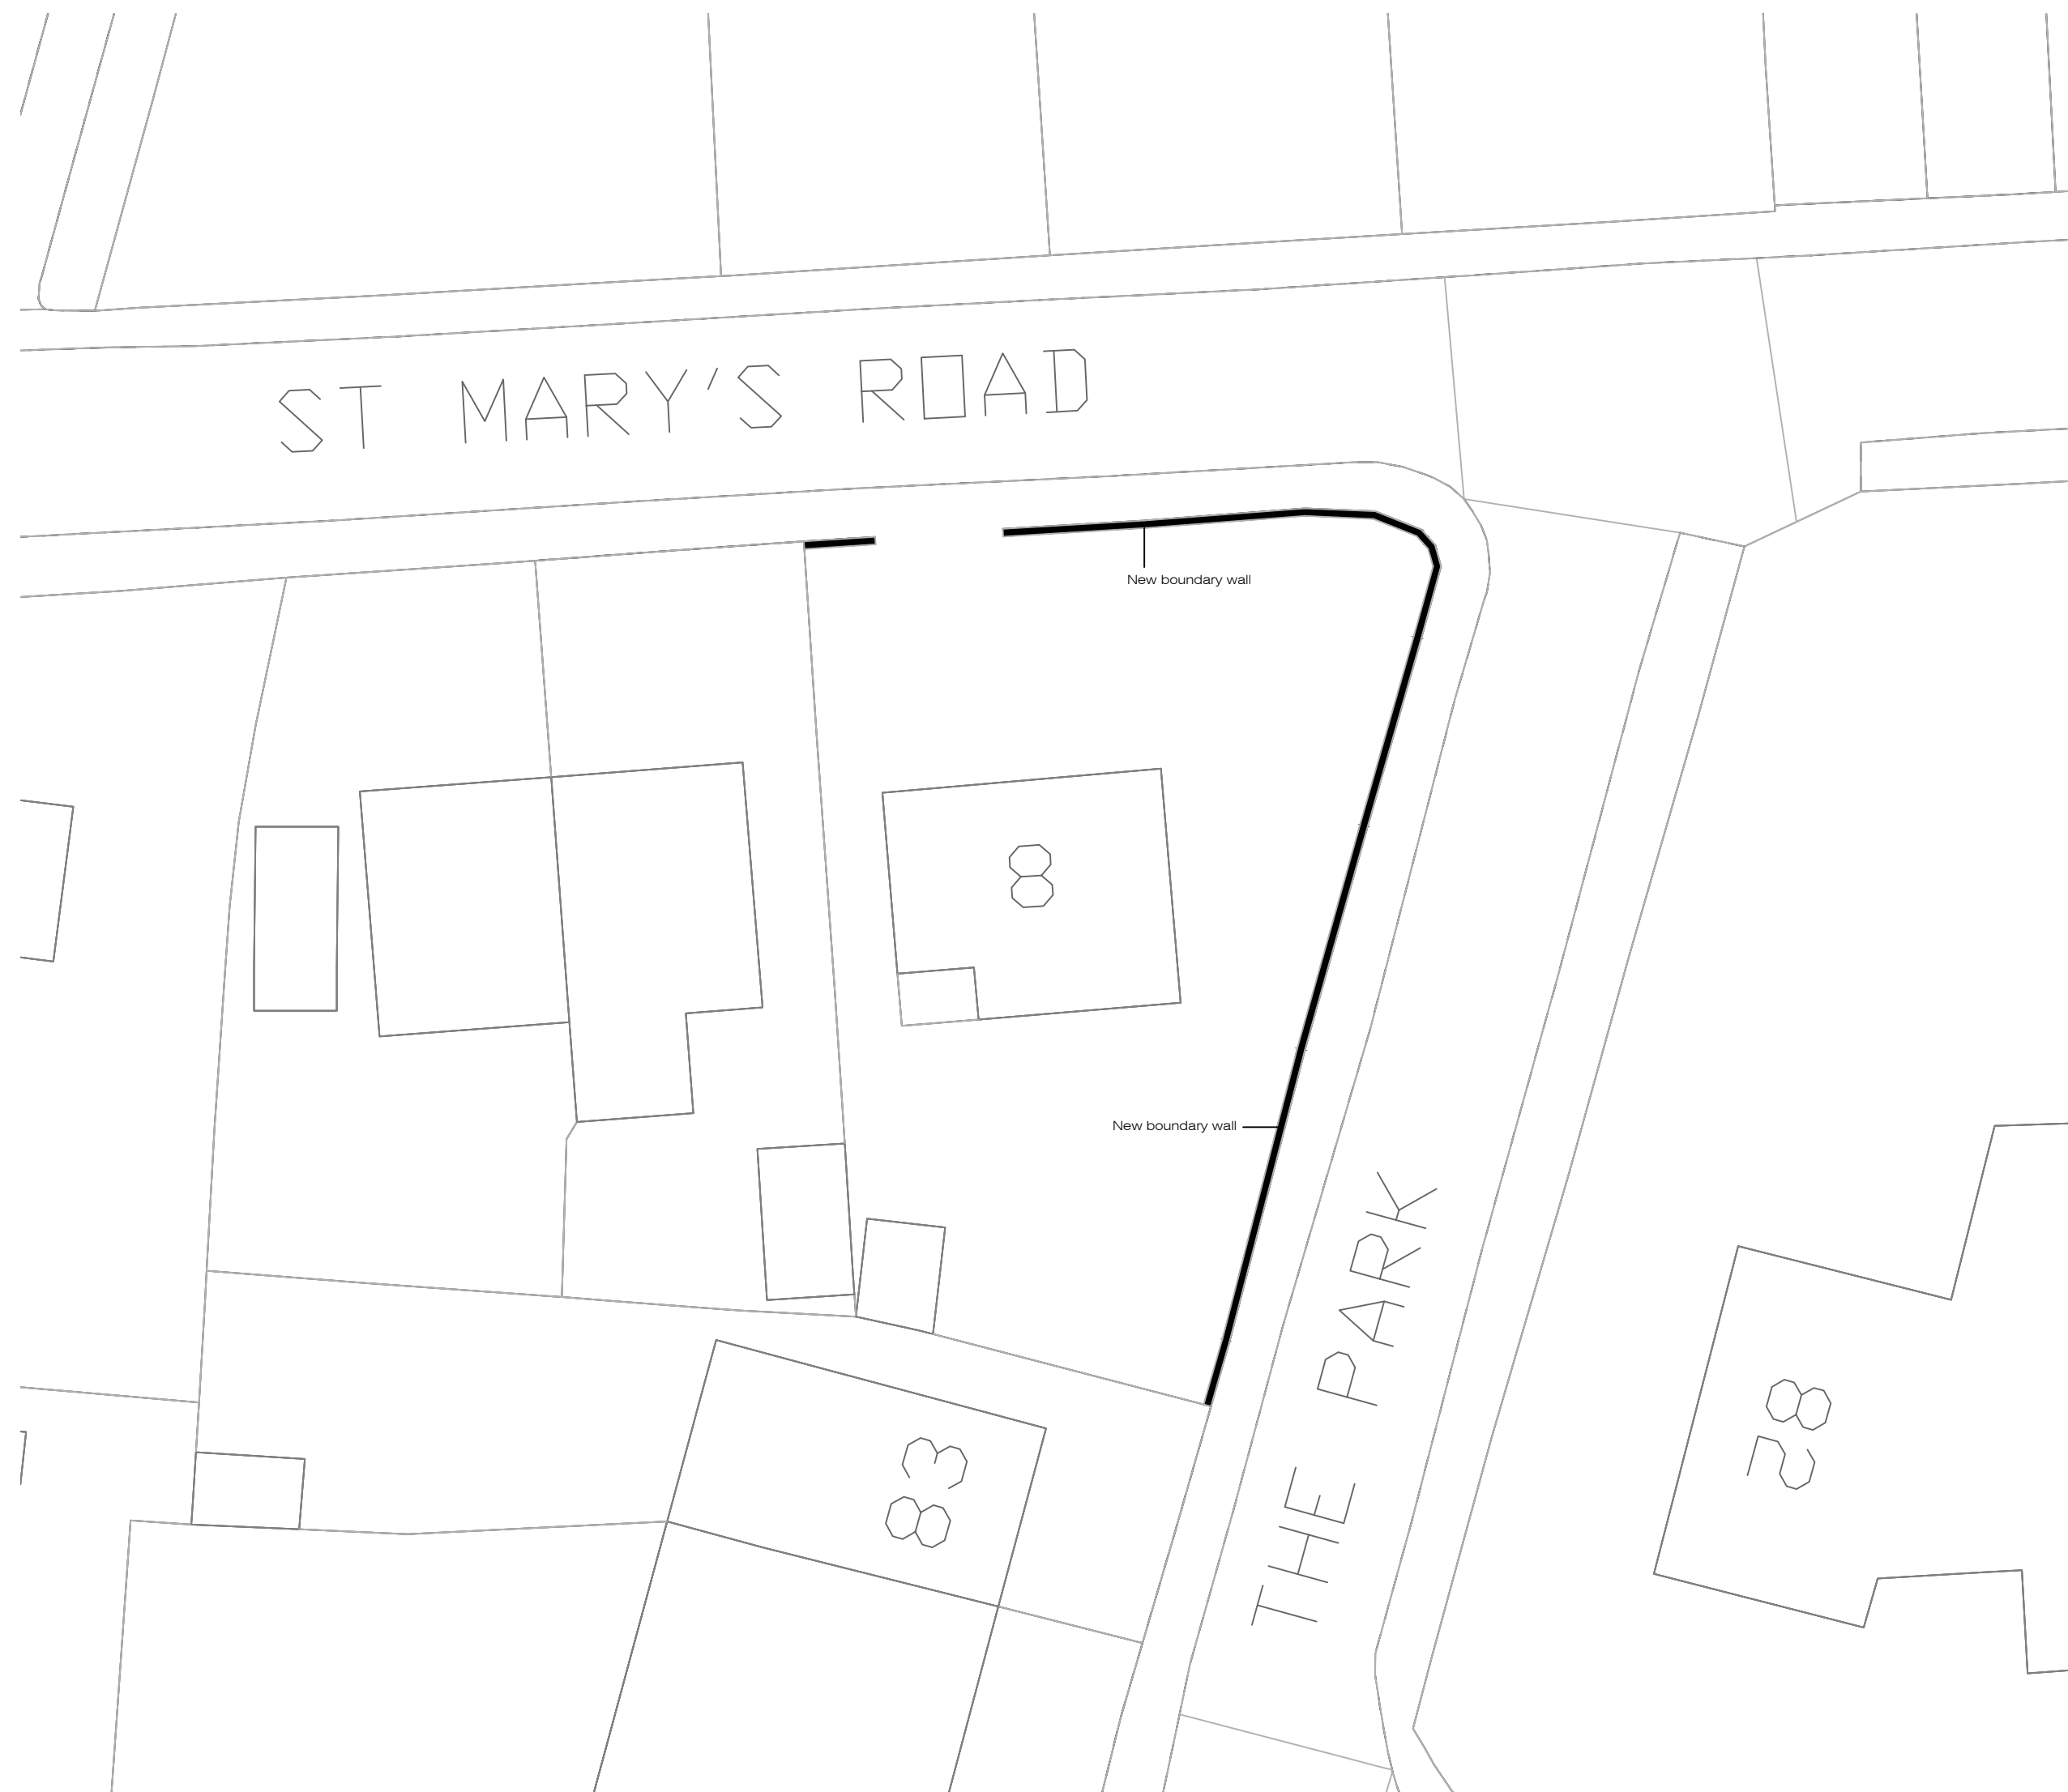

© Crown Copyright and
database rights 2022 OS
100047474

Address 8 St Marys Road, L36			
Drawing title Site Location Plans			
Chkd	Appvd	date	scale 1:1250/1:200 @ A2
DRAWING No. 003			rev