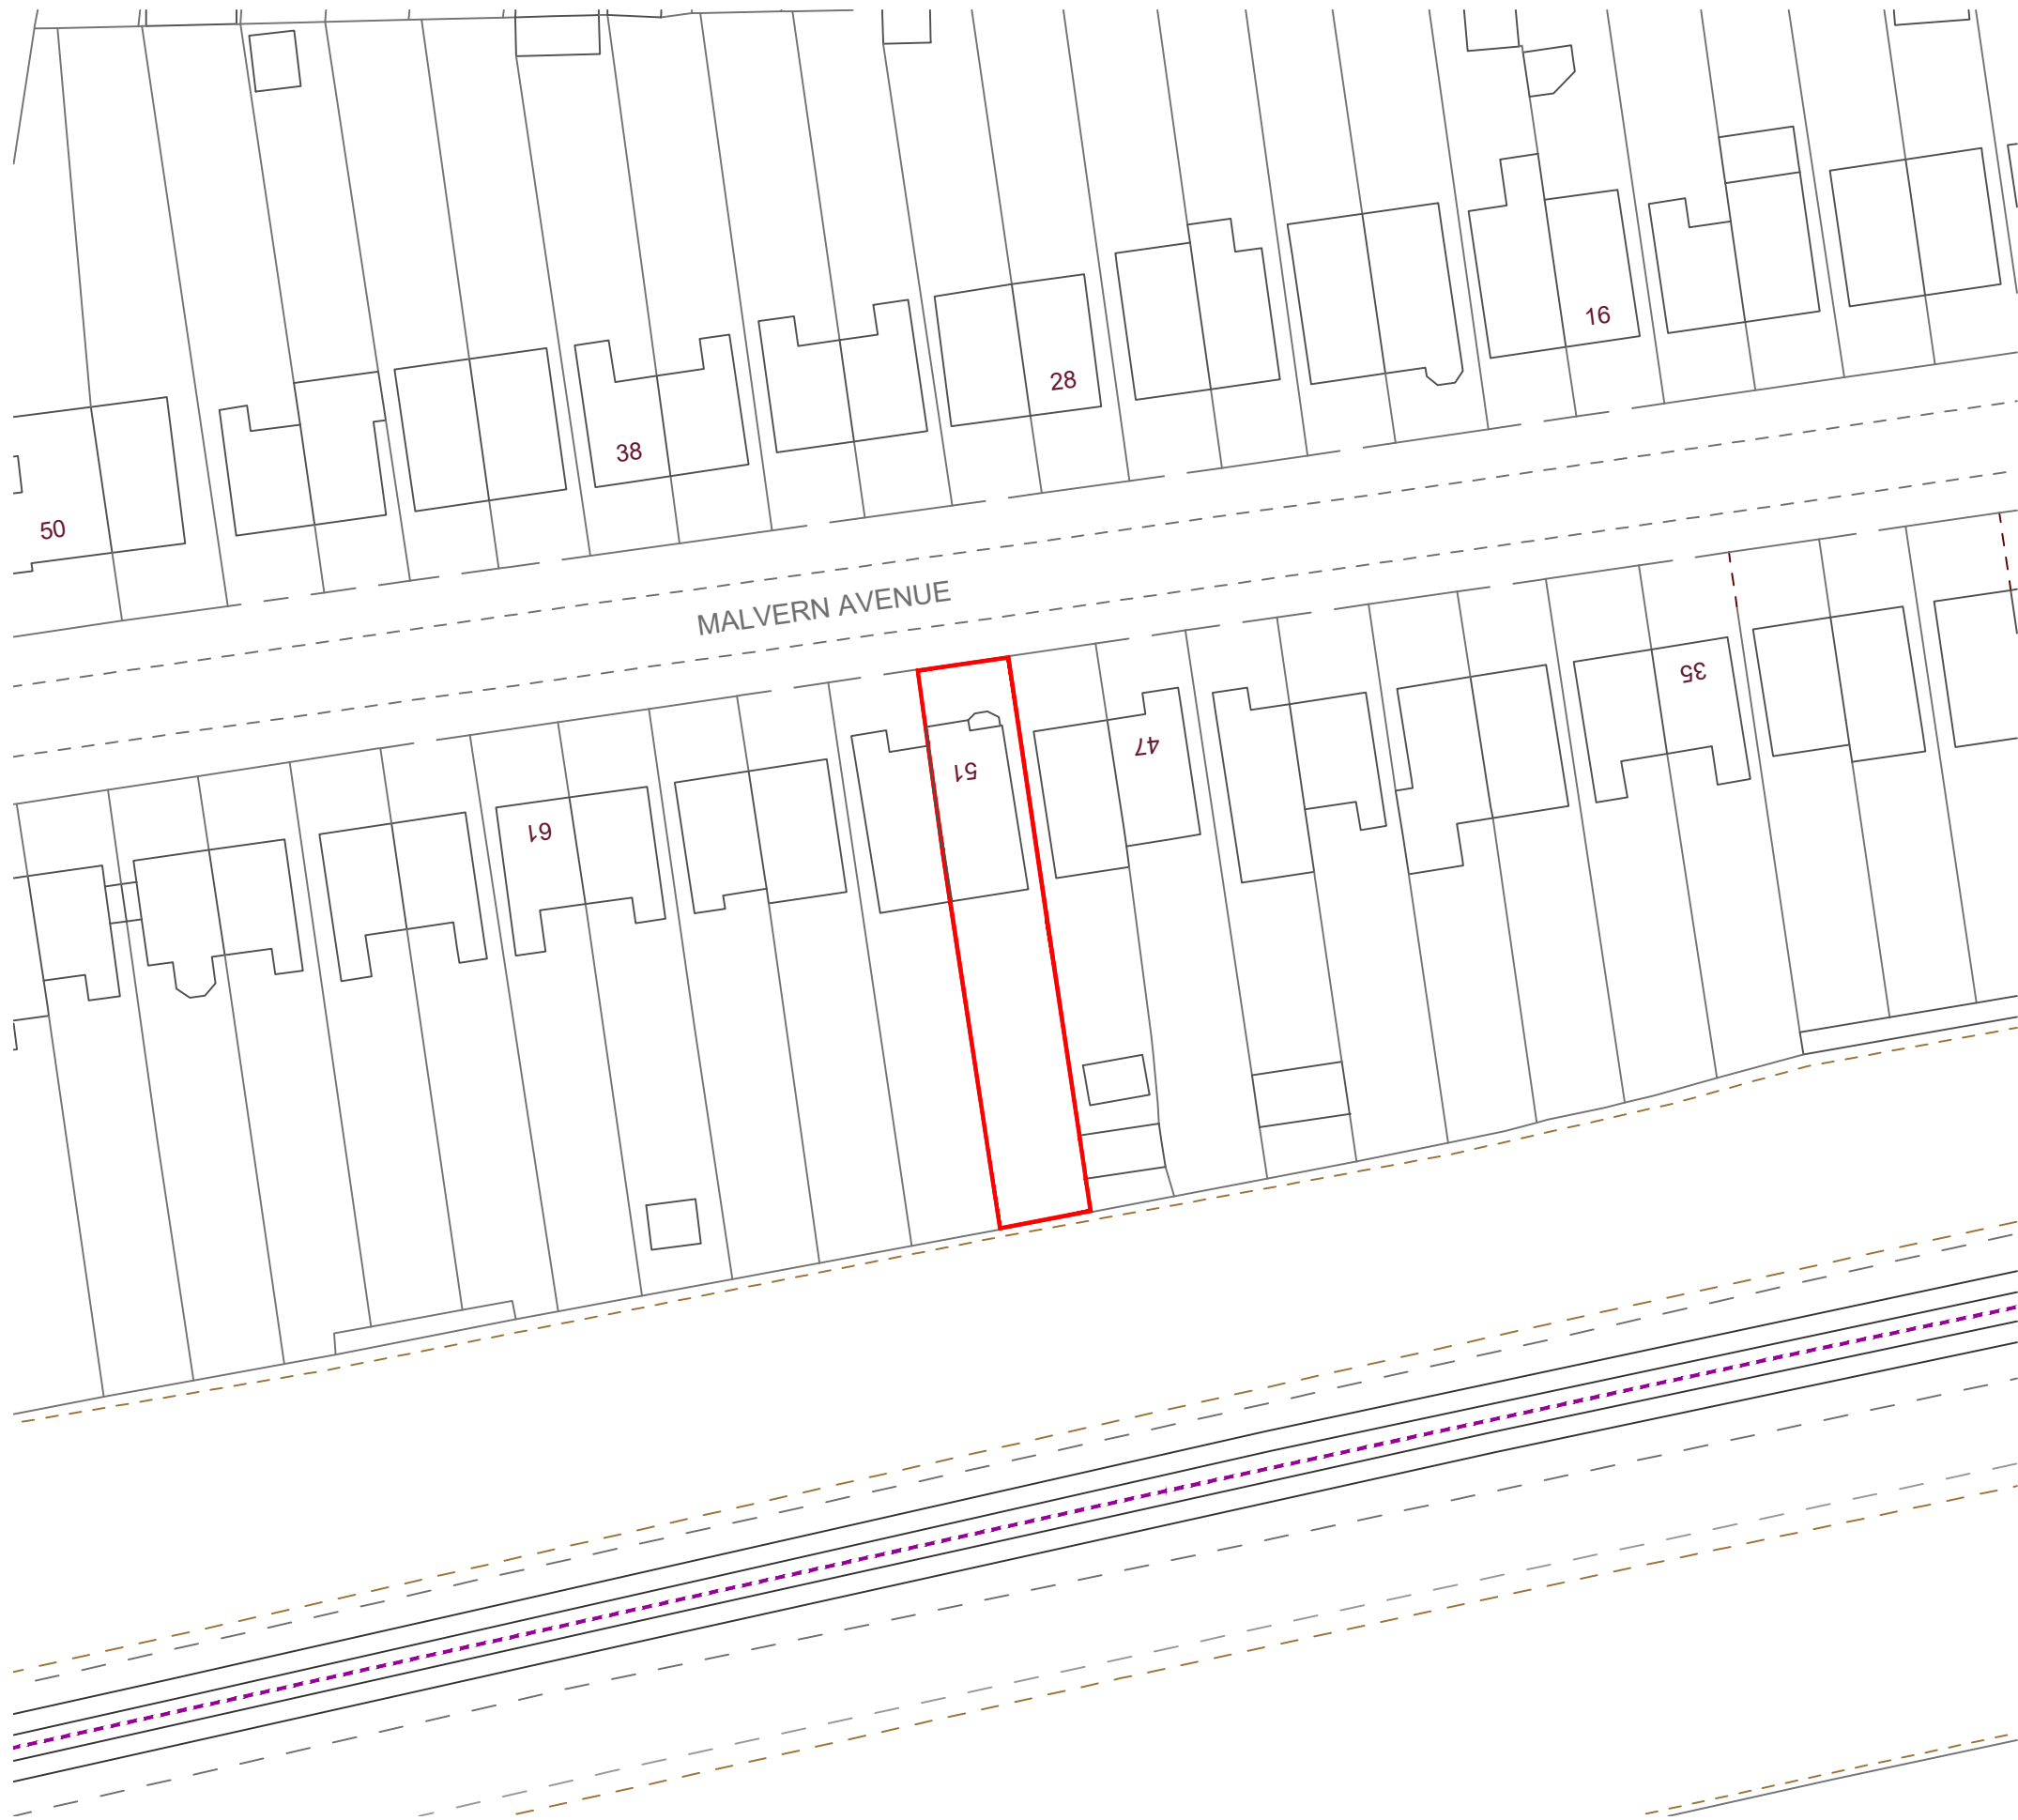


GENERAL NOTES

Drawings for planning use only.
No site work to be carried out
from these drawings.

Do not scale from this drawing
for construction works.

All dimensions to be checked on
site prior to the execution of any
work.

For the avoidance of doubt all
dimensions are measured to wall
structure and not the finishes
unless otherwise stated.

Where any discrepancy is found
to exist within or between
drawings and/or documents it
should be reported to the client
immediately

Drawing Key

Title Boundary

PROJECT NAME:
51 Malvern Avenue

DRAWING TITLE:
Location Plan

DRAWN BY:
LK

CHECKED BY:
LK

APPROVED BY:
LKPD

DATE:
31.03.2022

CLIENT
Name: Mr Liam Regan
Mobile: 07862 274178

51 Malvern Avenue
Roby
Liverpool
L14 6TR

LUKE KEMEL
PLANNING & DESIGN

210 Borough Road
St Helens
WA10 3TD
CONTACT NO- 07796 301408
E-MAIL : LKPlanningDesign@outlook.com

PROJECT NO:
2022P8

SCALE:
1:500


SIZE:
A3

DRAWING NO:
1001

SHEET NO:
1 OF 4

REVISION:
-

PURPOSE:
Planning Permission

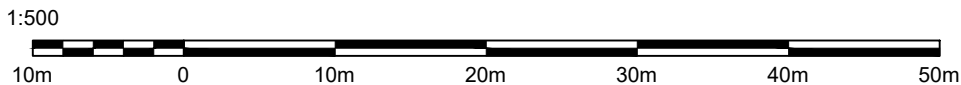

rev	description	by	date
REV	DESCRIPTION:	BY:	DATE: