




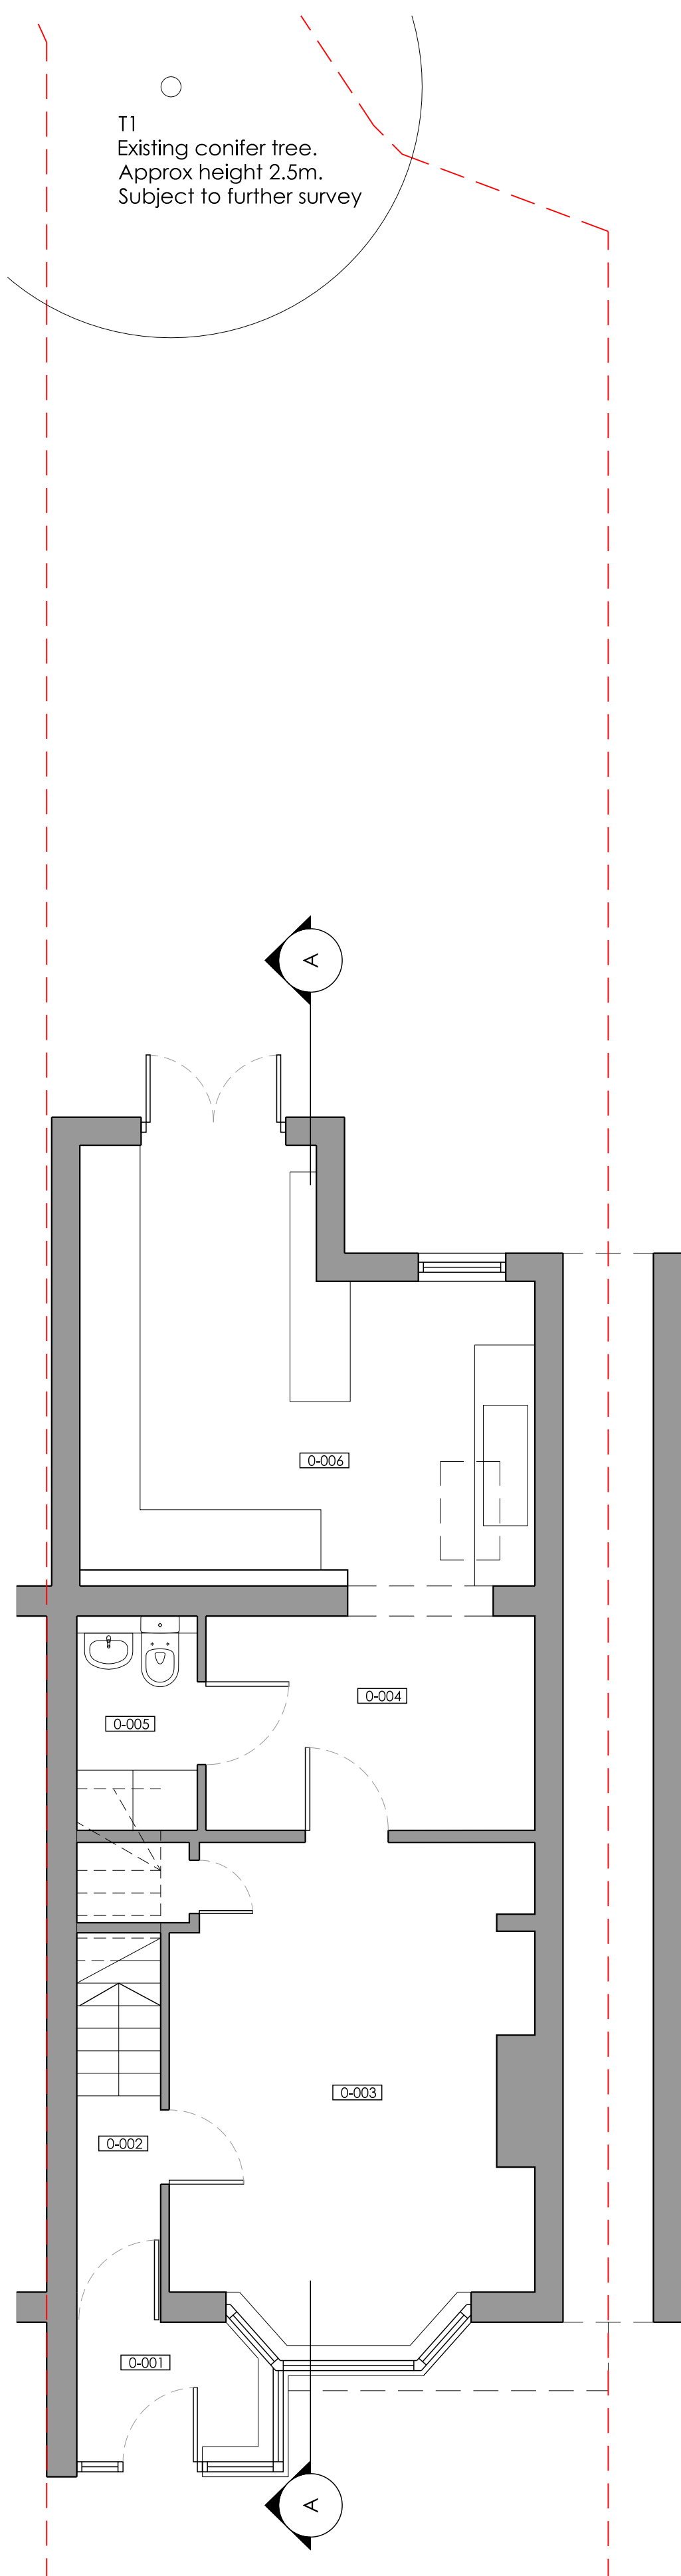


1 EXISTING GROUND FLOOR PLAN
1:50

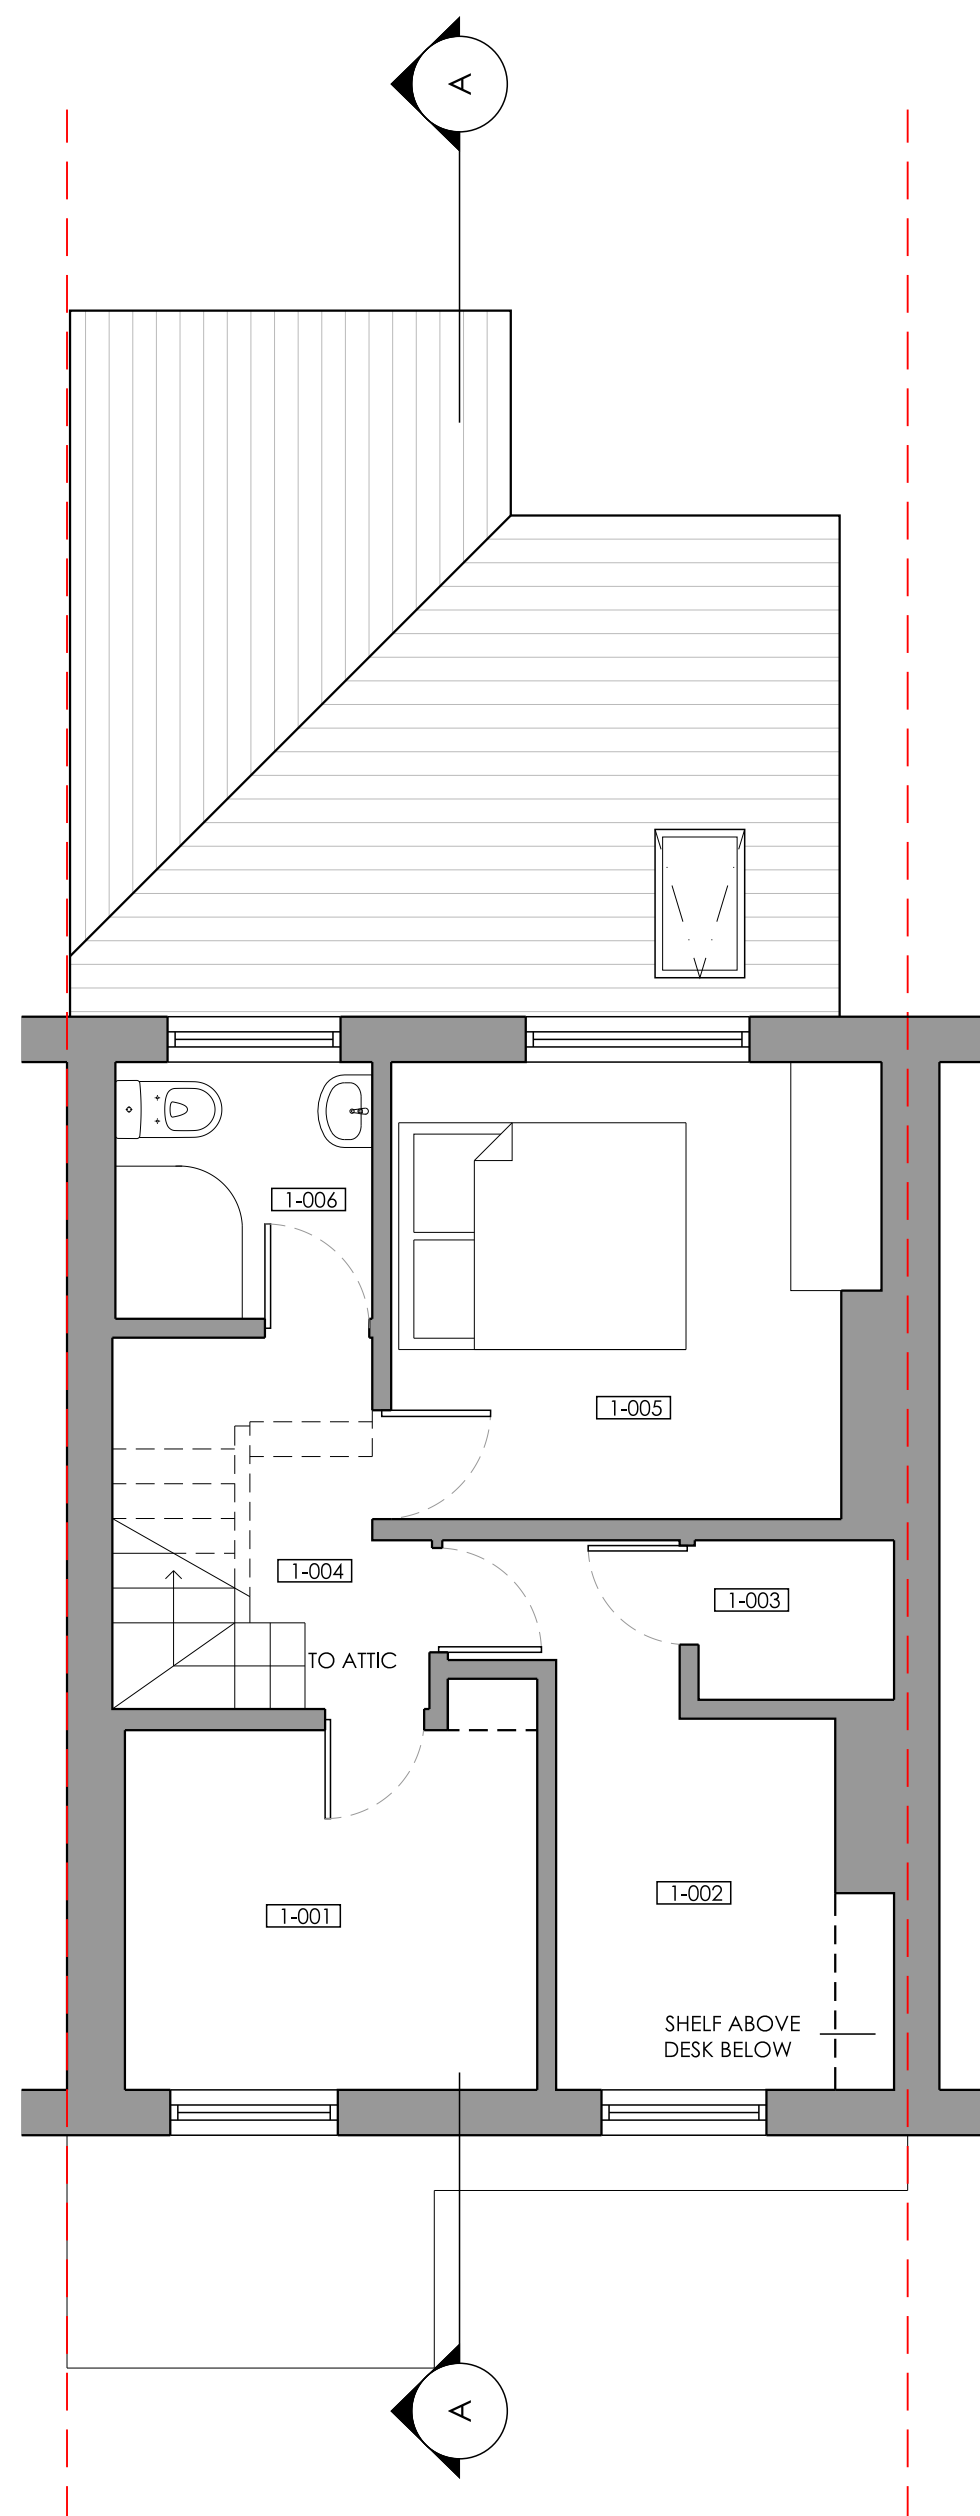

2 EXISTING FIRST FLOOR PLAN
1:50

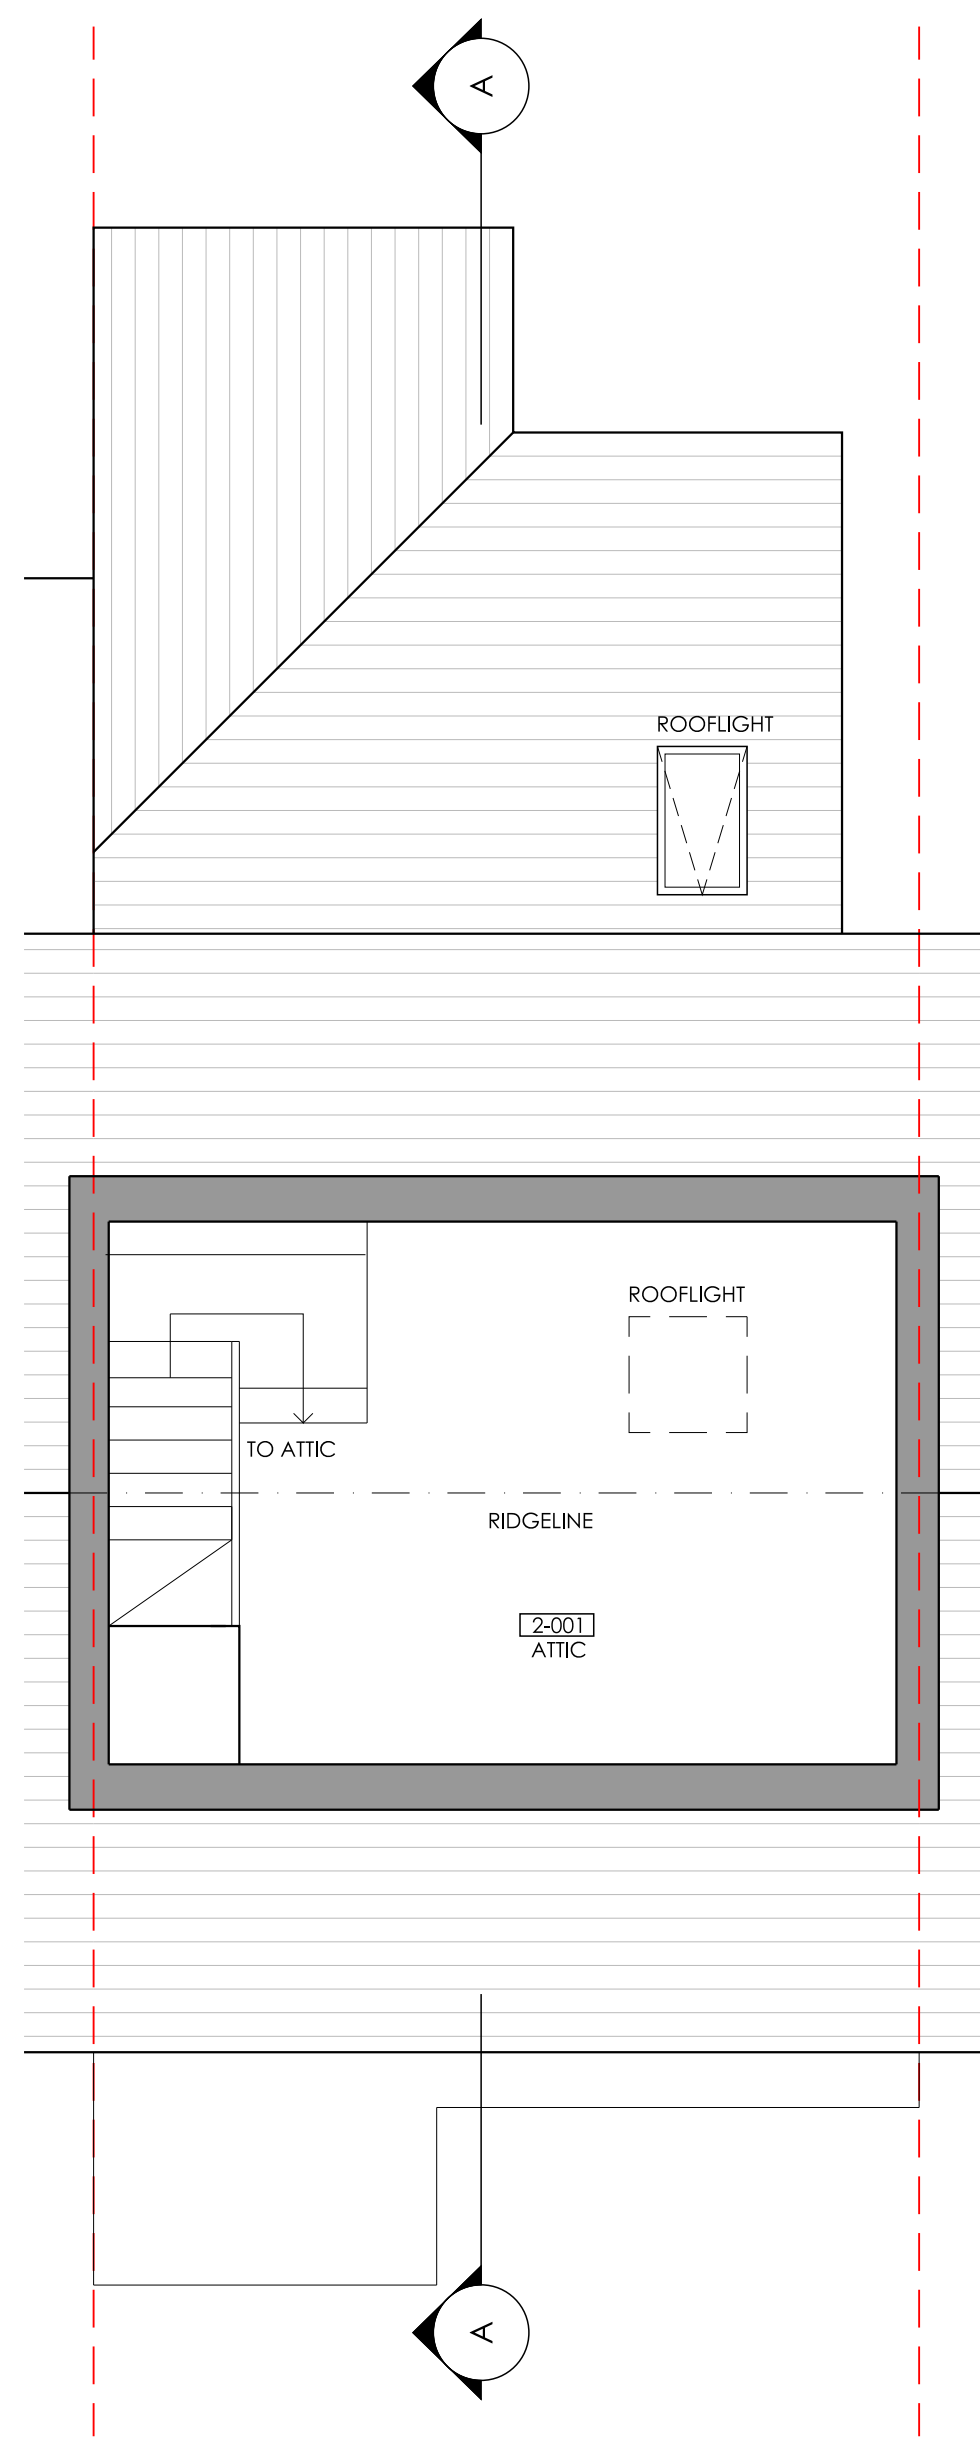

3 EXISTING ATTIC FLOOR PLAN
1:50

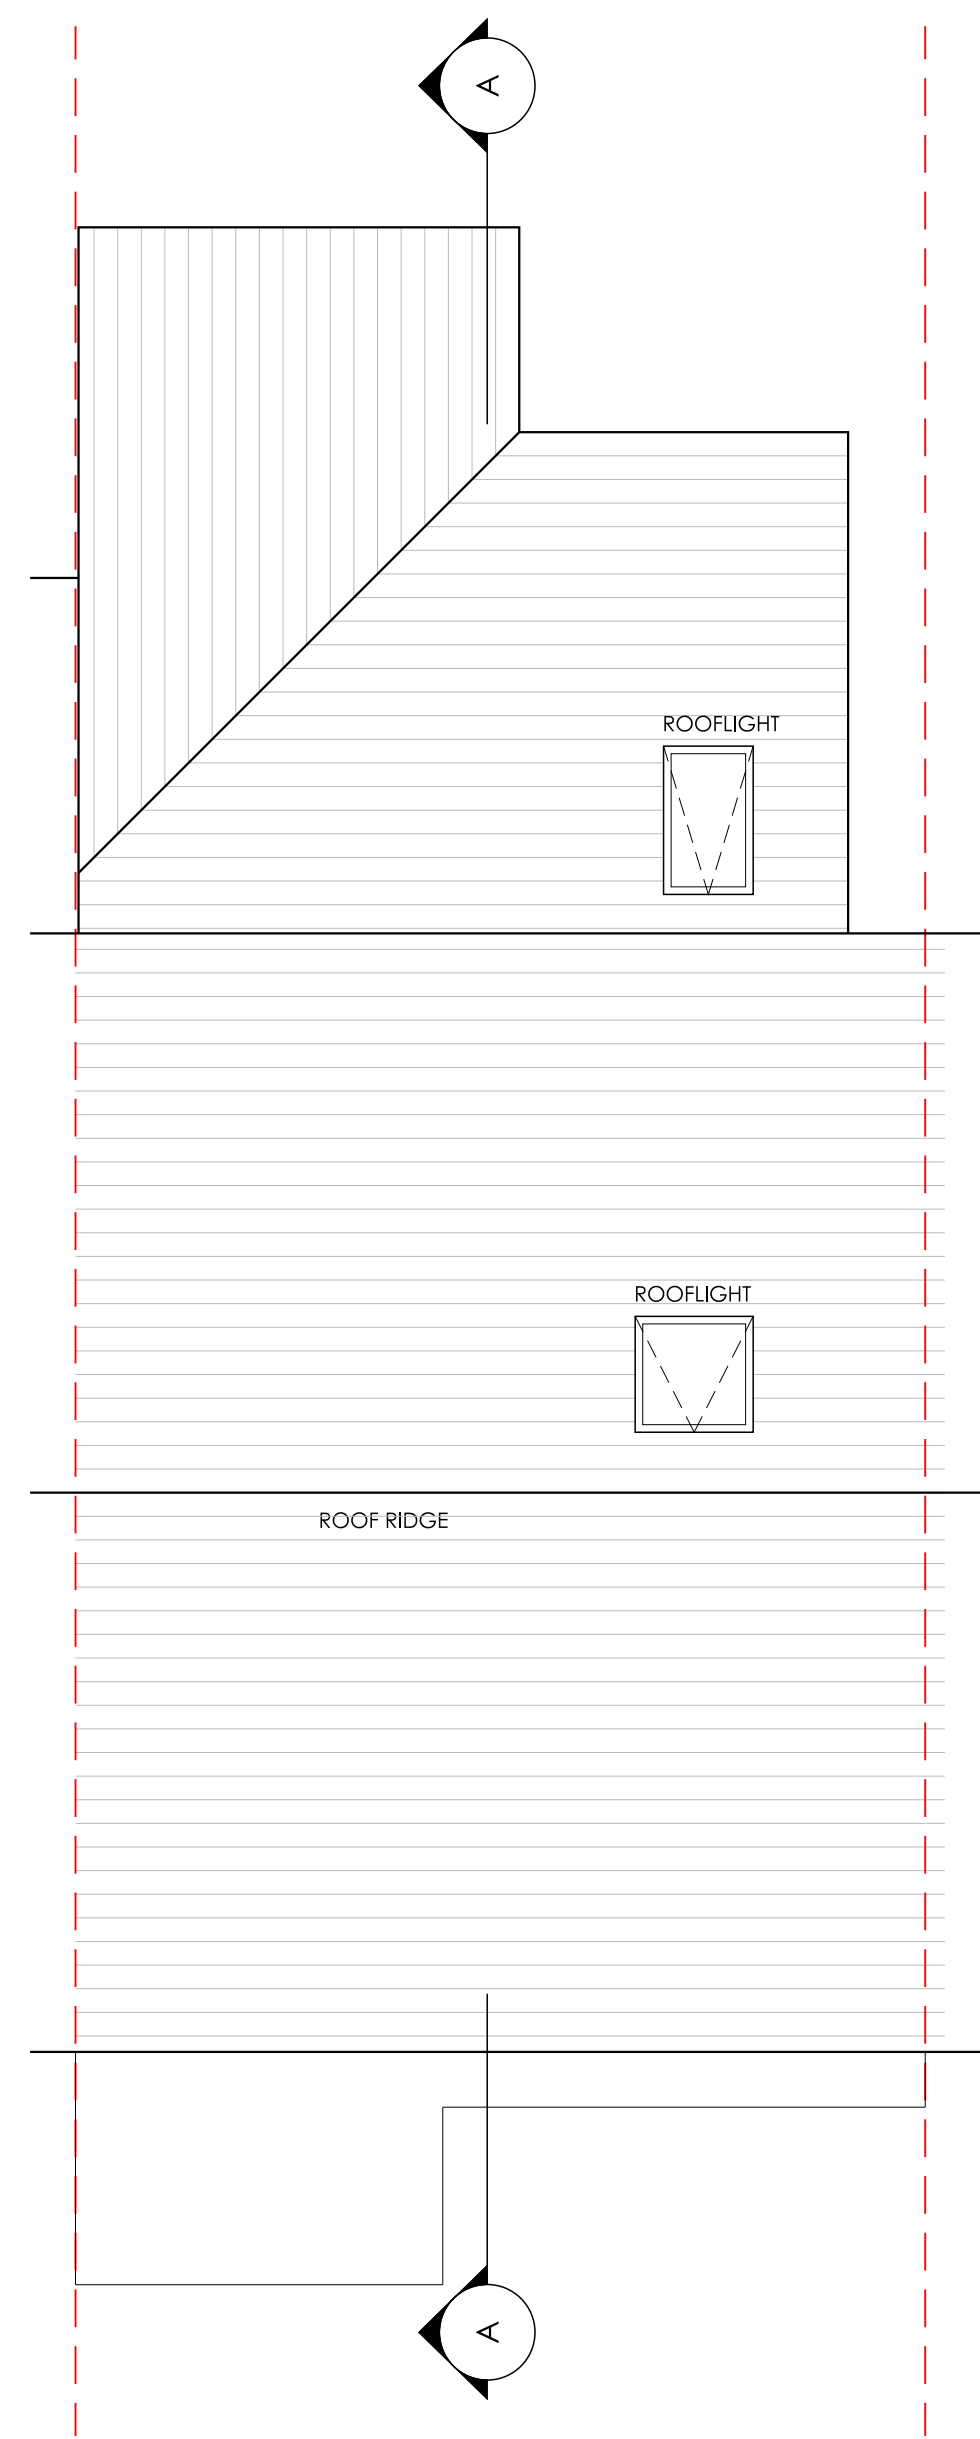

4 EXISTING ROOF PLAN
1:50

NOTES

ALL DIMENSIONS ARE TO BE CHECKED ON SITE.
ANY DISCREPANCIES ARE TO BE REPORTED TO THE ARCHITECT BEFORE ANY WORK COMMENCES.
THIS DRAWING SHALL NOT BE SCALED TO ASCERTAIN ANY DIMENSIONS WORK TO FIGURED DIMS ONLY.
READ IN CONJUNCTION WITH ALL RELEVANT DETAILS, SPECIFICATIONS, CONSULTANTS, SPECIALISTS AND SUBCONTRACTORS DRAWINGS / SPECIFICATIONS.
THIS DRAWING IS THE SUBJECT OF COPYRIGHT WHICH VESTS IN UNIT3 DESIGN STUDIO LIMITED. IT IS AN INFRINGEMENT OF COPYRIGHT TO REPRODUCE THIS DRAWING, BY WHATEVER MEANS, INCLUDING ELECTRONIC, WITHOUT THE EXPRESS WRITTEN CONSENT OF UNIT3 DESIGN STUDIO LIMITED WHICH RESERVES ALL RIGHTS.

P1	06.04.22	AF	Issued for Planning
REV	DATE	DRW	
STATUS		STAGE 3 - PLANNING	
		Scale Bar 1:50 </	