

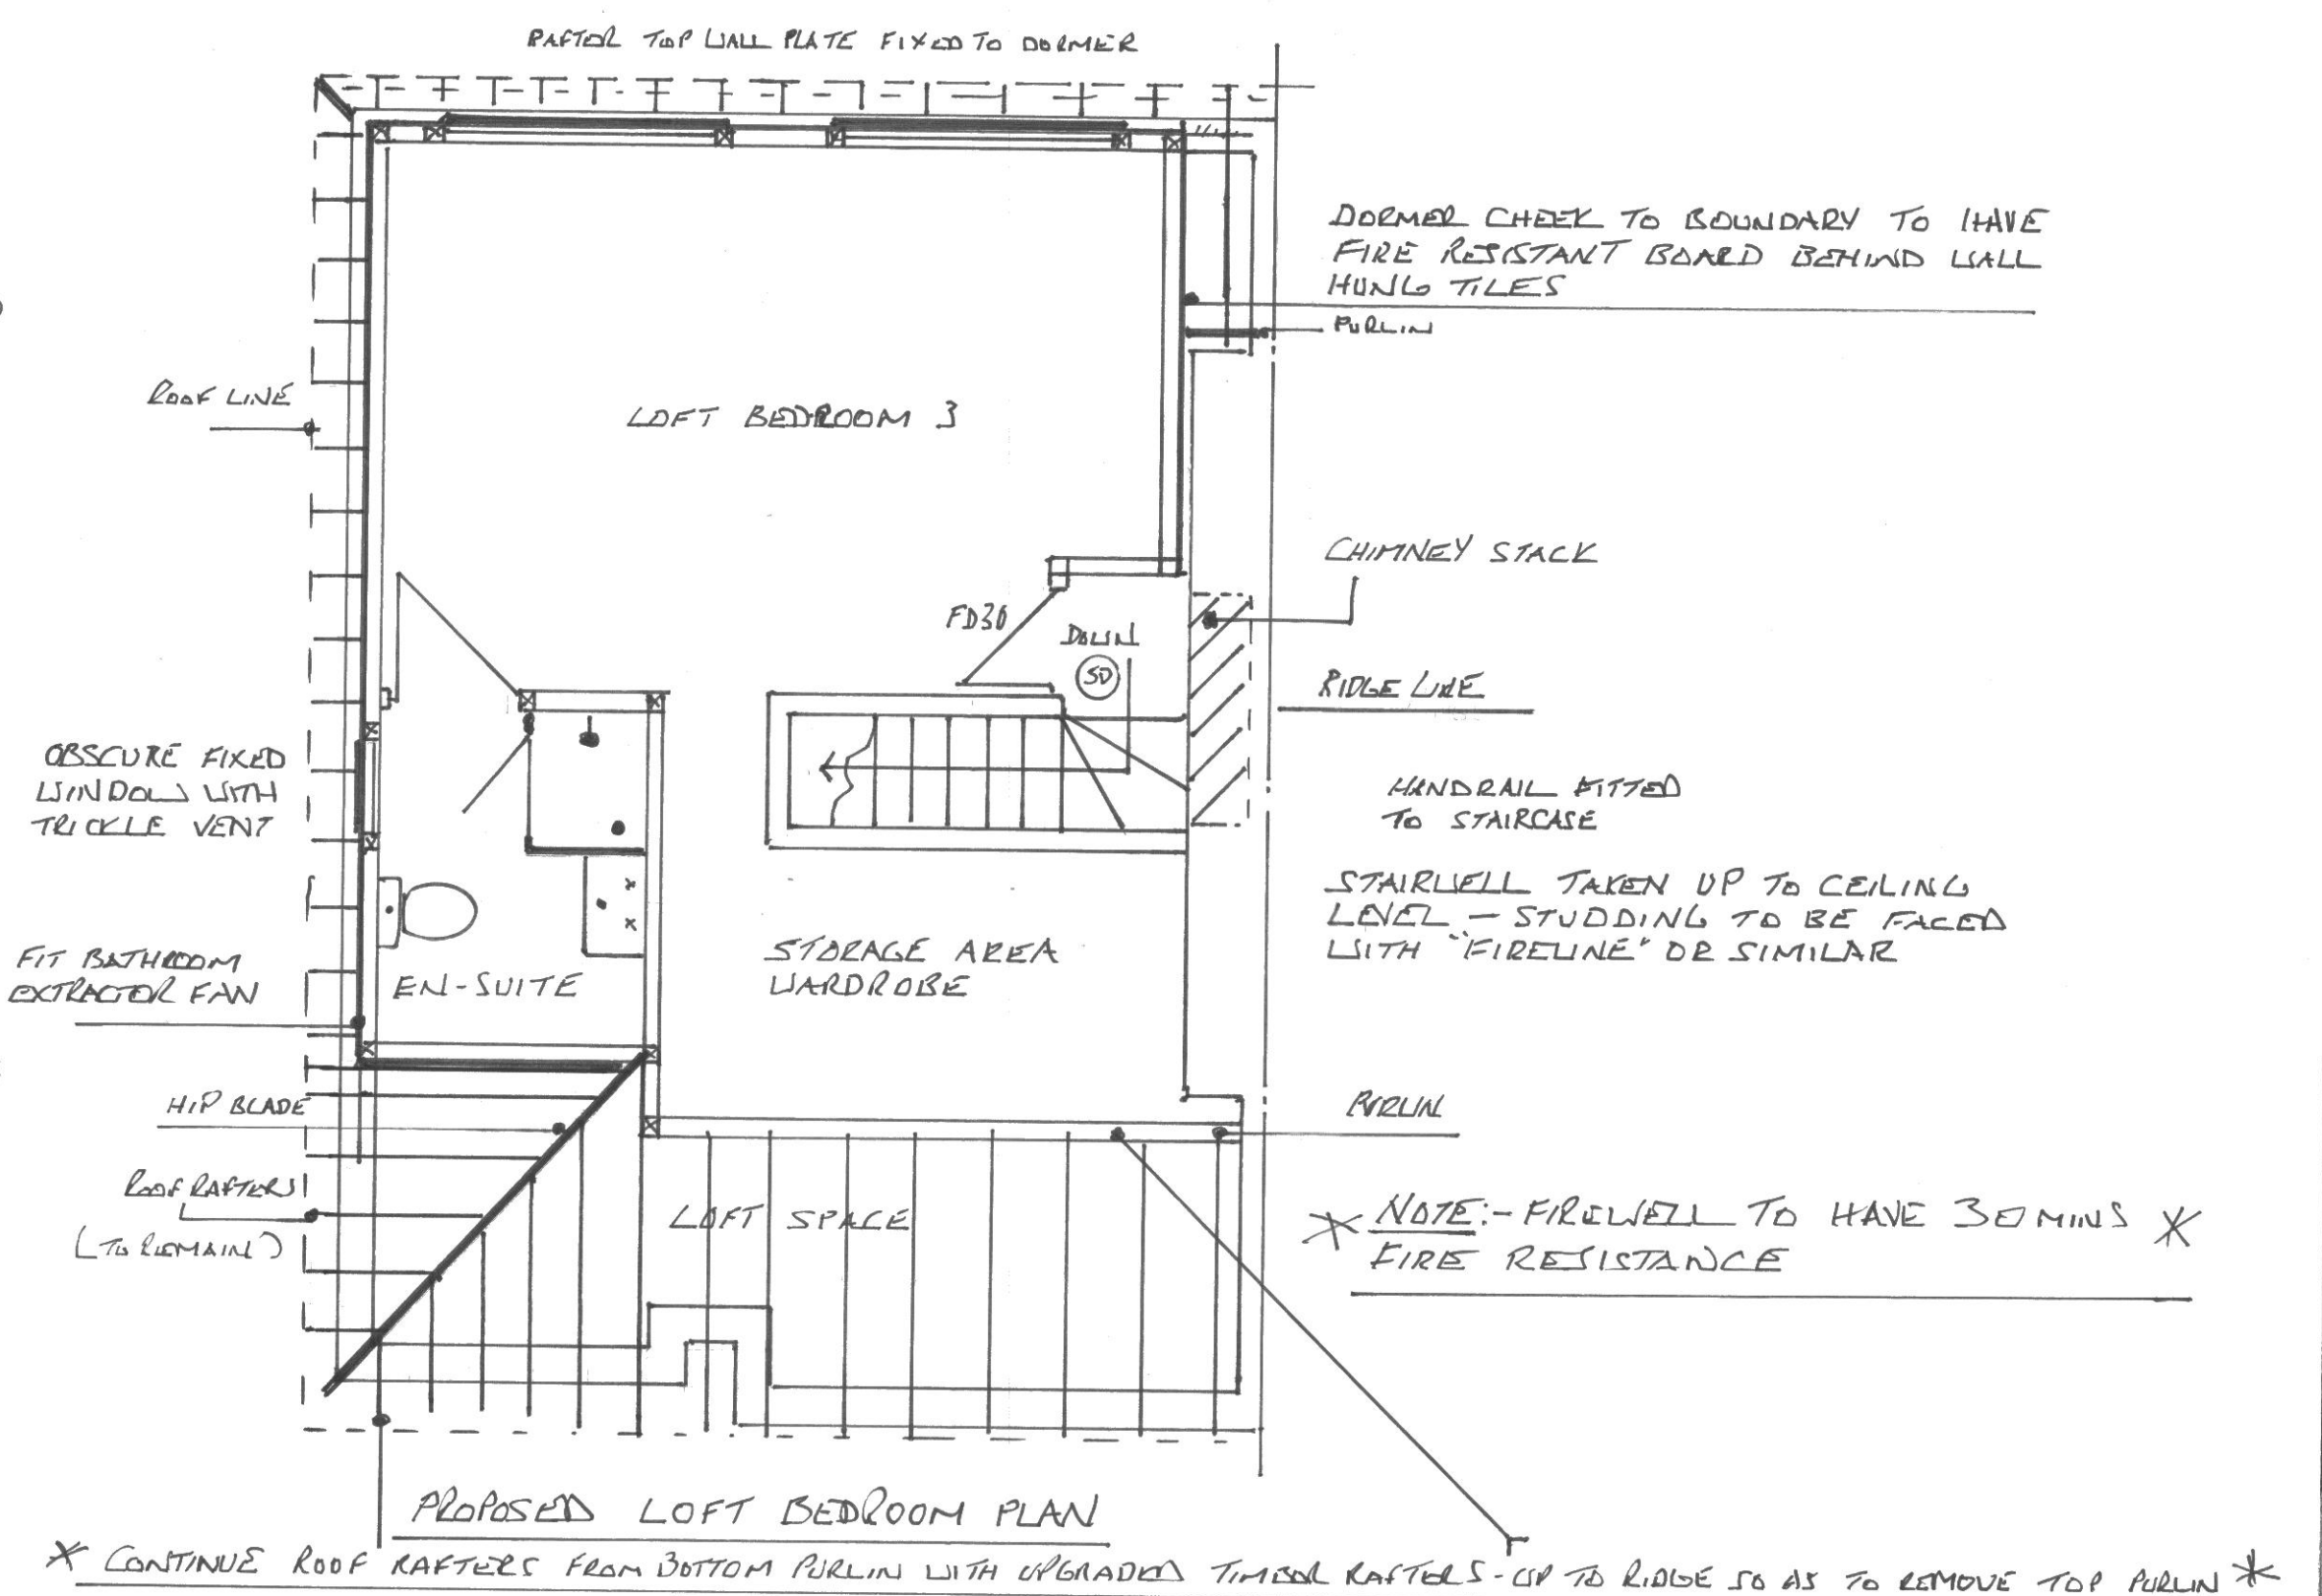
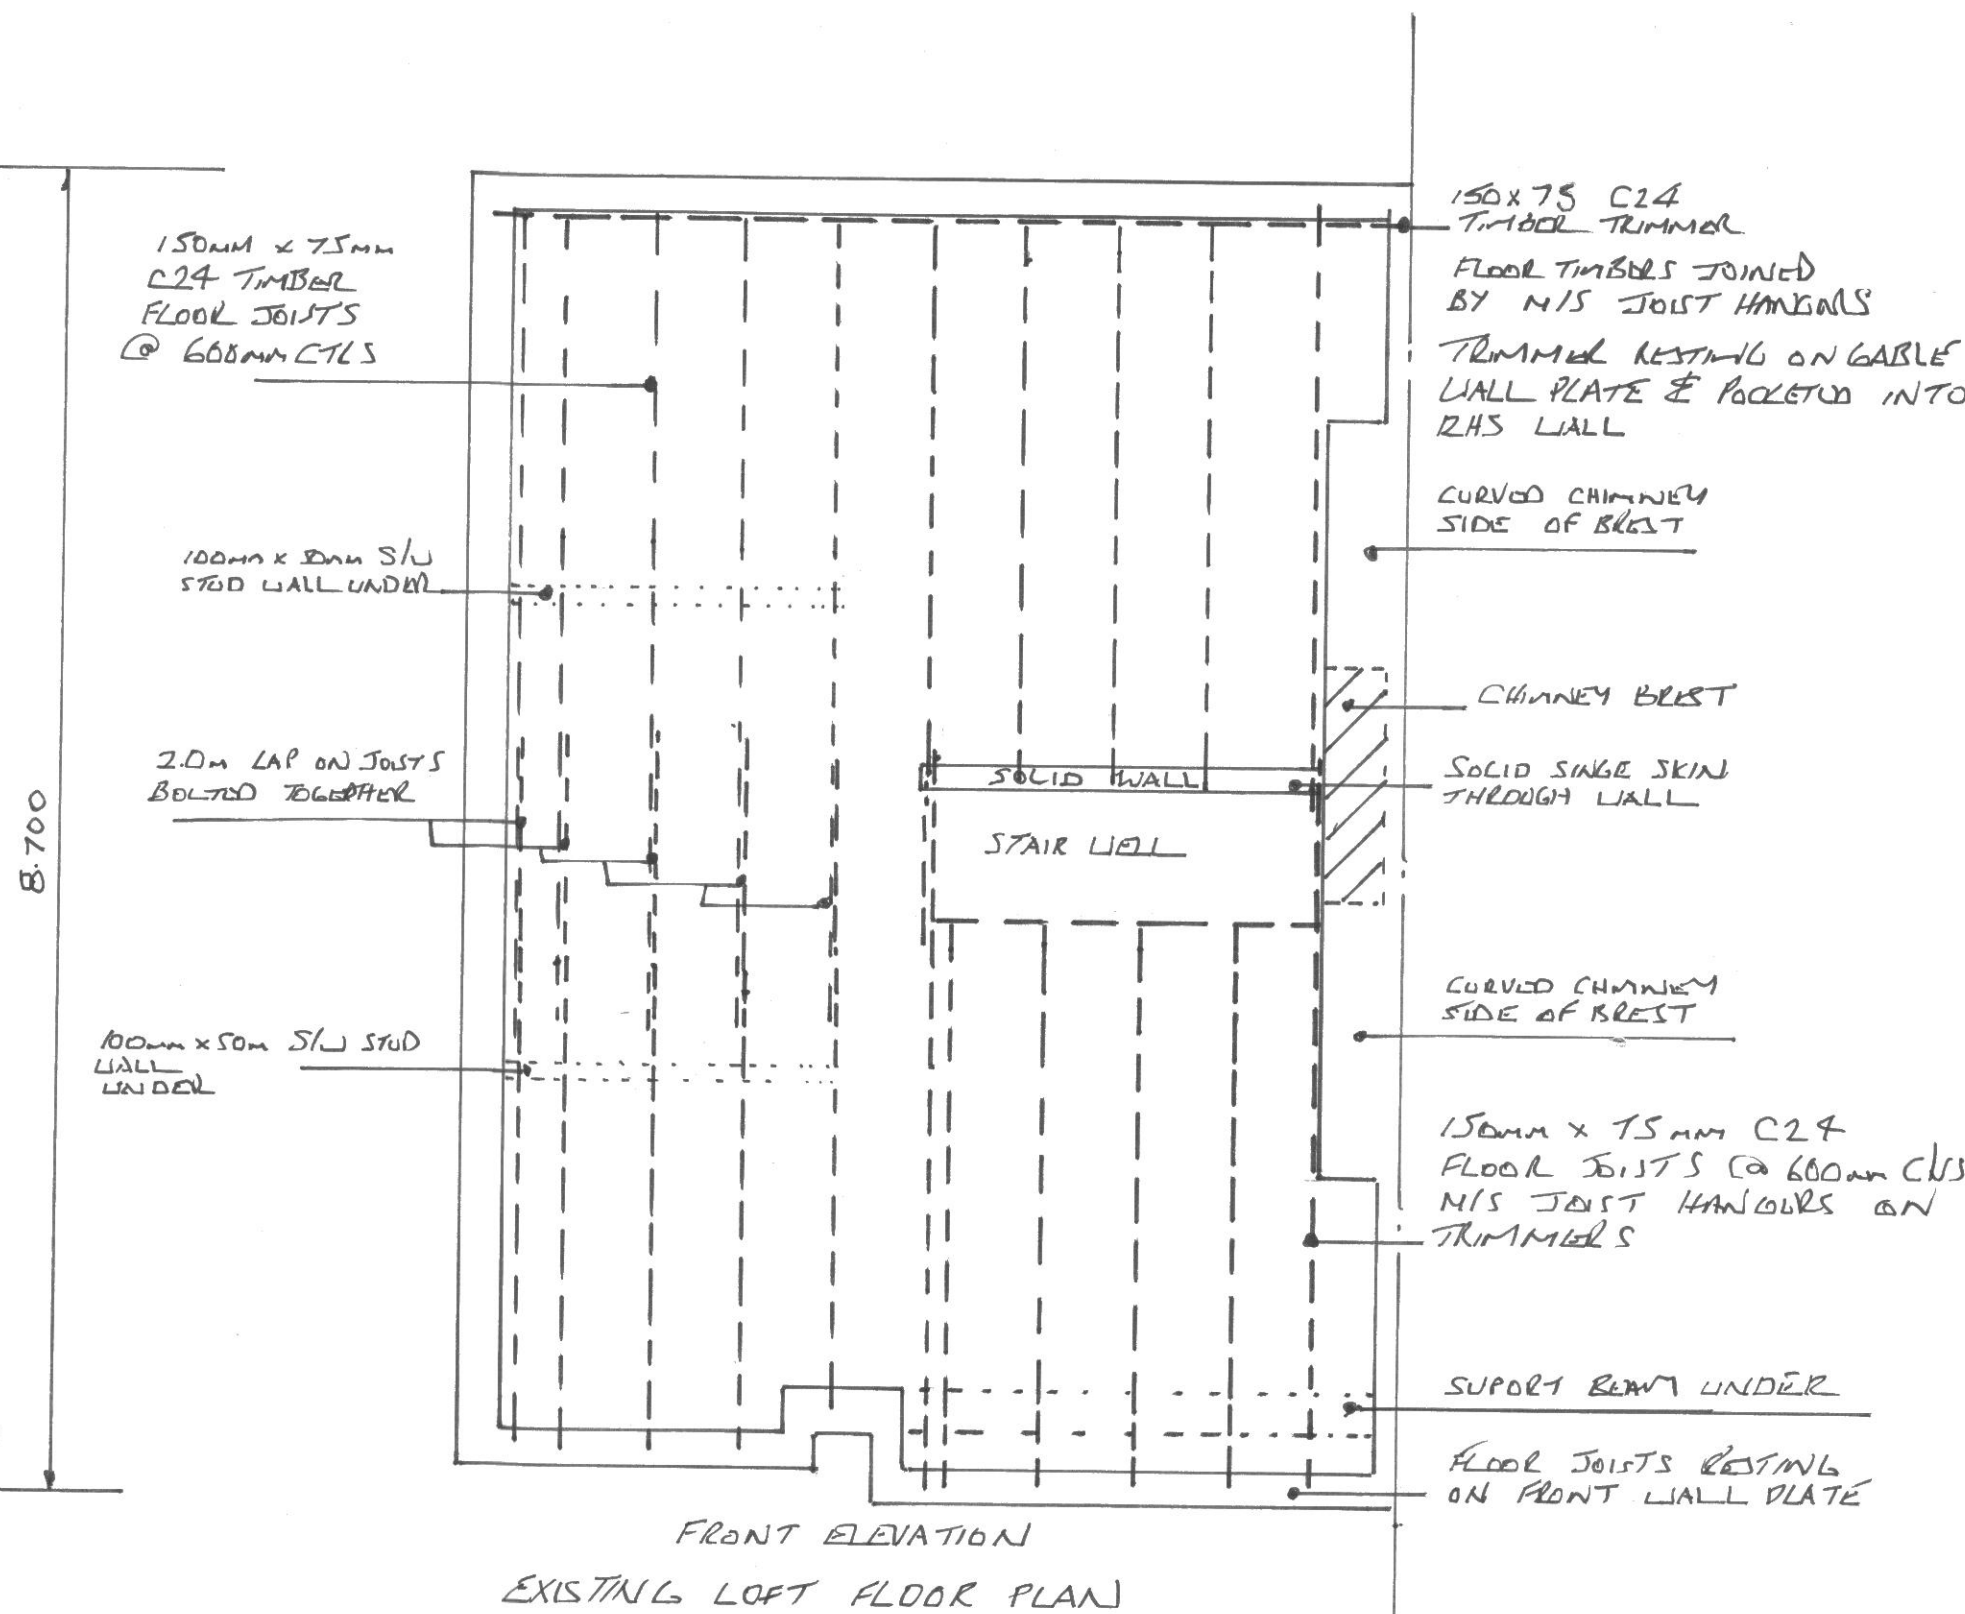
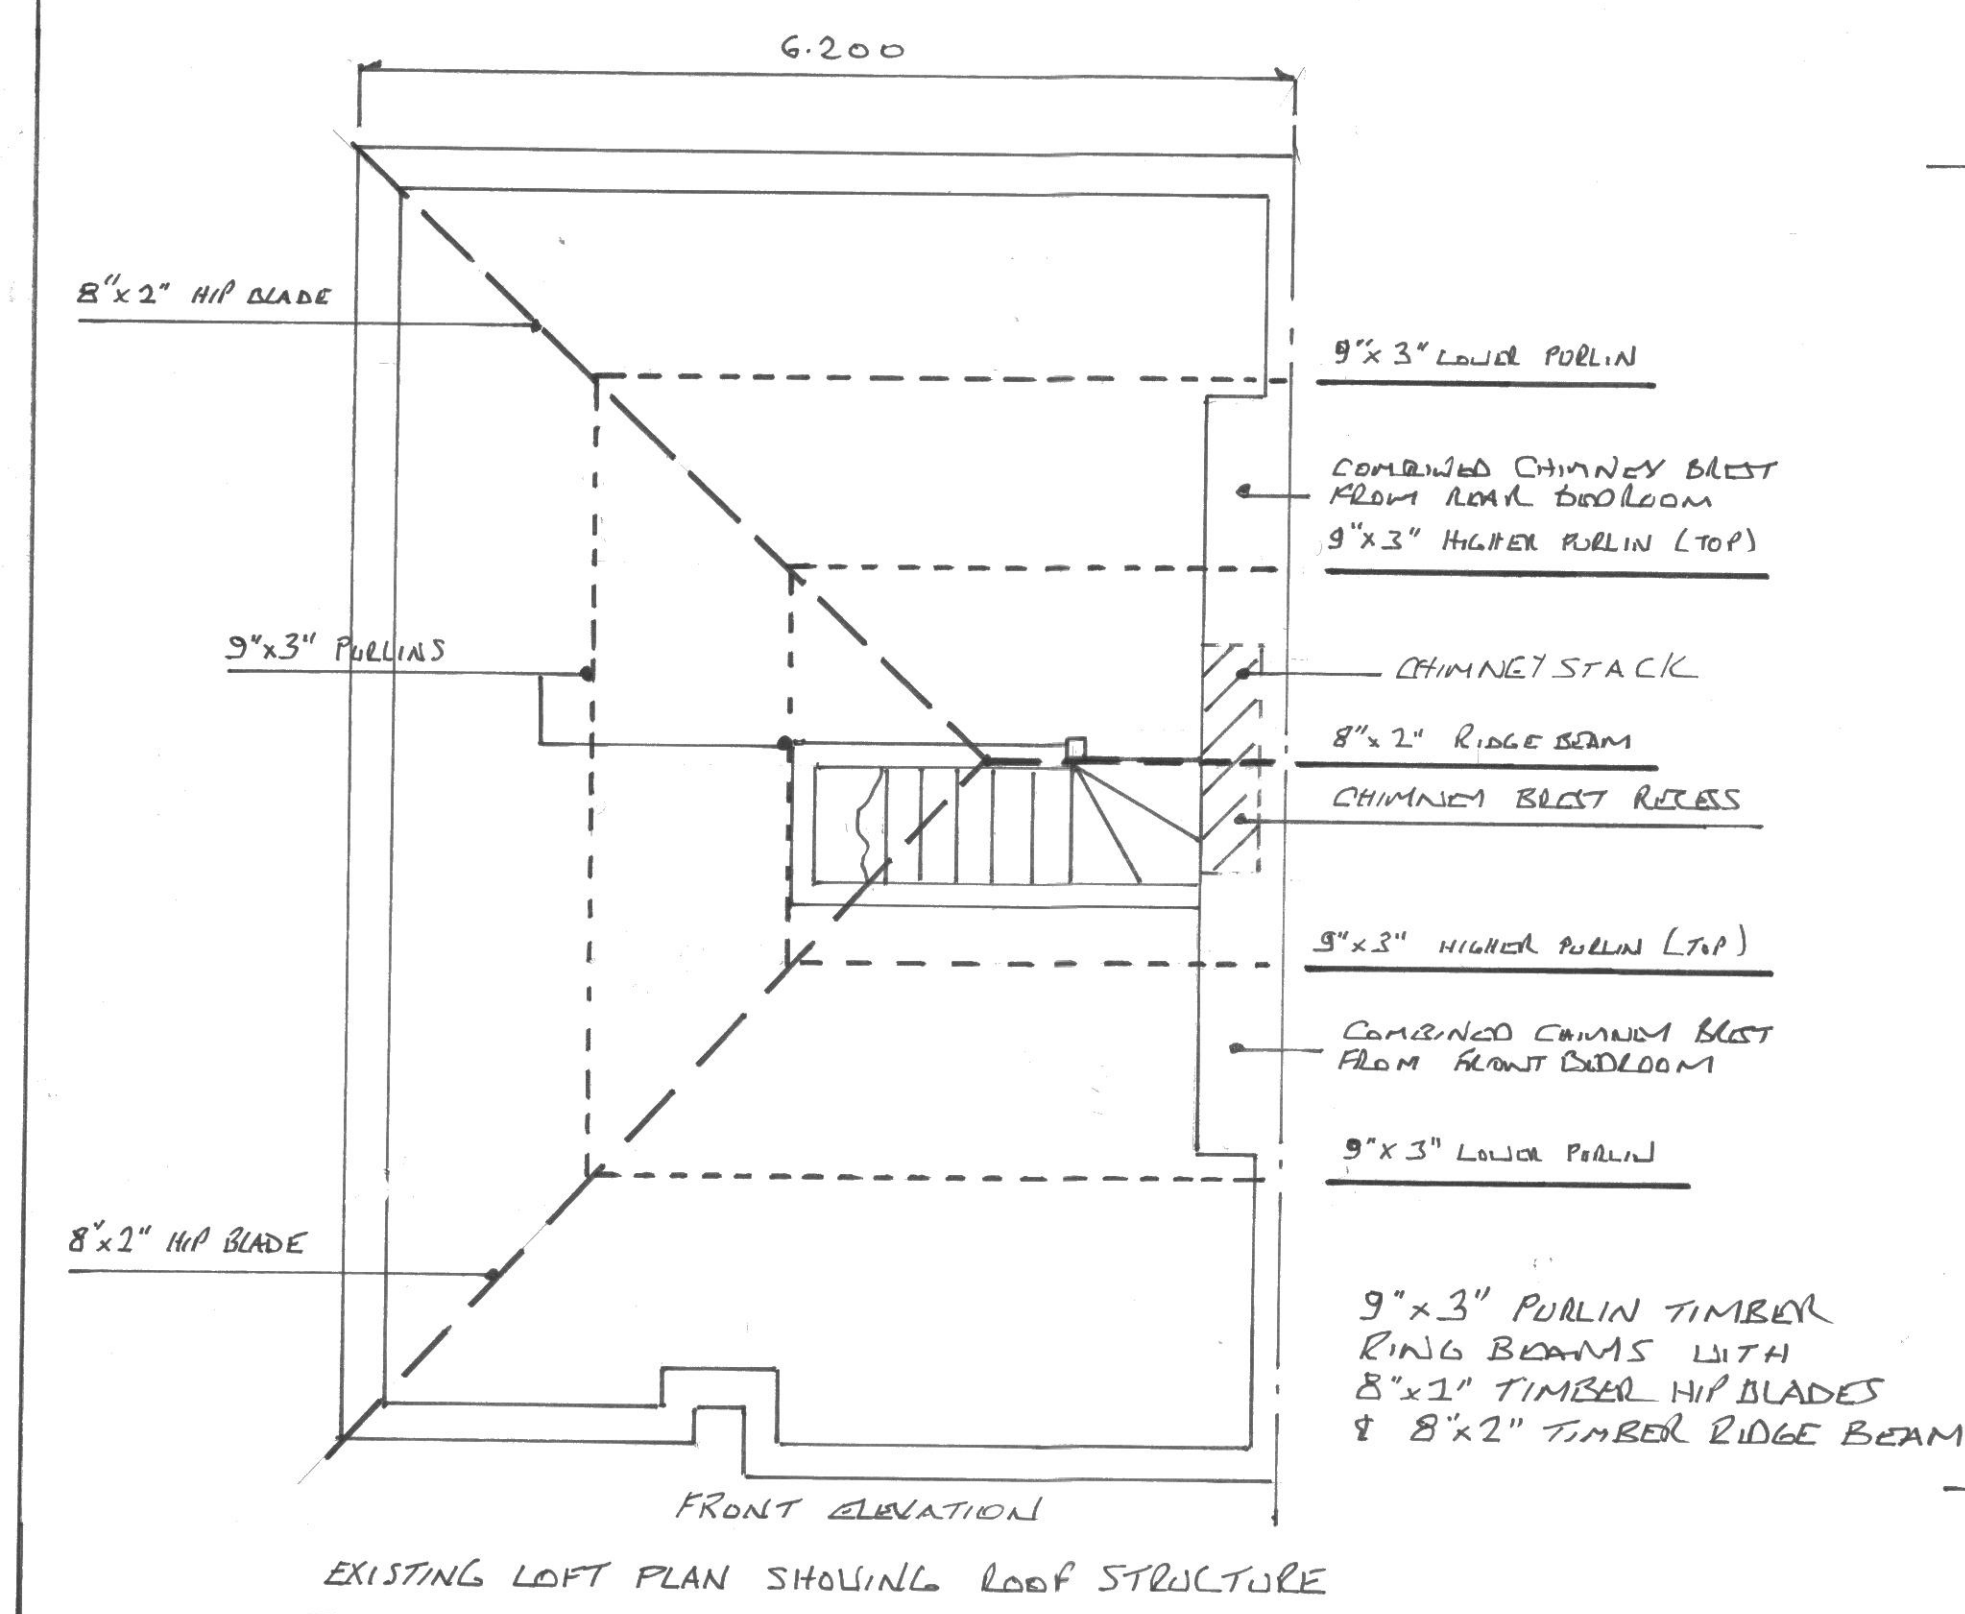
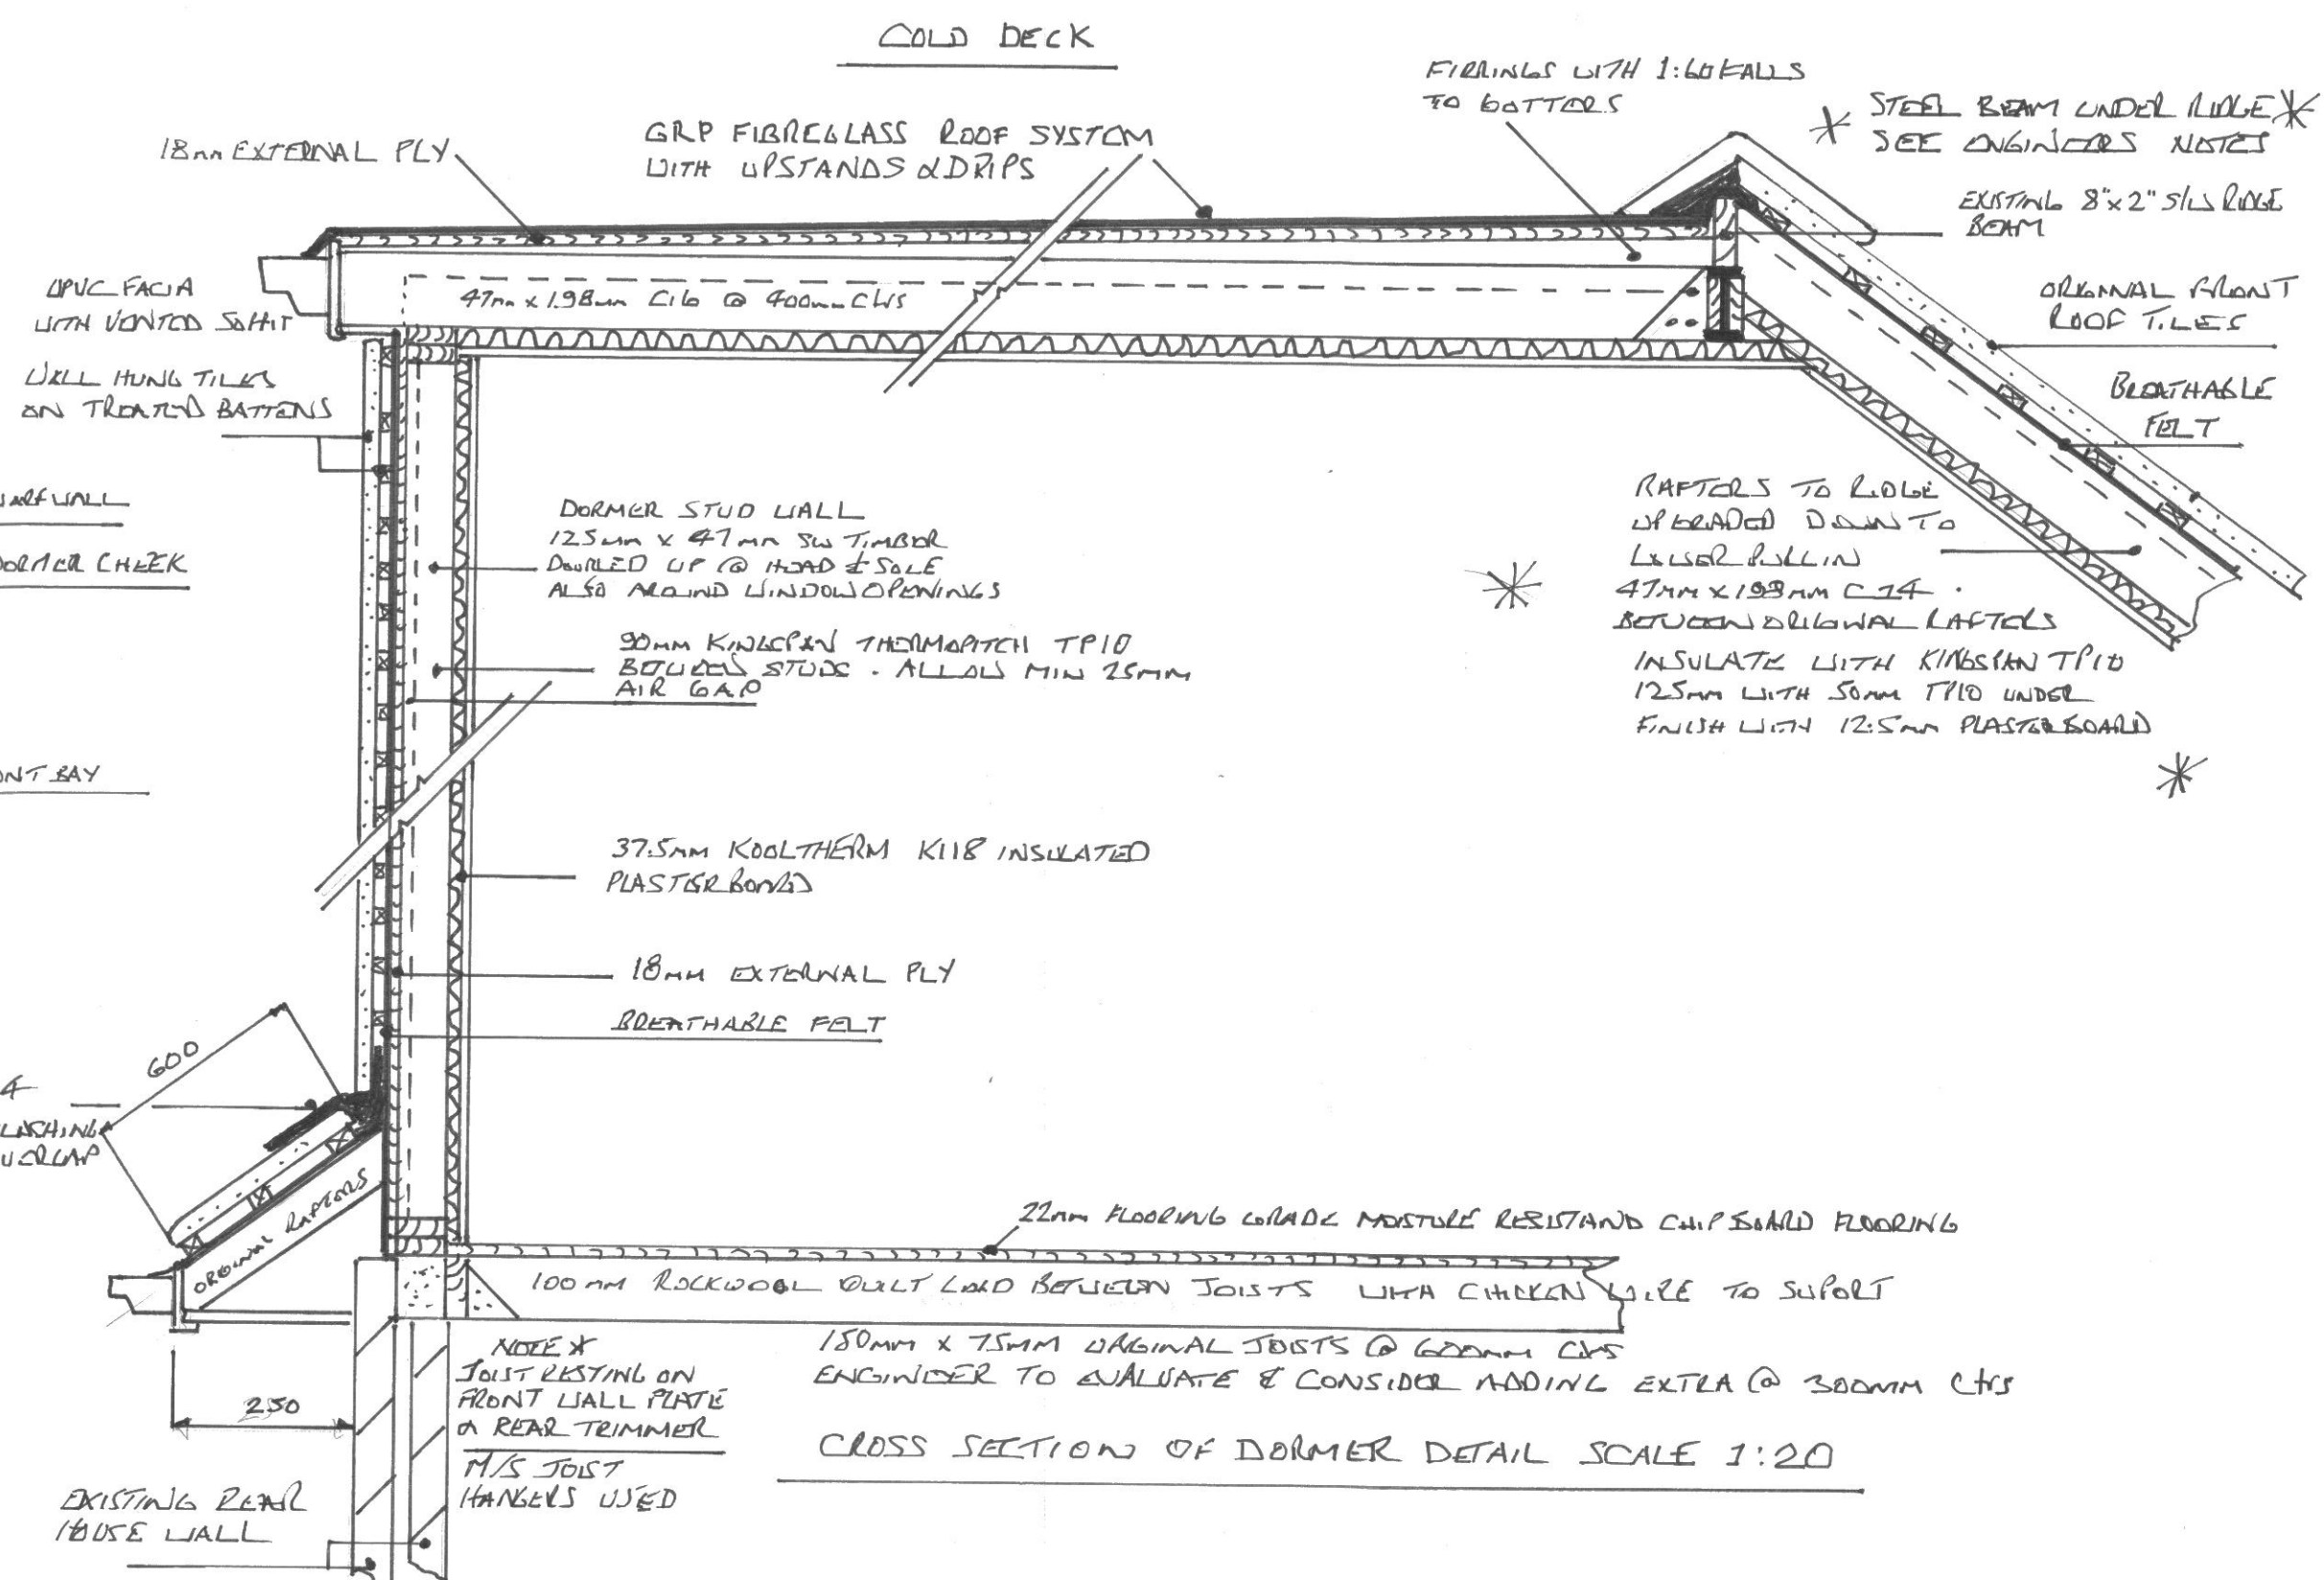
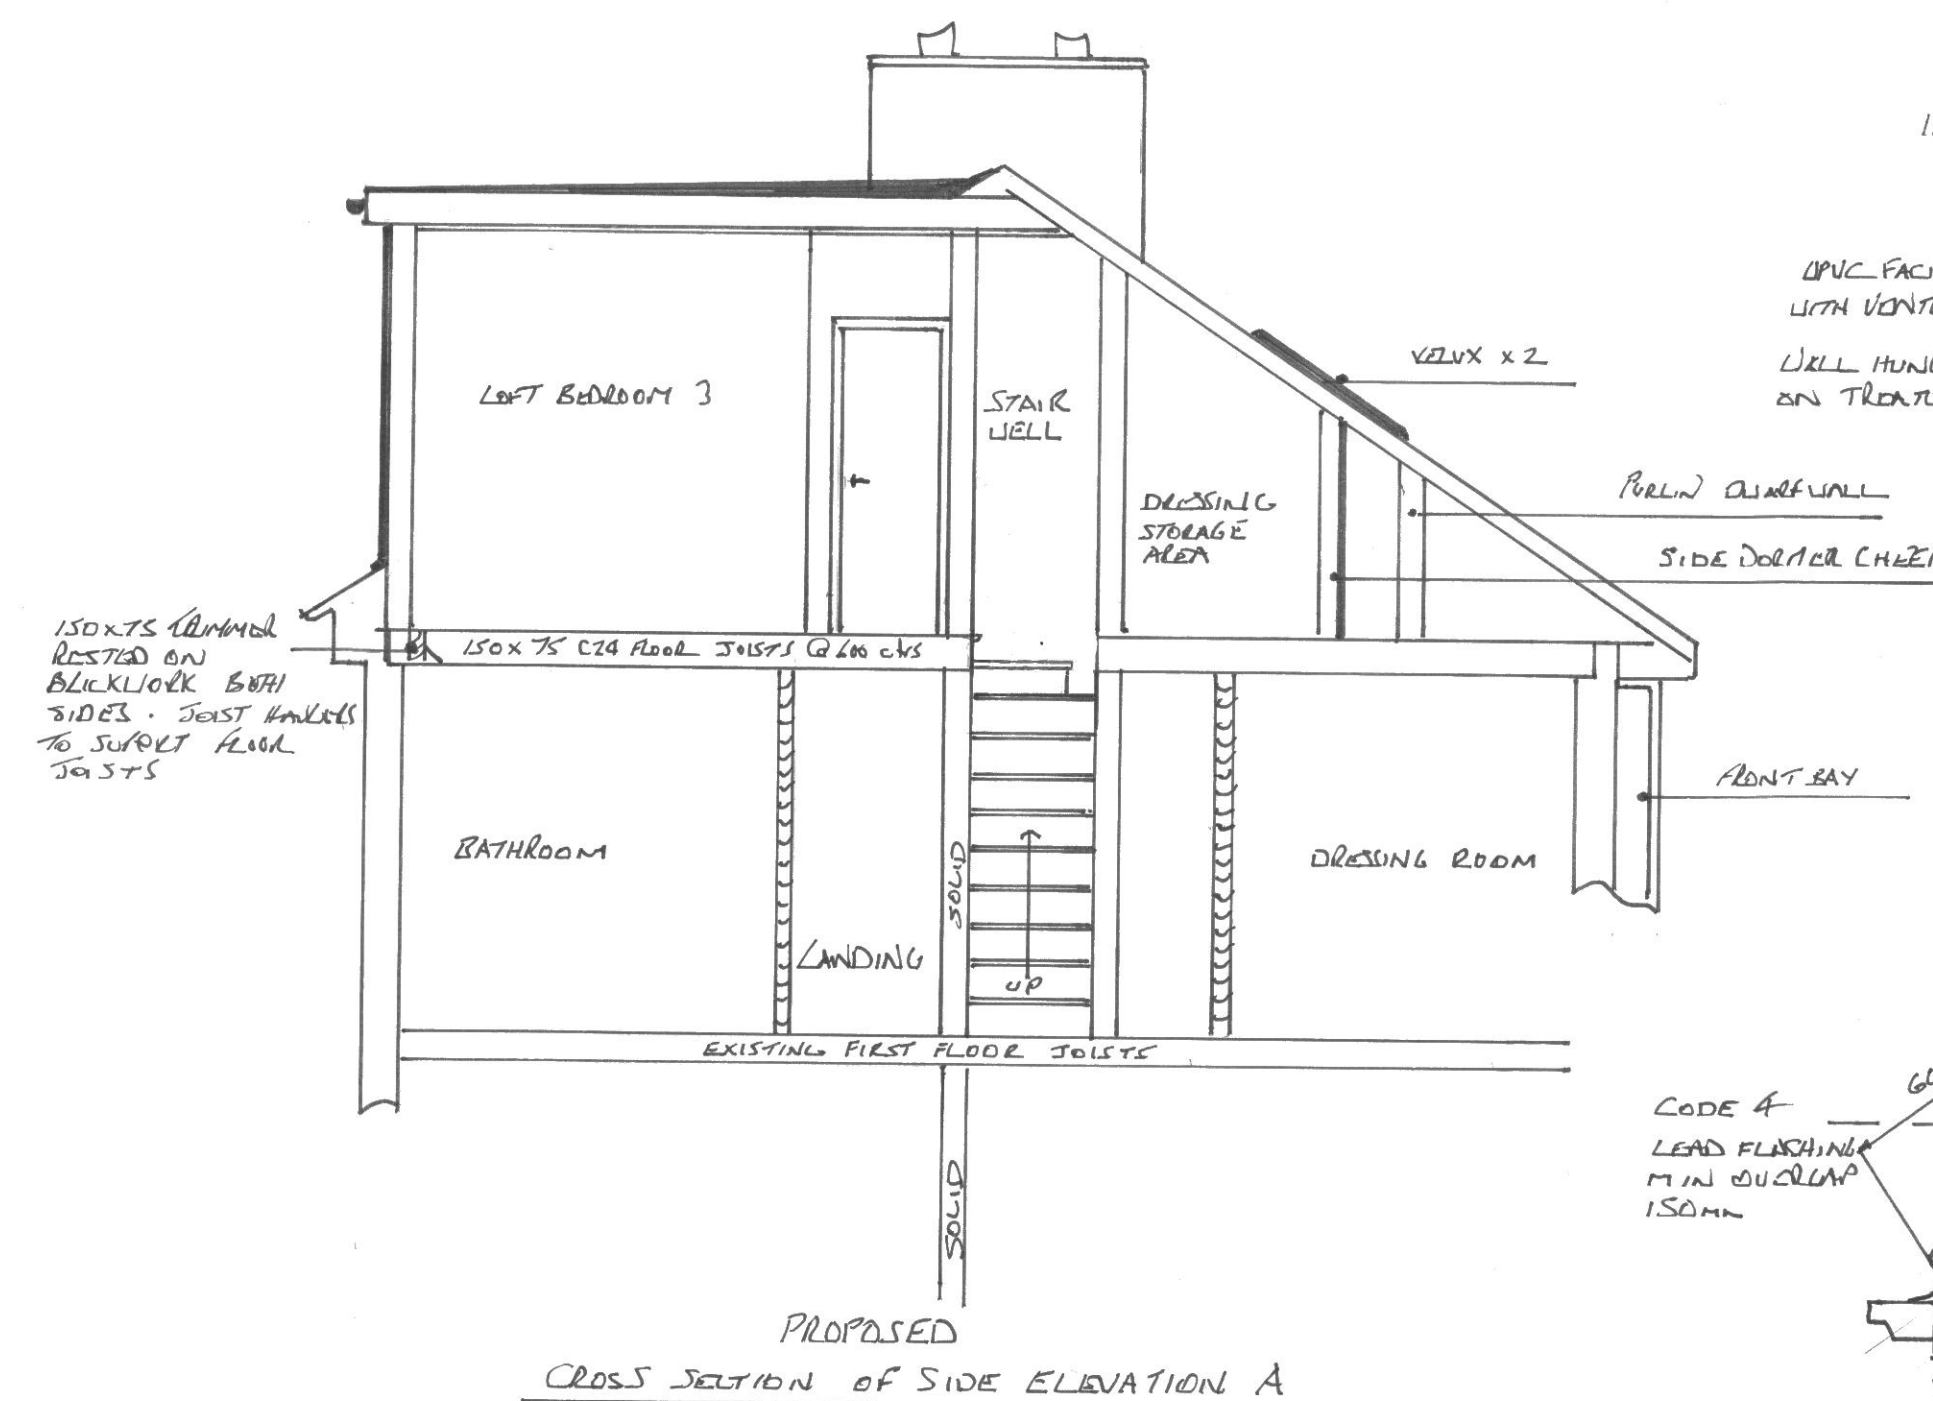
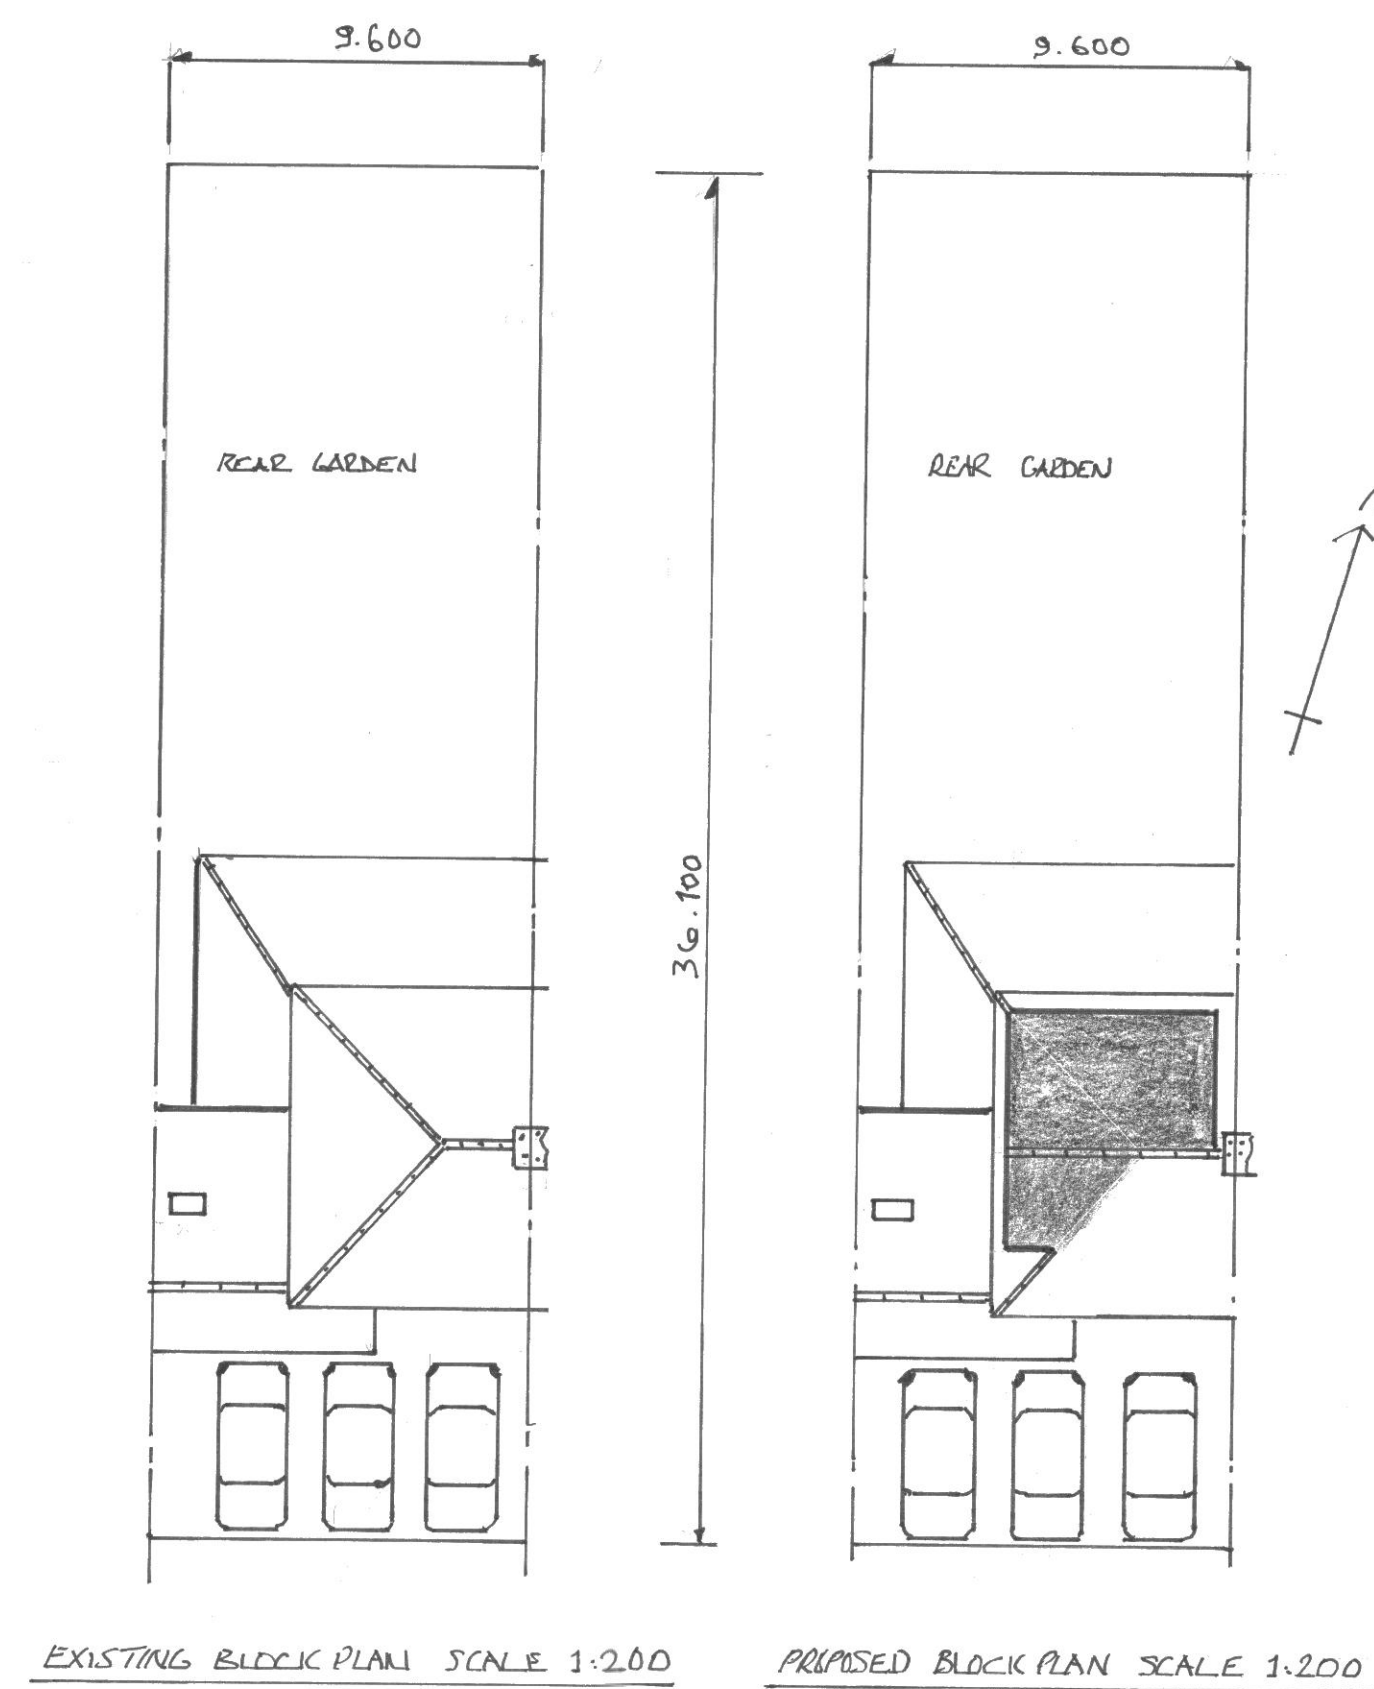
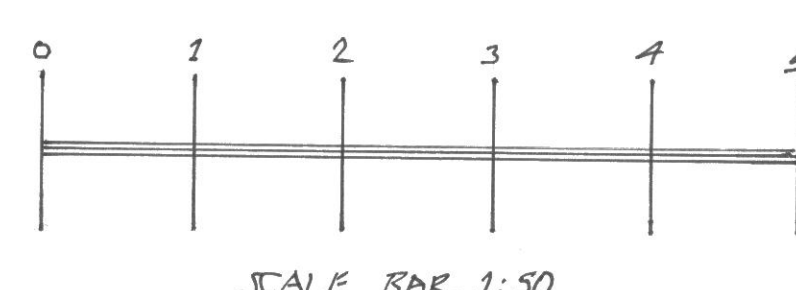


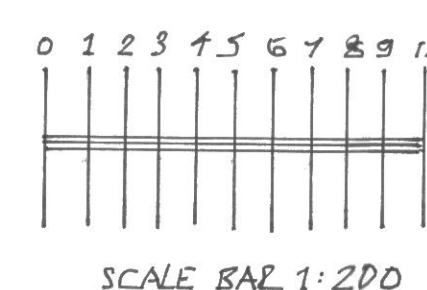

NOTE :-

SMOKE DETECTORS TO BE ON ALL LANDINGS - HALLWAY - FIRST FLOOR - DORMER.
HEAT DETECTOR TO KITCHEN
SEE SPECIFICATION FOR FURTHER INFORMATION

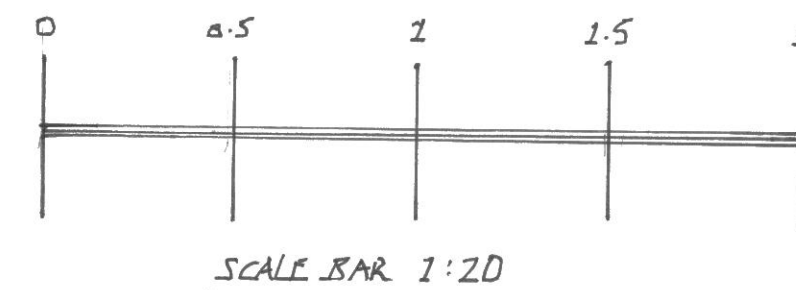

* SEE CALCULATIONS FOR SUPPORTS & CALCULATED FLOOR UPGRADE *

NEIL JONES	DWG No 2372	SCALE 1:50/20/200	FEBRUARY 2025
REAR DORMER EXTENSION			
MR JOSH SEPTON 10 YEW TREE ROAD HUNTS CROSS LIVERPOOL L25 9DT			
CONSTRUCTION			