
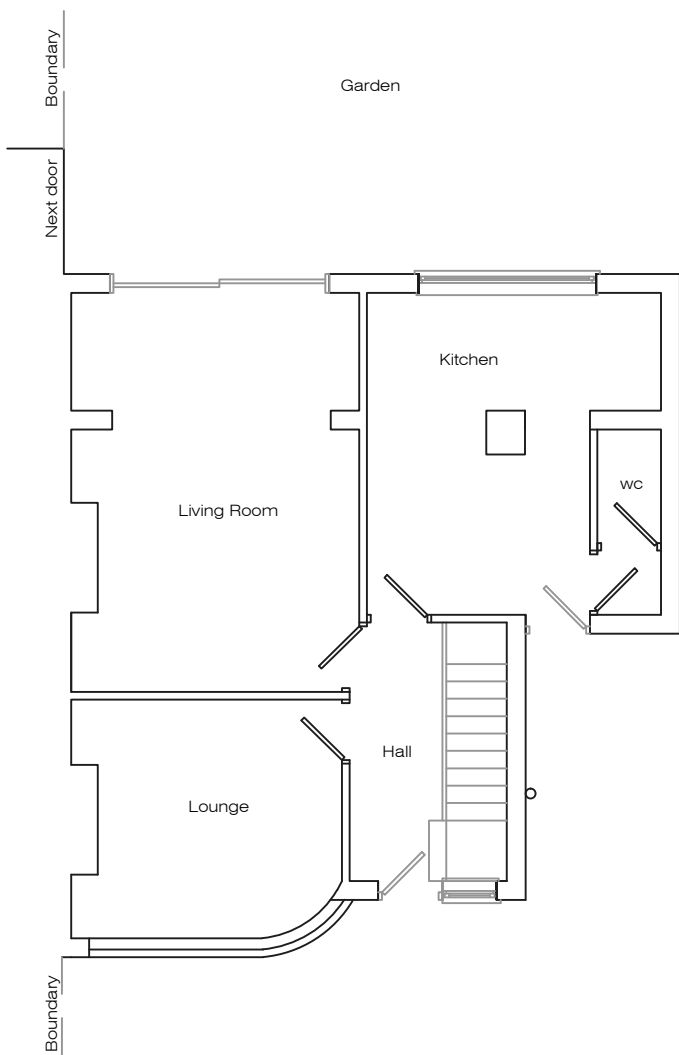


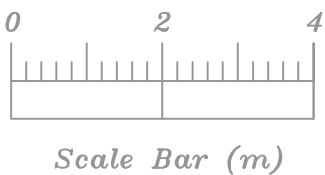

Address 10 Laurel Road, L34				
Job Title Single storey extension to rear				
Drawing title Existing Plans				
Chkd	Appvd	date Feb '25	scale 1:100 @ A2	Dwg No. 001