

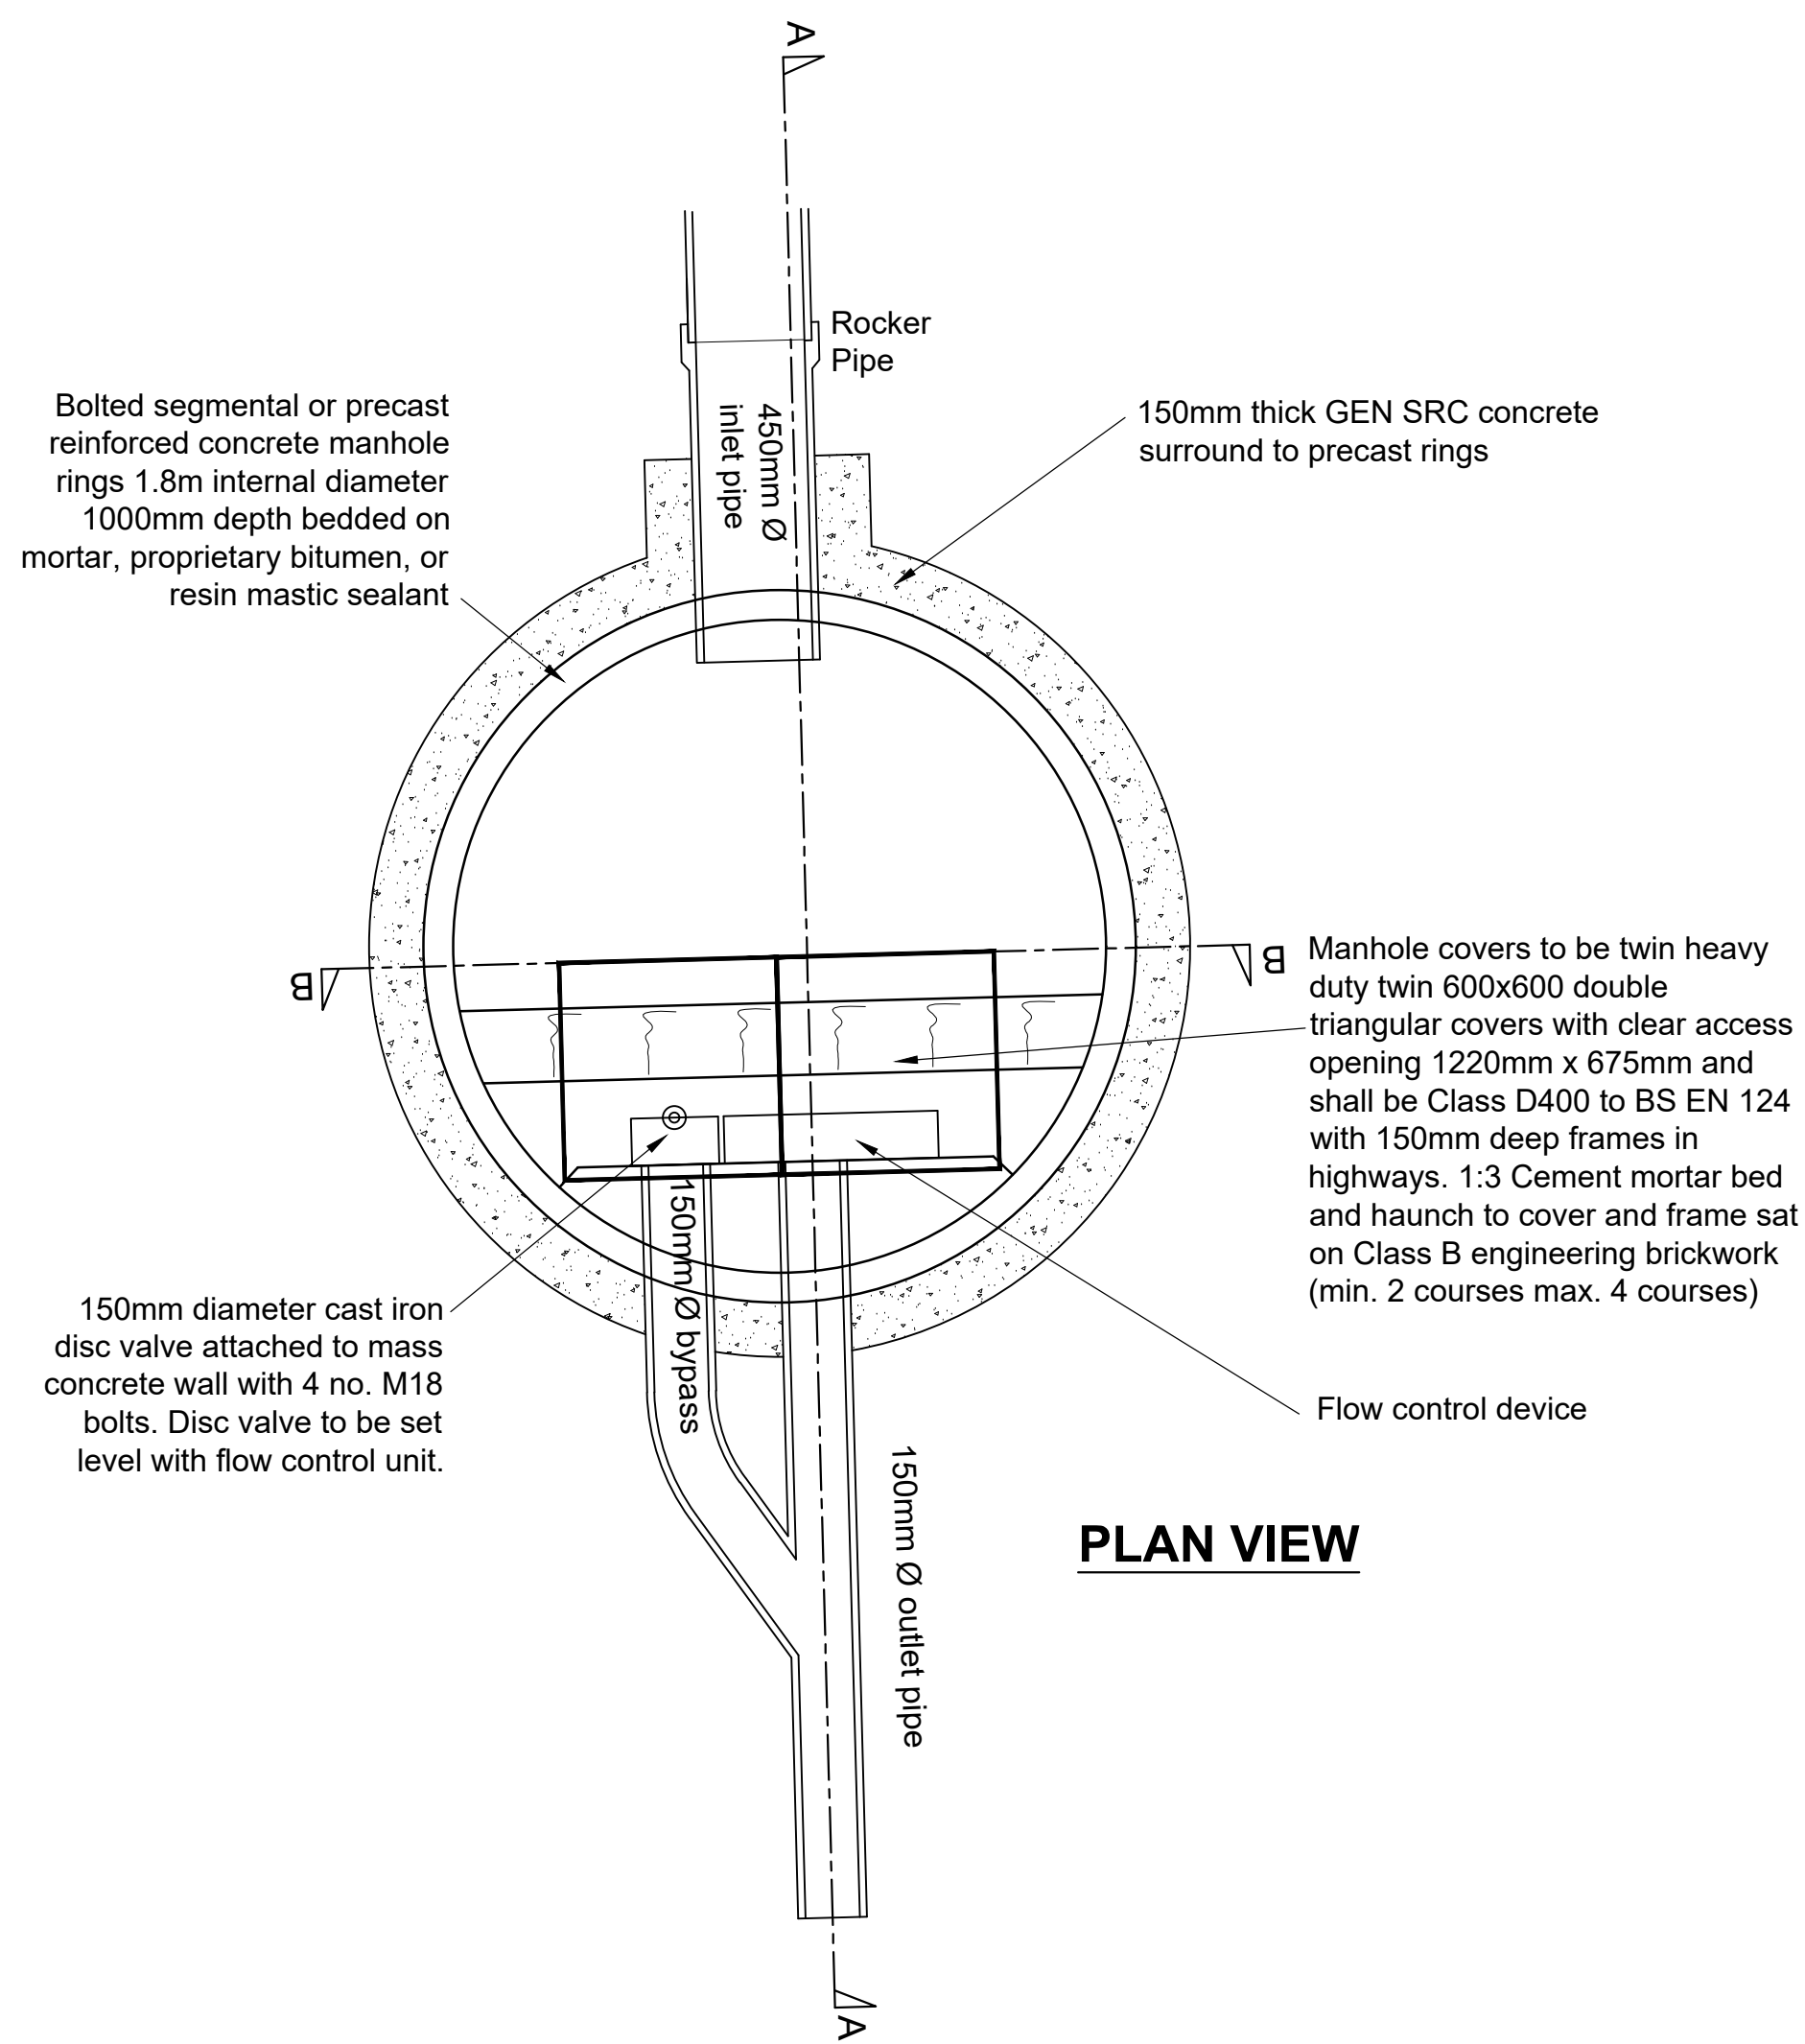


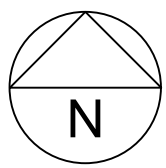

PLAN VIEW

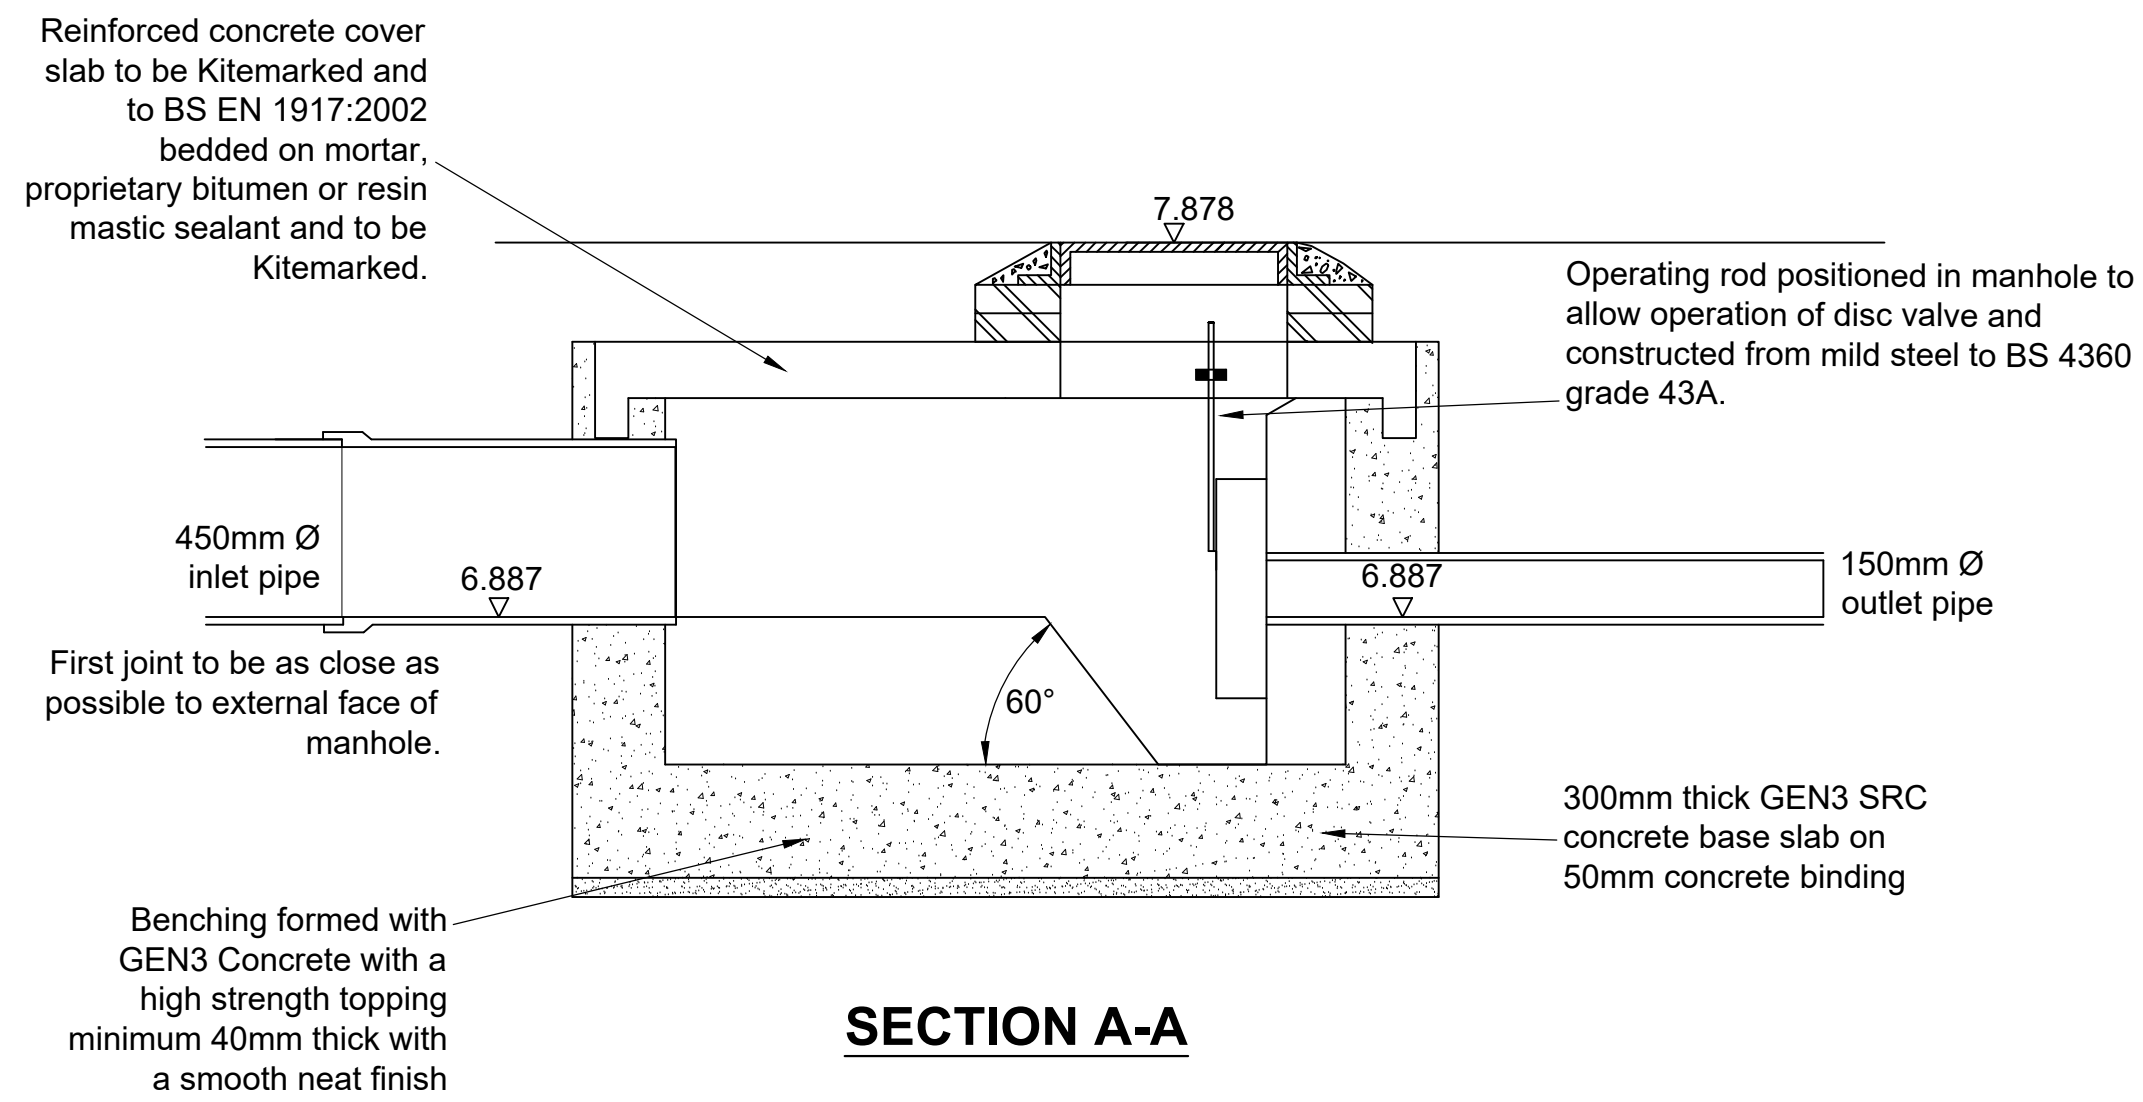

SECTION A-A

'HYDROBRAKE' DETAILS					
MANHOLE	RING SIZE	COVER LEVEL	INV IN LEVEL	INV OUT LEVEL	SUMP LEVEL
S8	1800	7.878	6.887	6.887	TBC
Unit Type	Hydro Brake Optimum MD-SHE-0115-6000-1000-6000				
Design Head	1.000m				
Design Flow	6.0 L/sec				

Legend

Preliminary

P	Preliminary issue for discussion and budget pricing. NOT FOR CONSTRUCTION.	23/06/2024
---	--	------------



Sanan Consulting Ltd.,
Chartered Structural Engineers
Laburnum House, 62-64 Chestnut Grove, Liverpool L15 8HS.
tel: +44 151 280 1129; e-mail: office@sananconsulting.co.uk

Client:
BBE Developments Ltd

Project:
Residential development at
former Merseyside Dogs Home,
Greensbridge Road,
Halewood, Liverpool.

Flow Control Details

drawn by	date	scale	drawing no.	rev.
JH	Jun'24	1:20	24565/102	P