

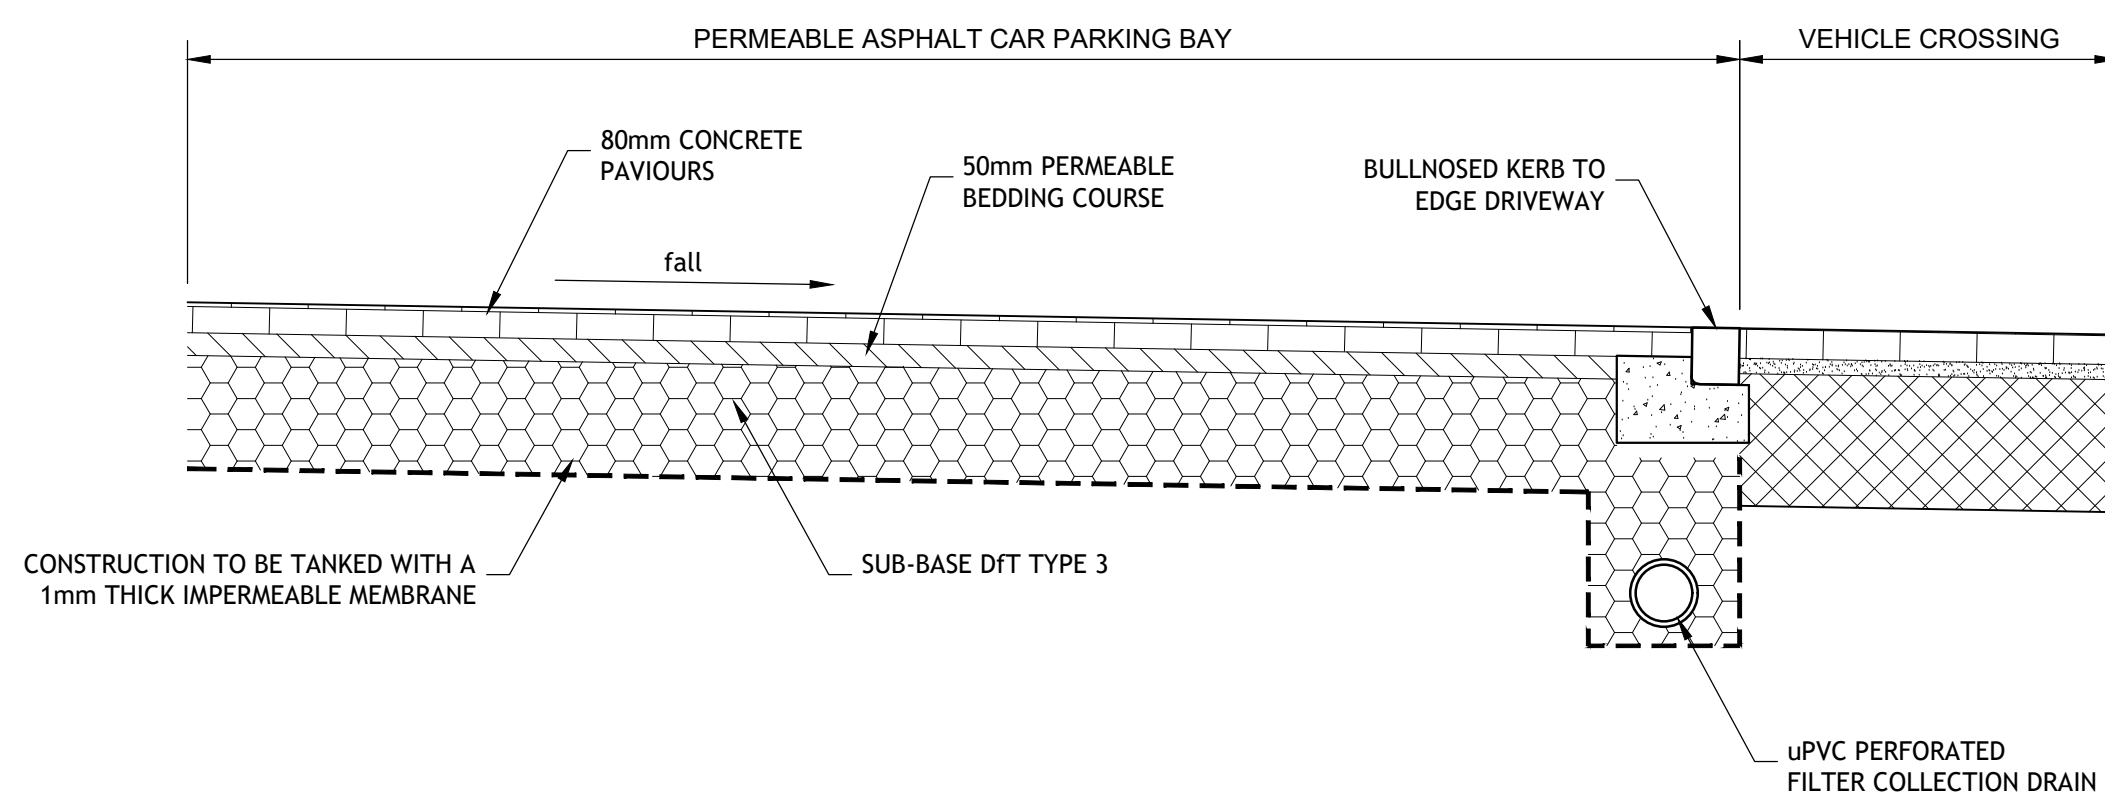
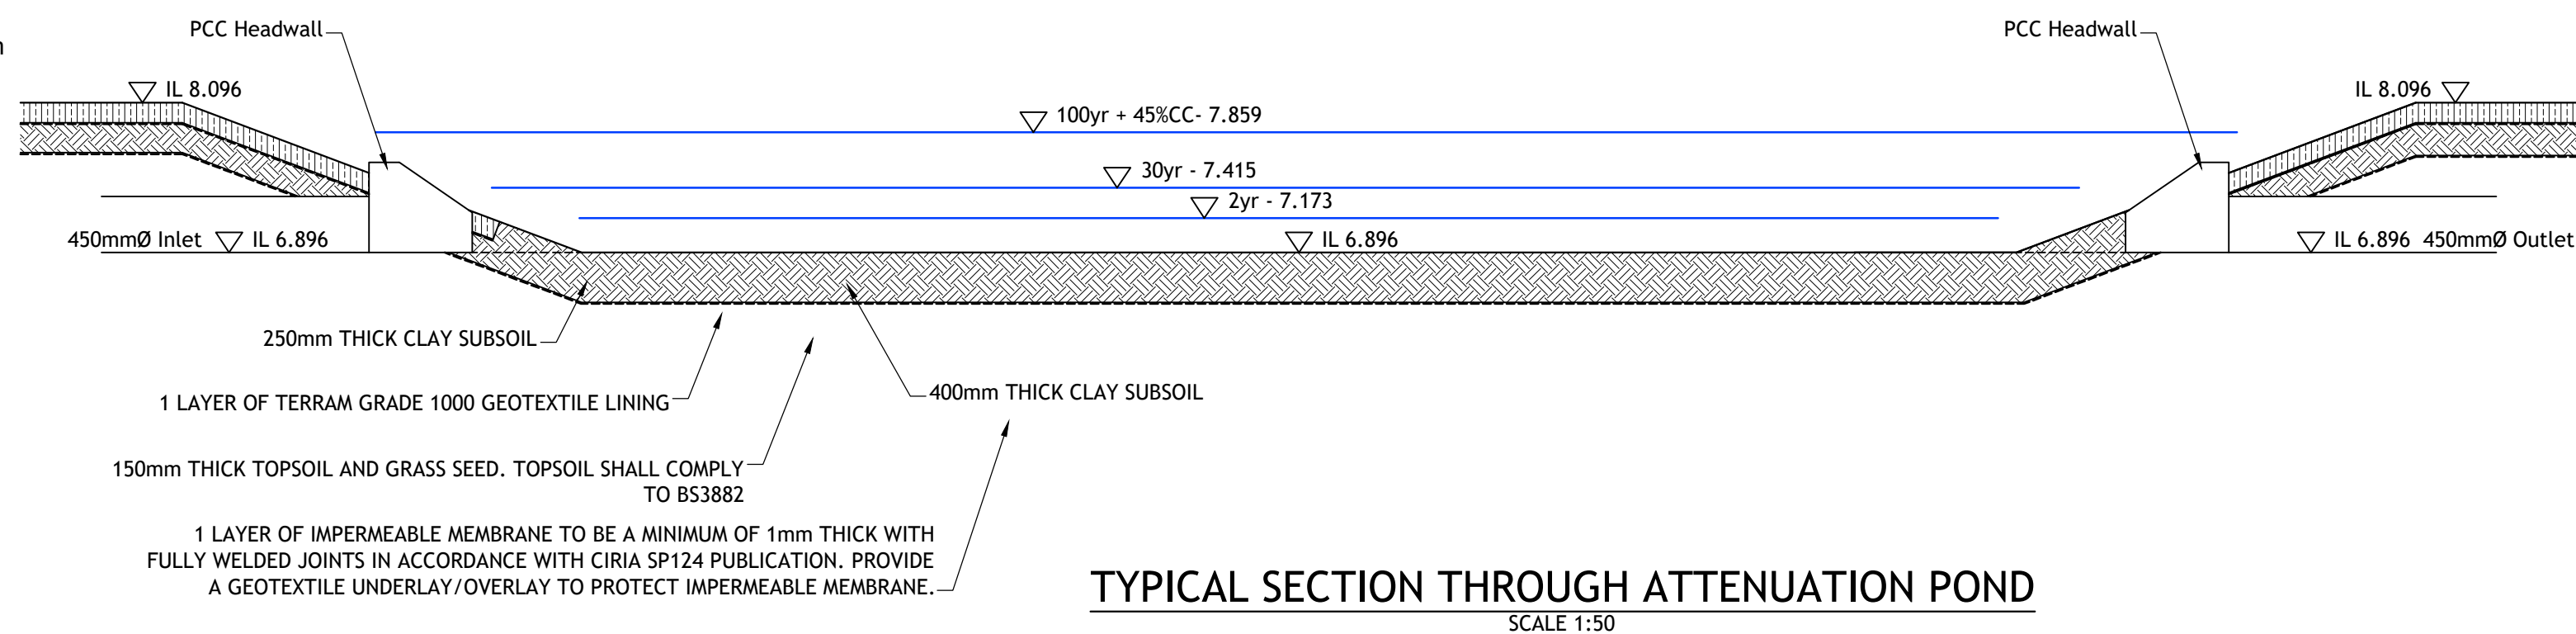
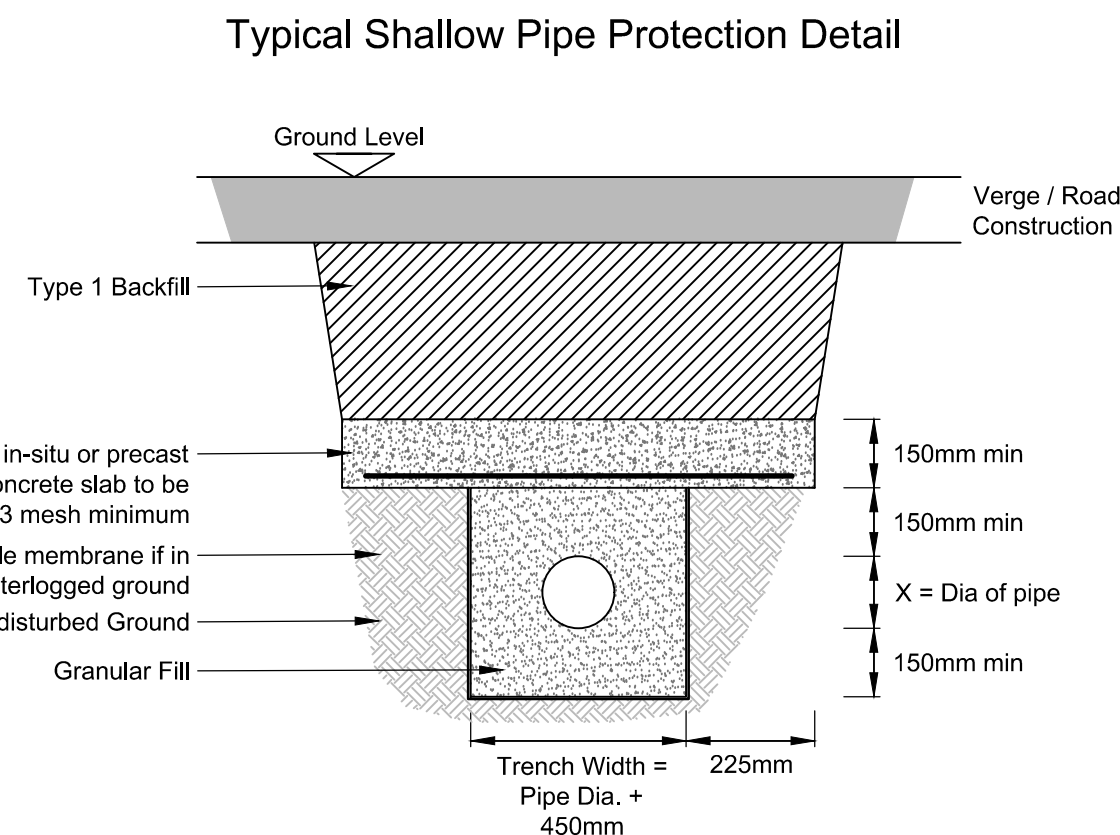
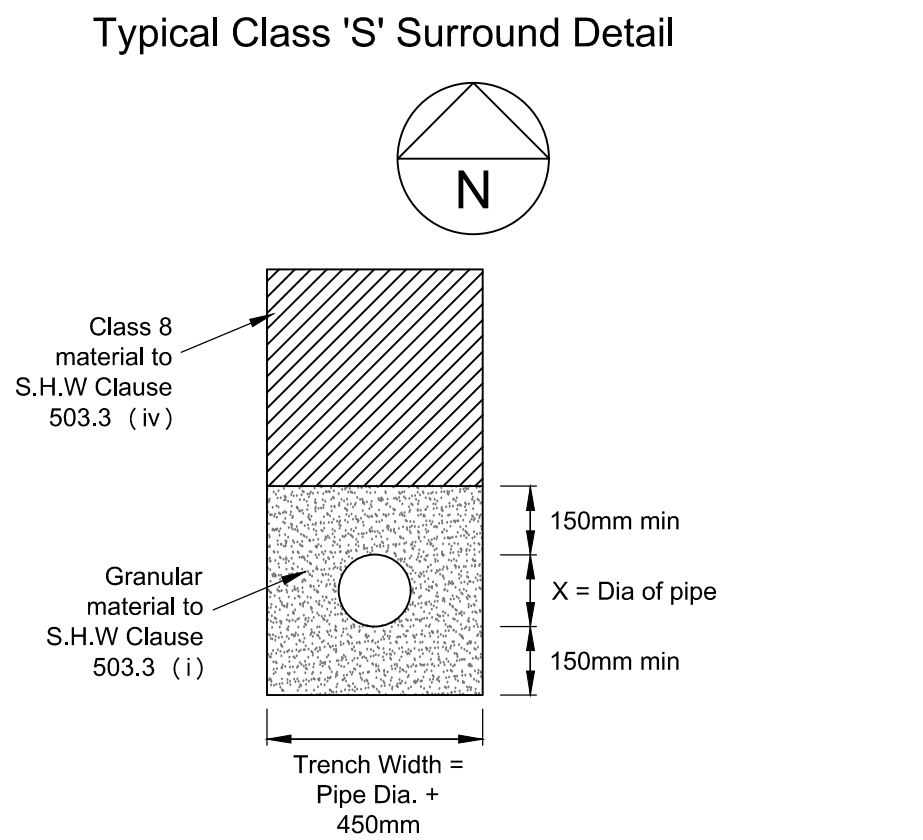
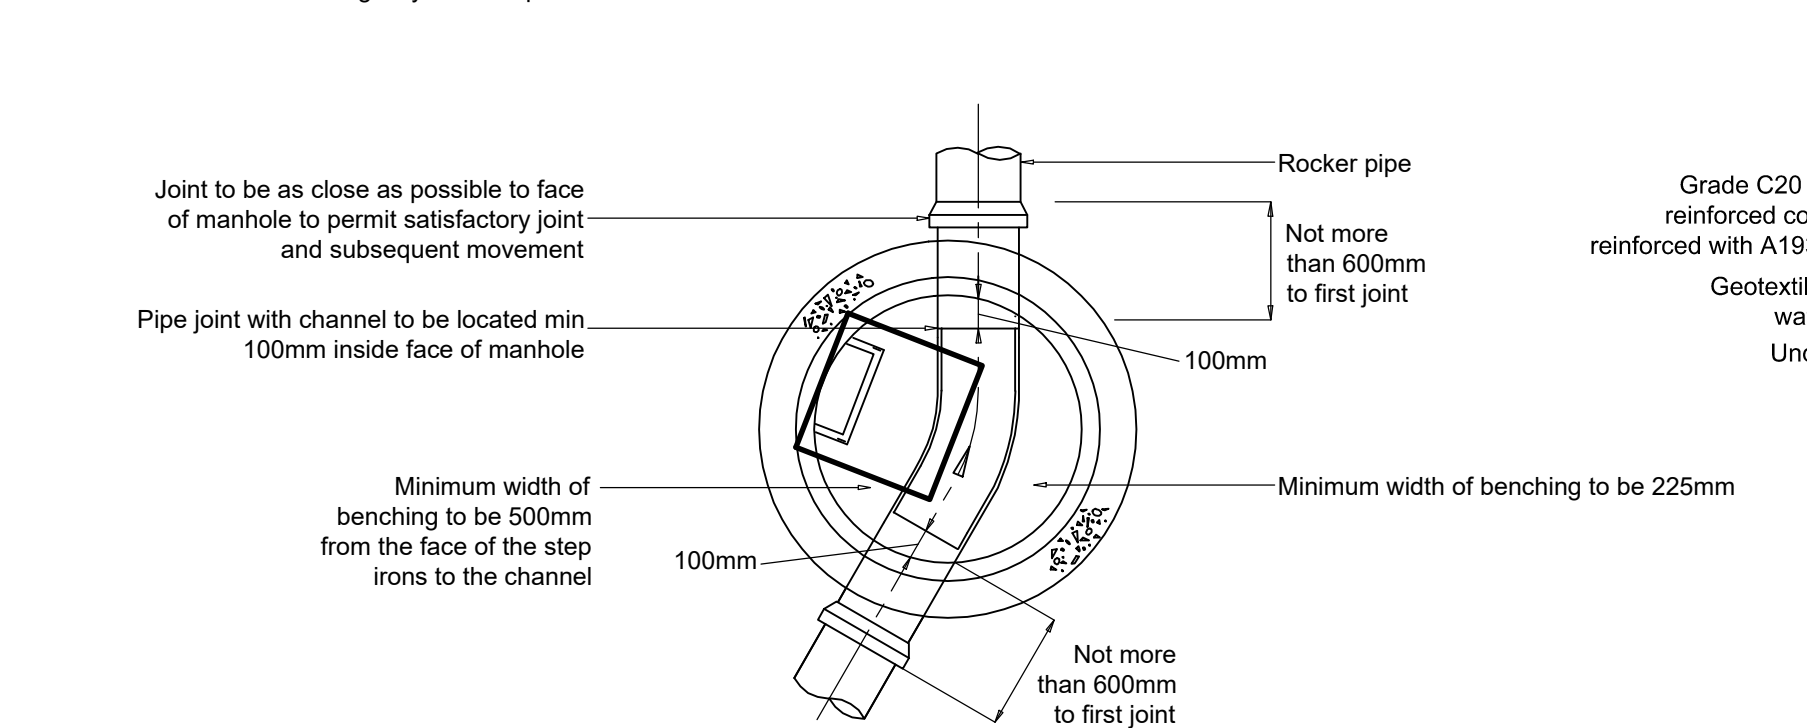
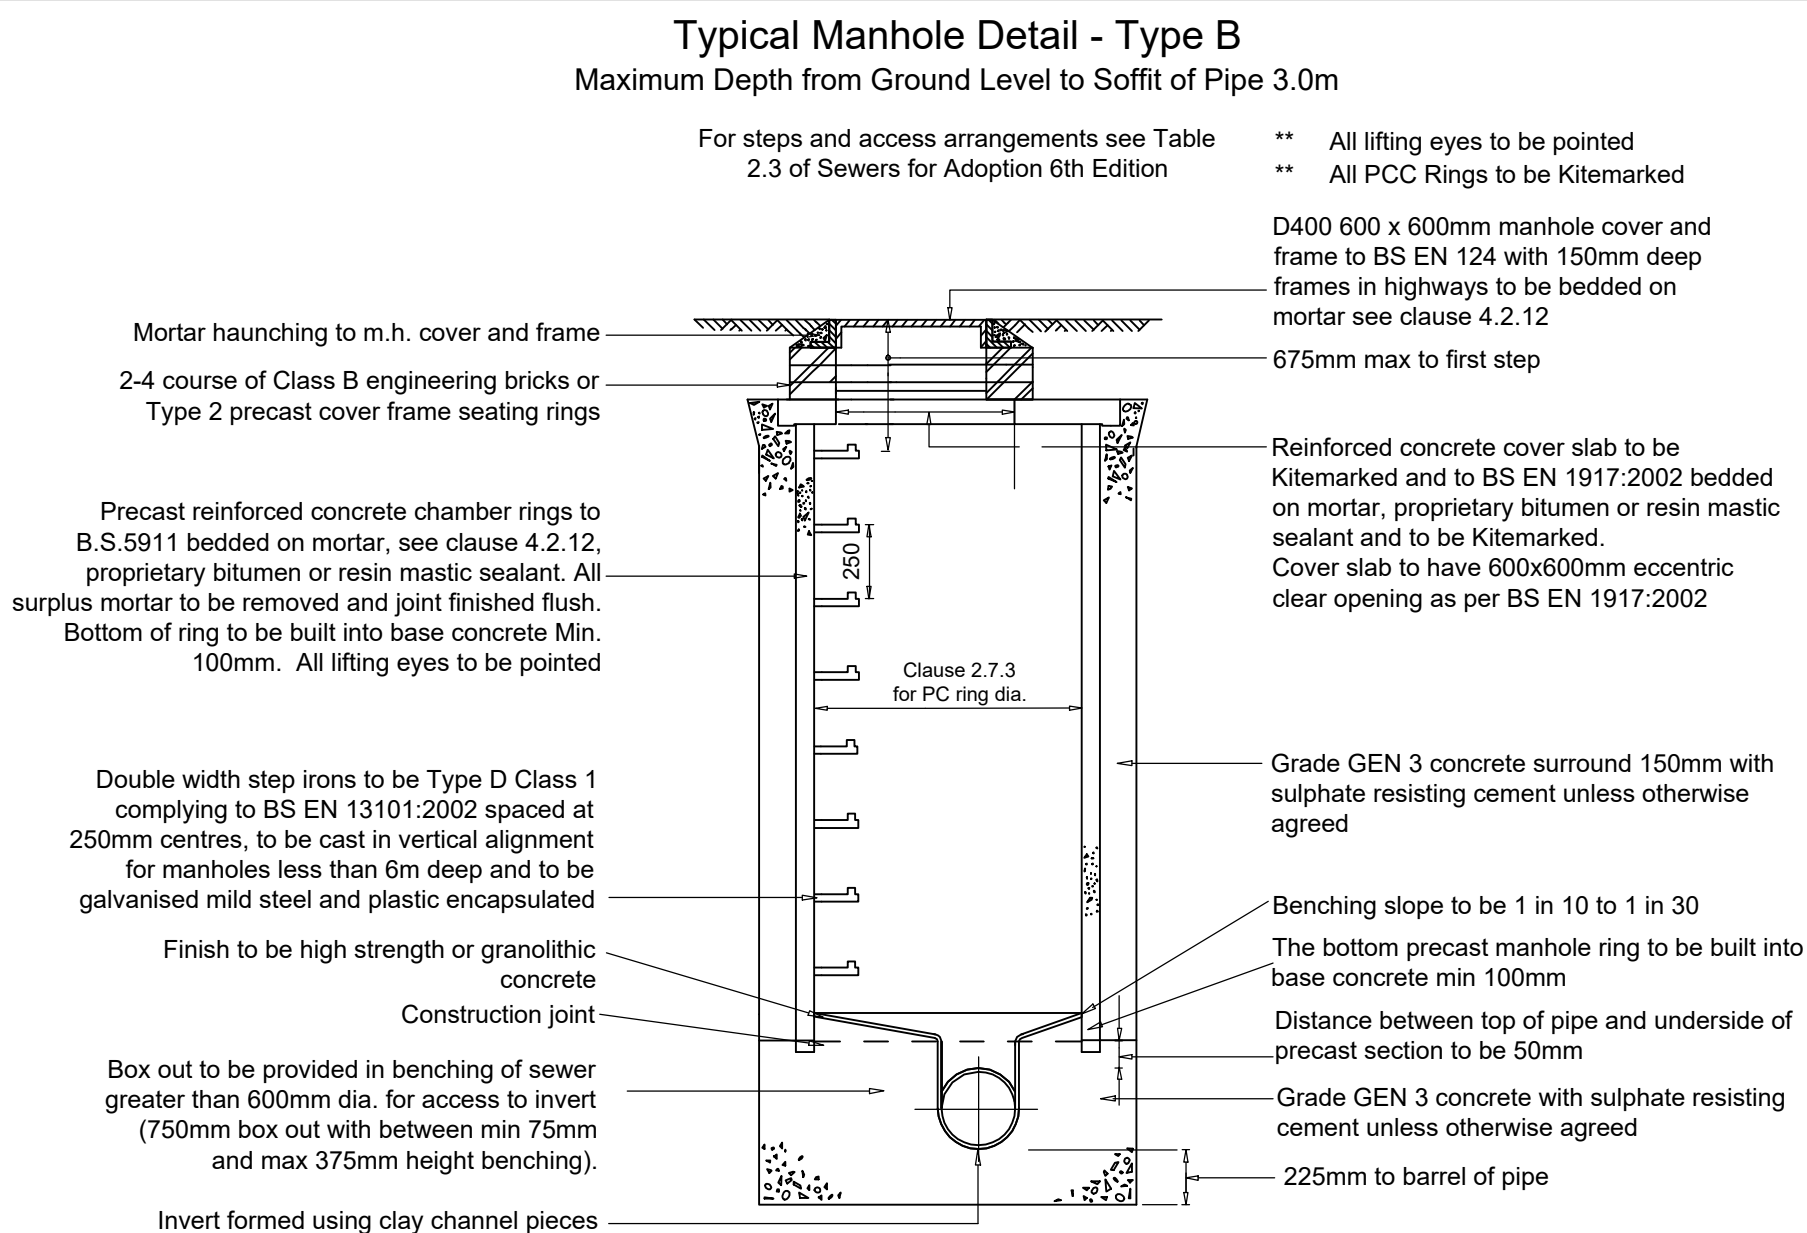
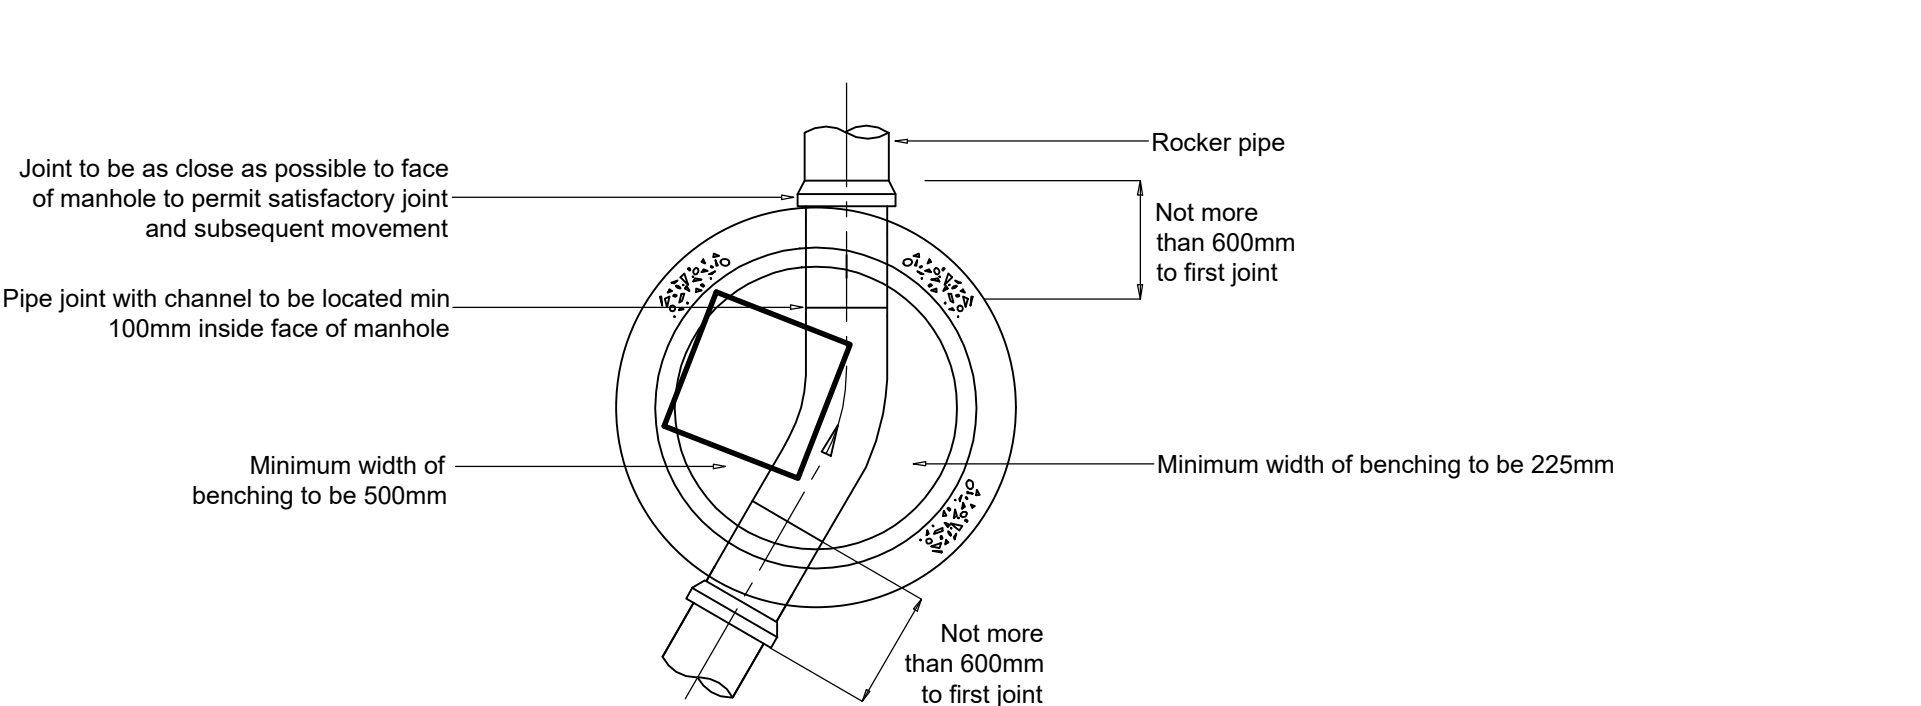
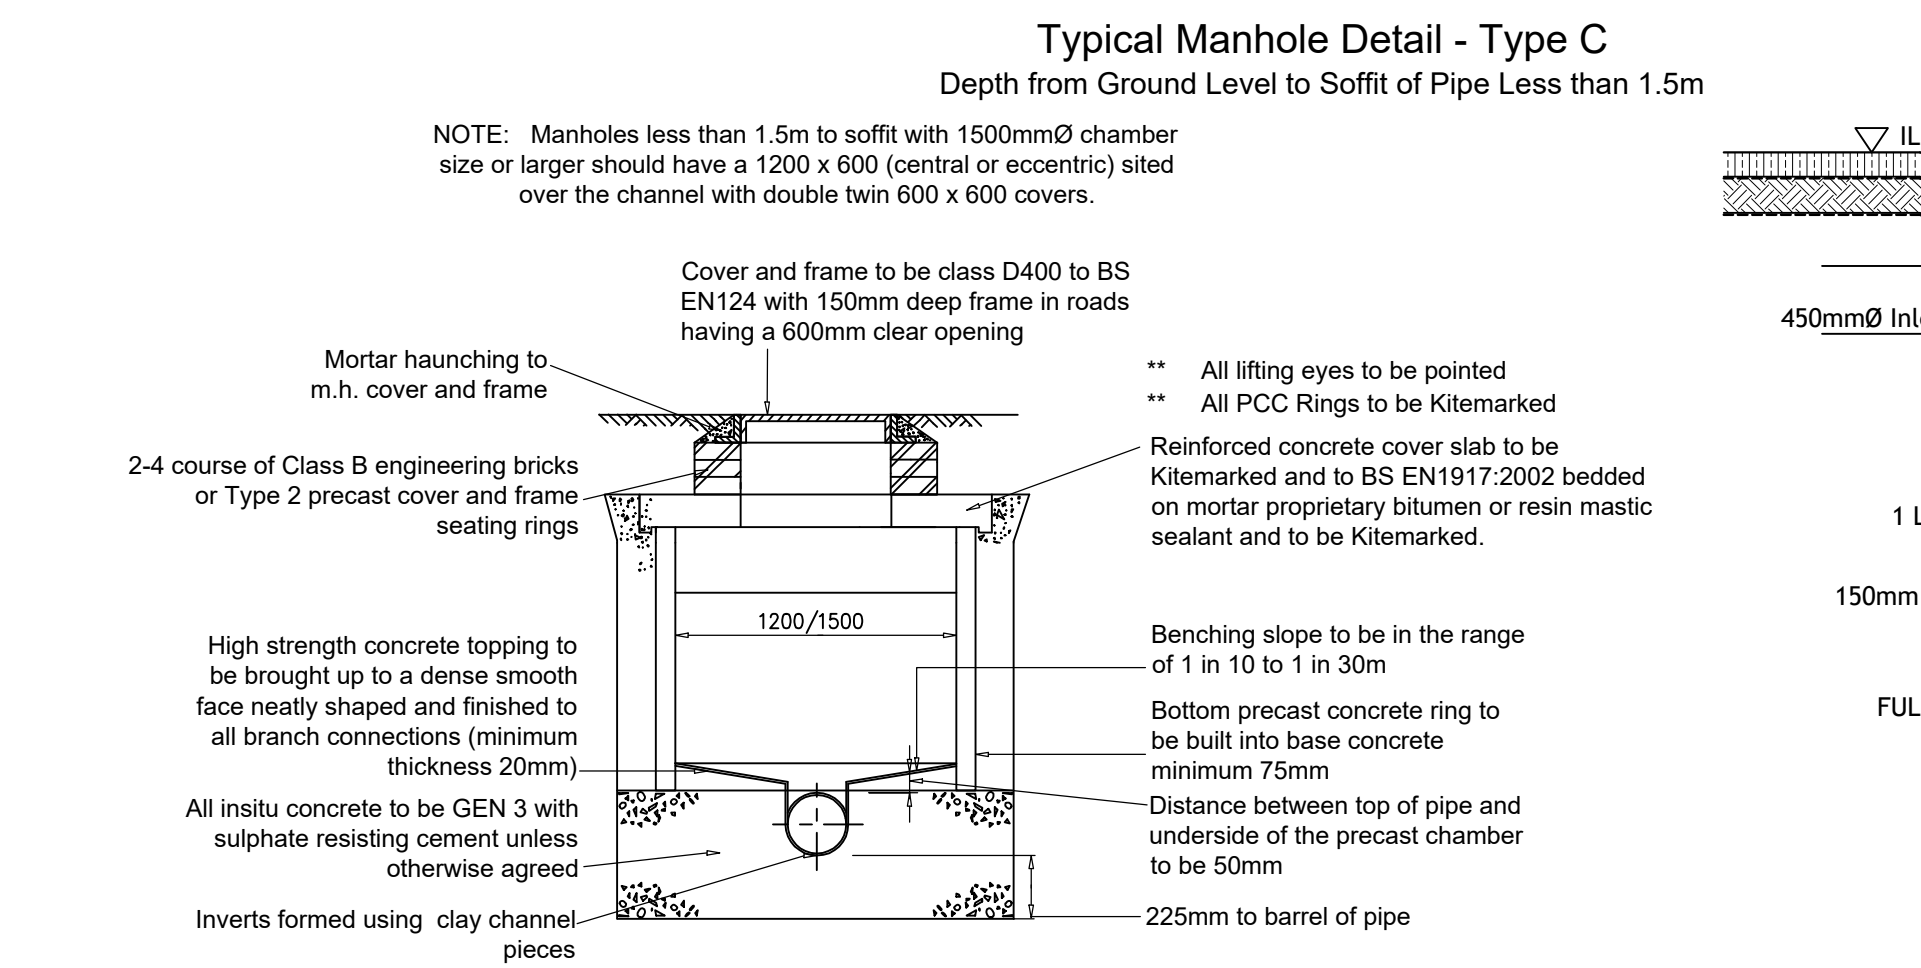
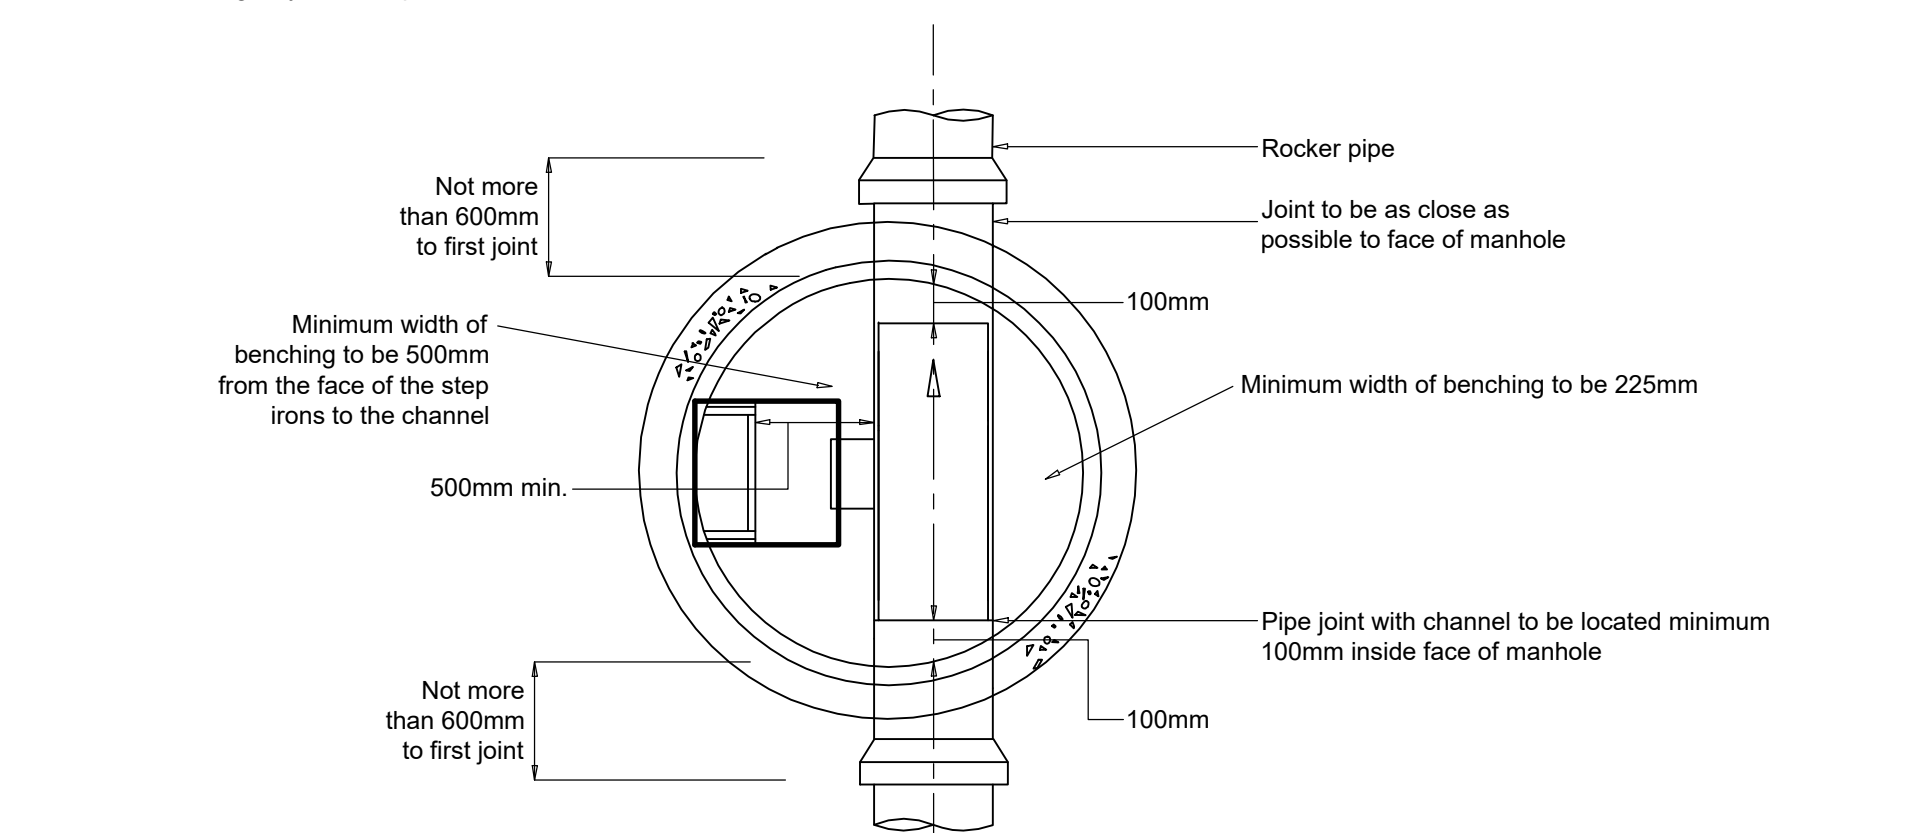


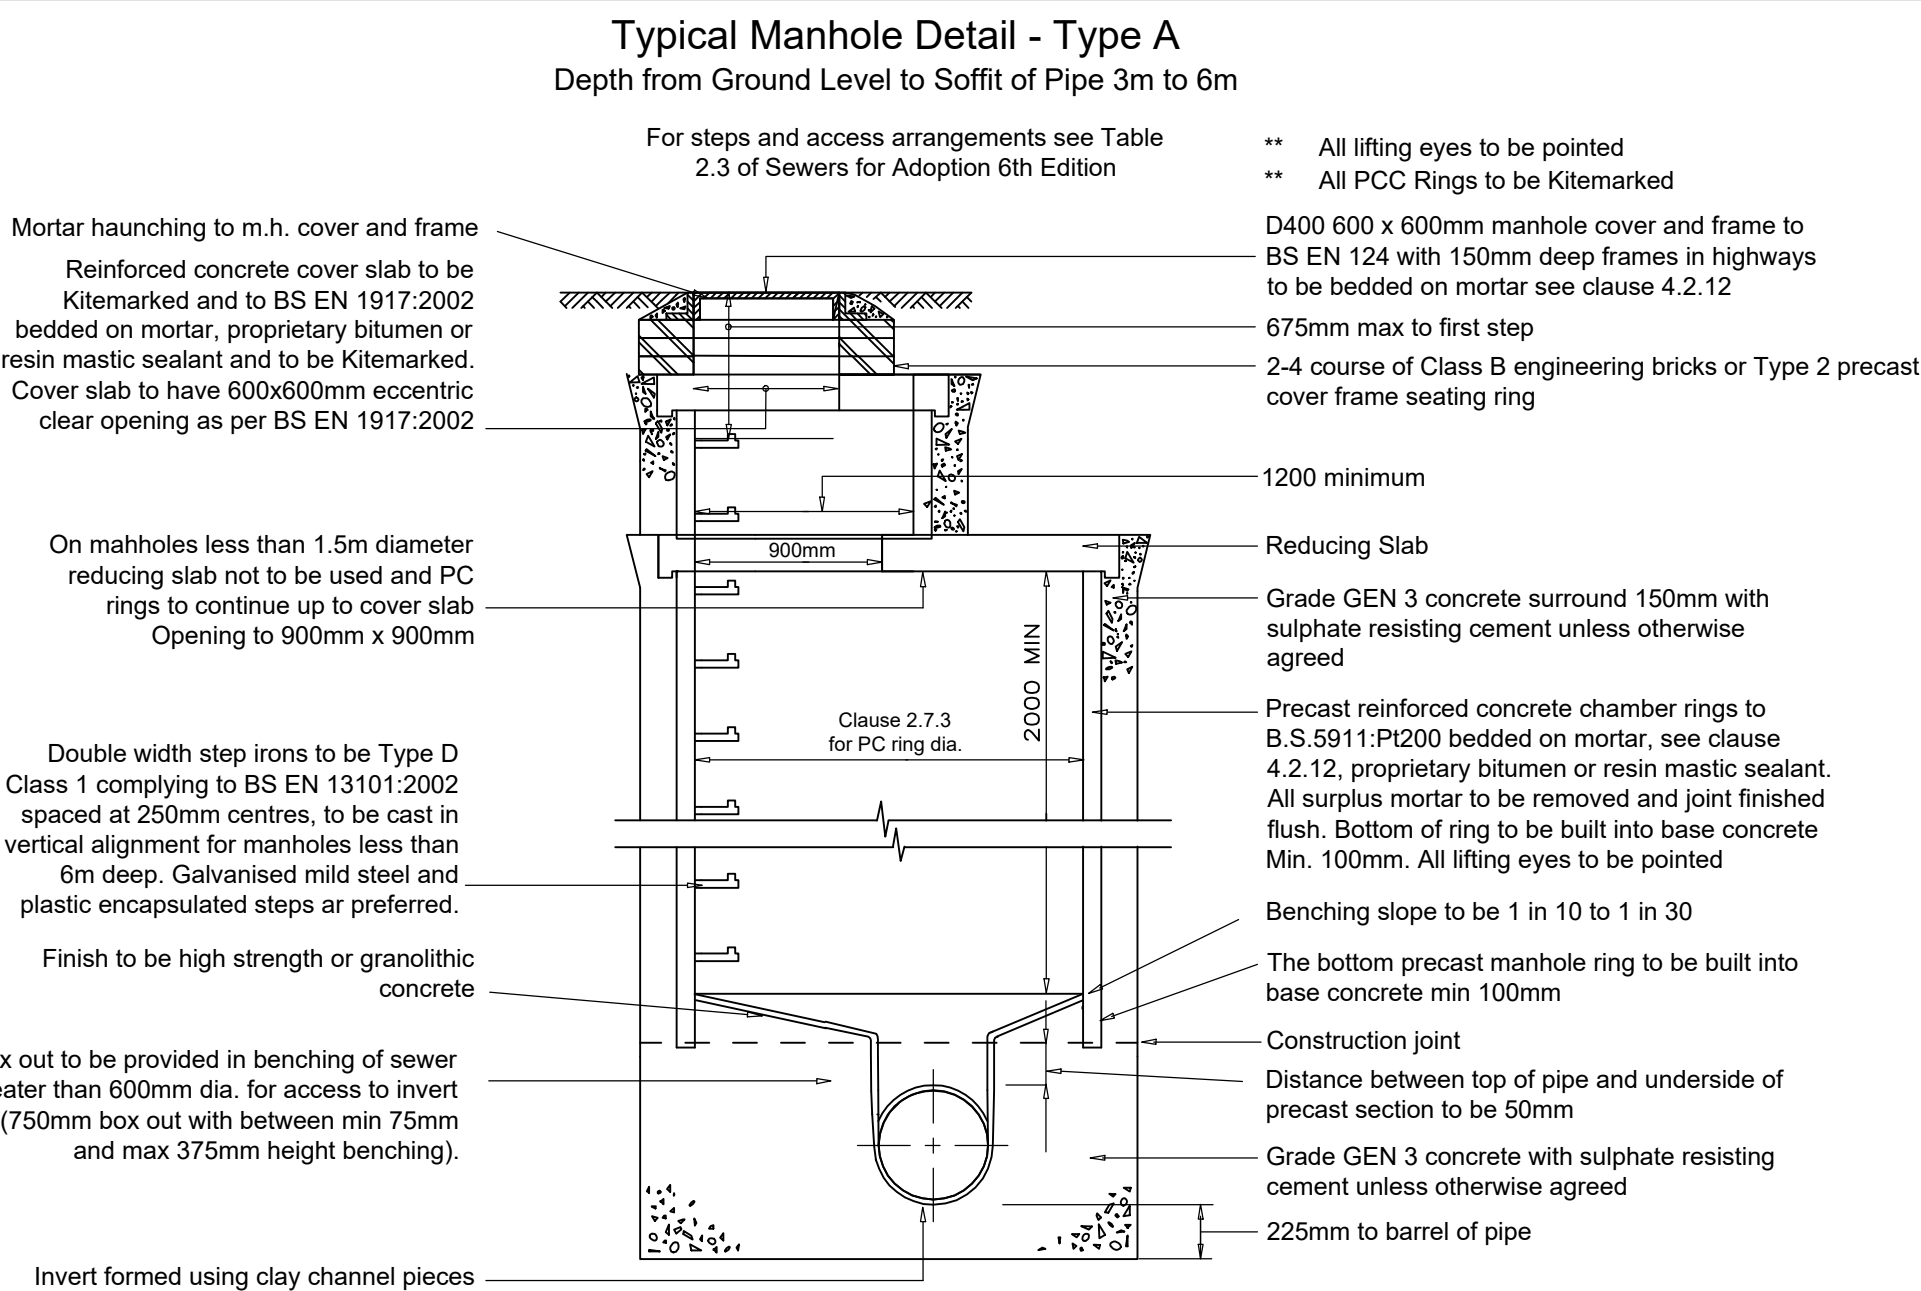

Legend

Preliminary

P Preliminary issue for discussion and budget pricing. NOT FOR CONSTRUCTION. 23/06/2024

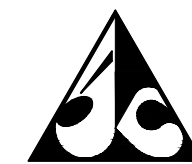

Sanan Consulting Ltd.,
Chartered Structural Engineers
Laburnum House, 62-64 Chestnut Grove, Liverpool L15 8HS.
tel: +44 151 280 1129; e-mail: office@sananconsulting.co.uk

Client:
BBE Development Ltd

Project:
Residential development at
former Merseyside Dogs Home,
Greensbridge Road,
Halewood, Liverpool.

Drainage Construction Details

drawn by	date	scale	drawing no.	rev.
JH	Jun'24	1:20	24565/104	P