


MASTERPLAN

RESIDENTIAL UNITS:						
Type	Description	Bedrooms	People	GIFA		NO.
T01	 Terrace	2	3	c. 70.2 <i>sqm</i>	c. 755 <i>sq ft</i>	6
T02 A	 Semi Detached	3	5	c. 93 <i>sqm</i>	c. 1001 <i>sq ft</i>	6
T02 B	 Semi Detached	3	5	c. 93 <i>sqm</i>	c. 1001 <i>sq ft</i>	6
T03	 Detached	3	6	c. 106 <i>sqm</i>	c. 1001 <i>sq ft</i>	2
T04	 Detached	5	8	c. 147 <i>sqm</i>	c. 1582 <i>sq ft</i>	3
APT	 Apartment	1	2	c. 53.2 <i>sqm</i>	c. 573 <i>sq ft</i>	6
TOTAL						29

Note: All areas stated do not include garages. Integral or otherwise

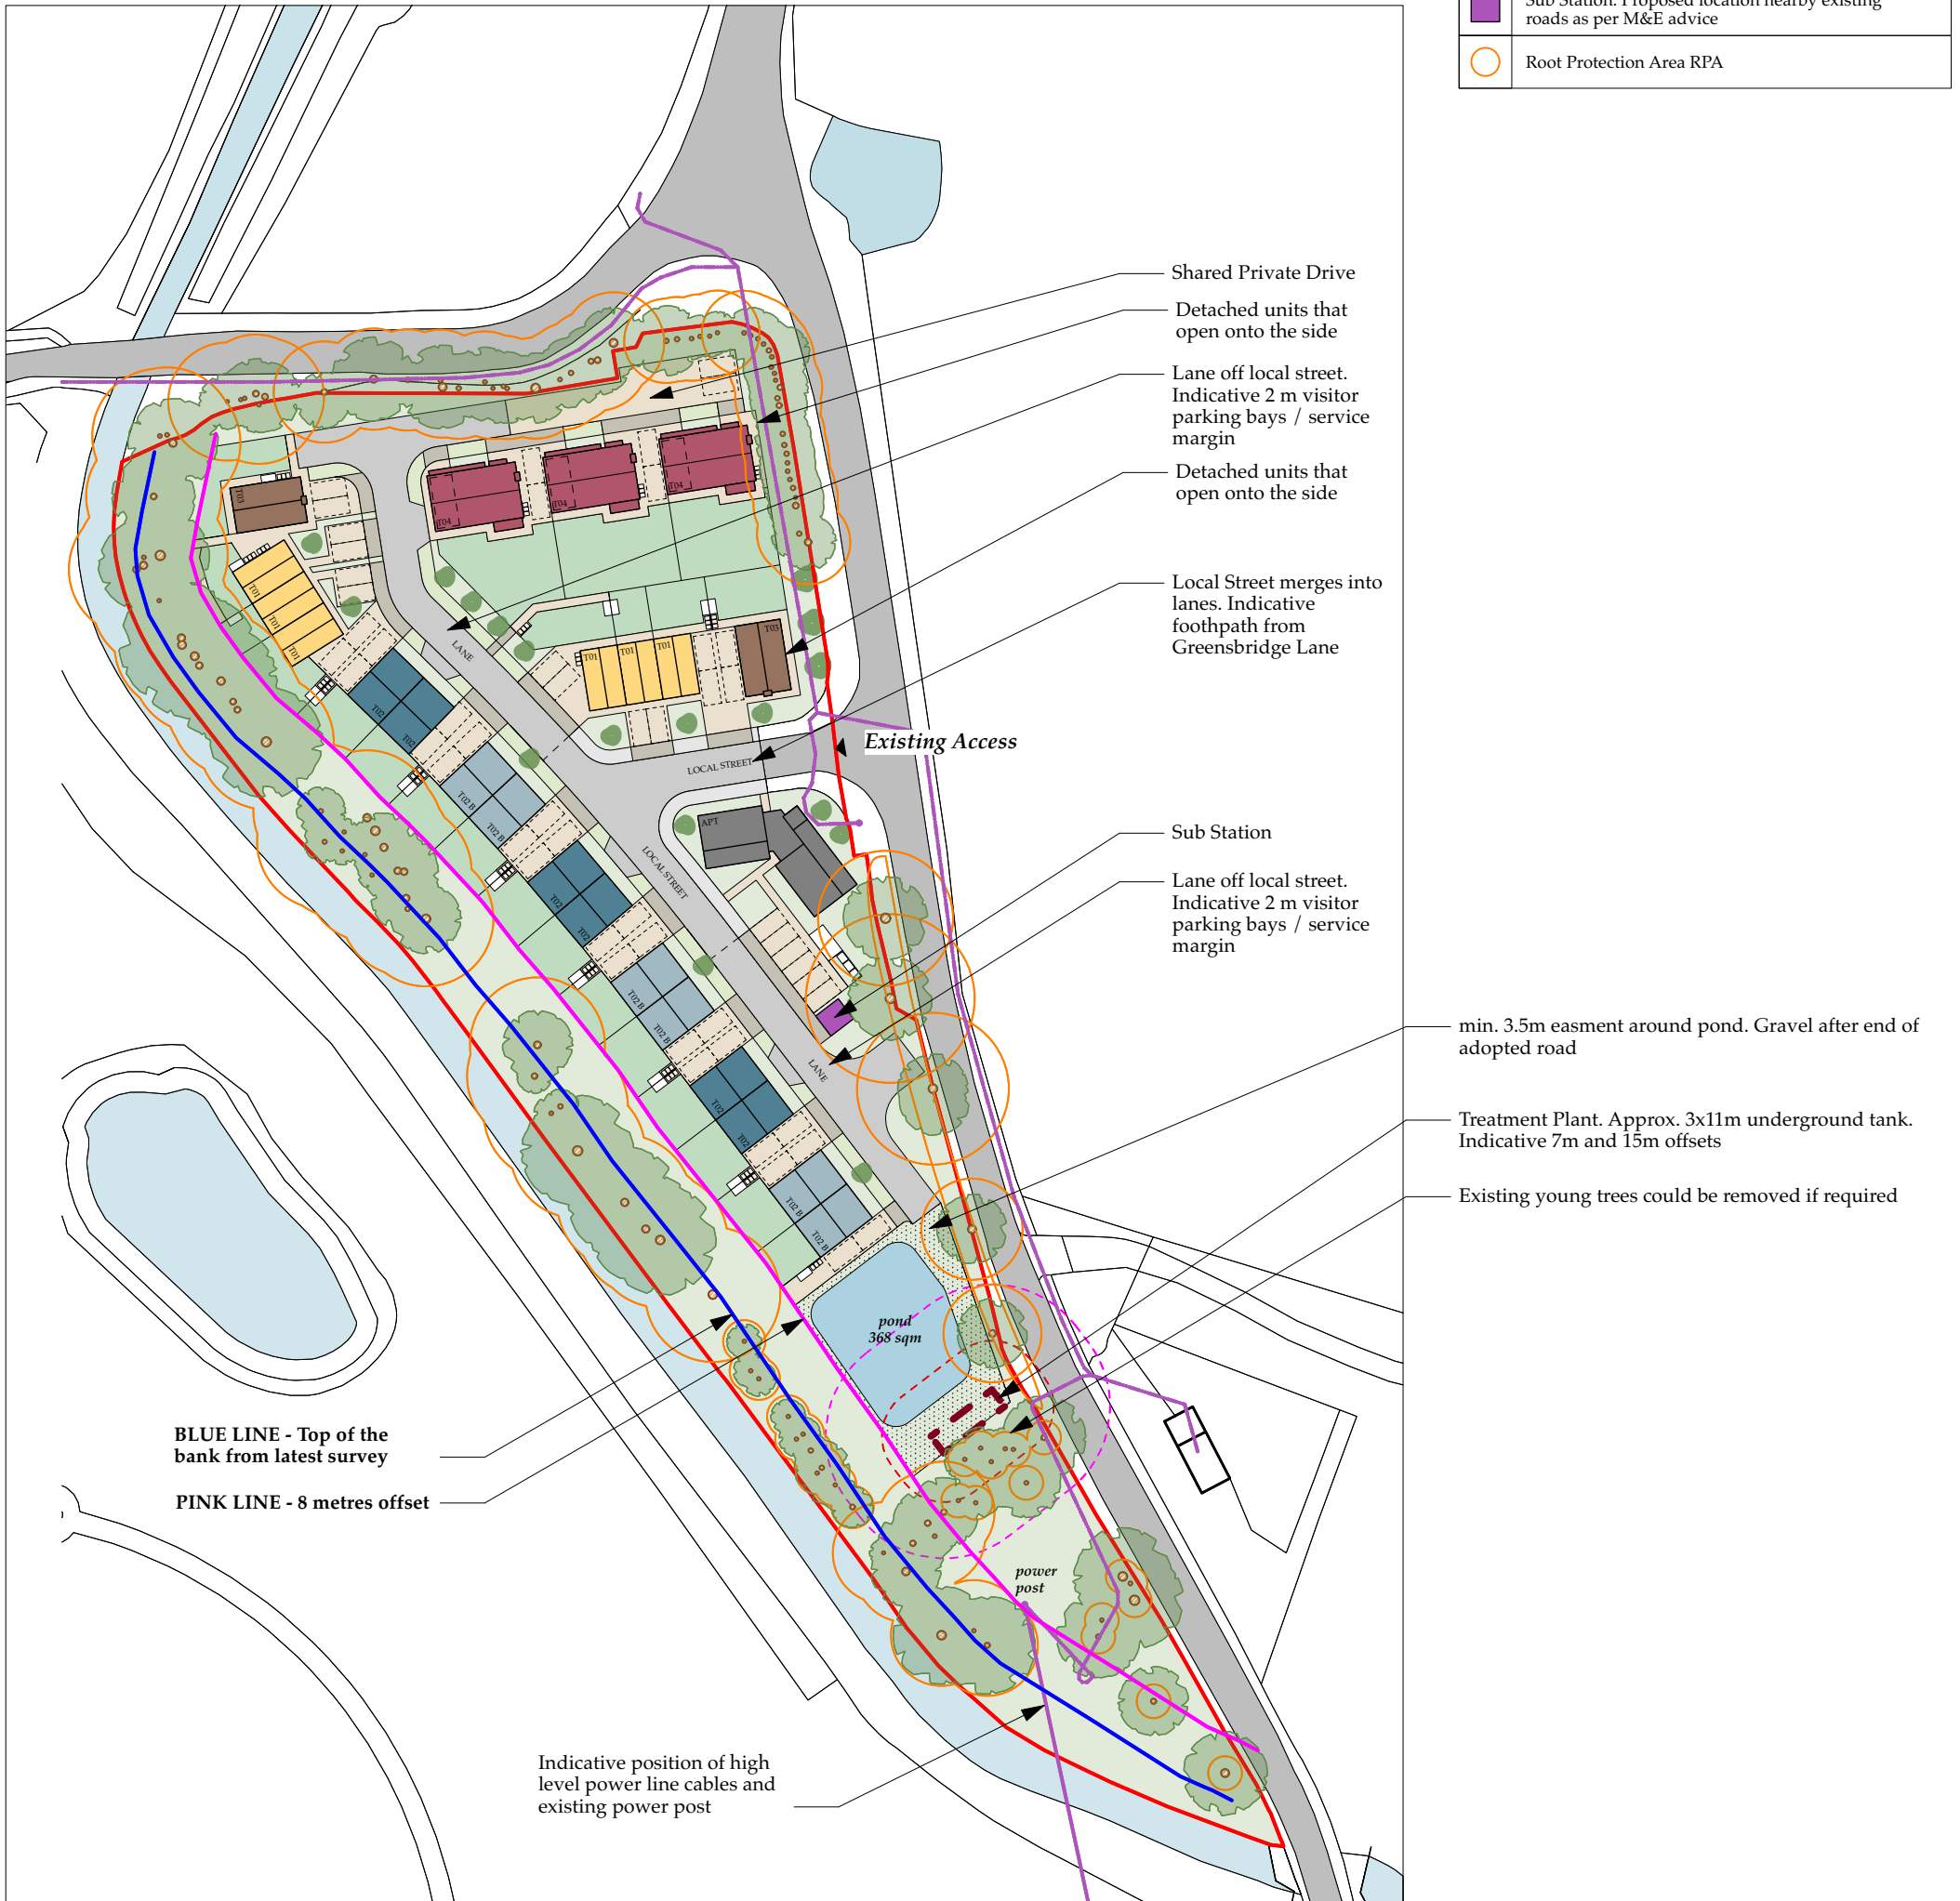

Rev.	Date	Drawn	Checked	Note
------	------	-------	---------	------



ARCHITECTURAL EMPORIUM Ltd
www.architectural-emporium.co.uk / mail@architectural-emporium.co.uk
87 Kempston St, Liverpool, L3 8HE / +44 (0)151 363 0000

JOB: Greensbridge Lane - 531

STATUS:	PLANNING
---------	----------

SCALE: 1:1000 @ ISO A3

FIRST ISSUE: 07/06/2024

DRAWING No: **2.010 -**

Masterplan Layout