



STREET SCENE - 1




STREET SCENE - 2




STREET SCENE - 3



STREET SCENE - 4

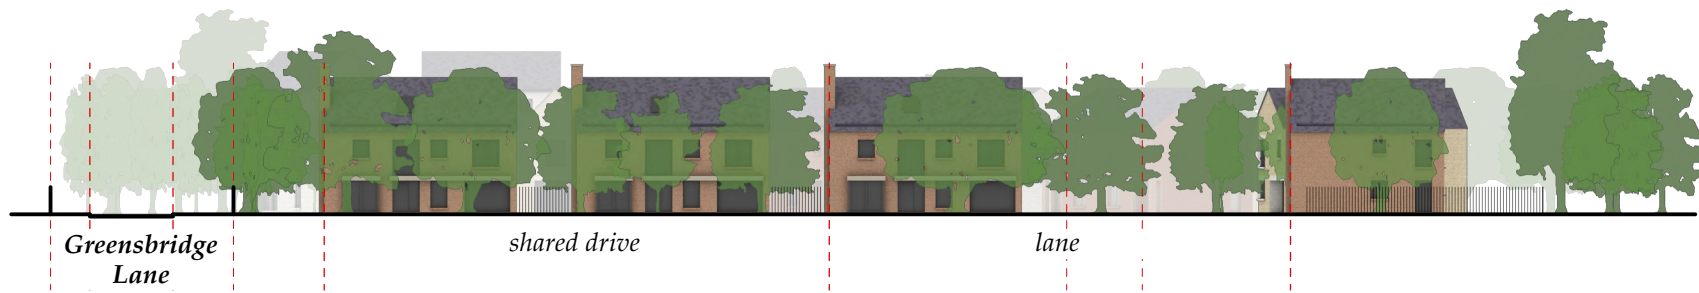

STREET SCENE - 5

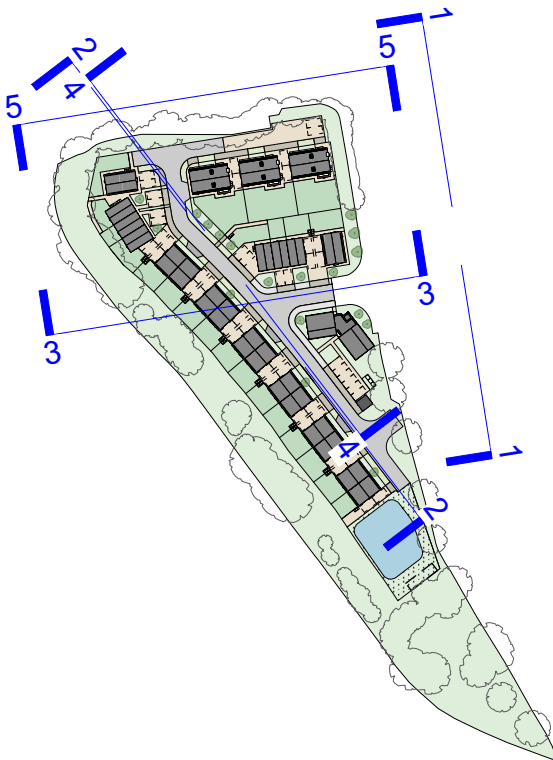

KEY MAP

Rev.	Date	Drawn	Checked	Note
 ARCHITECTURAL EMPORIUM Ltd www.architectural-emporium.co.uk / mail@architectural-emporium.co.uk 87 Kempston St, Liverpool, L3 8HE / +44 (0)151 363 0000				
JOB:		Greensbridge Lane - 531		
STATUS:		PLANNING		
SCALE:		1:500 @ ISO A3		
FIRST ISSUE:		21/06/2024		
DRAWING No:		2.200 -		
Street Scenes				