


SCALE BAR
1:50

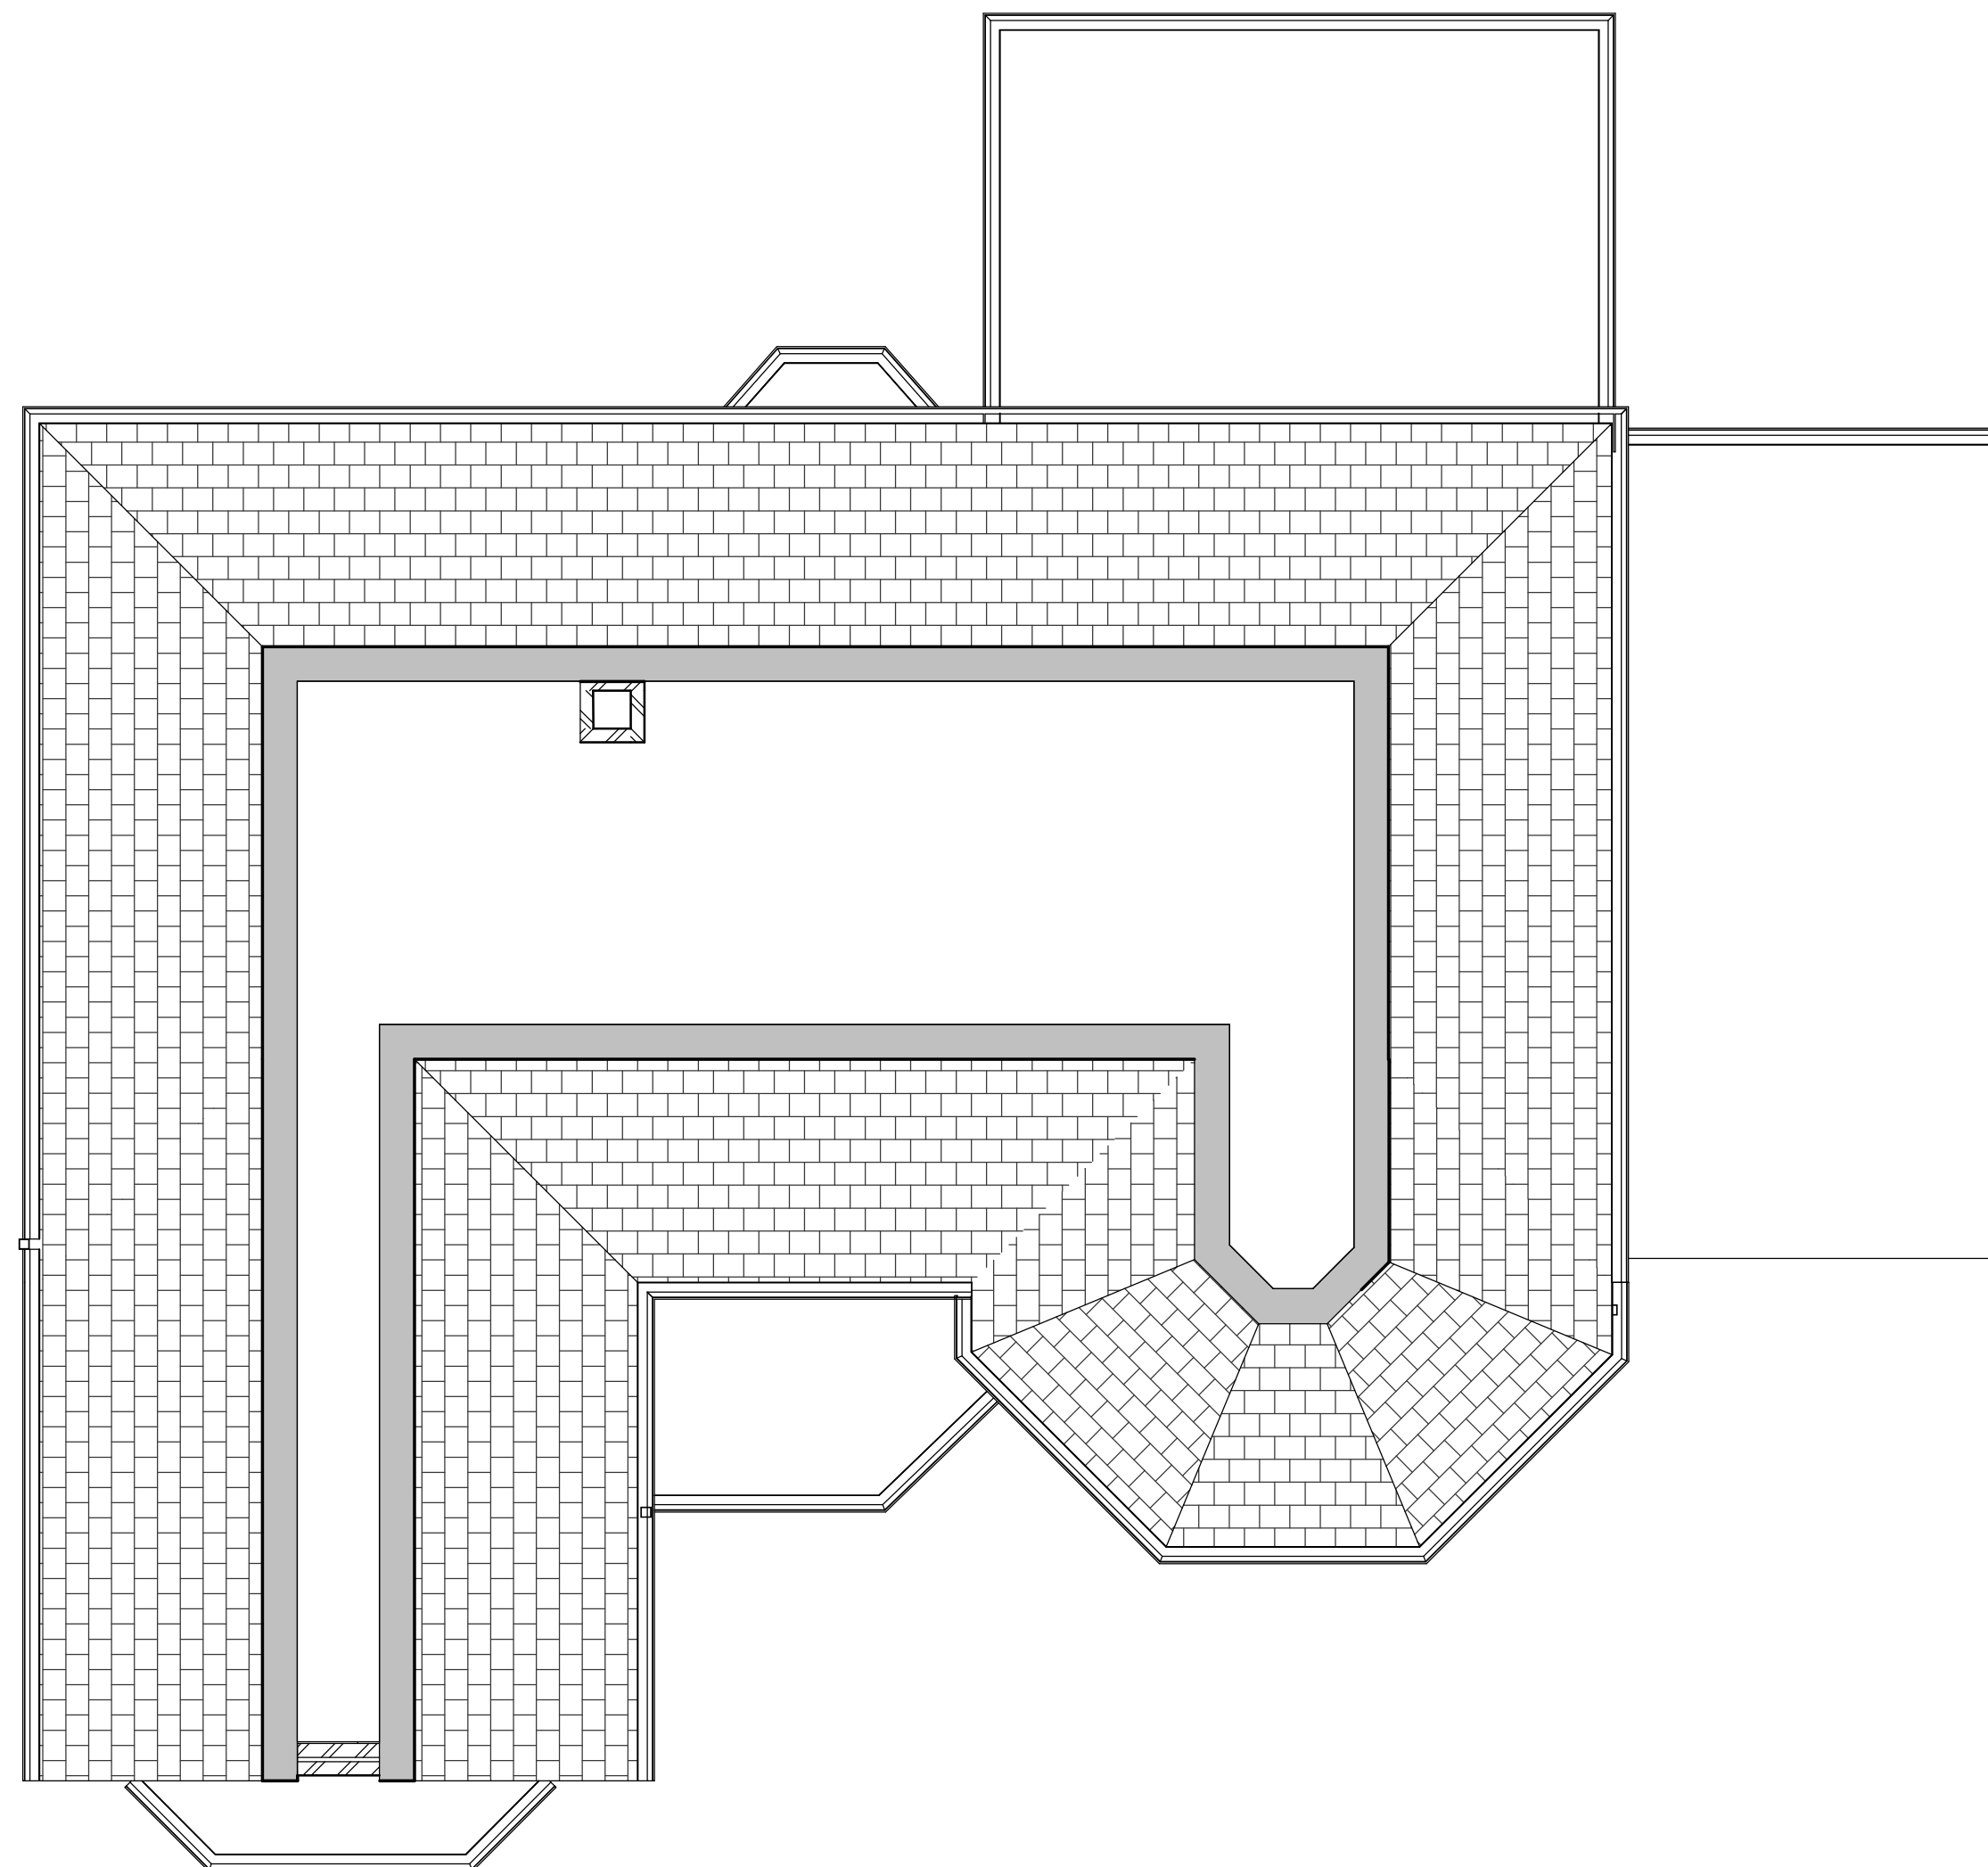

EXISTING ROOF SPACE (FIRST FLOOR)
1 : 50

THE CONTENT OF THIS DRAWING PACK IS SUBJECT TO THE
PROVISION OF THE COPYRIGHT ACT 1956.
WORK TO FIGURED DIMENSIONS ONLY. SITE DIMENSIONS ARE
TO BE CHECKED BEFORE WORK IS STARTED.

PROJECT	
27 VINING ROAD, L35 7LG	
TITLE	
EXISTING ROOF SPACE (FIRST FLOOR)	
CLIENT	
Owner	
DATE	
21/11/25	
SCALE (@A2)	
1:50	
DRAWING NUMBER	REV
702-015	P1