


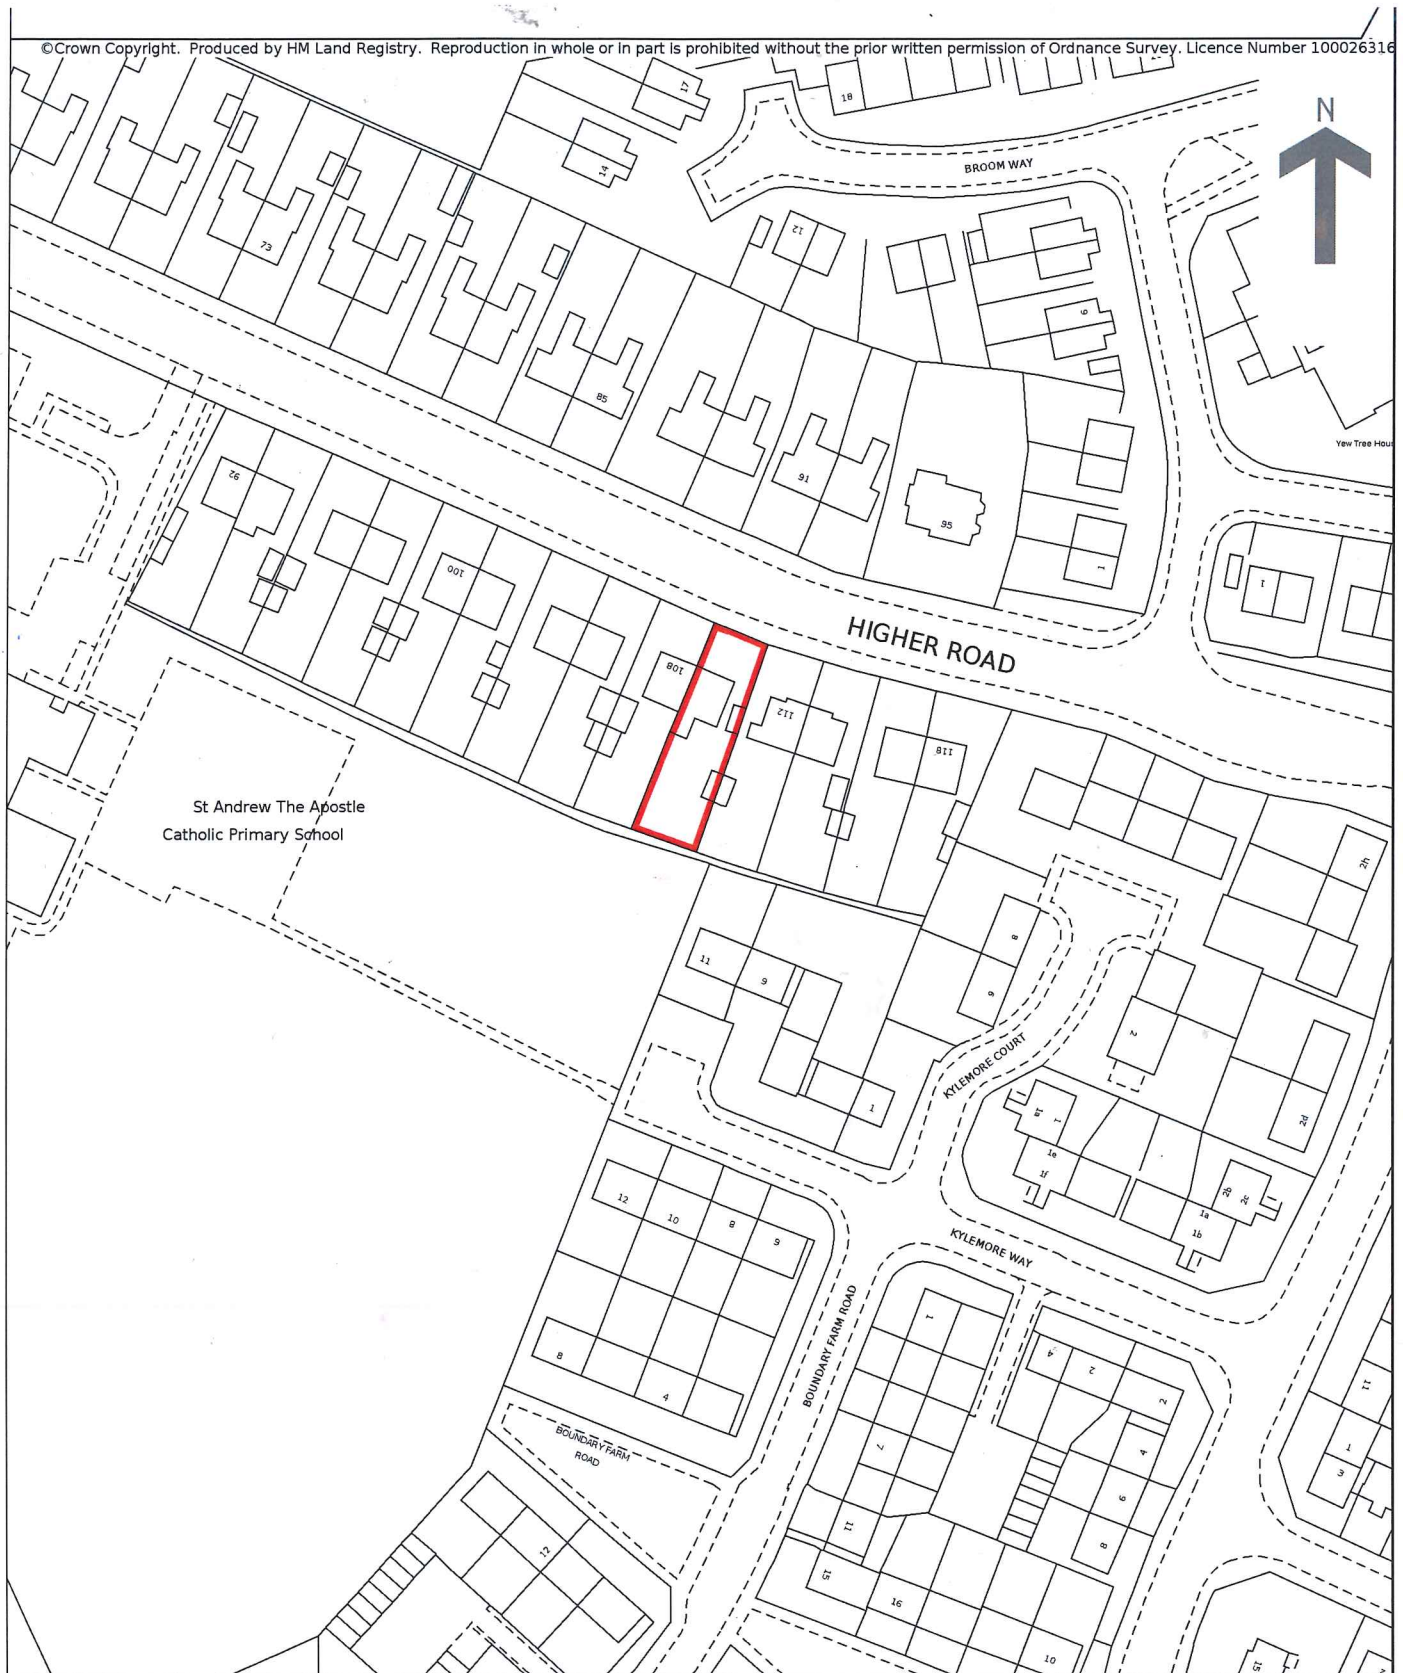

110 HIGHER ROAD - LOCATION PLAN

SCALE 1:1250