
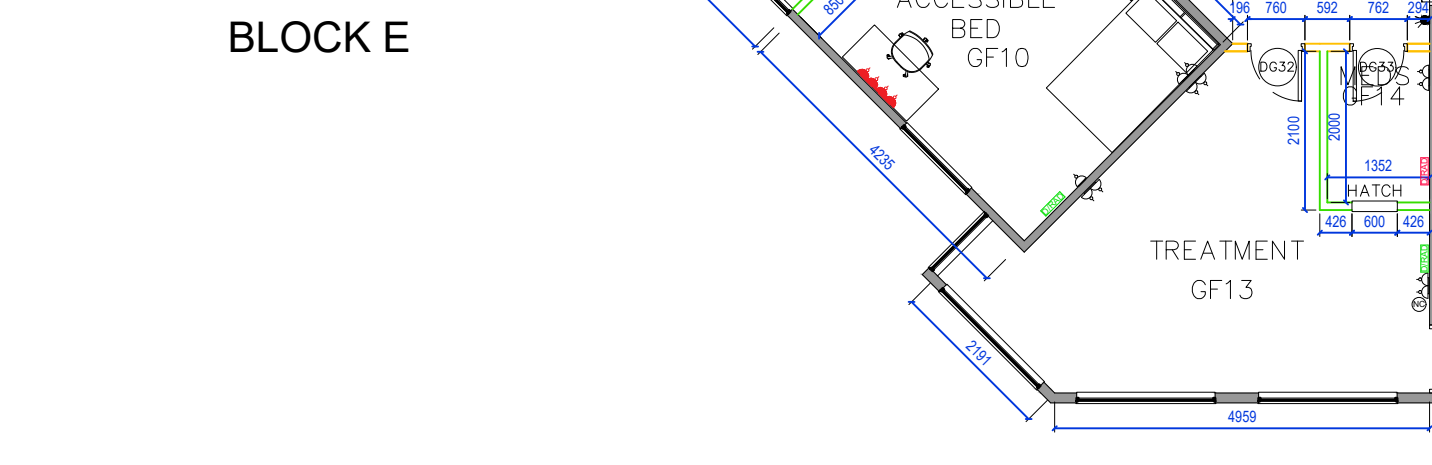
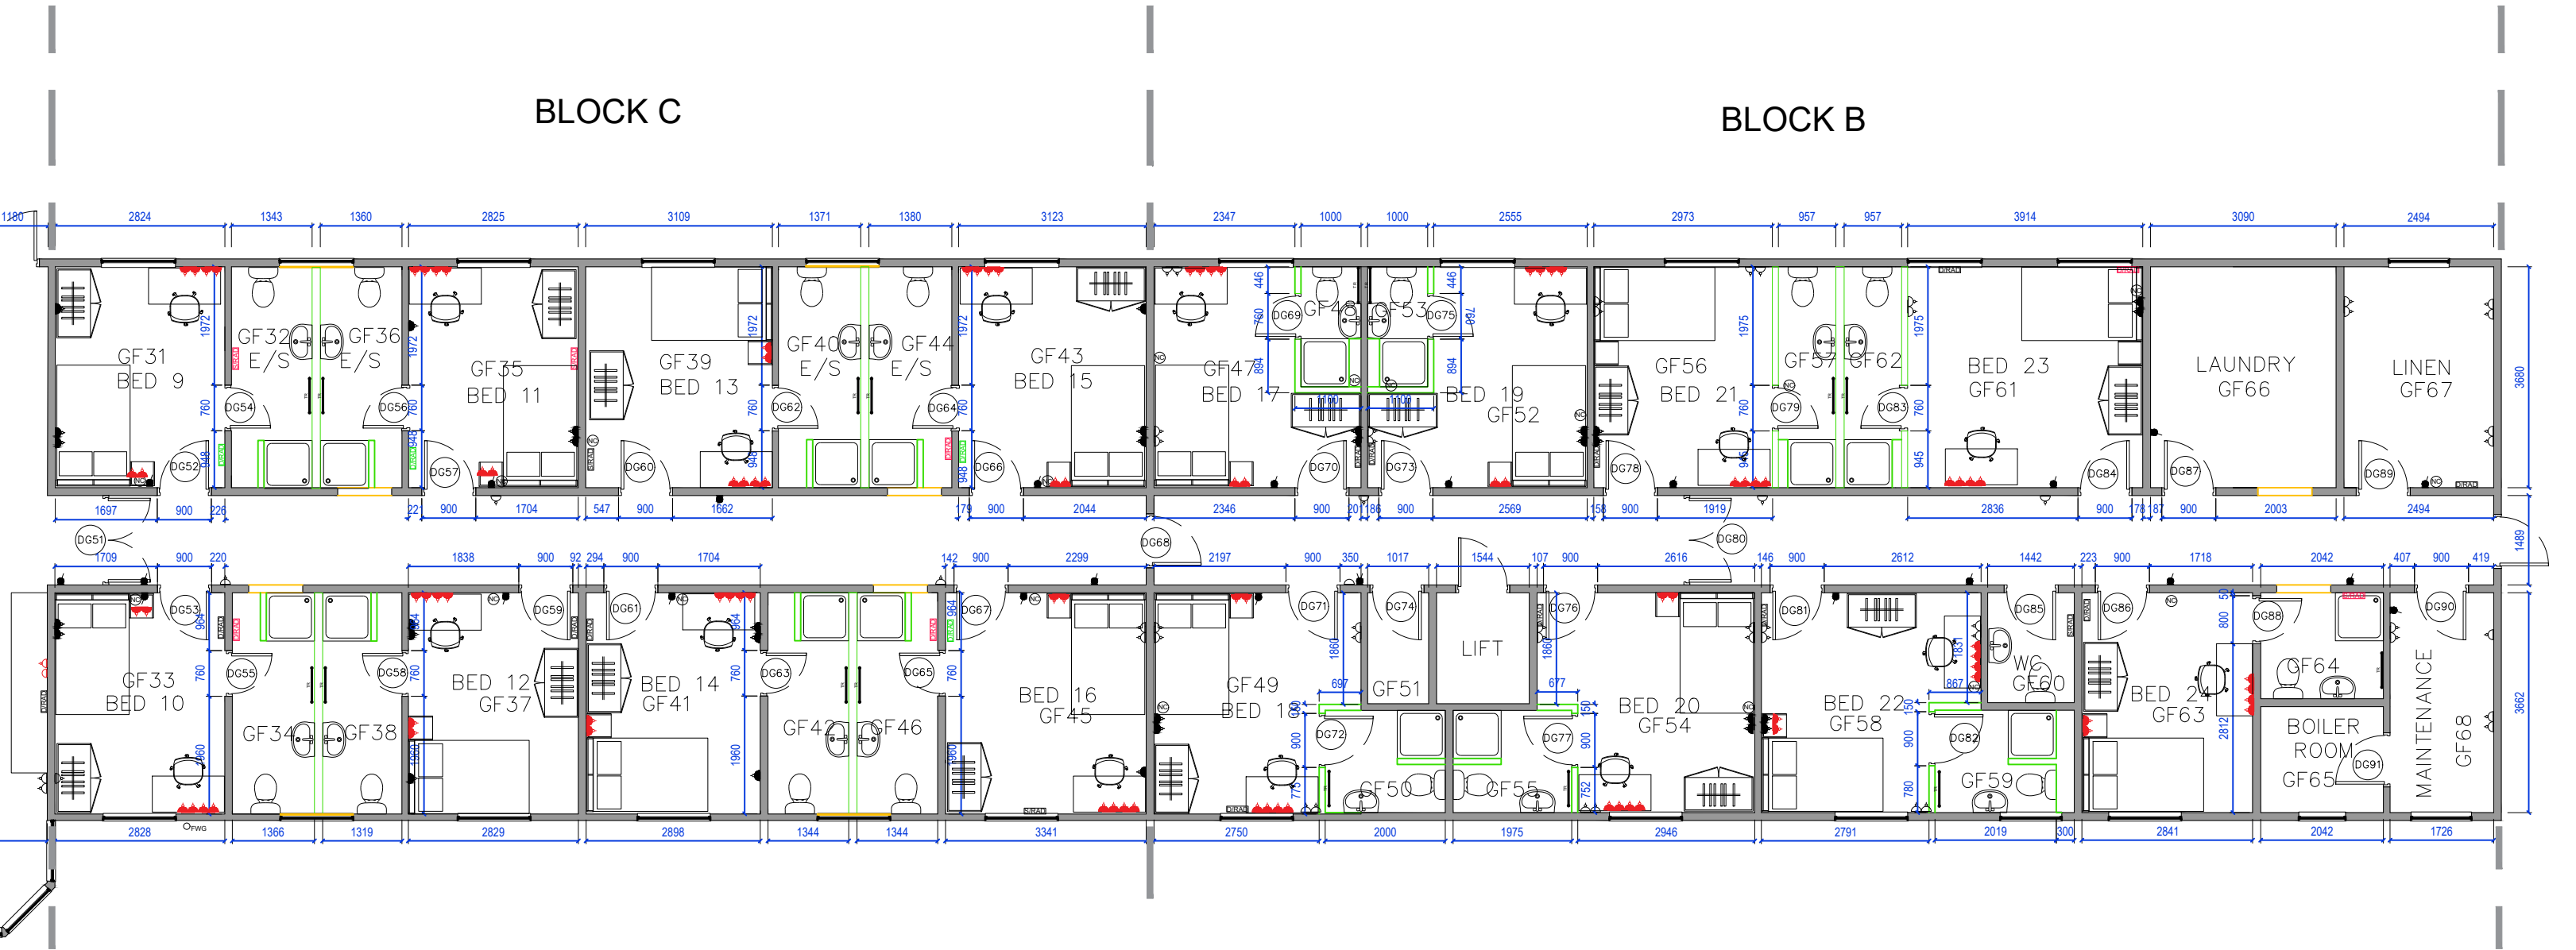
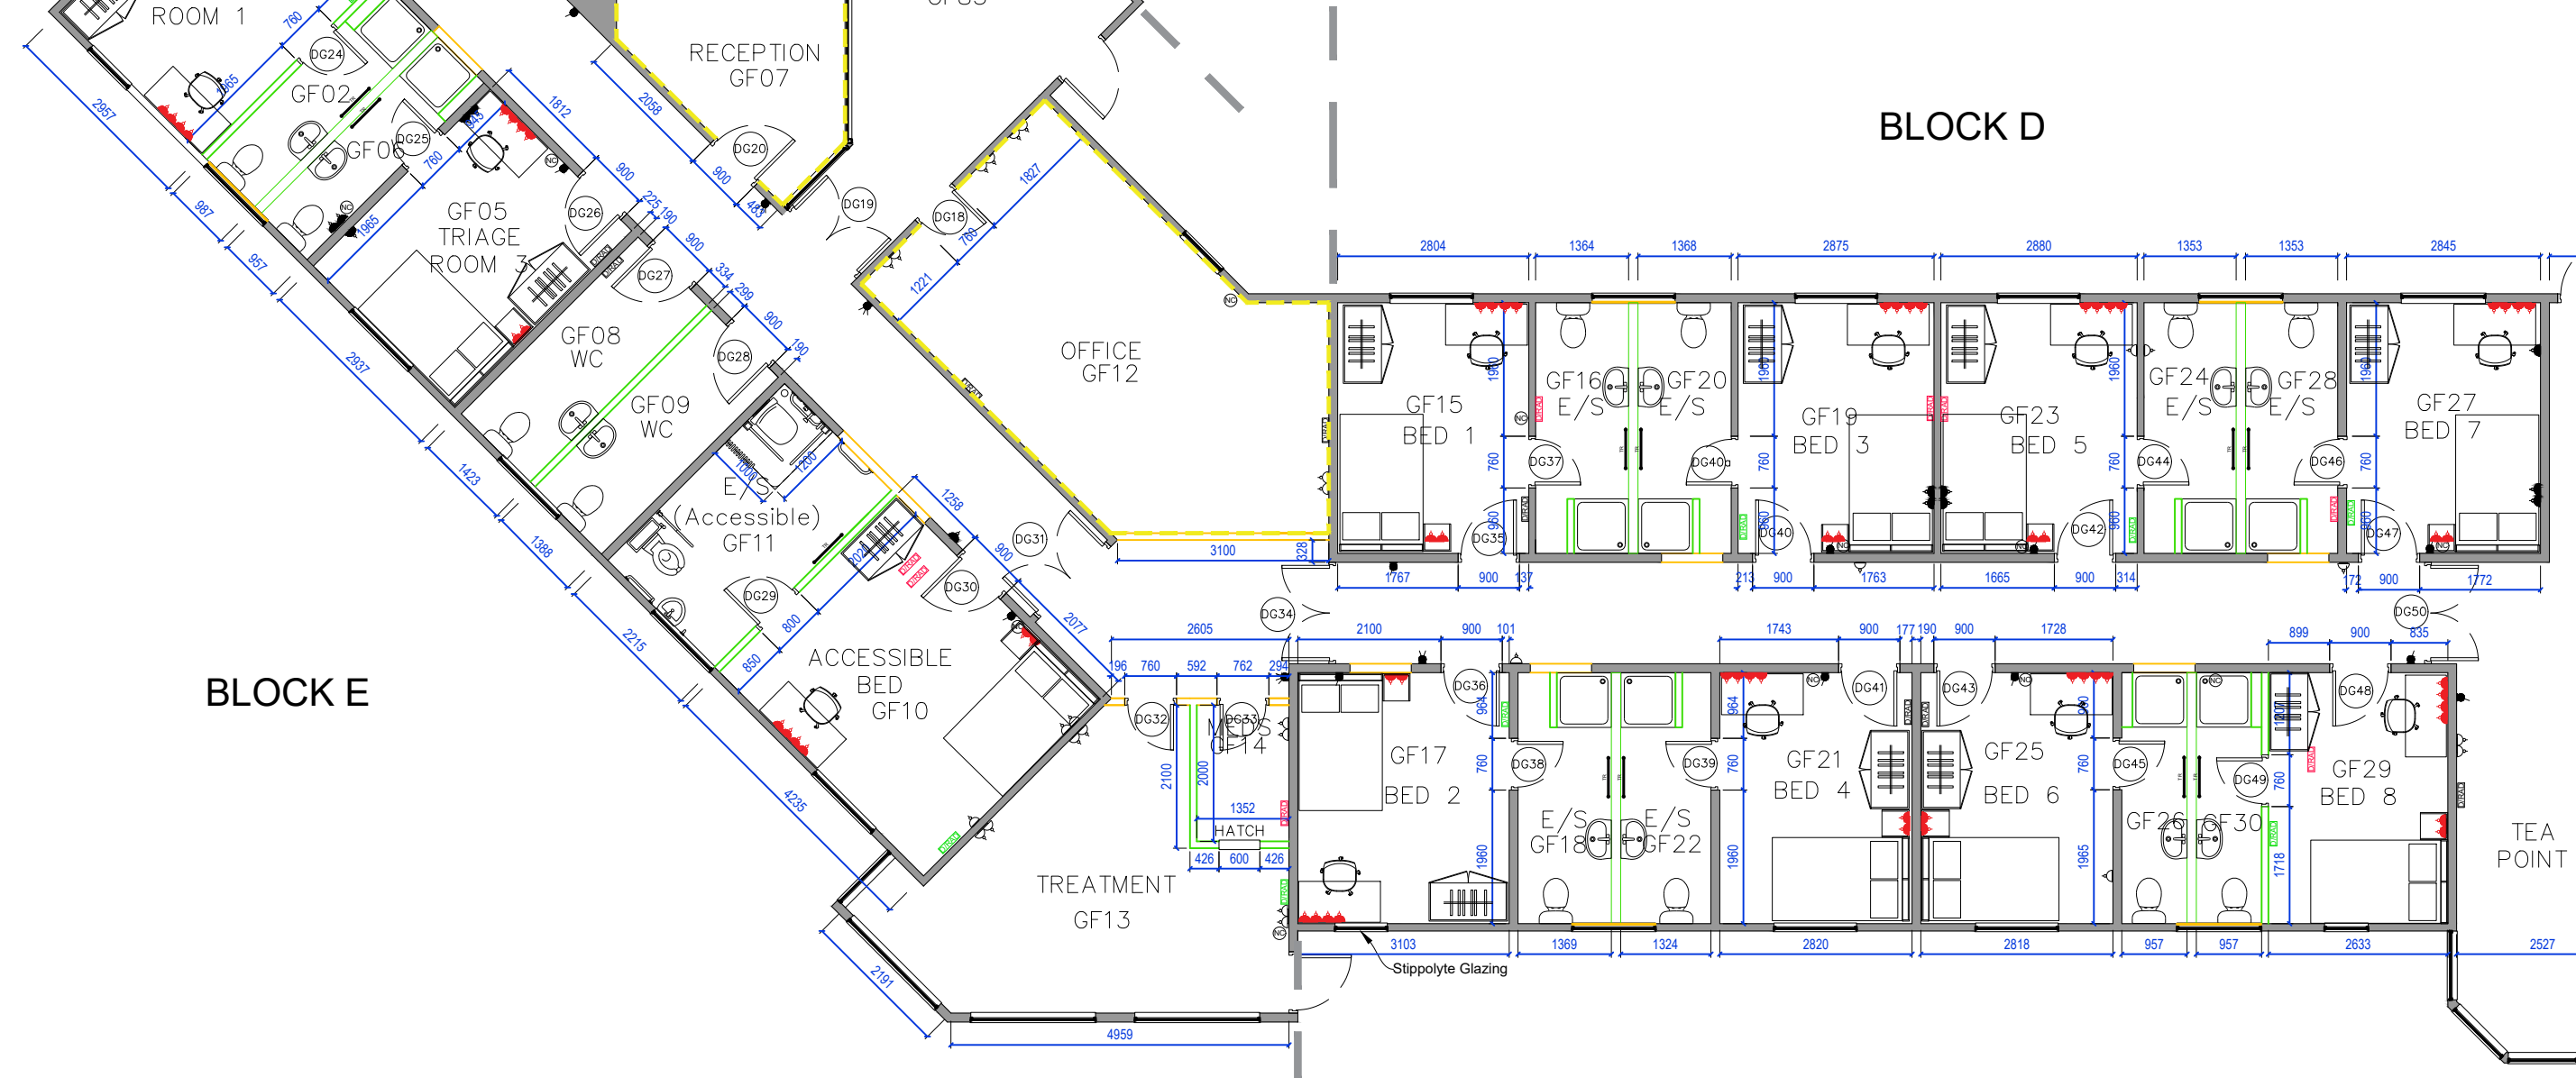


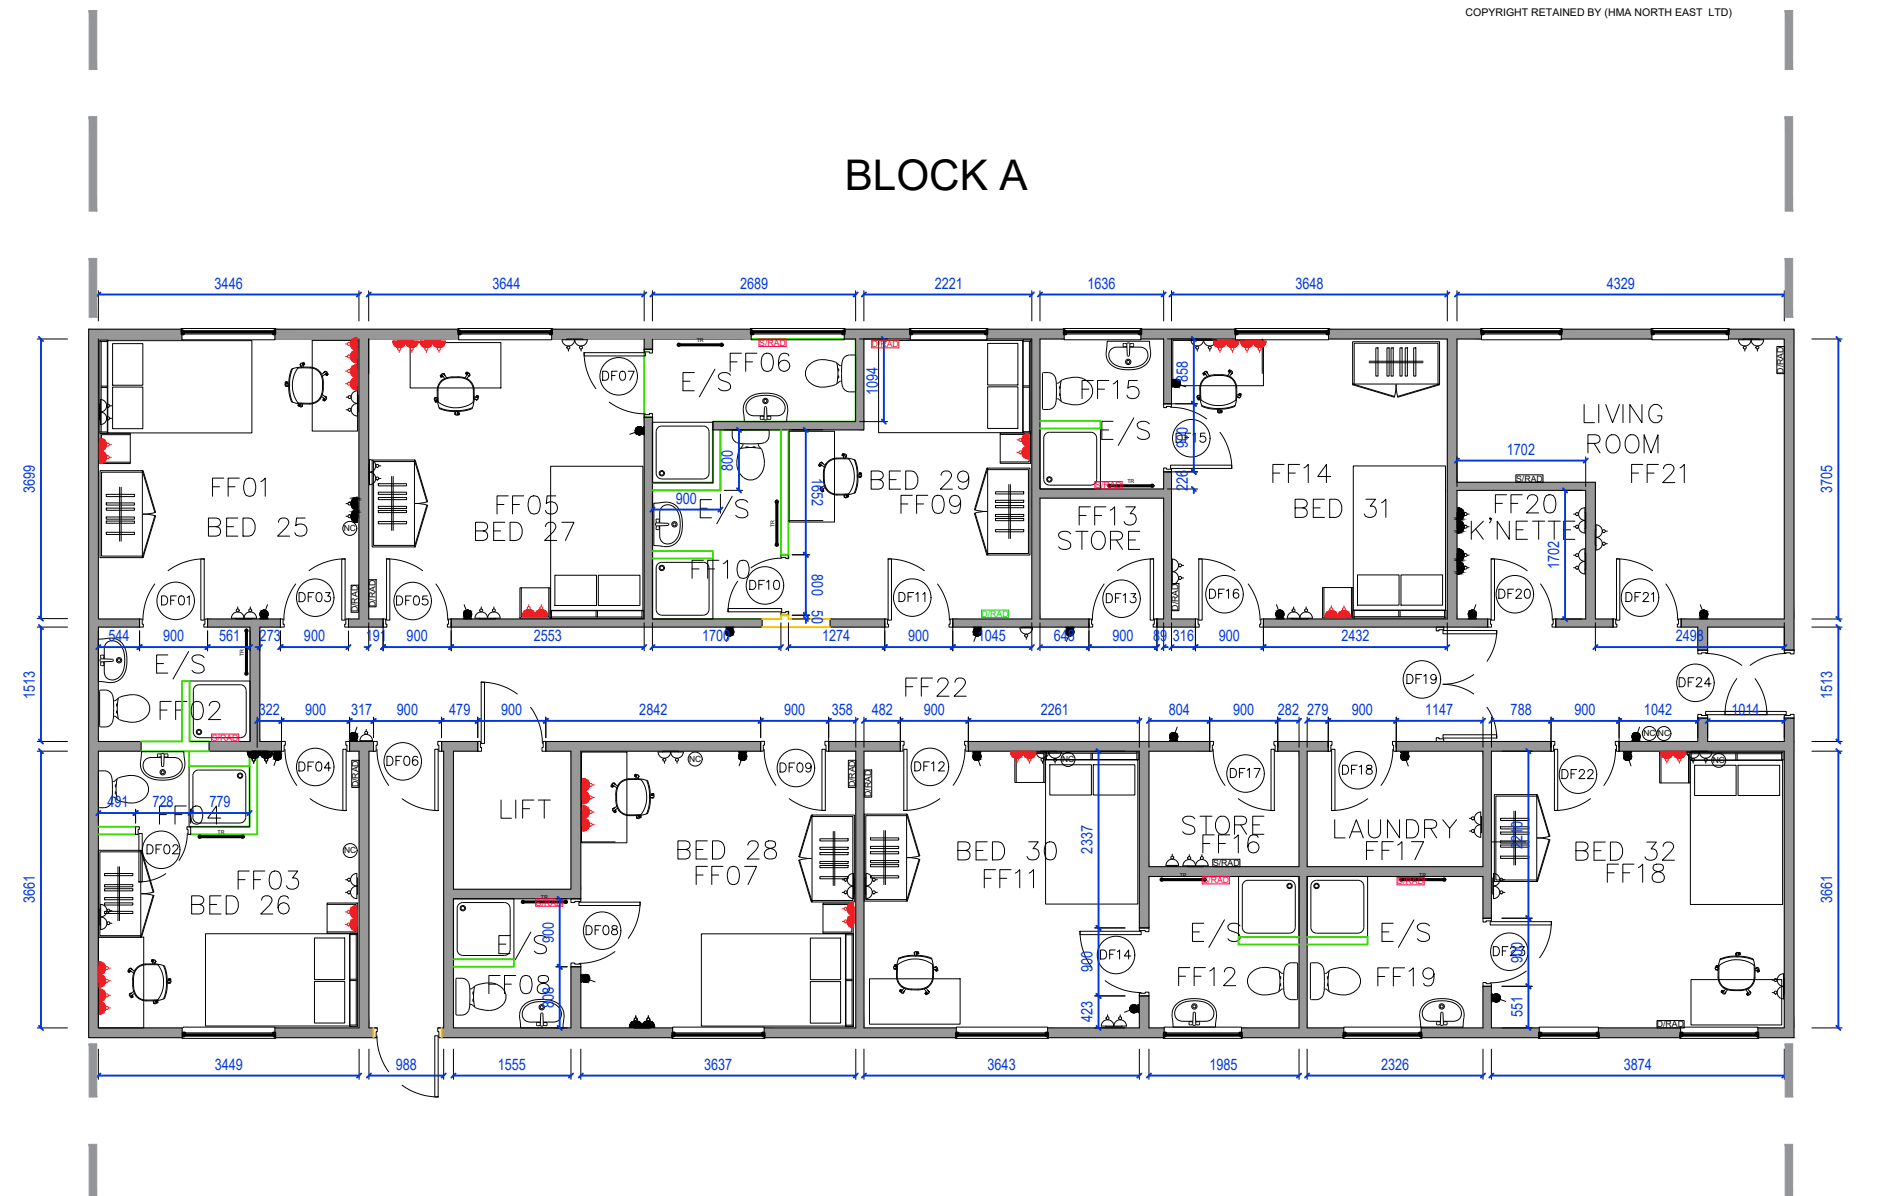

KEY:

- EXISTING PARTITIONS
- NEW PARTITION - 60 FR
- NEW PARTITIONS - 30 FR

- EXISTING LOW LEVEL SINGLE UNSWITCHED SOCKET/SPUR
- EXISTING HIGH LEVEL SINGLE UNSWITCHED SOCKET/SPUR
- EXISTING LOW LEVEL SINGLE SOCKET/SPUR
- EXISTING HIGH LEVEL SINGLE SOCKET/SPUR
- EXISTING LOW LEVEL DOUBLE SOCKET
- EXISTING HIGH LEVEL DOUBLE SOCKET
- EXISTING LIGHT SWITCH - ONE GANG
- EXISTING LIGHT SWITCH - TWO GANG
- EXISTING LIGHT SWITCH - THREE GANG
- EXISTING LIGHT SWITCH - FOUR GANG

- S/RAD SINGLE RADIATOR - EXISTING RETAINED
- D/RAD DOUBLE RADIATOR - EXISTING RETAINED
- D/RAD DOUBLE RADIATOR - NEW INSTALLATION
- D/RAD DOUBLE RADIATOR - EXISTING REMOVED
- NC NURSE CALL - TO BE REMOVED

- NEW ELECTRICAL TRUNKING WITH POWER & DATA

- NEW DOUBLE SOCKET WITH USB (SET 100mm ABOVE FURNITURE)
- NEW SINGLE SOCKET (LOW LEVEL / BELOW COUNTER)
- NEW SPUR (LOW LEVEL / BELOW COUNTER)

ROOMS GROUP LIMITED

WARRINGTON | 01925 500165
102 Dallam Court, Dallam Lane,
Warrington WA2 7 LT

W roomsgrouplimited.co.uk

E info@roomsgrouplimited.co.uk

Project Location:

11A High Street
Prescot
L34 3LD

Drawing Title:

PROPOSED PLAN

Date: SCALE: Drawn By: Chkd By:

18.10.24 1:100 CC BM

Job No: Dwg No: Revision:

P554

CP101 C

