
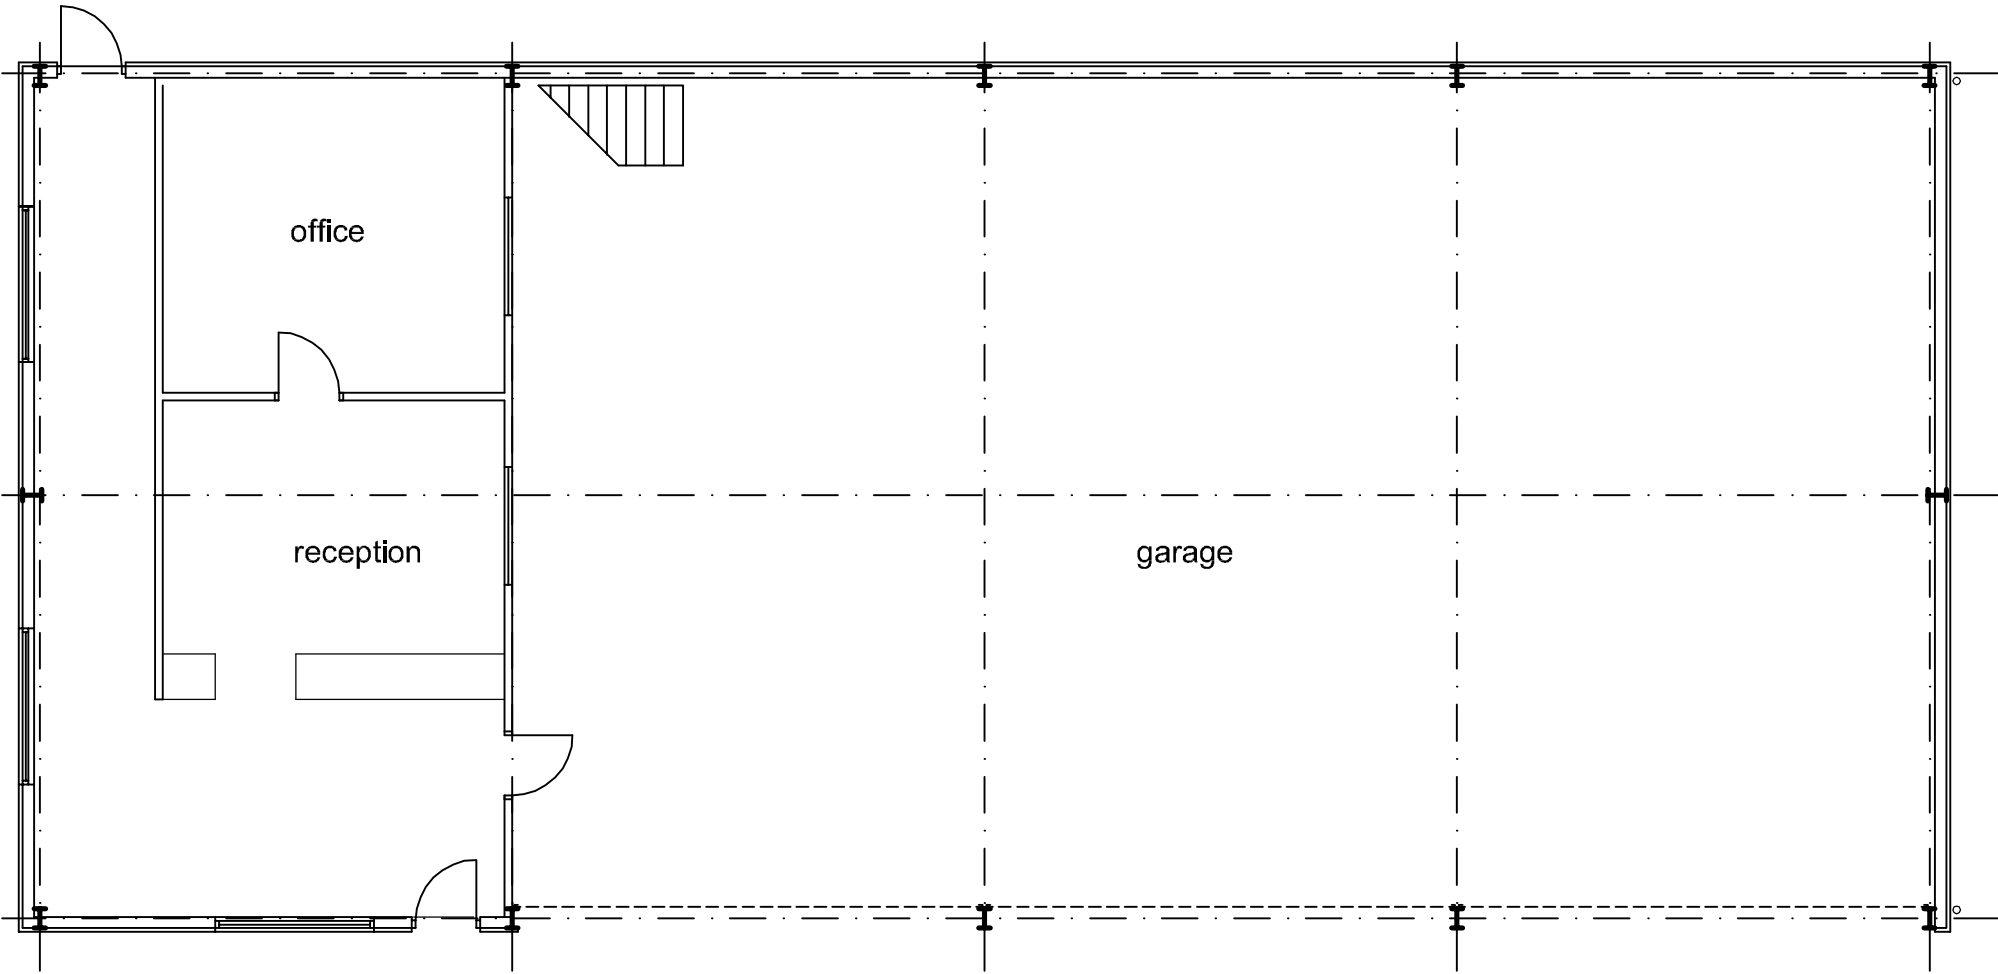


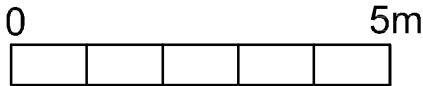

Dimensions to suit overall existing dimensions  
Applicant to confirm boundary.


This drawing is for the purpose of obtaining Local Authority approvals only and may not contain a full specification of the works.

Do not scale off this drawing.  
All dimensions to be checked on site prior to commencing works.

Applicant to be aware that The Party Wall Act may apply where building work is on or near the boundary.

© HOGAN

|                                                                            |               |
|----------------------------------------------------------------------------|---------------|
| JOB.<br>BROOK CAR HIRE<br>HUYTON                                           |               |
| TITLE.<br><br>EXISTING                                                     |               |
| HoganDrawingShop<br><br>61 BOXDALE ROAD LIVERPOOL L18 5EN<br>0151 733 9314 |               |
| DWG. NO.<br>1654-01                                                        | REV. NO.      |
| SCALE<br>1/100 1/1250                                                      | DATE<br>APR24 |

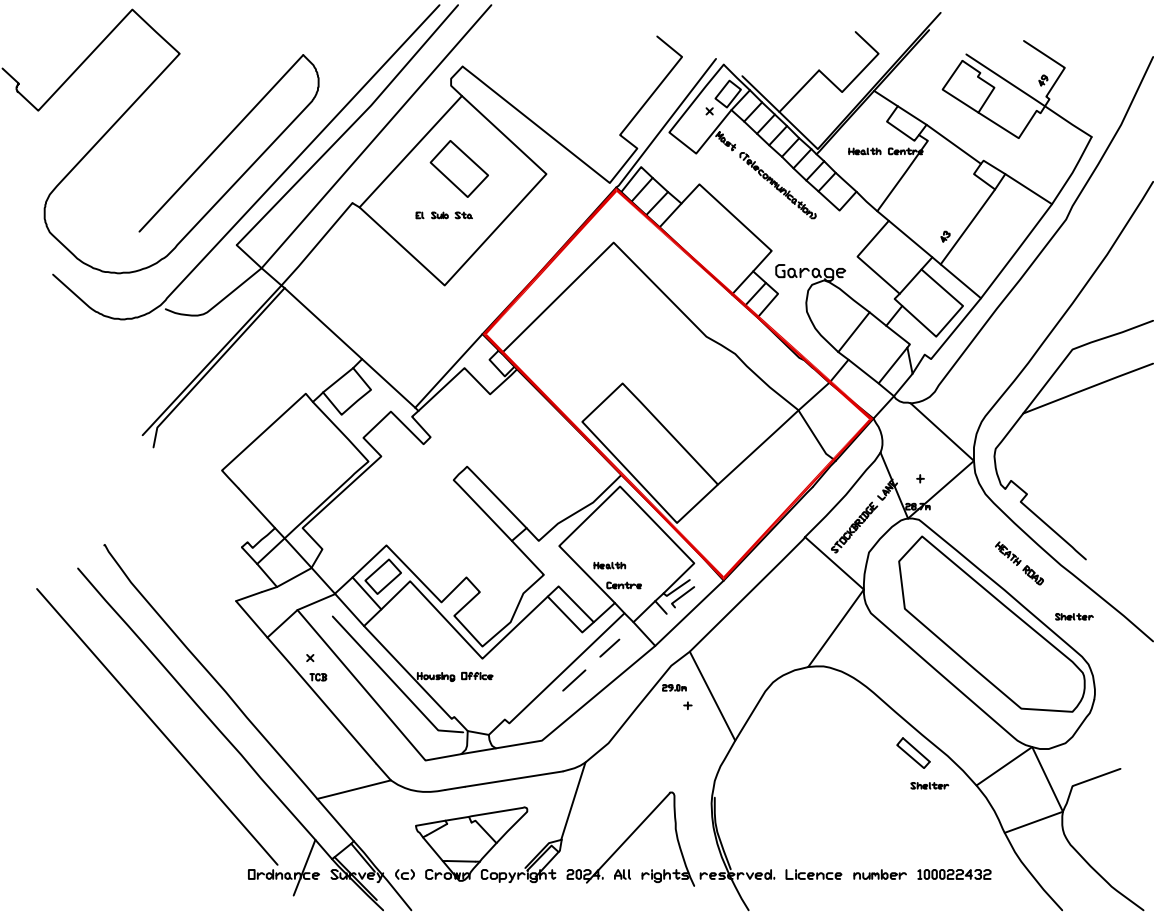

LOCATION PLAN 1:1250

