



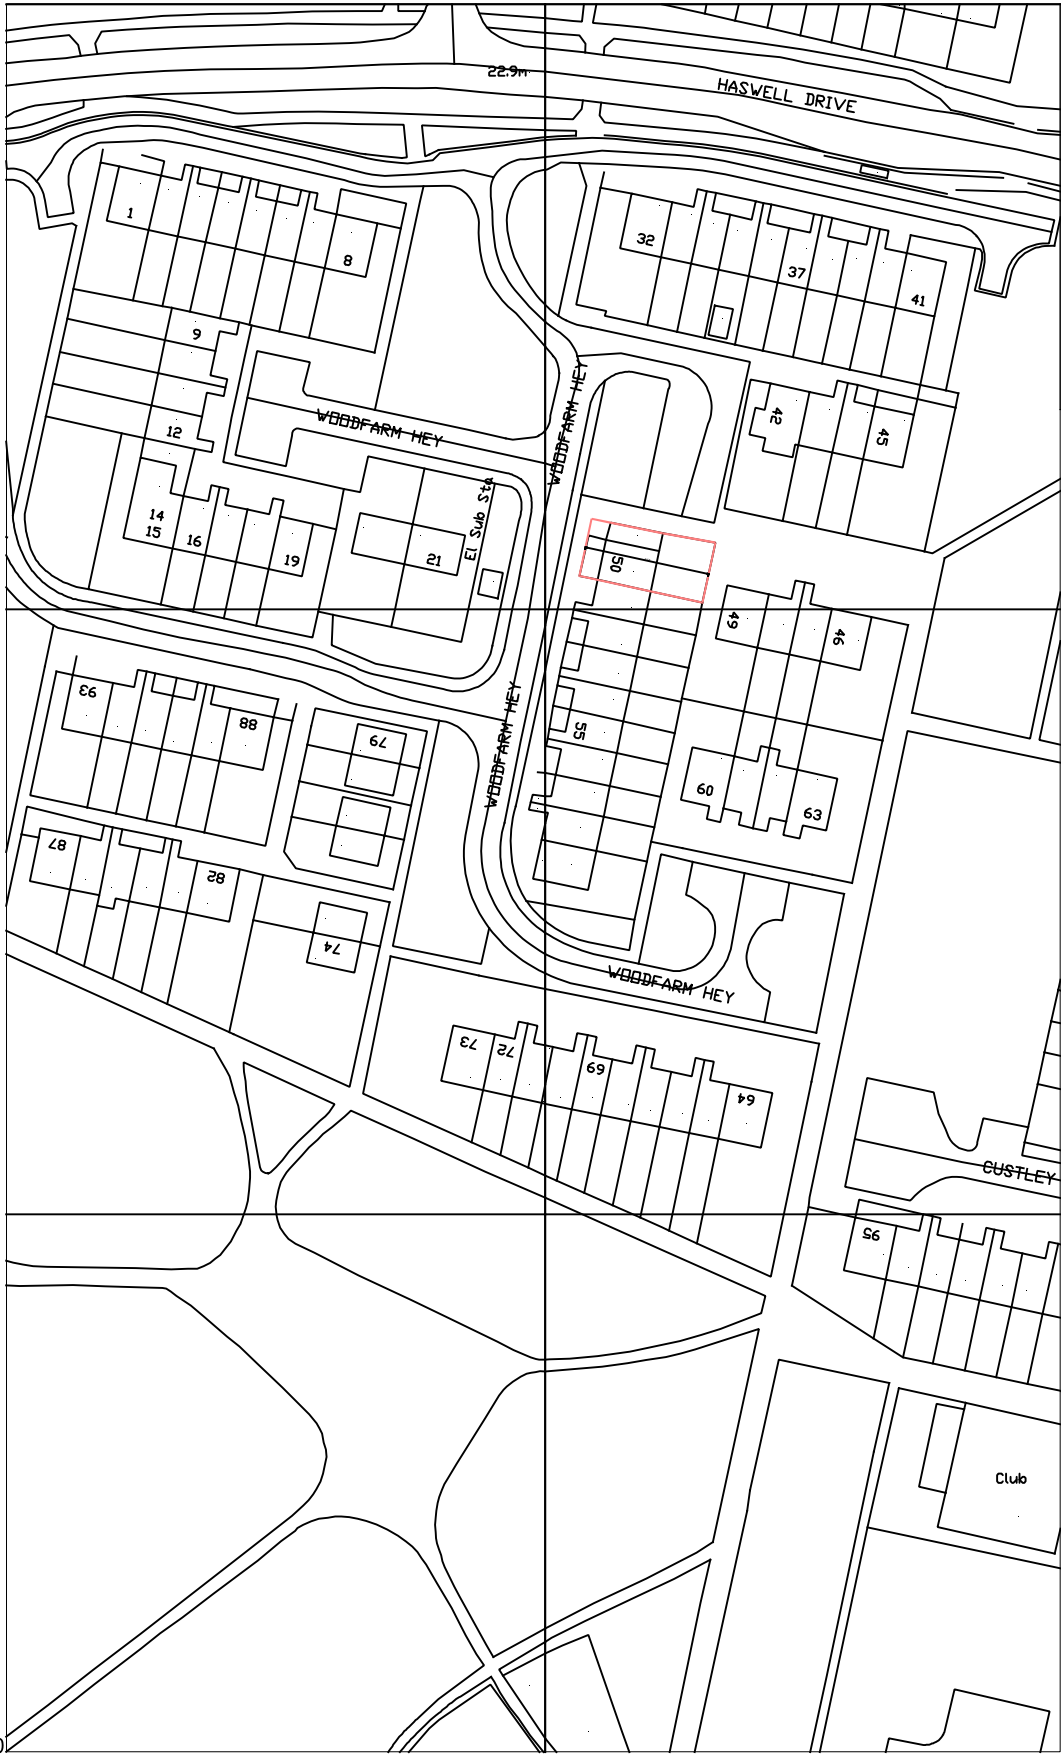

1:1250

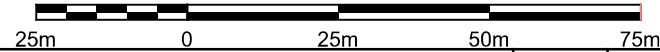

Project
SIDE AND REAR EXTENSION TO 50 WOOD FARM HAY,
STOCKBRIDGE VILLAGE, KNOWSLEY. L28 1RJ

Contract. No.	Drg.No.	Revision	Scale	1:1250	@ A4
	1		By	MCC	Date
			Chkd		AUG 2025

Client
MR J D PAKKIYARASA

Drawing Title
SITE LOCATION PLAN

MAT Design Limited
Town Planning & Building
Control Consultants

17 BROOKSIDE AVE
ECCLESTON
ST. HELENS
WA10 4RN

Telephone:07850203448
E-mail:miketa@blueyonder.co.uk