

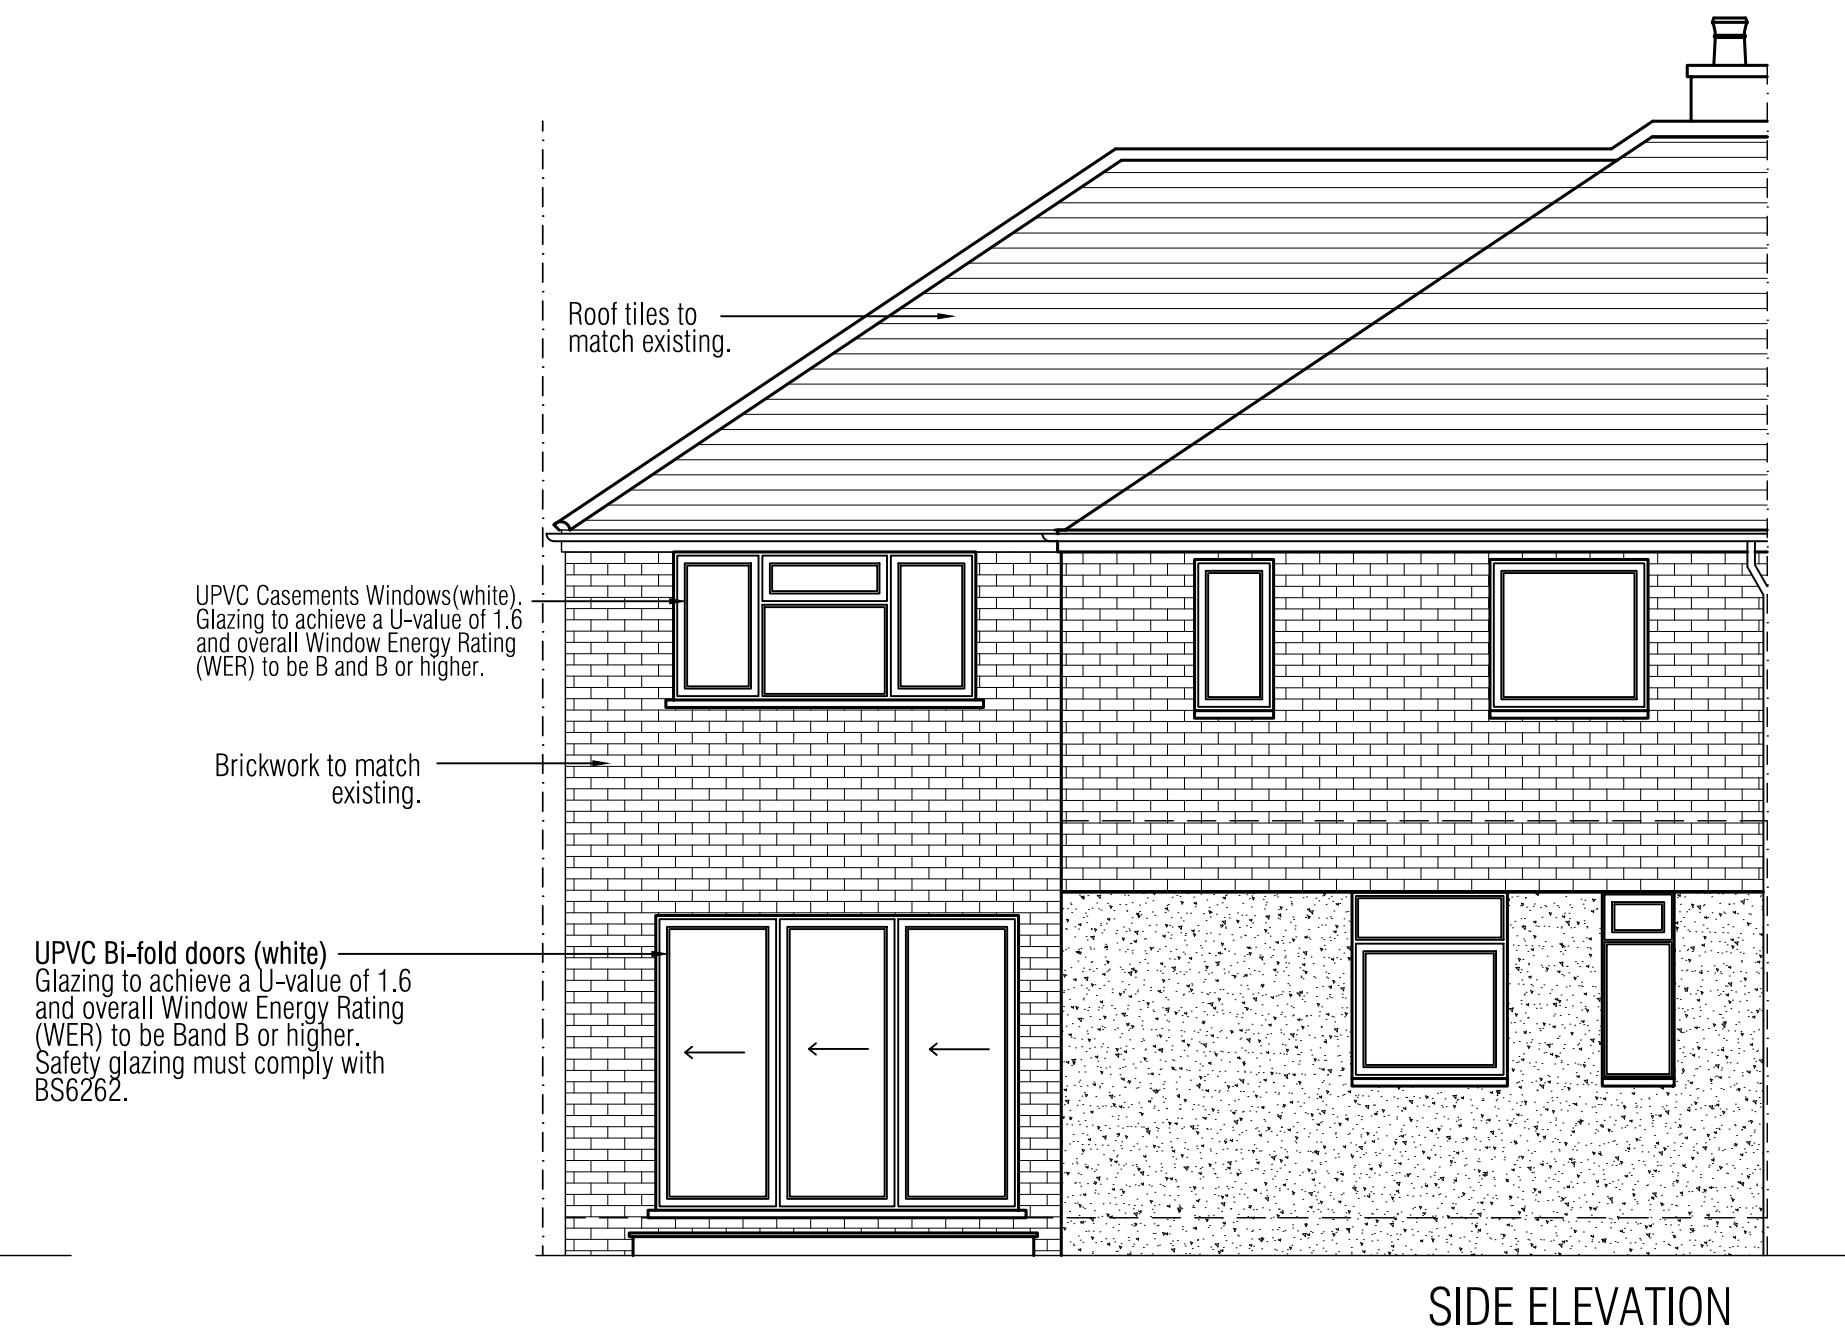
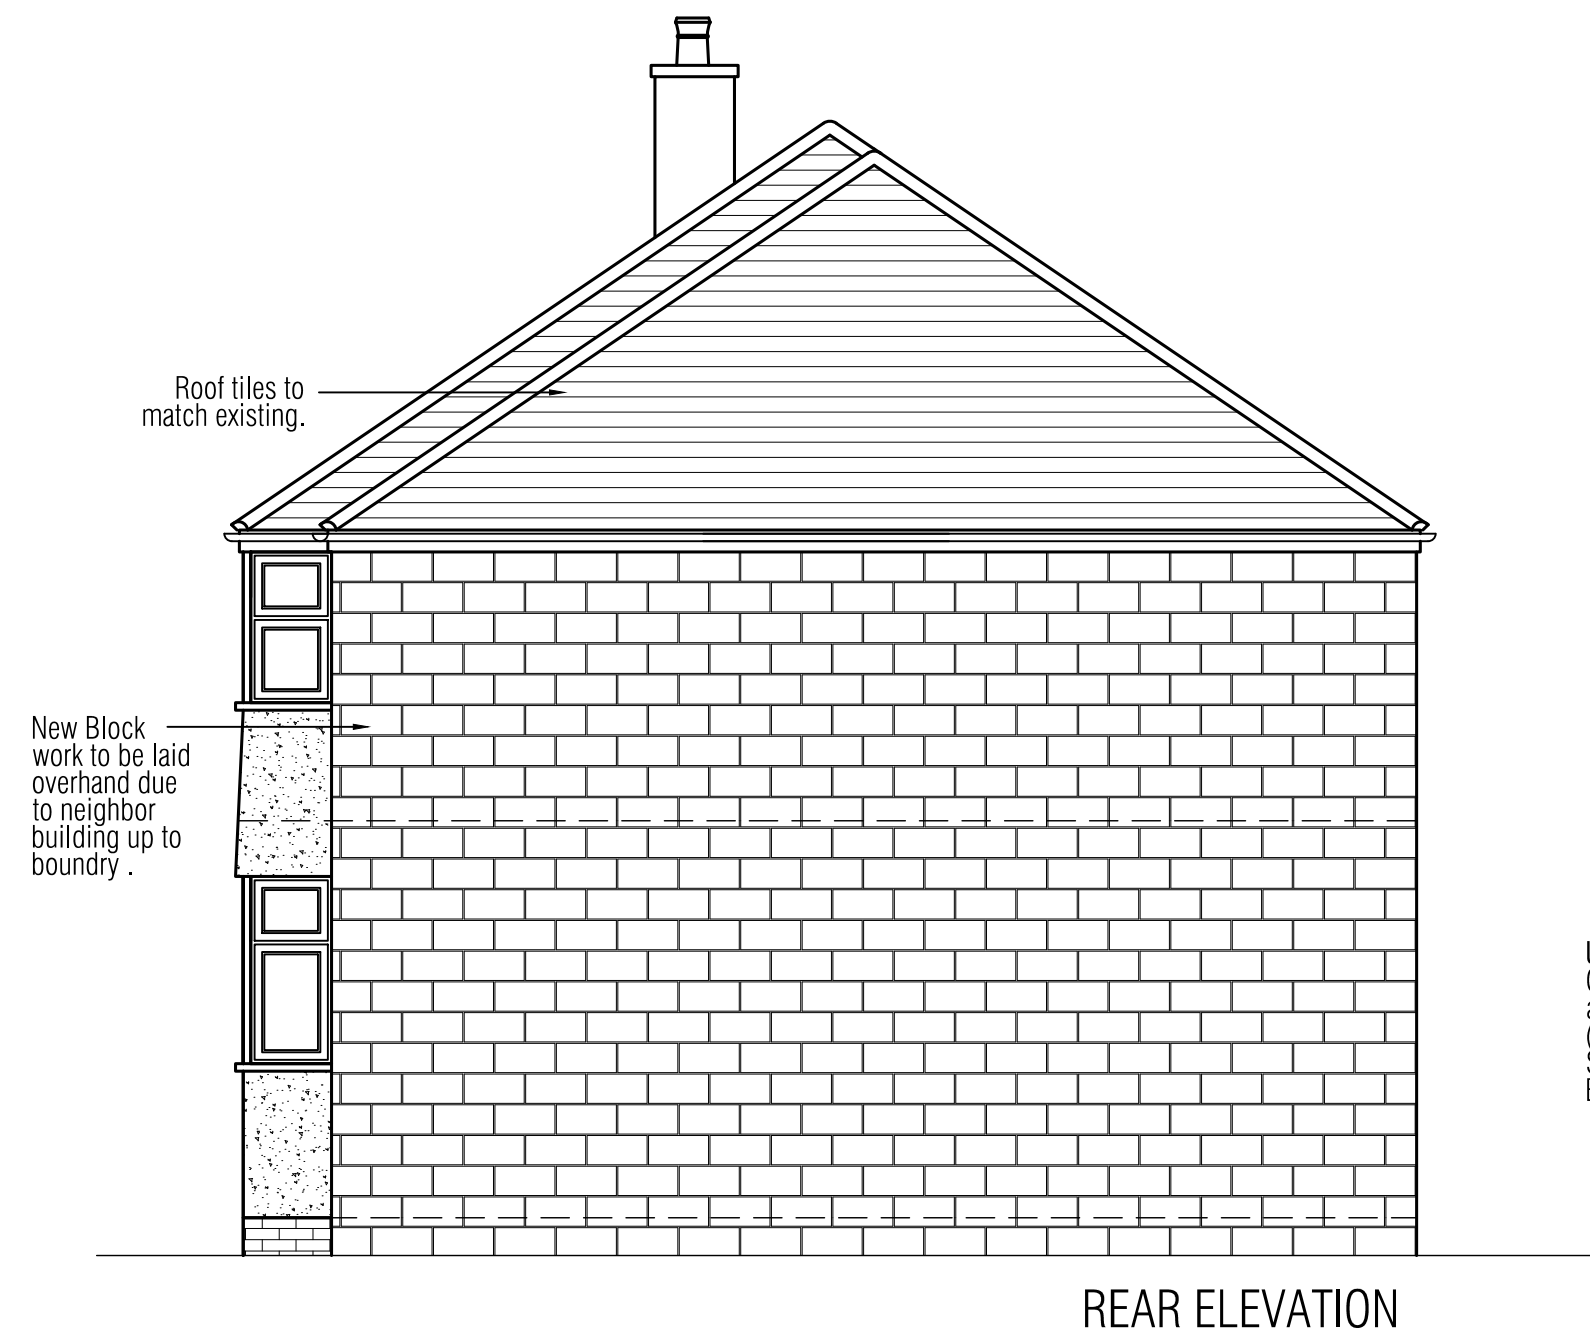
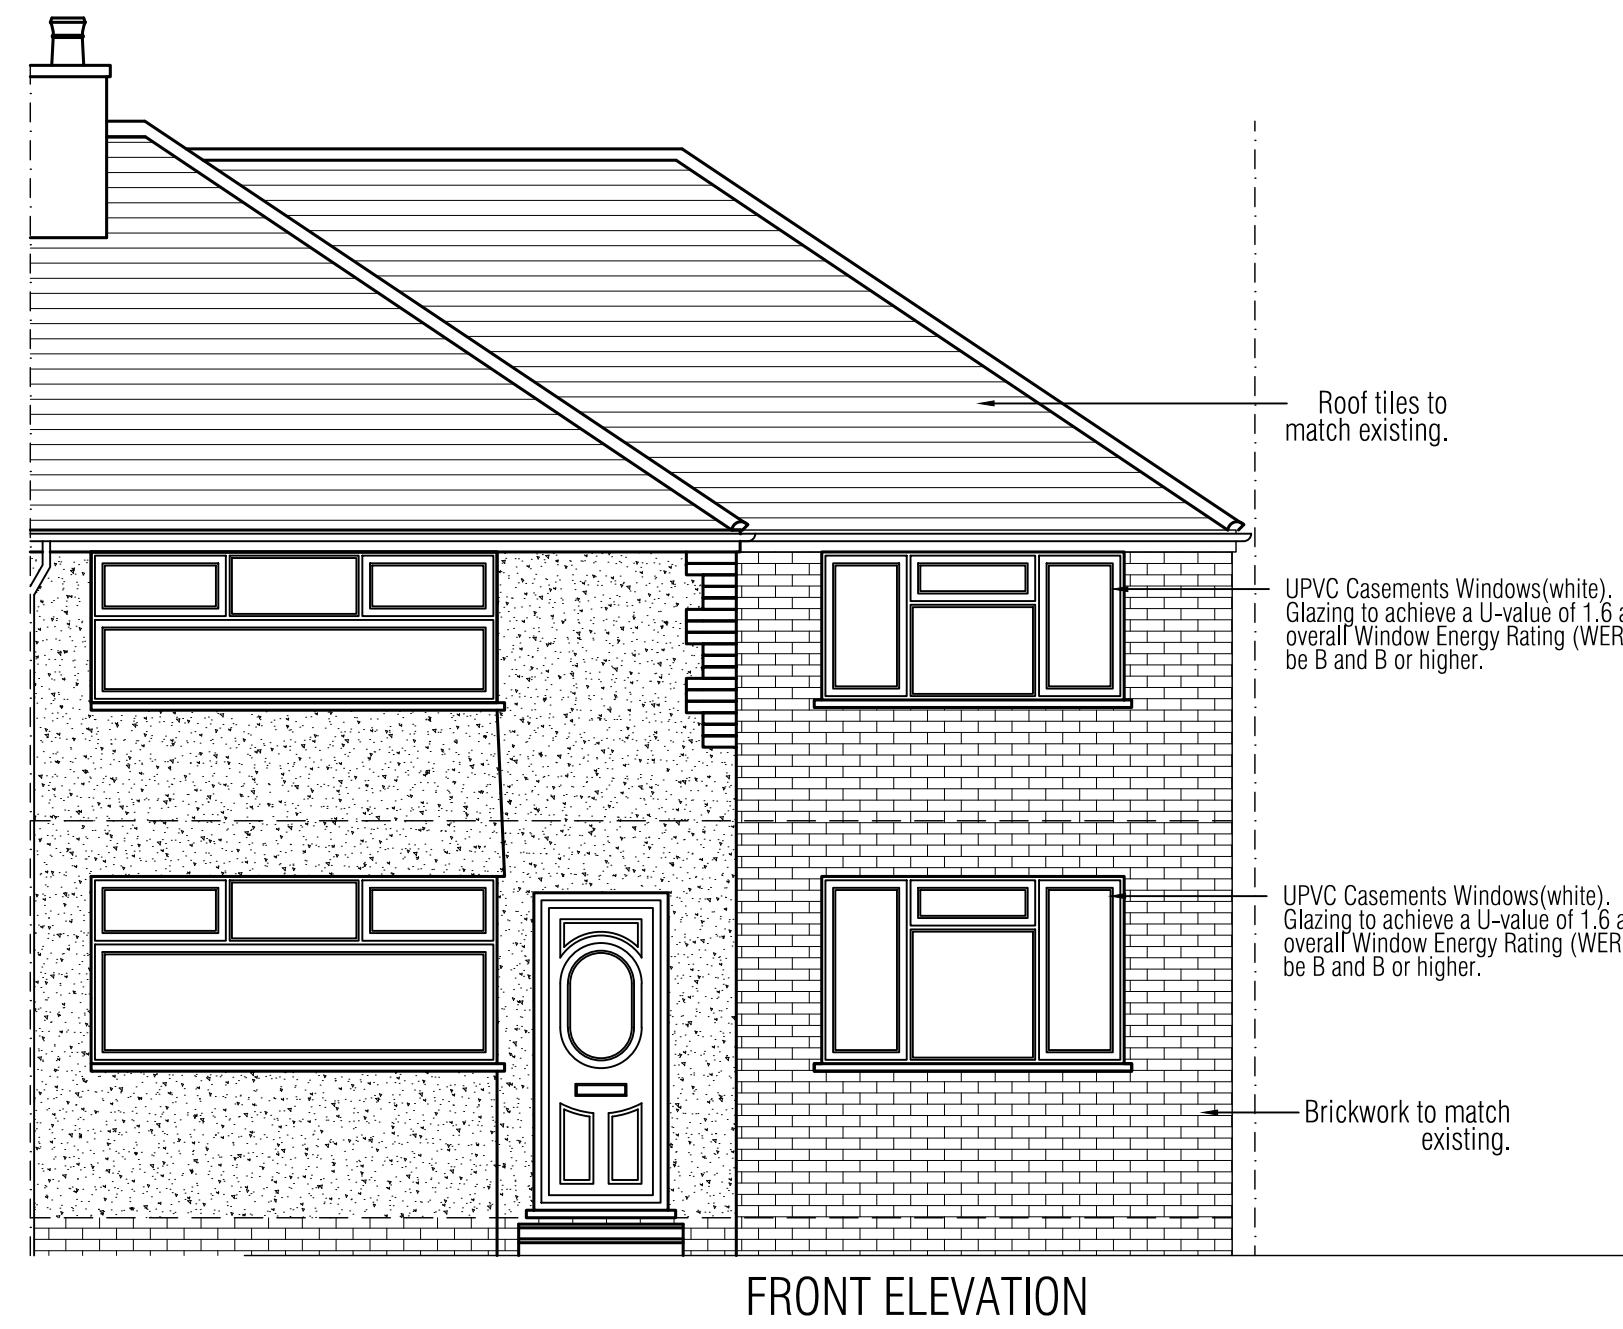
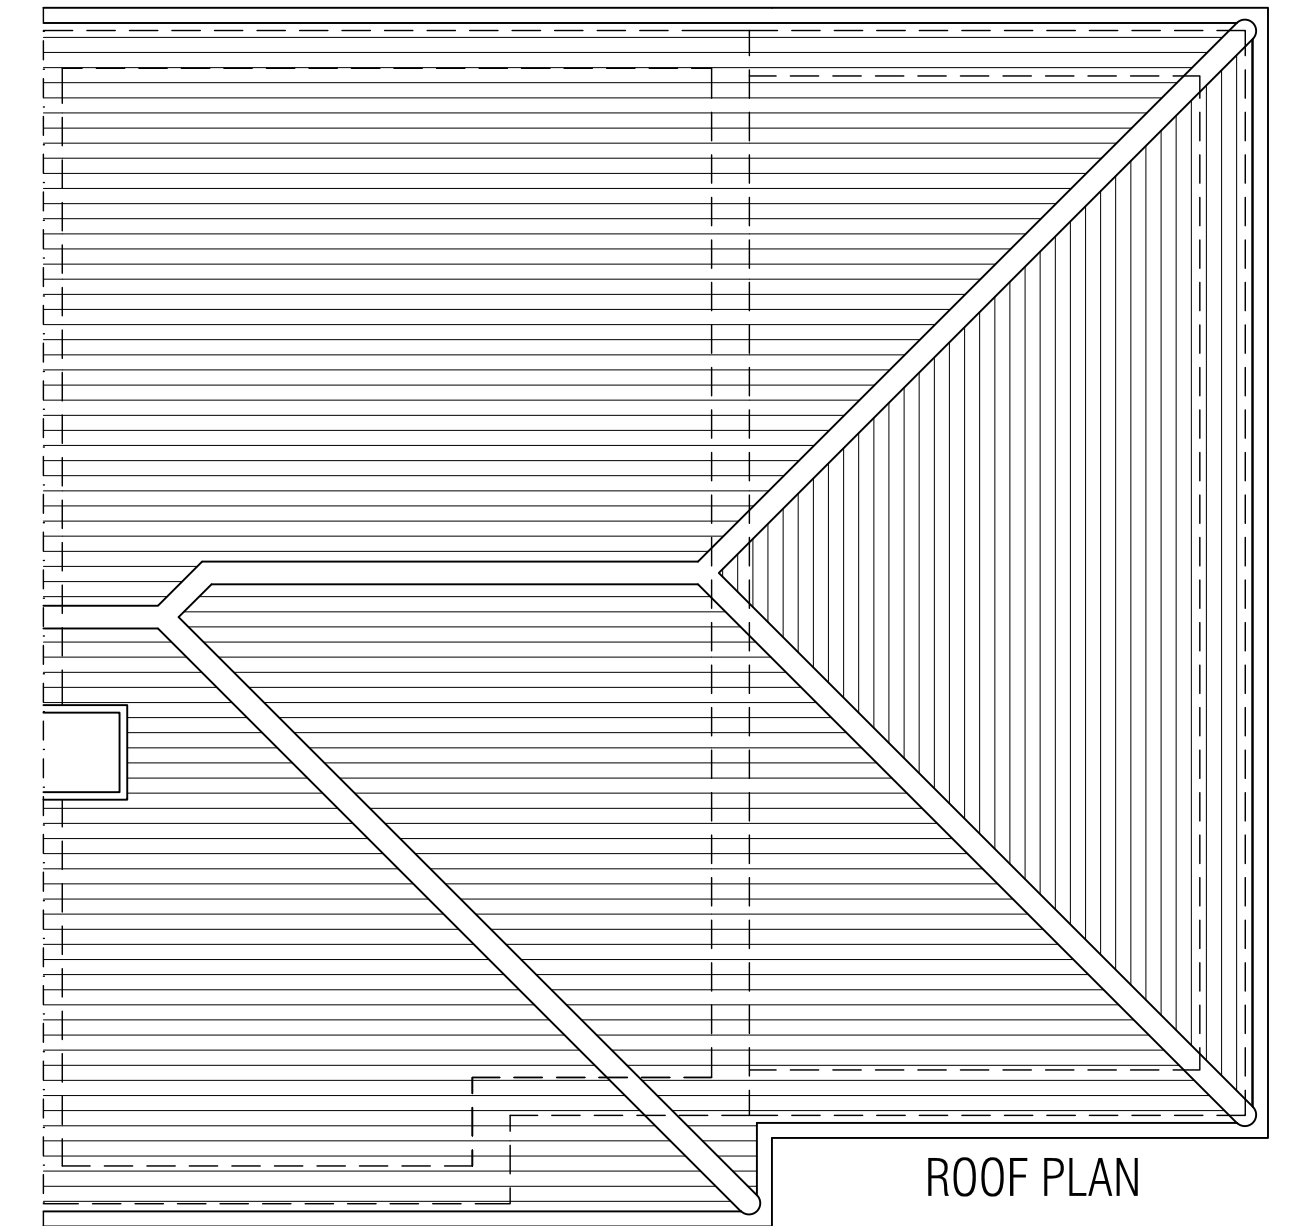
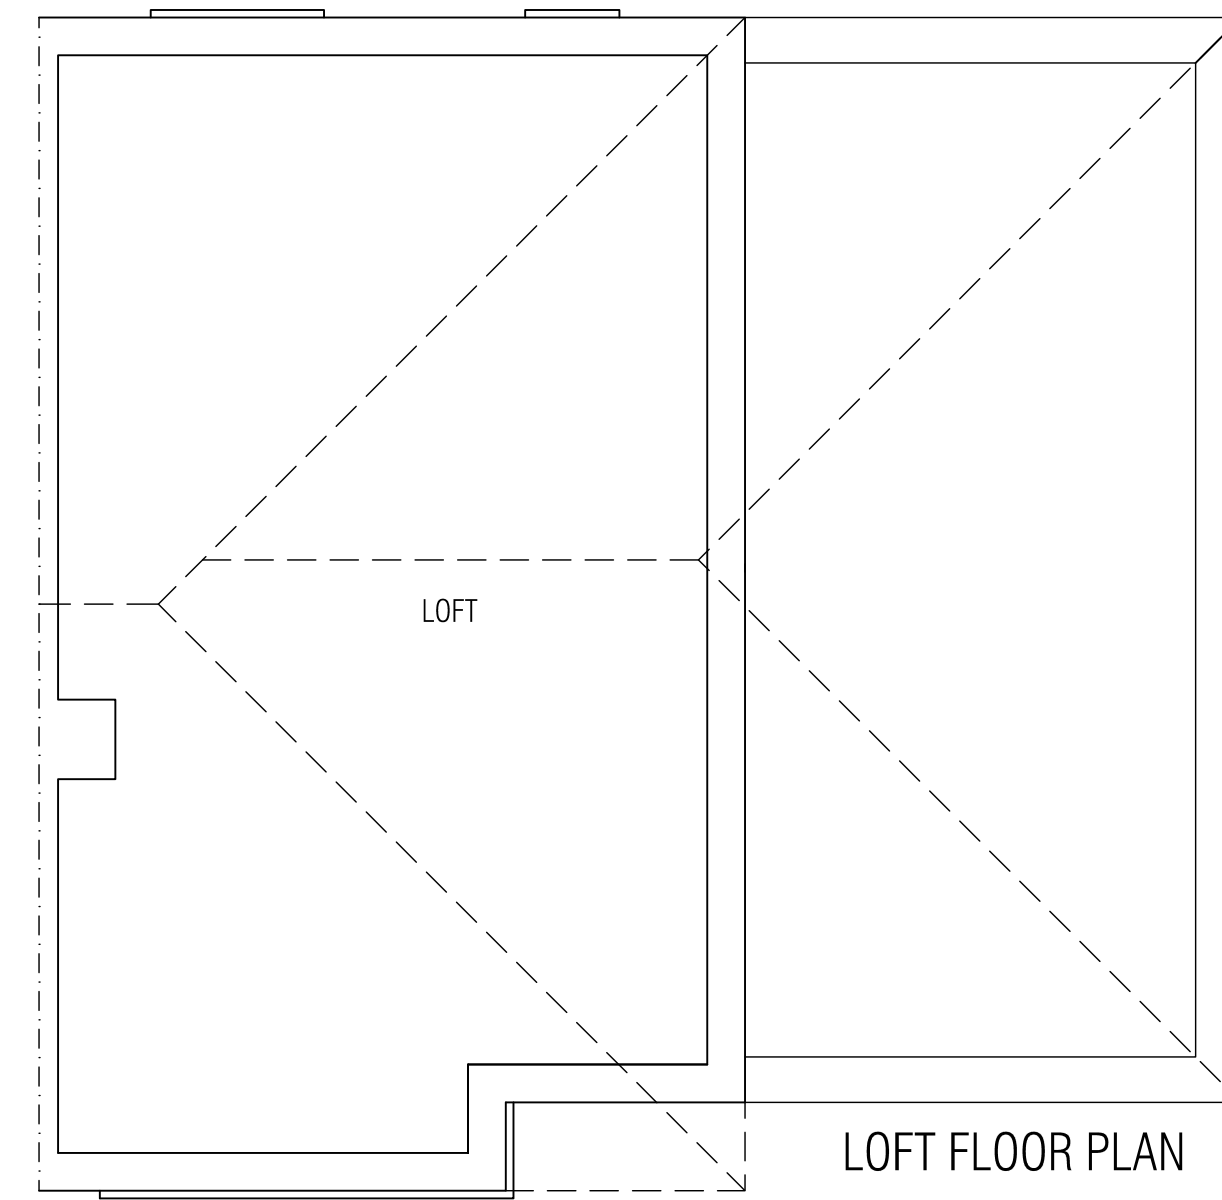


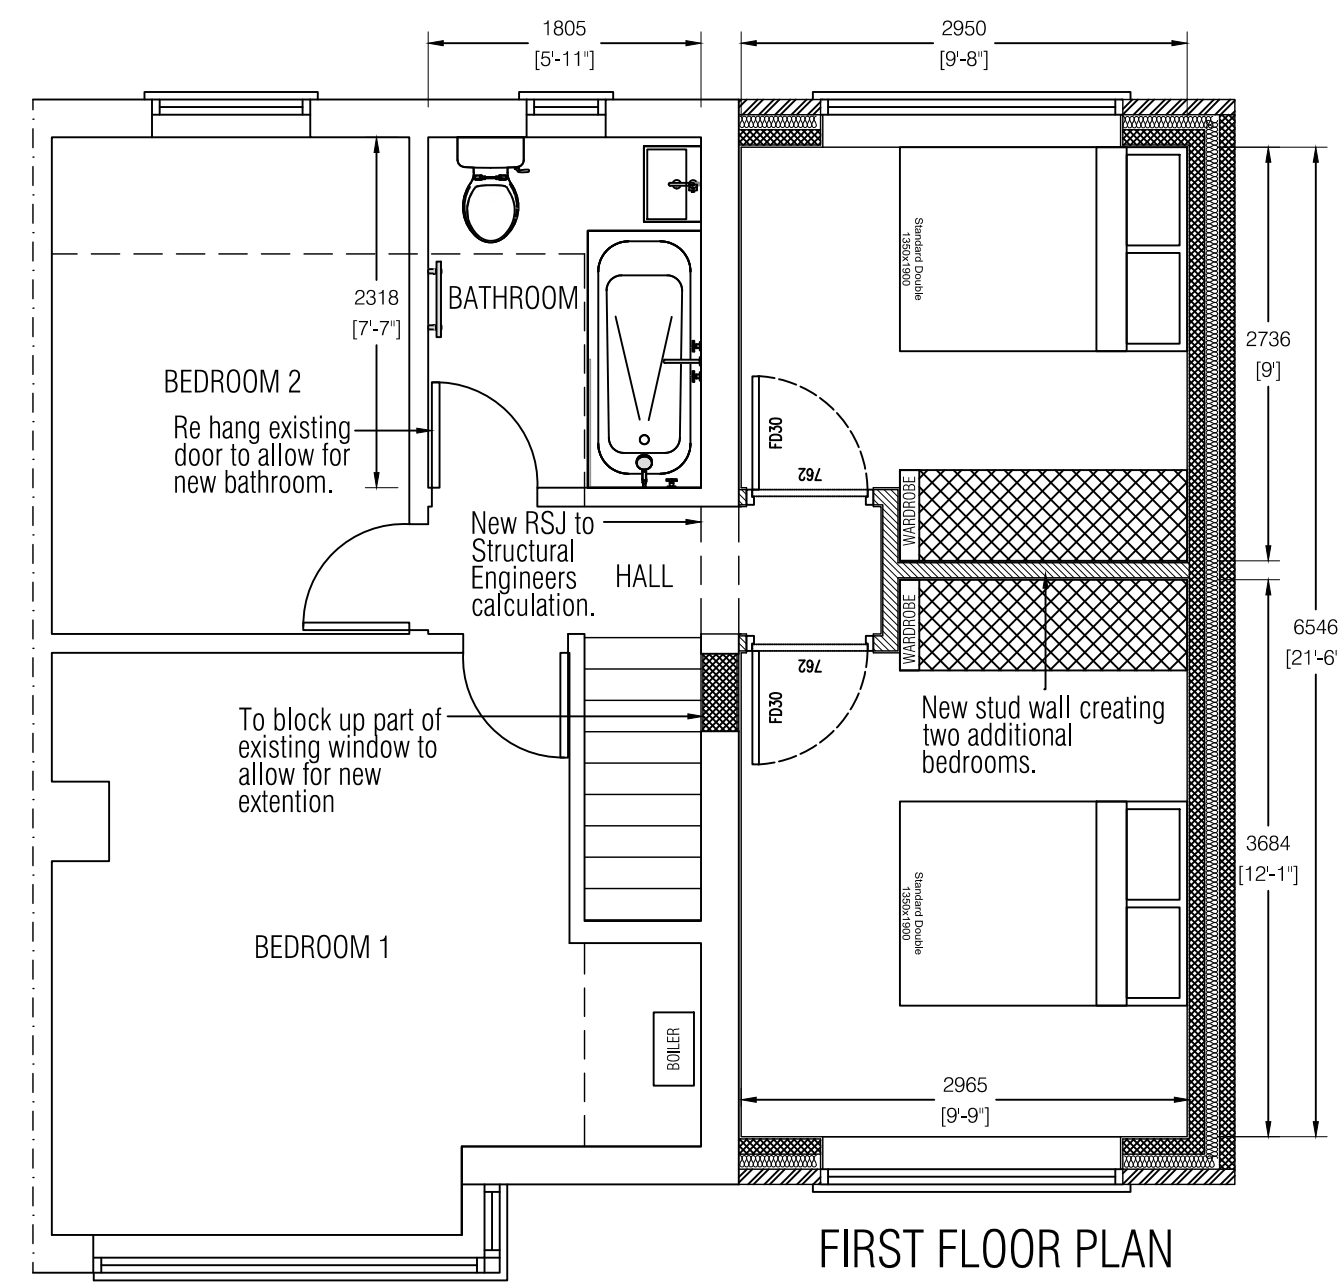

Scale 1:50 0 0.5 1.5 3 5m

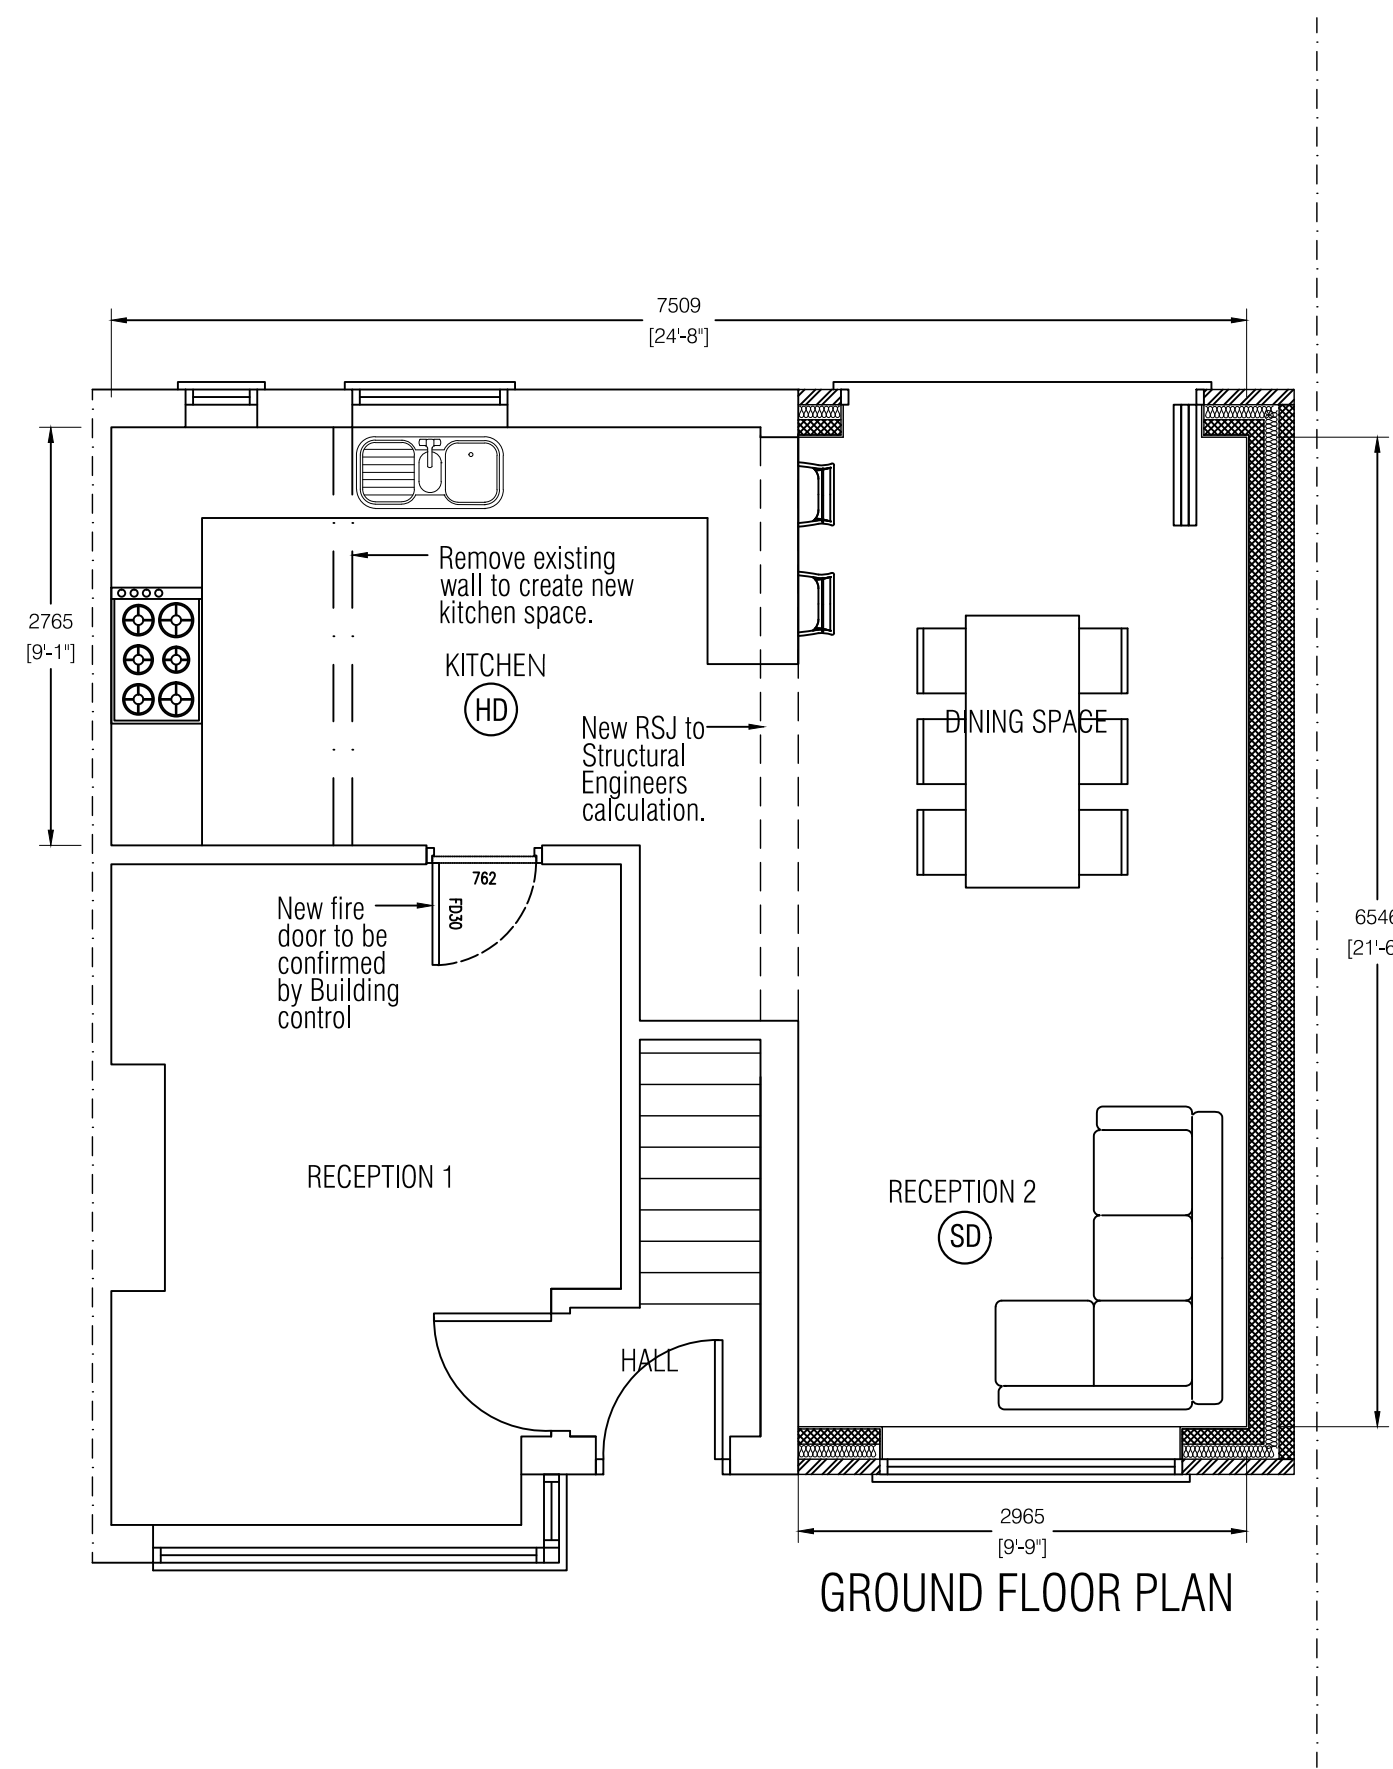

CLIENT
TOM MCLOUGHLIN
46 LICKERS LANE
L35 3PW

PROJECT
DOUBLE SIDE EXTENSION
STATUS
PLANNING

TITLE
PROPOSED PLANS

SCALE	DATE	DRAWN BY	CHECKED
1:50 @A1	17/02/2025	PKH	-

PKH/301 02 -