


55, Pilch Lane East, Roby, Knowsley, L36 4NN

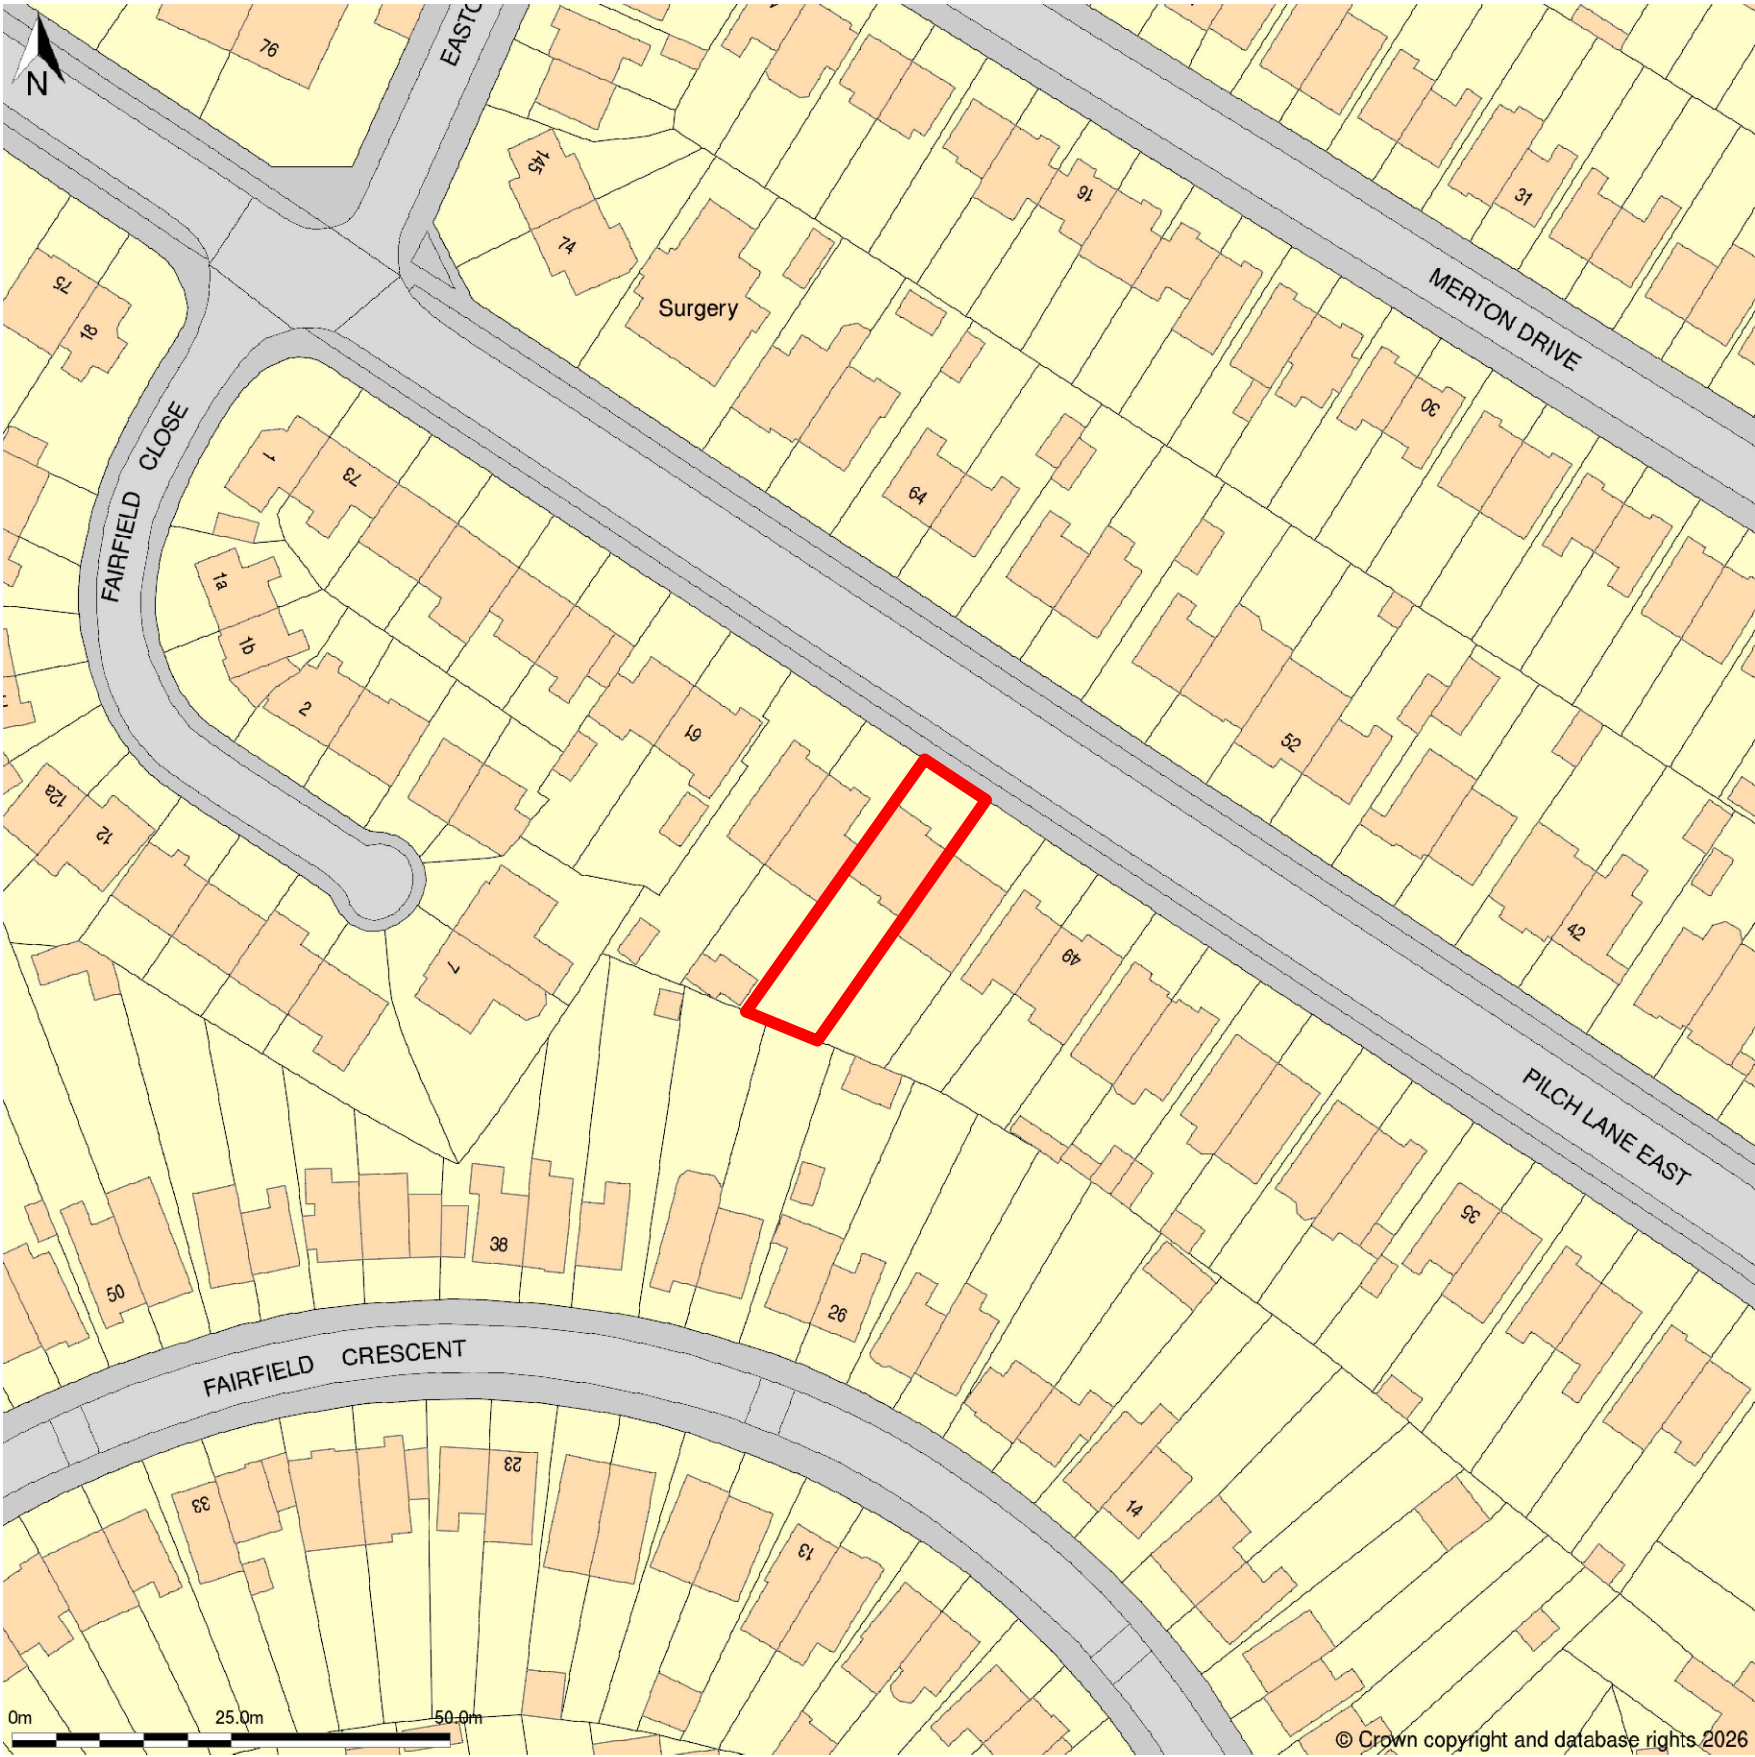

Location Plan shows area bounded by: 342219.92, 390767.97 342419.92, 390967.97 (at a scale of 1:1250), OSGridRef: SJ42319086.

Rev.	Description	Drawn	Date
------	-------------	-------	------



NMW Design
Architectural & Planning Design Service
16 Pilch Lane East, Huyton, Merseyside, L36 4HZ
T: 07799 061950 E: nmwdesign@gmail.com
W: nmwdesign.weebly.com

Project Title

Mr S Pybis
55 Pilch Lane East
Huyton L36 4NN

Drawing Title

Site Location Plan

Scale	Drawn By	Checked By	Authorised By
1/1250	NMWard		
	Date 03/26	Date	Date

Job No.	Drawing No.	Revision
	55PLE/WD02	-