


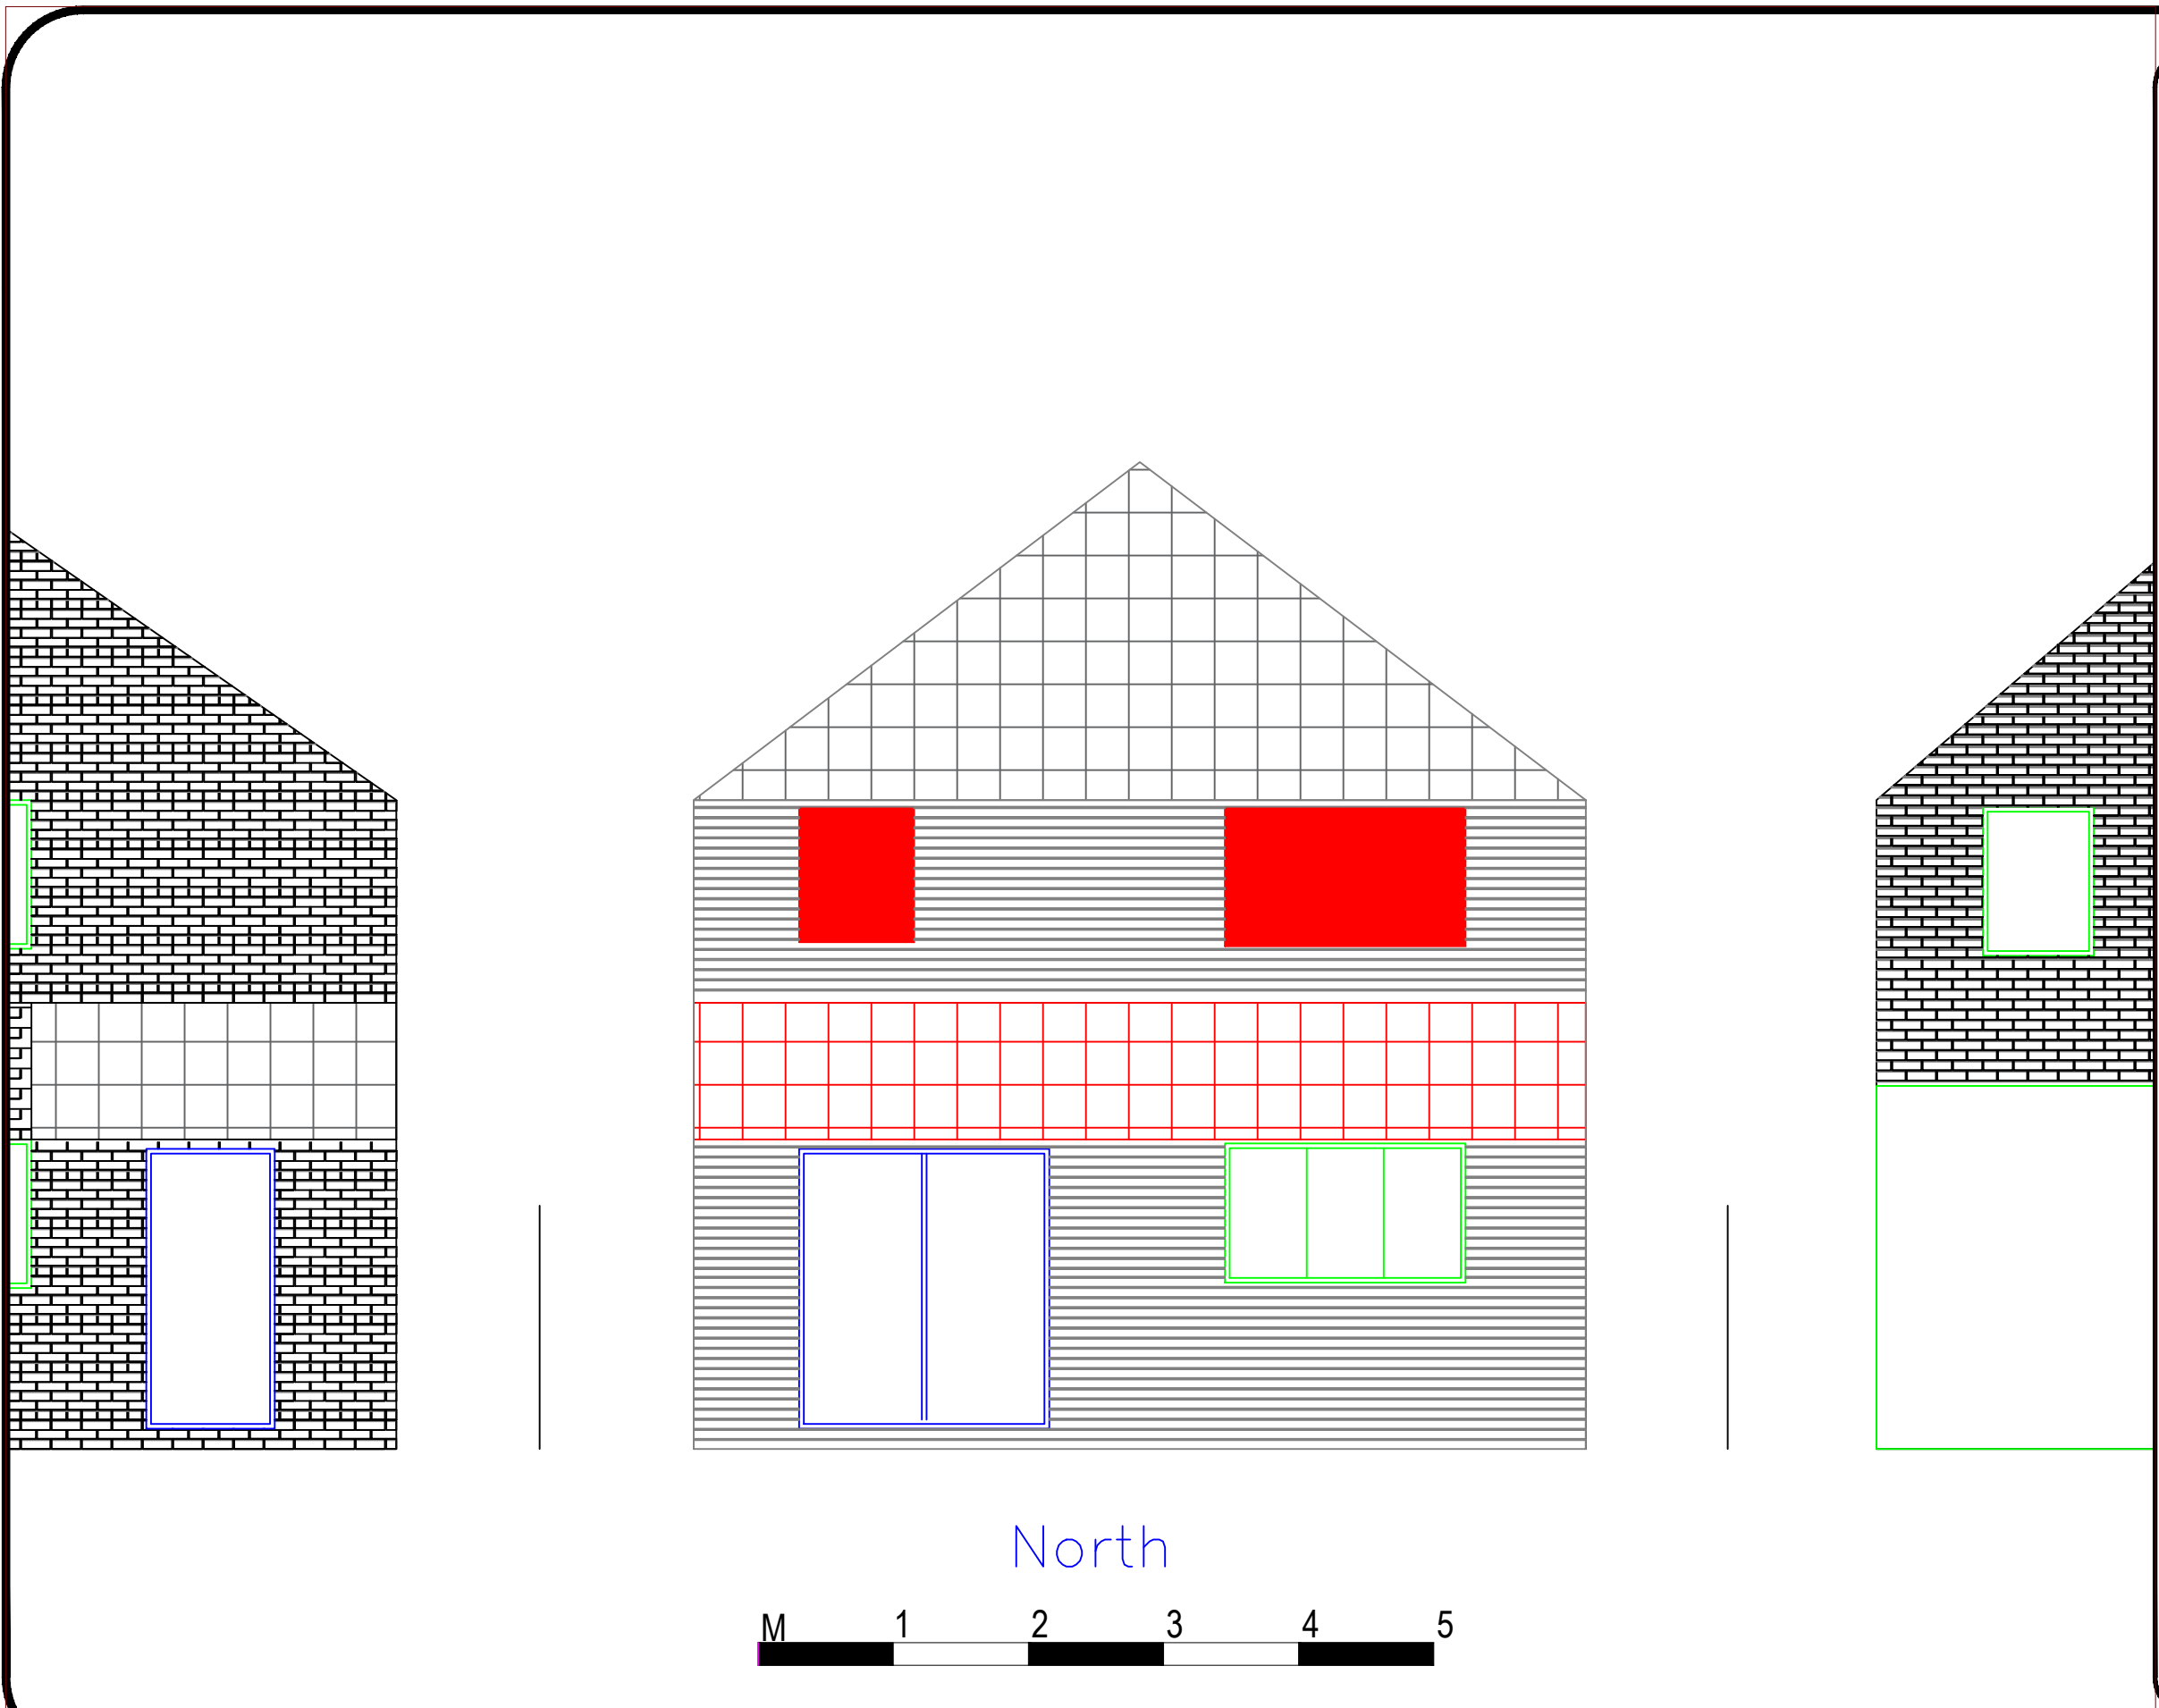

General Notes

Sheet changed to A3 as requested.

Neighbouring properties shown, with fence lines.

Demolition Works (highlighted in red):

- Remove existing extension roof
- Remove windows
- Remove brickwork (Minimum 450mm stubs remaining)

A	Scale bar added	21.09.24
No.	Revision/Issue	Date

Firm Name and Address

Project Name and Address

Extension
27 Caldwydd Drive
Whiston
L35 3XW

Project	Sheet
N Demo Floorplan	01-D-EL-N
Date	13.10.2024
Scale	1:50 @ A3