
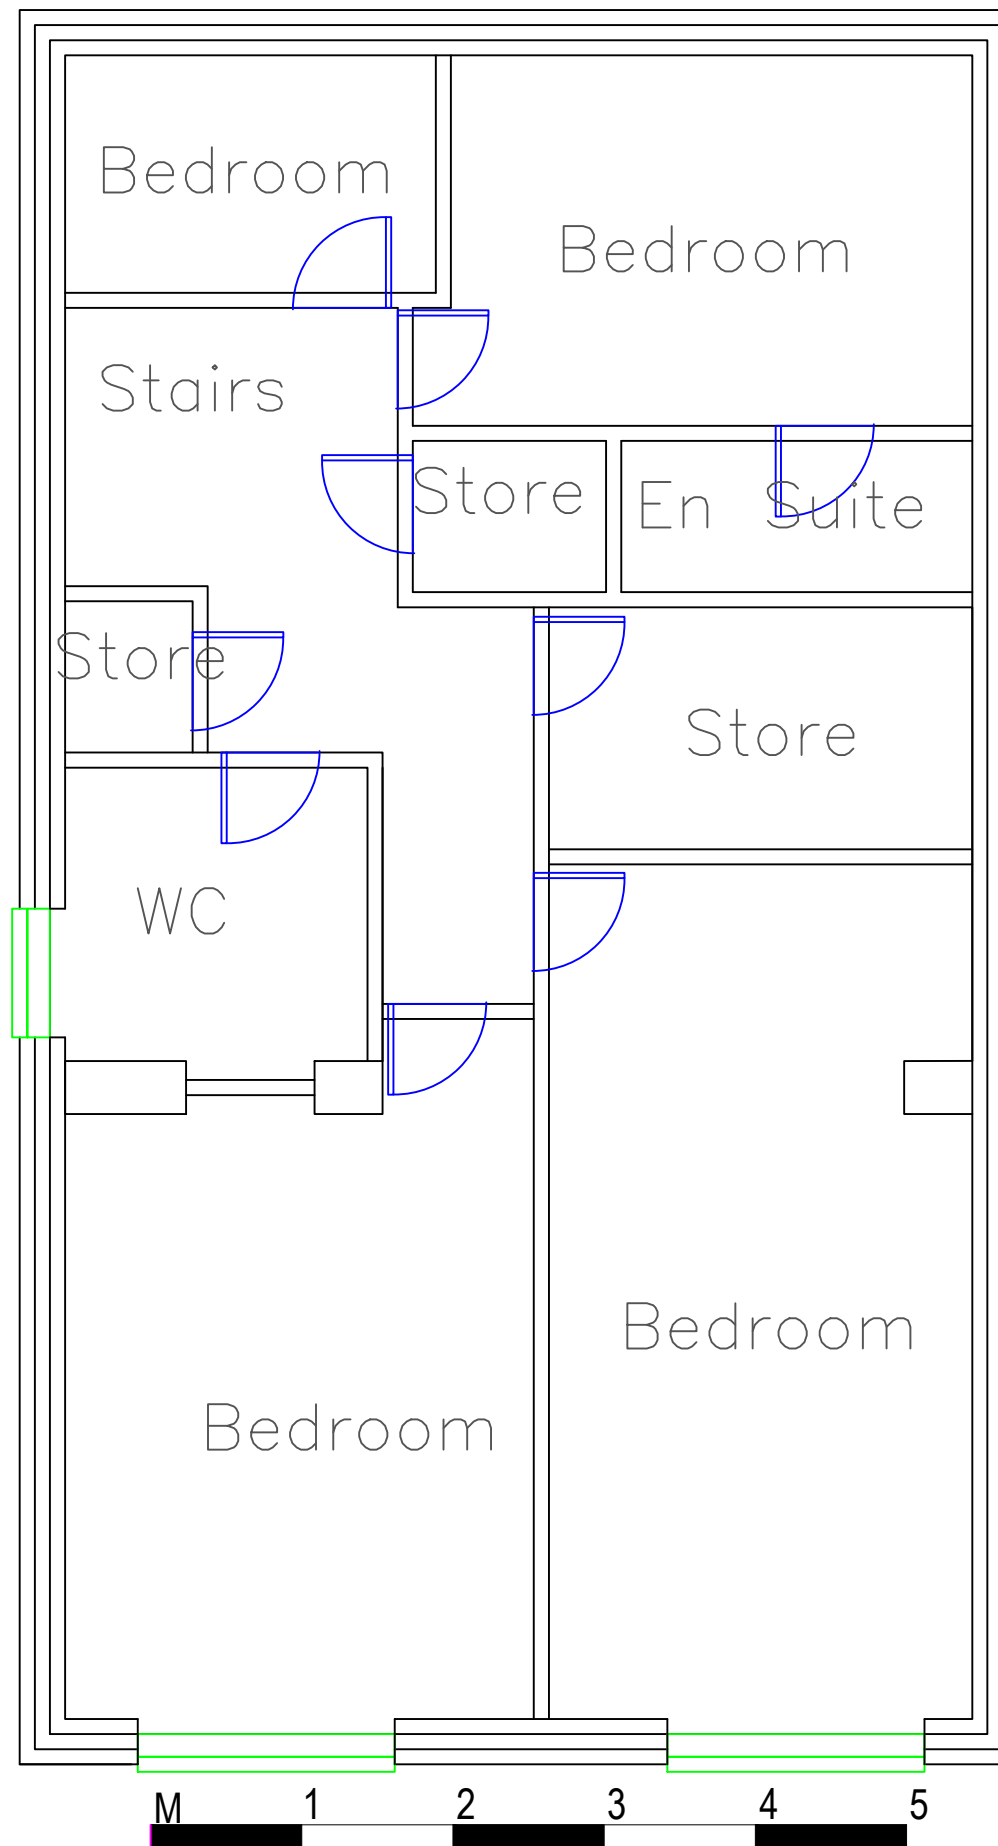


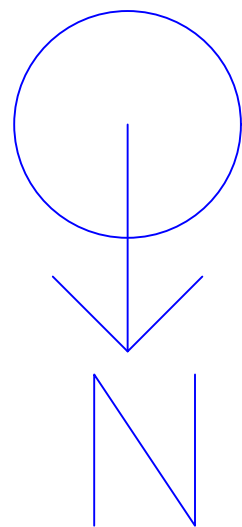

General Notes

Sheet changed to A3 as requested.

Proposed works:

- Extend current extension to first floor
- Extension to have flat roof to minimise disruption to neighbour's
- Install frosted glazed window to the side of the building
- Install 1800mm window to each bedroom

A	Scale bar added	21.
		09.24
No.	Revision/Issue	Date

Firm Name and Address

Project Name and Address
Extension
27 Caldwood Drive
Whiston
L35 3XW

Project	Sheet
Proposed Floorplan	
Date	01-P-FP
13.10.2024	
Scale	
1:50 @ A3	