


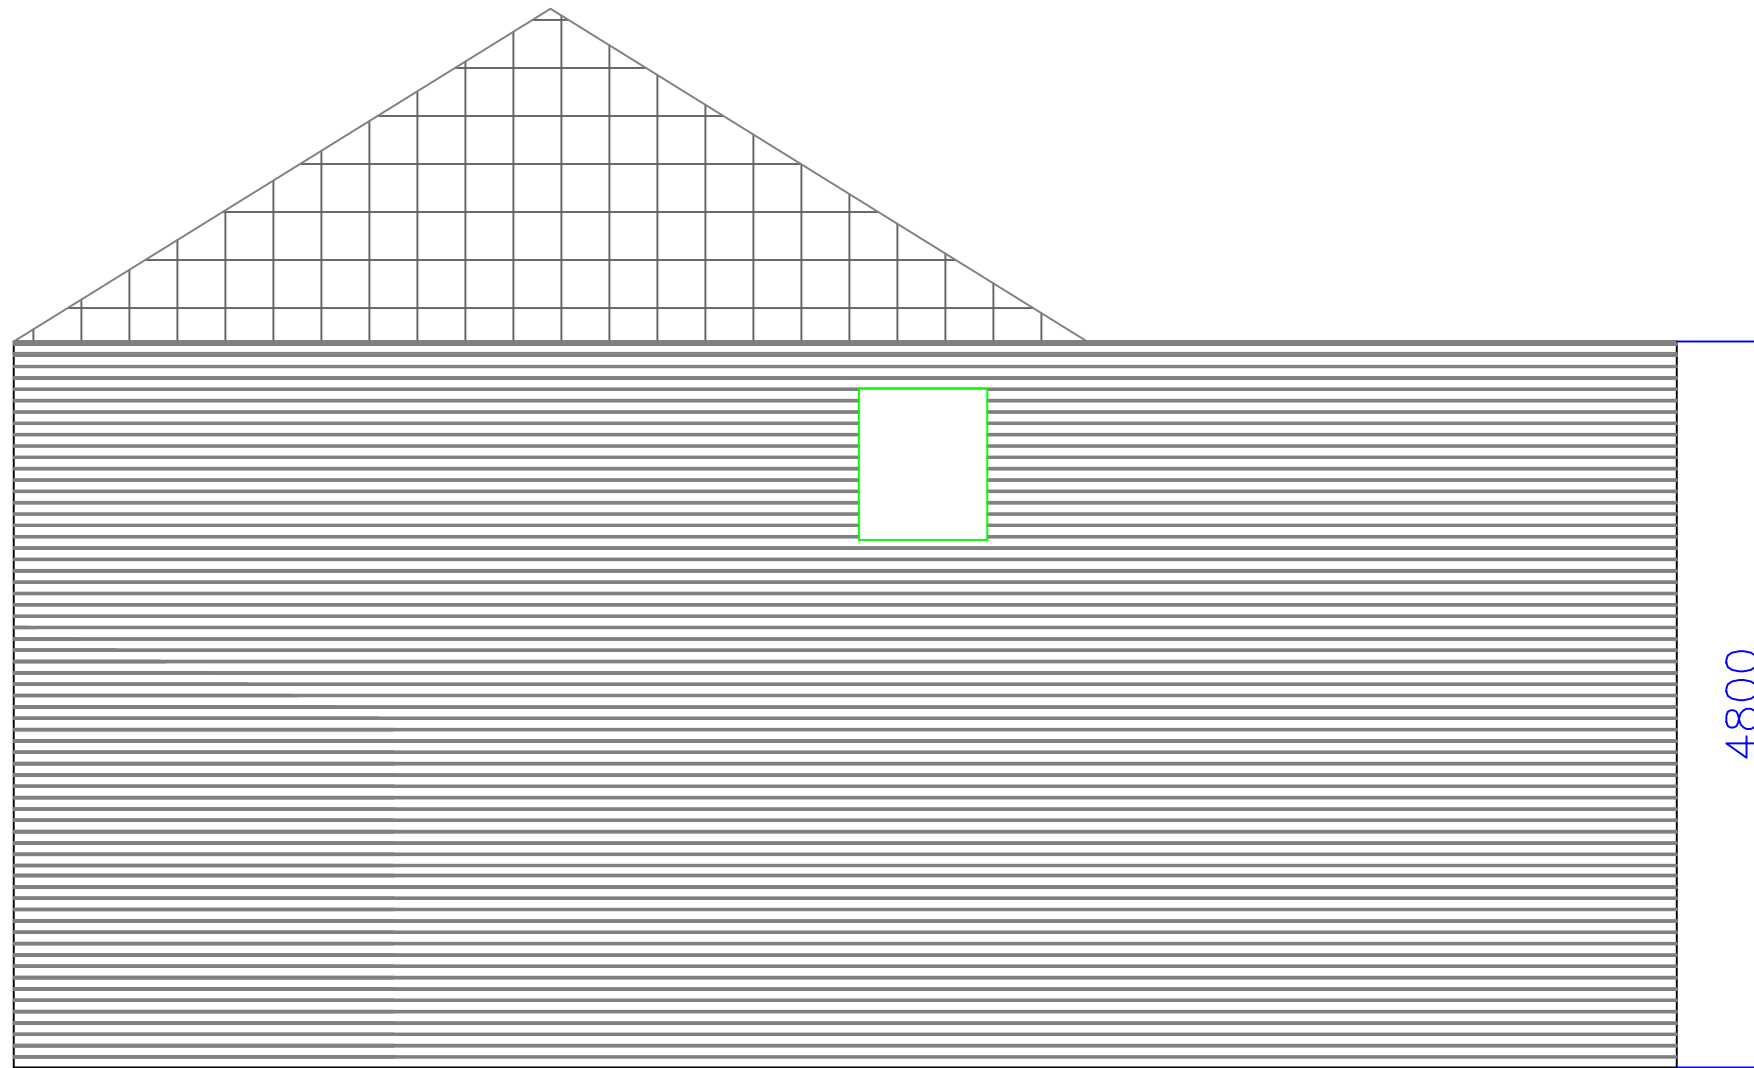

East

General Notes

Sheet changed to A3 as requested.

Proposed works:

- Extend current extension to first floor
- Extension to have flat roof to minimise disruption to neighbour's
- Install frosted glazed window to the side of the building
- Install 1800mm window to each bedroom

A		Scale bar added	21.09.24
No.	Revision/Issue		Date

Firm Name and Address

Project Name and Address

Extension
27 Caldwood Drive
Whiston
L35 3XW

Project

Proposed E EI

Date

13.10.2024

Scale

1:50 @ A3

Sheet

01-P-EL-E