


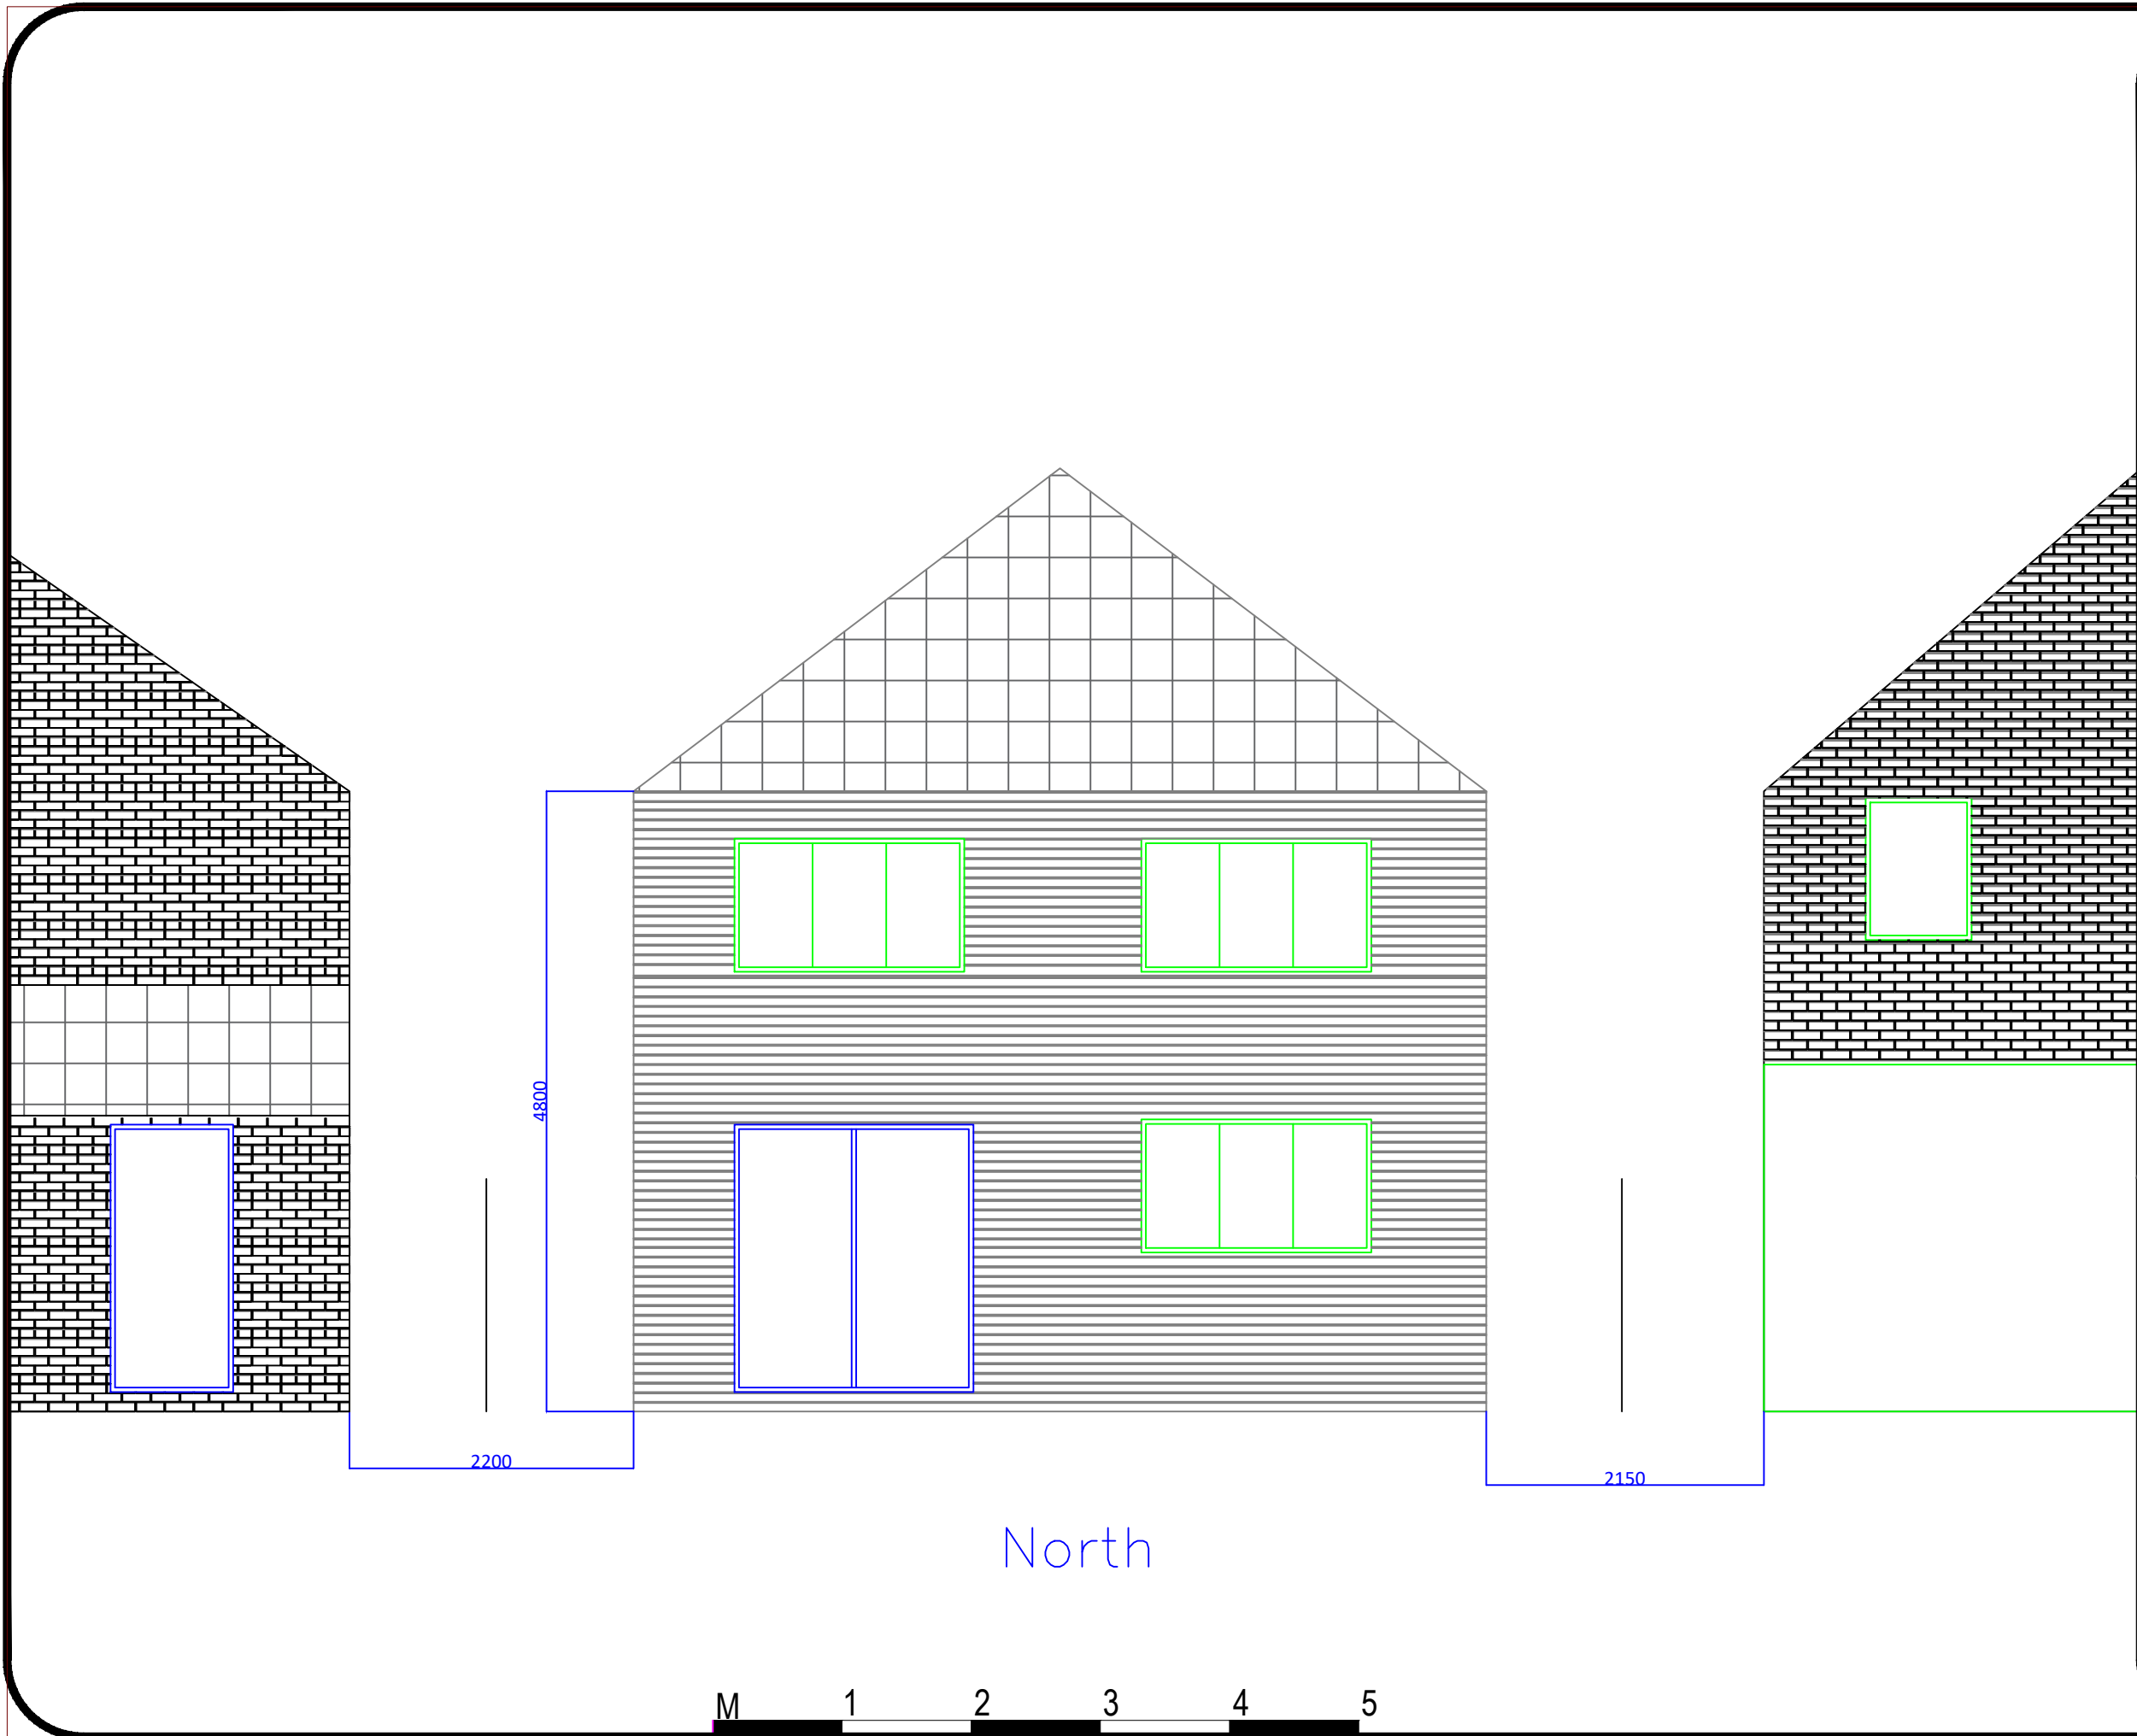

General Notes

Sheet changed to A3 as requested.

Neighbouring properties shown, with fence lines.

Proposed works:

- Extend current extension to first floor
- Extension to have flat roof to minimise disruption to neighbour's
- Install frosted glazed window to the side of the building
- Install 1800mm window to each bedroom

Scale bar added. 21.10.24

Firm Name and Address

Project Name and Address
Extension
27 Caldwood Drive
Whiston
L35 3XW

Project	Sheet
Proposed N EI	
Date 13.10.2024	01-P-EL-N
Scale 1:50 @ A3	