


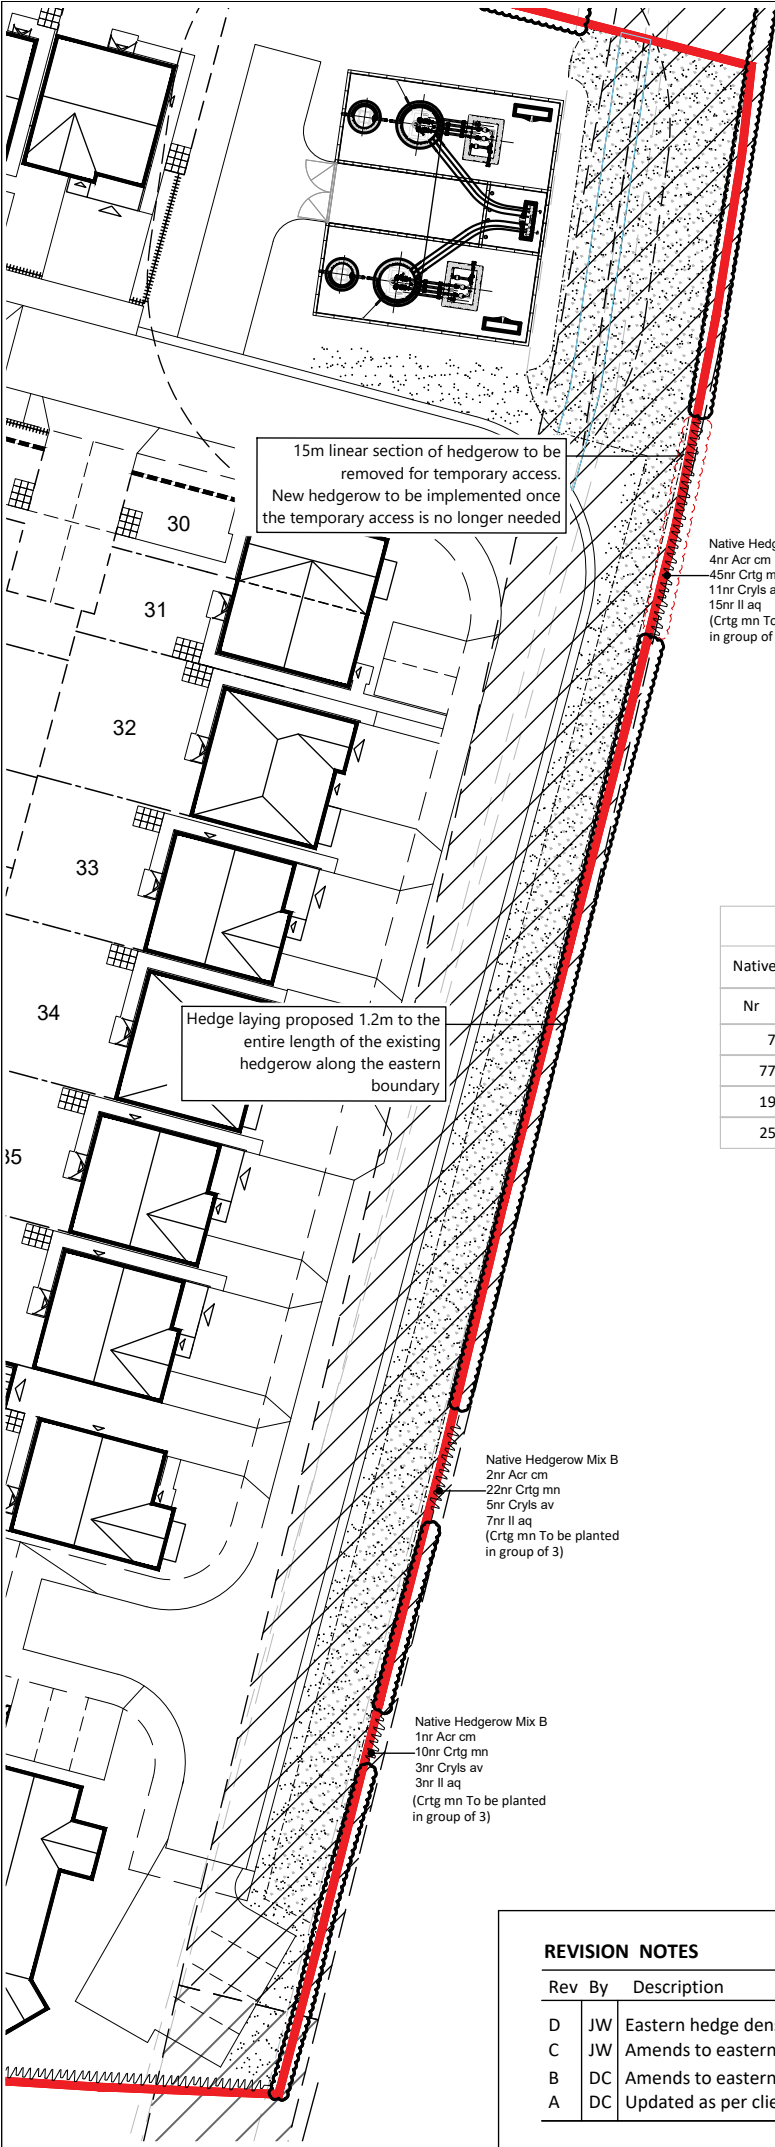

NOTES ON PLANTING

1 Topsoil: Topsoil shall be spread to min 450mm depth over planting beds and graded to fall. Topsoil should be in accordance with BS3882:2015 and where subsoil is required, to be in line with BS8601:2013.

2 Herbicide and Cultivation: Topsoil to be treated with an application of herbicide prior to planting, where necessary, strictly in accordance with the Control of Pesticides Regulations1986 (or otherwise updated/ superceded legislation), and following manufacturer's instructions by qualified staff. The topsoil shall then be cultivated to 150mm depth.

3 Transplants and Whips: Shrubs and transplants shall comply with the National Plant Specification. BR whips should be notch planted as required and healed into position. All whips to be protected by a spiral bound shrub guard secured into place with a timber stake. Hedgerow planting to be planted in a double staggered row at 5 per Linear metre.

Application rate: 5 or 10 Ltr plastic tub for use as a dry granule on containerised stock or to be mixed with bag of hydrogel on site to form a root dipping treatment for bare root plants. As per manufacturer's recommendations.

FERTILISER - AGROBLEN TABLETS

Agroblen yellow tablets shall be incorporated 200mm deep with the backfill when pit planting or 200 mm deep into a notch. Where more than one tablet is required, they should be evenly distributed around the plant.

- 2 Nr tablets for plants up to 3 Ltrs.

- 3 Nr tablets for plants up to 5 Ltrs.
- 4 Nr tablets for plants up to 10 Ltrs.
- 5 Nr tablets for plants up to 15 Ltrs.

4 Herbicide: Spot treat with herbicide throughout the maintenance period in accordance with the manufacturer's instructions.

5 Position of Plants: Final position of trees and shrubs subject to confirmation of service location and approval of statutory undertakers.

6 Watering: Plant only into moist soil and water thoroughly to the full depth of soil immediately after planting. Water regularly through the establishment period (minimum 3 months) to prevent dehydration. The trees should be watered through the irrigation pipe to ensure that the water gets down to the rootball. These trees should be watered regularly throughout spring-summer during the first 2 years to ensure that the tree root system establish well.

Planting Schedule (Mix)											
Native Hedgerow Mix B											
Nr	Code	Plant Name	Mix%	Height/Spread/Grade	Girth	Age	Root	Container	Habit	Form	Density/m2
7	Acr cm	Acer campestre	5.00 %	125-150cm		2x	B		Feathered	3 breaks	Planted as a double staggered row at 5/ Linear m
77	Crtg mn	Crataegus monogyna	60.00 %	125-150cm		2x	B		Feathered	3 breaks	
19	Cryls av	Corylus avellana	15.00 %	125-150cm		2x	B		Feathered	3 breaks	
25	Il aq	Ilex aquifolium	20.00 %	80-100cm			C	3L			

LOCATION PLAN



REVISION NOTES

Rev	By	Description	Date
D	JW	Eastern hedge density amended	10.03.23
C	JW	Amends to eastern hedge proposals	09.03.23
B	DC	Amends to eastern hedge proposals	08.03.23
A	DC	Updated as per client comments on 20.12.22	20.12.22

GENERAL NOTES

- This drawing is the copyright of tpm landscape Ltd and cannot be reproduced in any form without the consent of the company.
- This drawing is to be read in conjunction with detail landscape drawings, details and specification.
- This drawing is to be read in conjunction with all relevant Architects', Engineer's, Specialists, Bills of Quantities and Specifications.
- The insertion of any firm or proprietary brand on this drawing is an indication of the class or quality required and does not exclude the use of alternative materials that are equal in performance, quality and appearance, provided that they have been approved in writing by the Landscape Architect.
- The Contractor is responsible for accurately ascertaining the position of underground services and responding to all relevant service easement requirements.
- All dimensions are in millimetres unless stated otherwise, for the purposes of construction this drawing must not be scaled and only written dimensions used. Written and scaled dimensions to be checked on site, any discrepancies reported prior to work commencing. IF IN DOUBT PLEASE ASK.
- All work and materials are to be in accordance with the relevant British Standards and Code of Practice.
- All Proprietary products are to be used strictly in accordance with the manufacturer's instructions and details.

LEGEND



Proposed Native Hedge
Hedge to be planted at 125-150cm bareroot stock, feathered with minimum 3 breaks. Planted as a double staggered row at 5/ Linear m.

Client

Miller Homes

Project

Higher Road, Halewood

Description

Planting Plan - Replacement Hedgerow Proposals

Status

For Approval

Scale @ A3

1:500

Job number

3215

Drawn

GBS

Drawing number

206

Checked

DC

Date

03.11.22

Revision

D

tpm landscape
chartered landscape architects

address: 4th Floor Studio 10 Little Lever St Manchester M1 1HR
tel: 0161 235 0600 fax 0601 email info@tpmlandscape.co.uk