
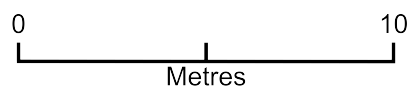


140 Longview Drive

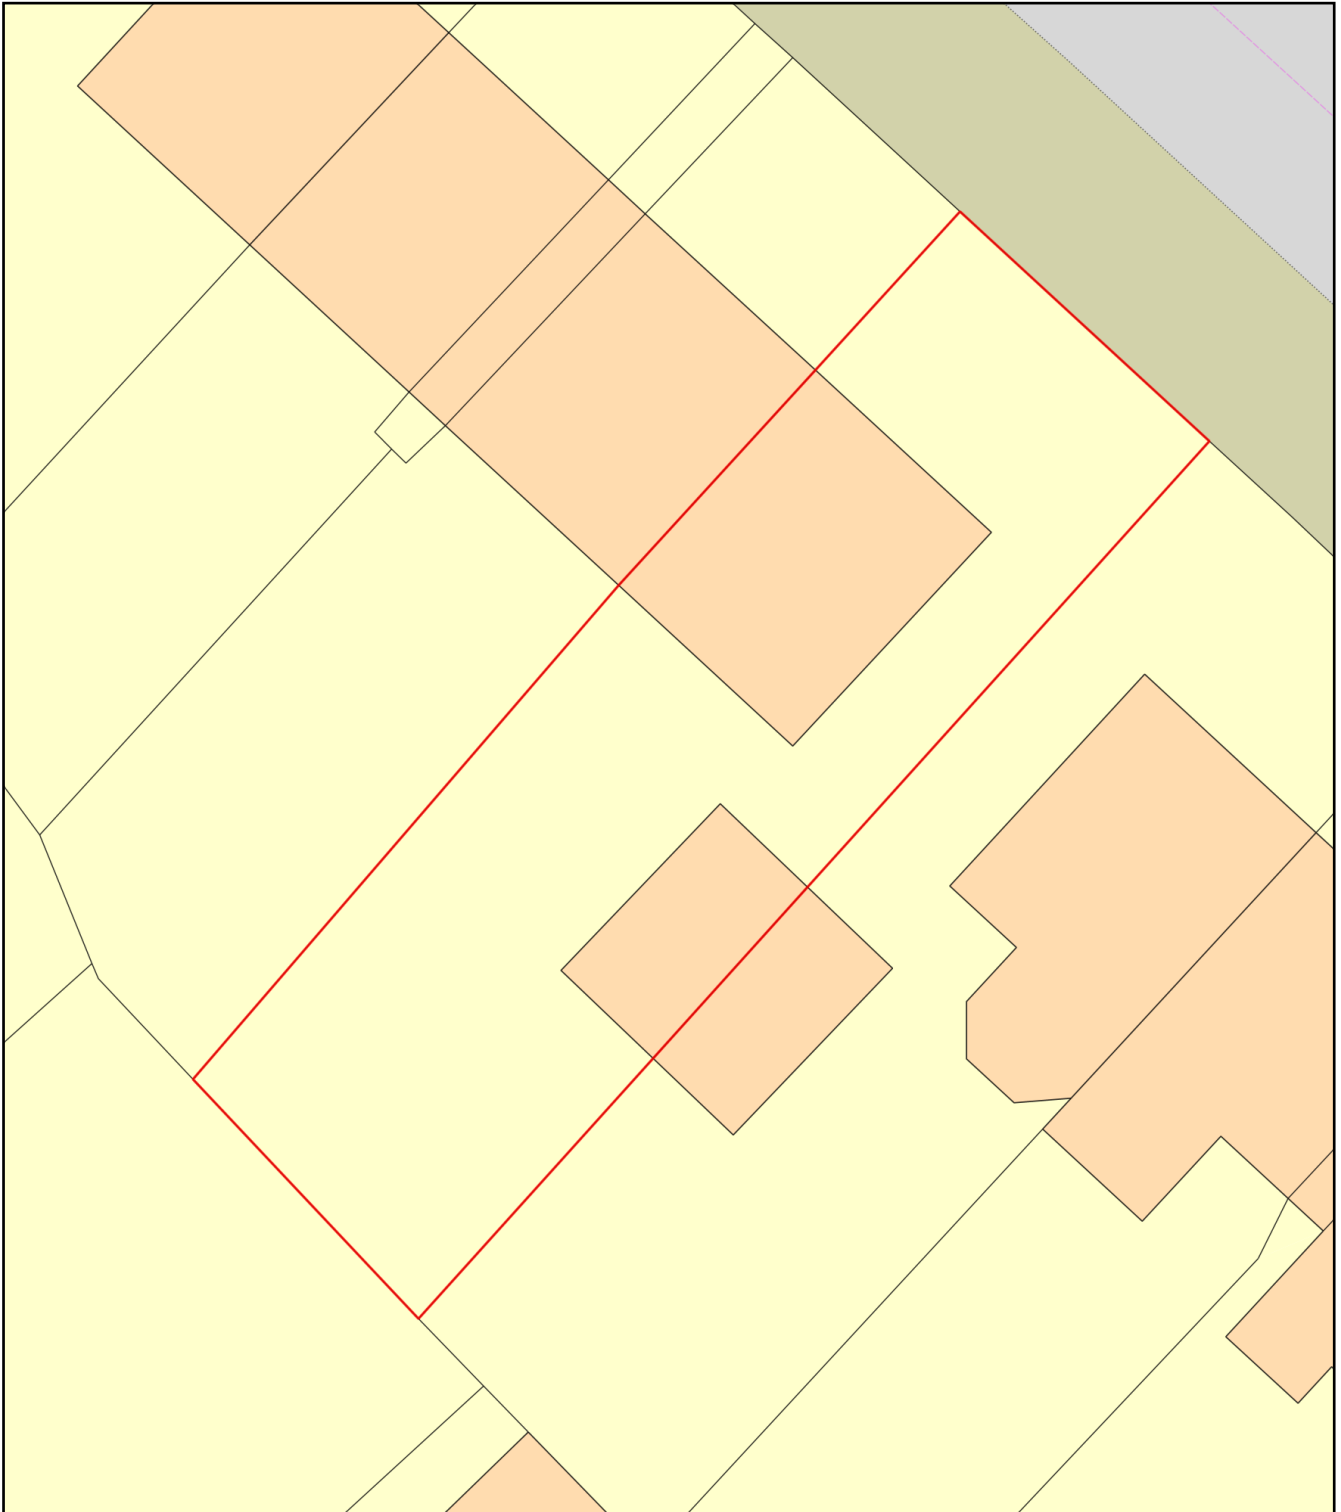

Plan Produced for: JRCHITECTS Ltd.

Date Produced: 07 Apr 2022

Plan Reference Number: TQRQM22097195848372

Scale: 1:200 @ A4