
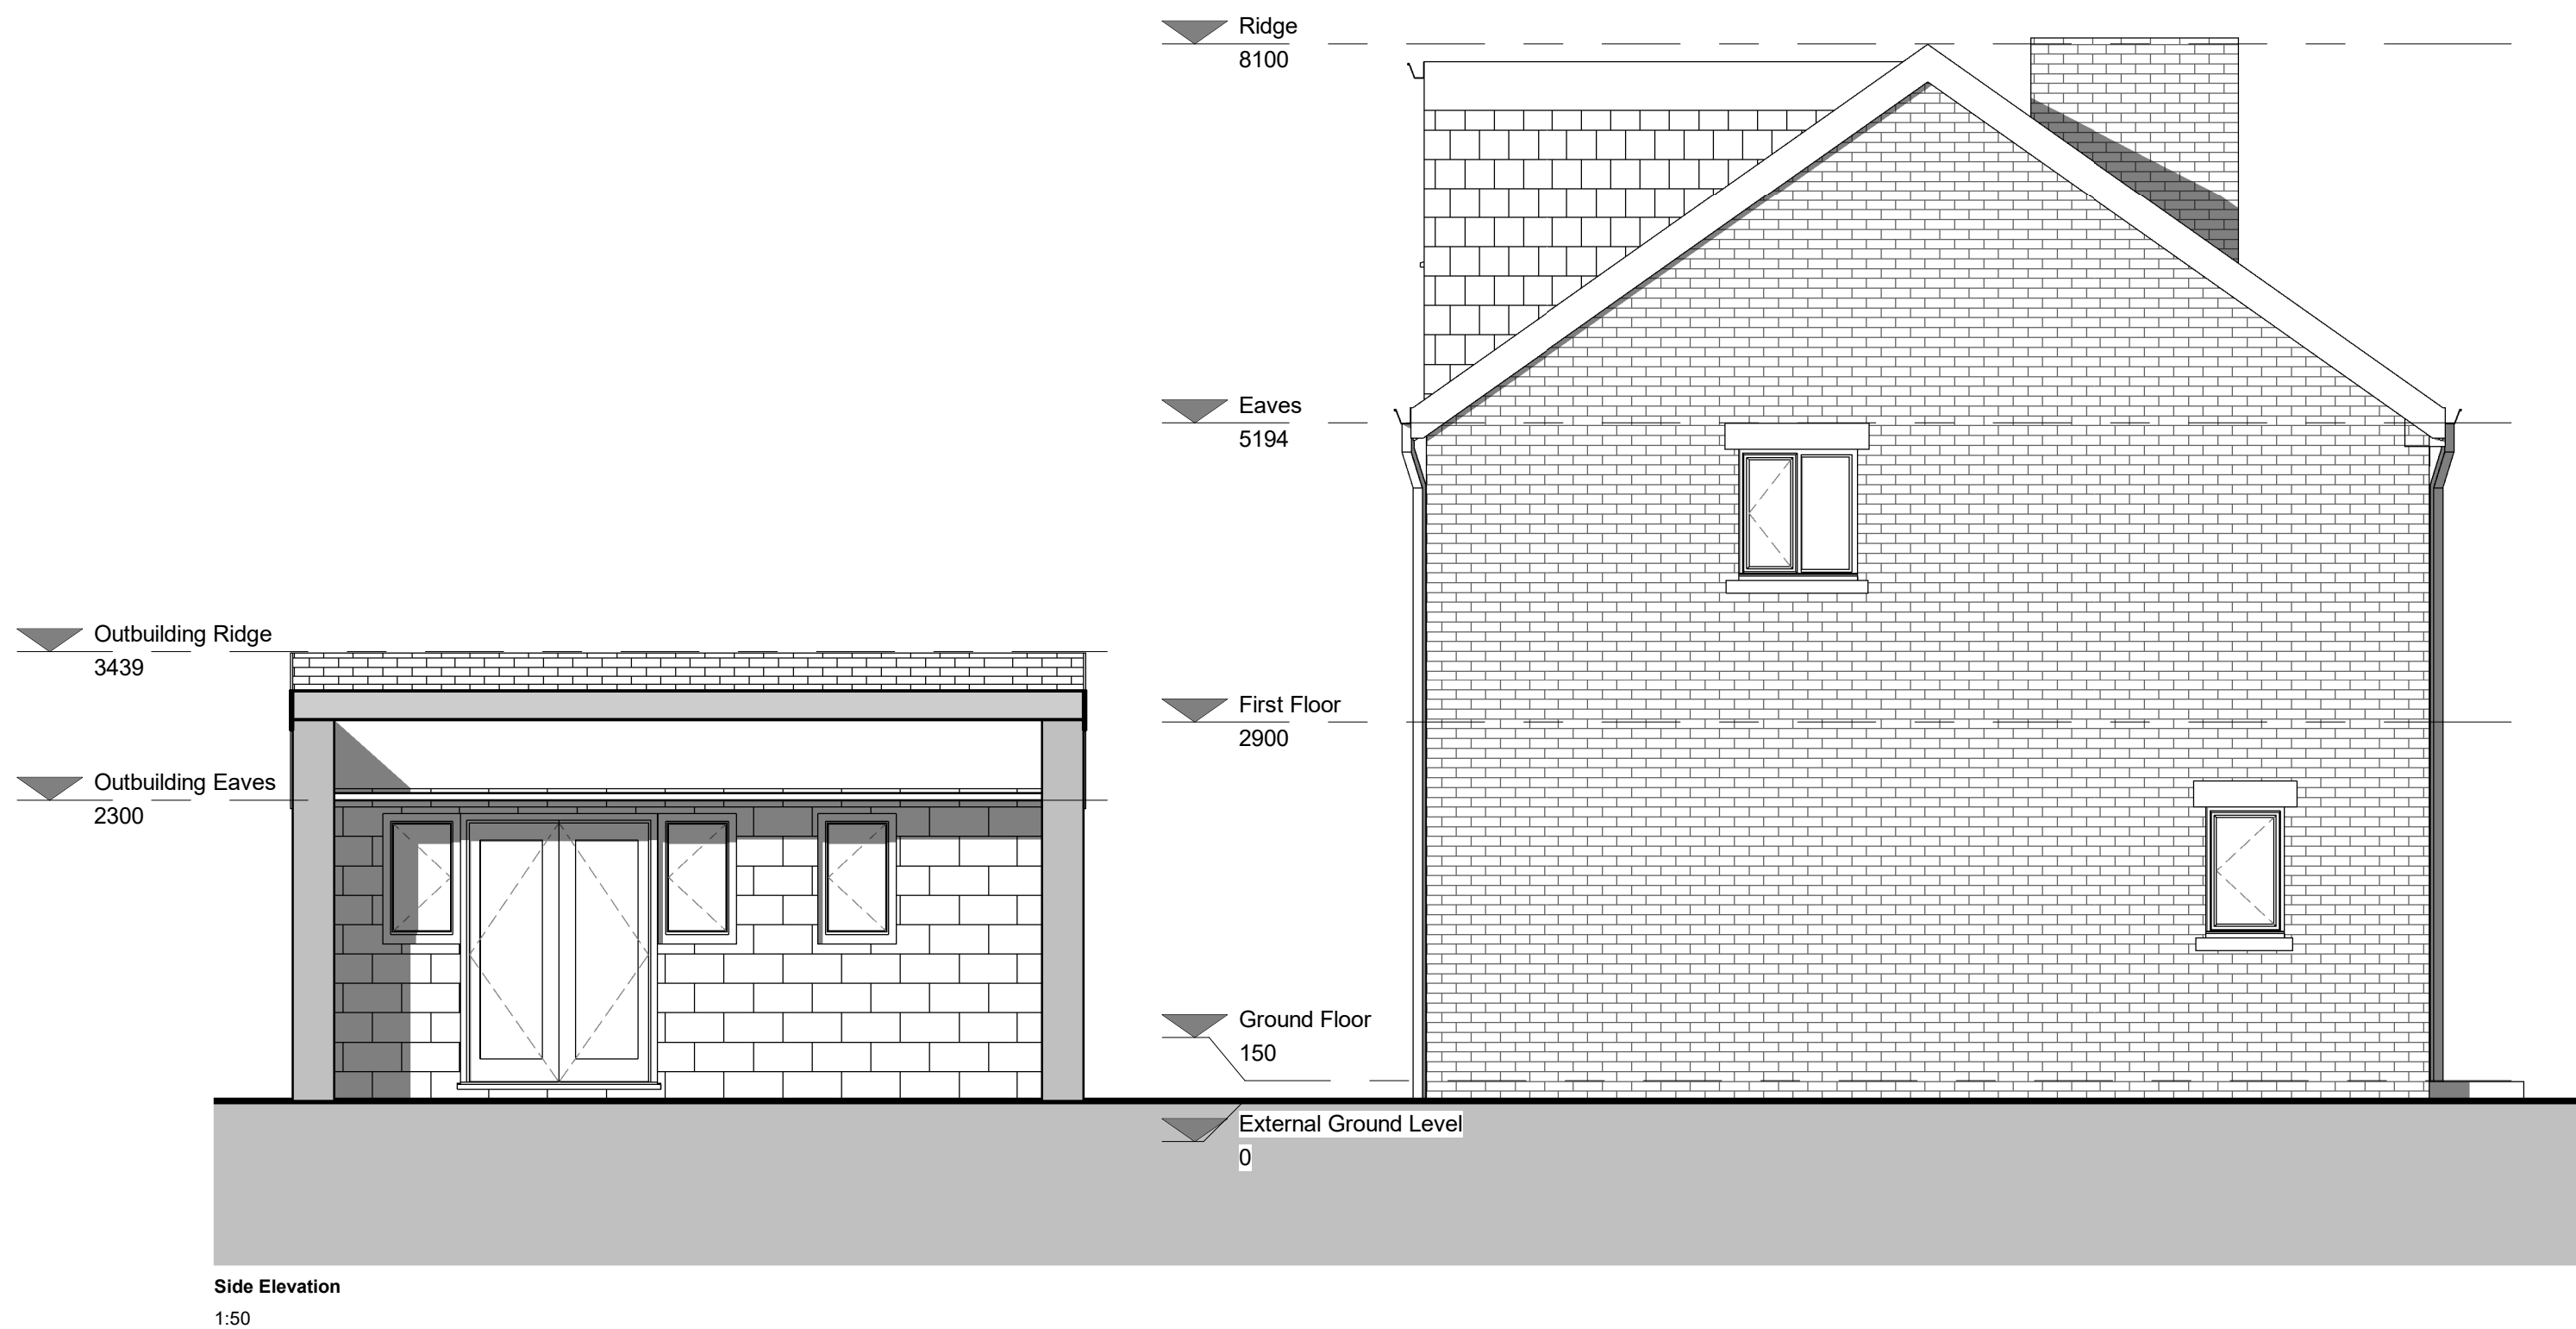
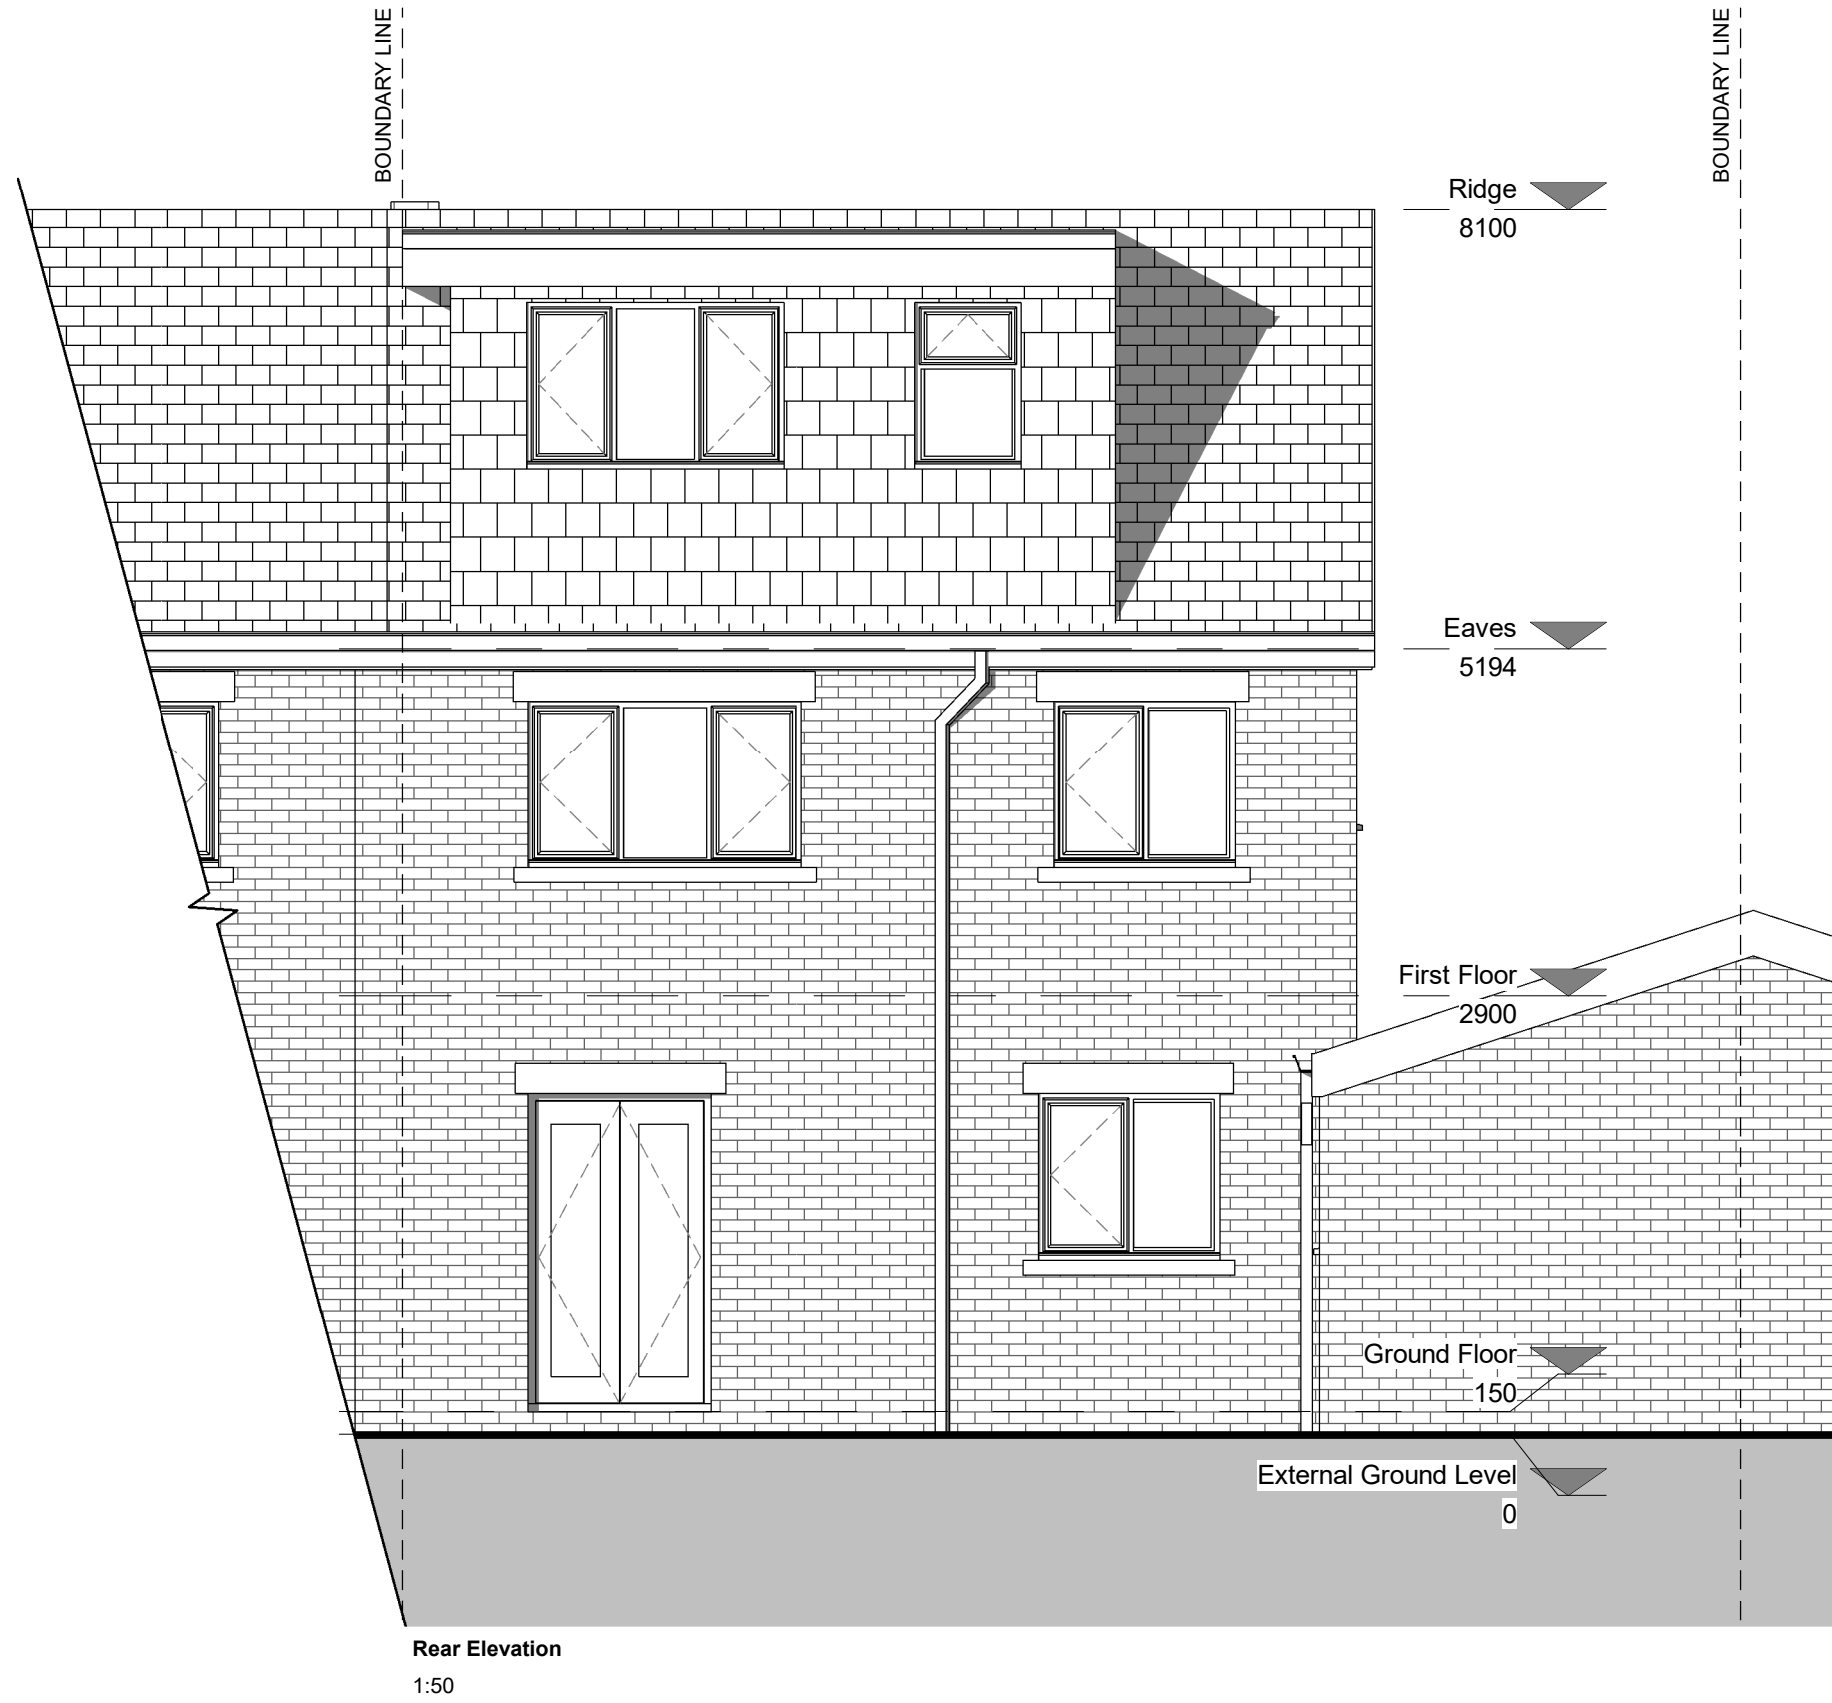
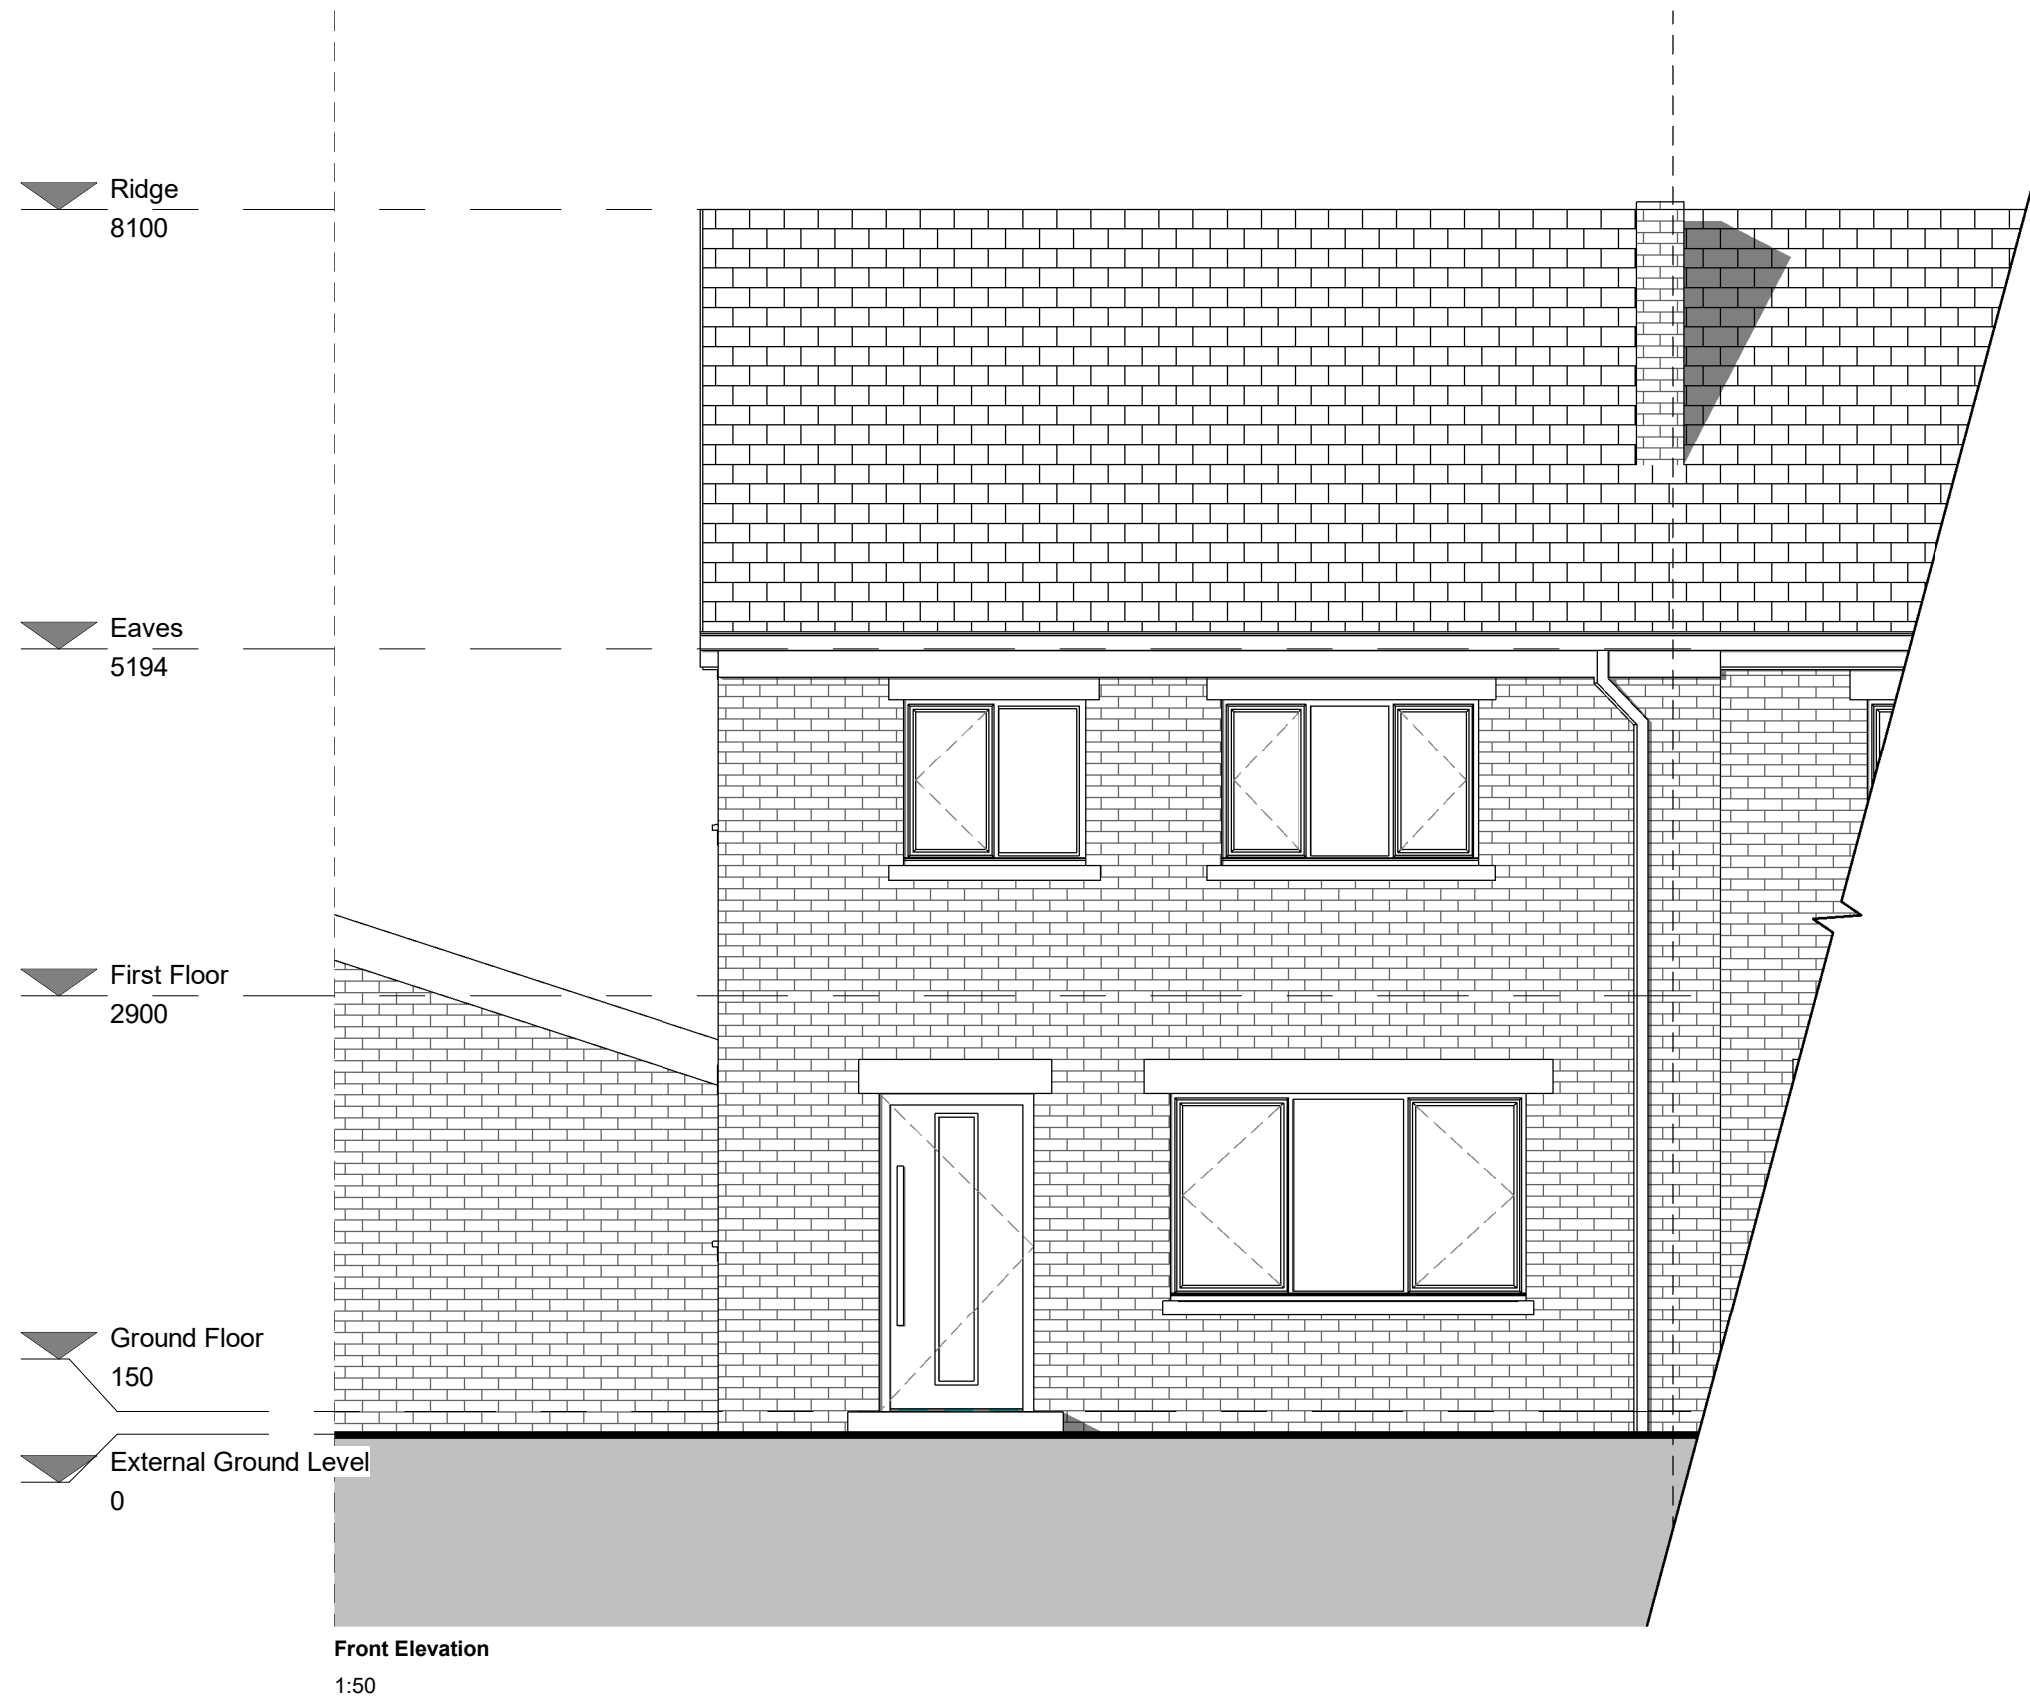
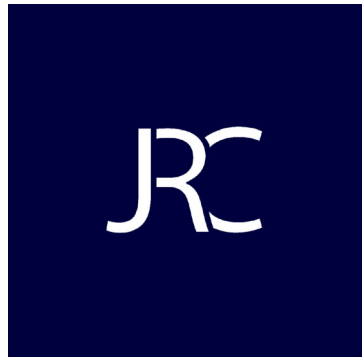


Notes

Revision History

No.	Description	Date
2	Issued for Planning	06.04.22
1	Issued to Client for comments	09.02.22

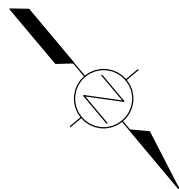

JRCHITECTS Ltd.

Project	140 Longview Drive
Client	Mr. A Kinrade
Title	Existing Elevations
Number	JRC008-01-03-011
Scale	1 : 50@ A1
Revision	2
Status	Concept Stage
Date	06.04.22