


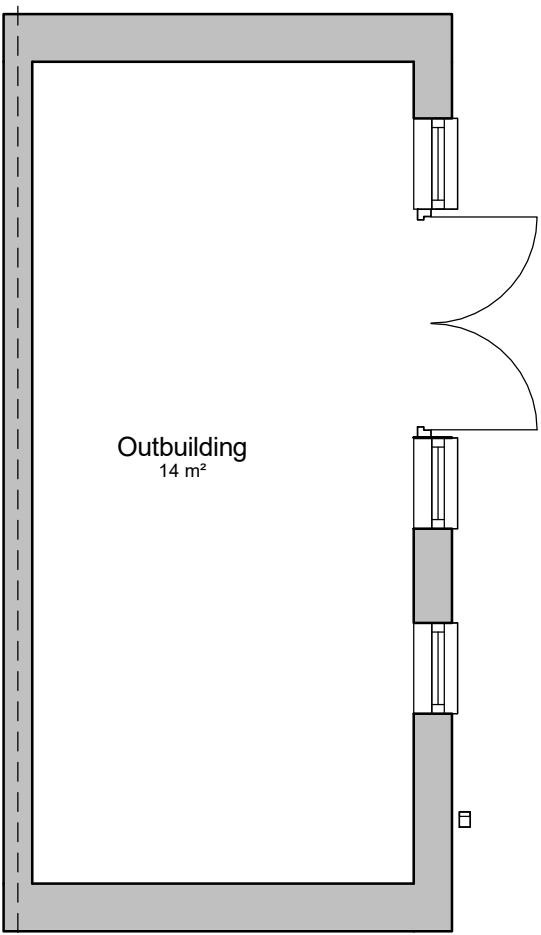


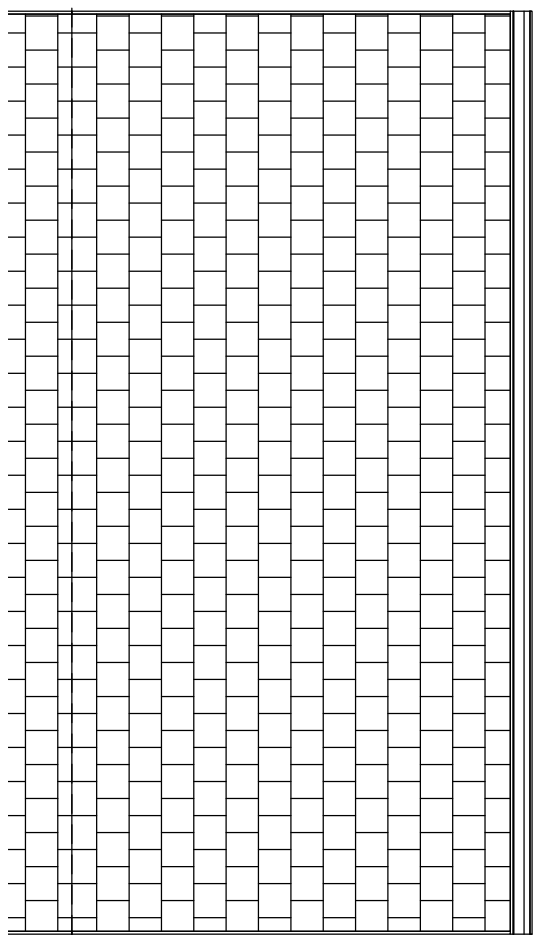



Ground Floor
1 : 50

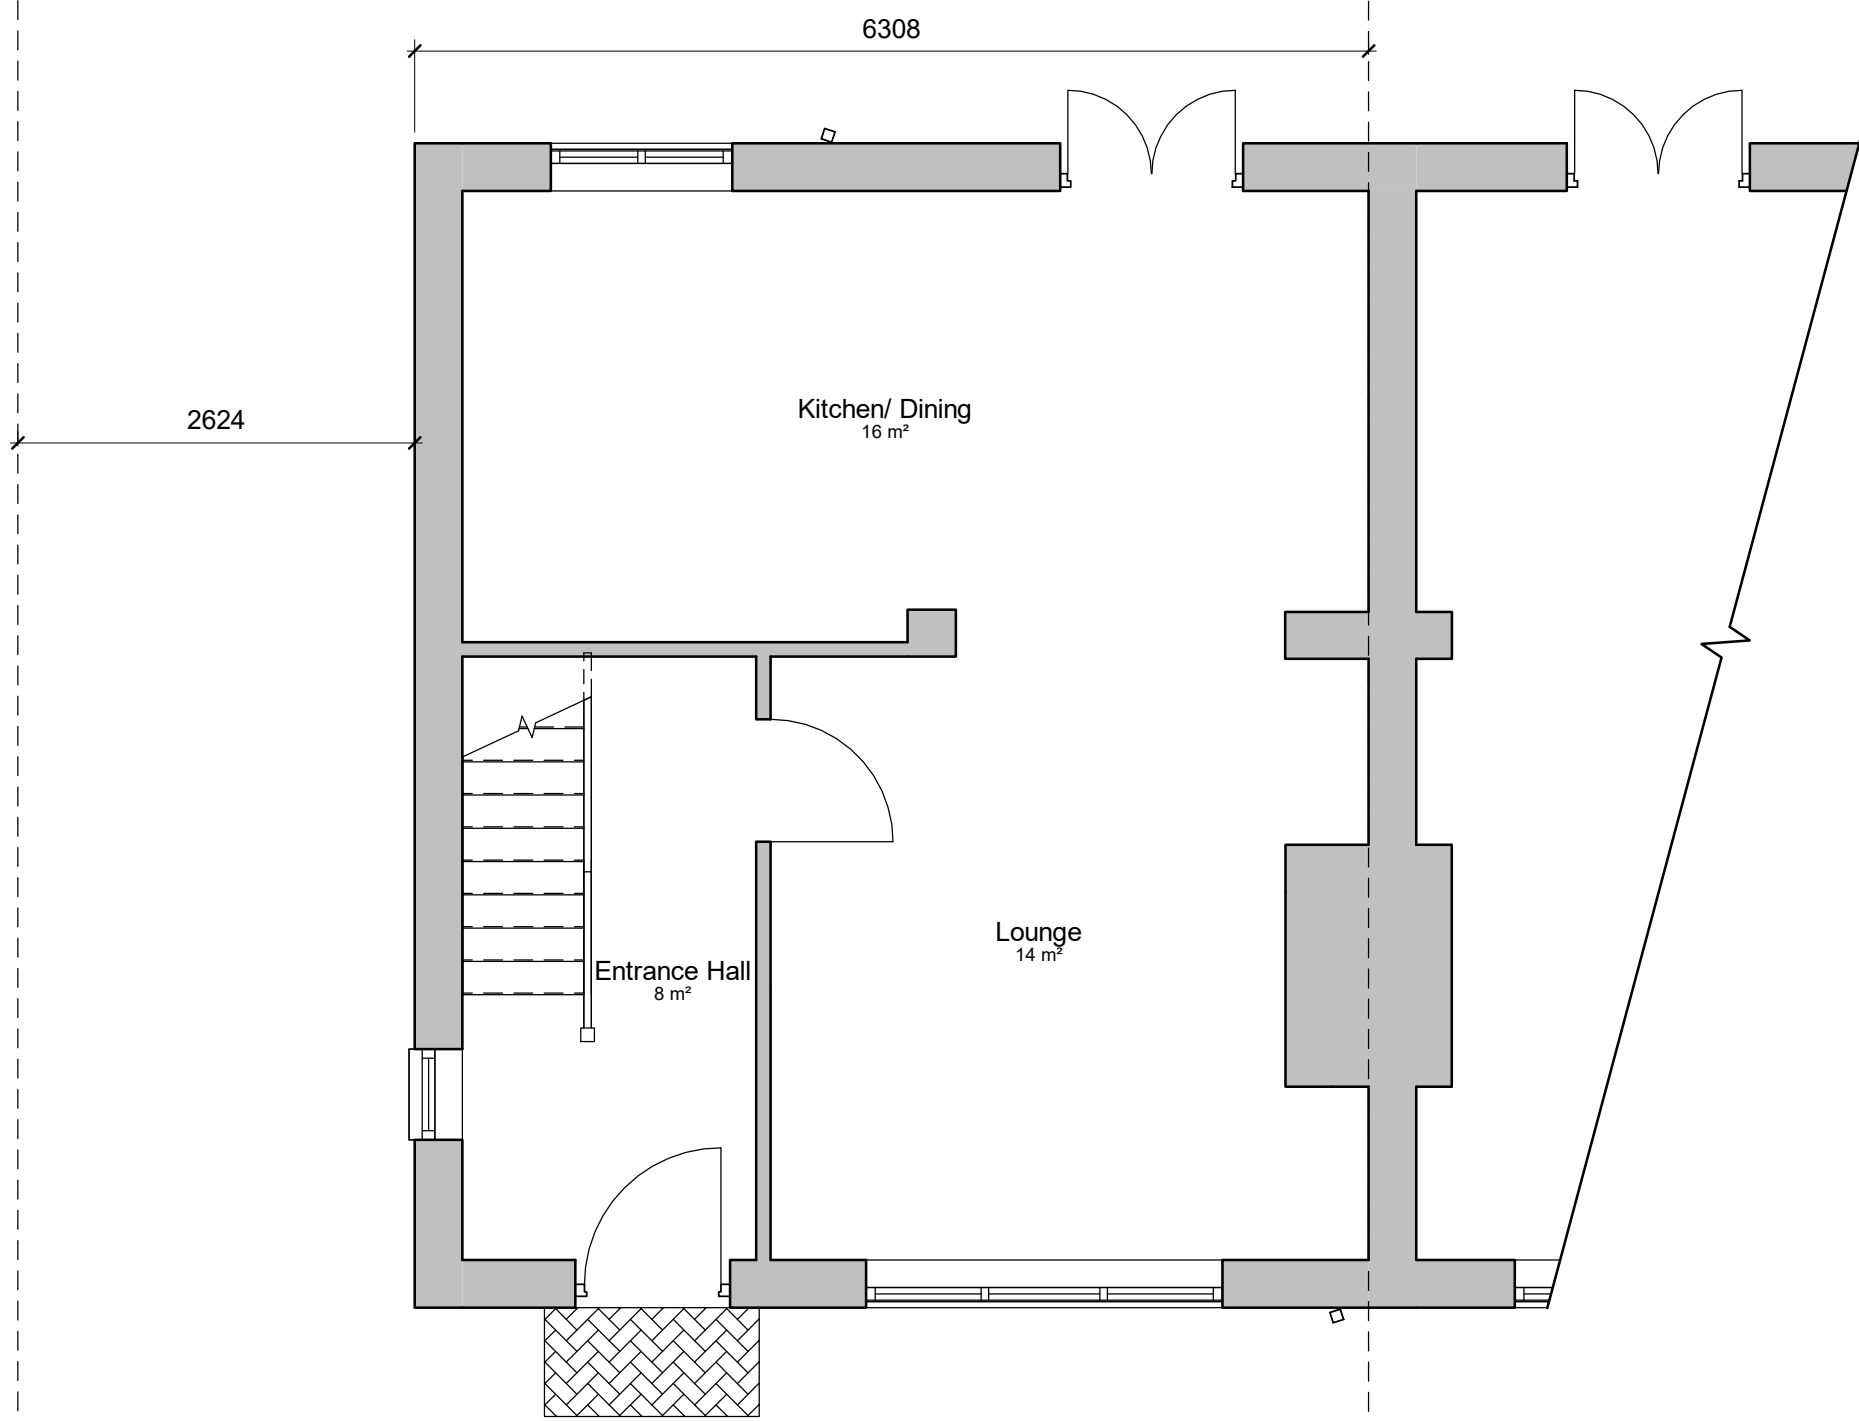

First Floor
1 : 50

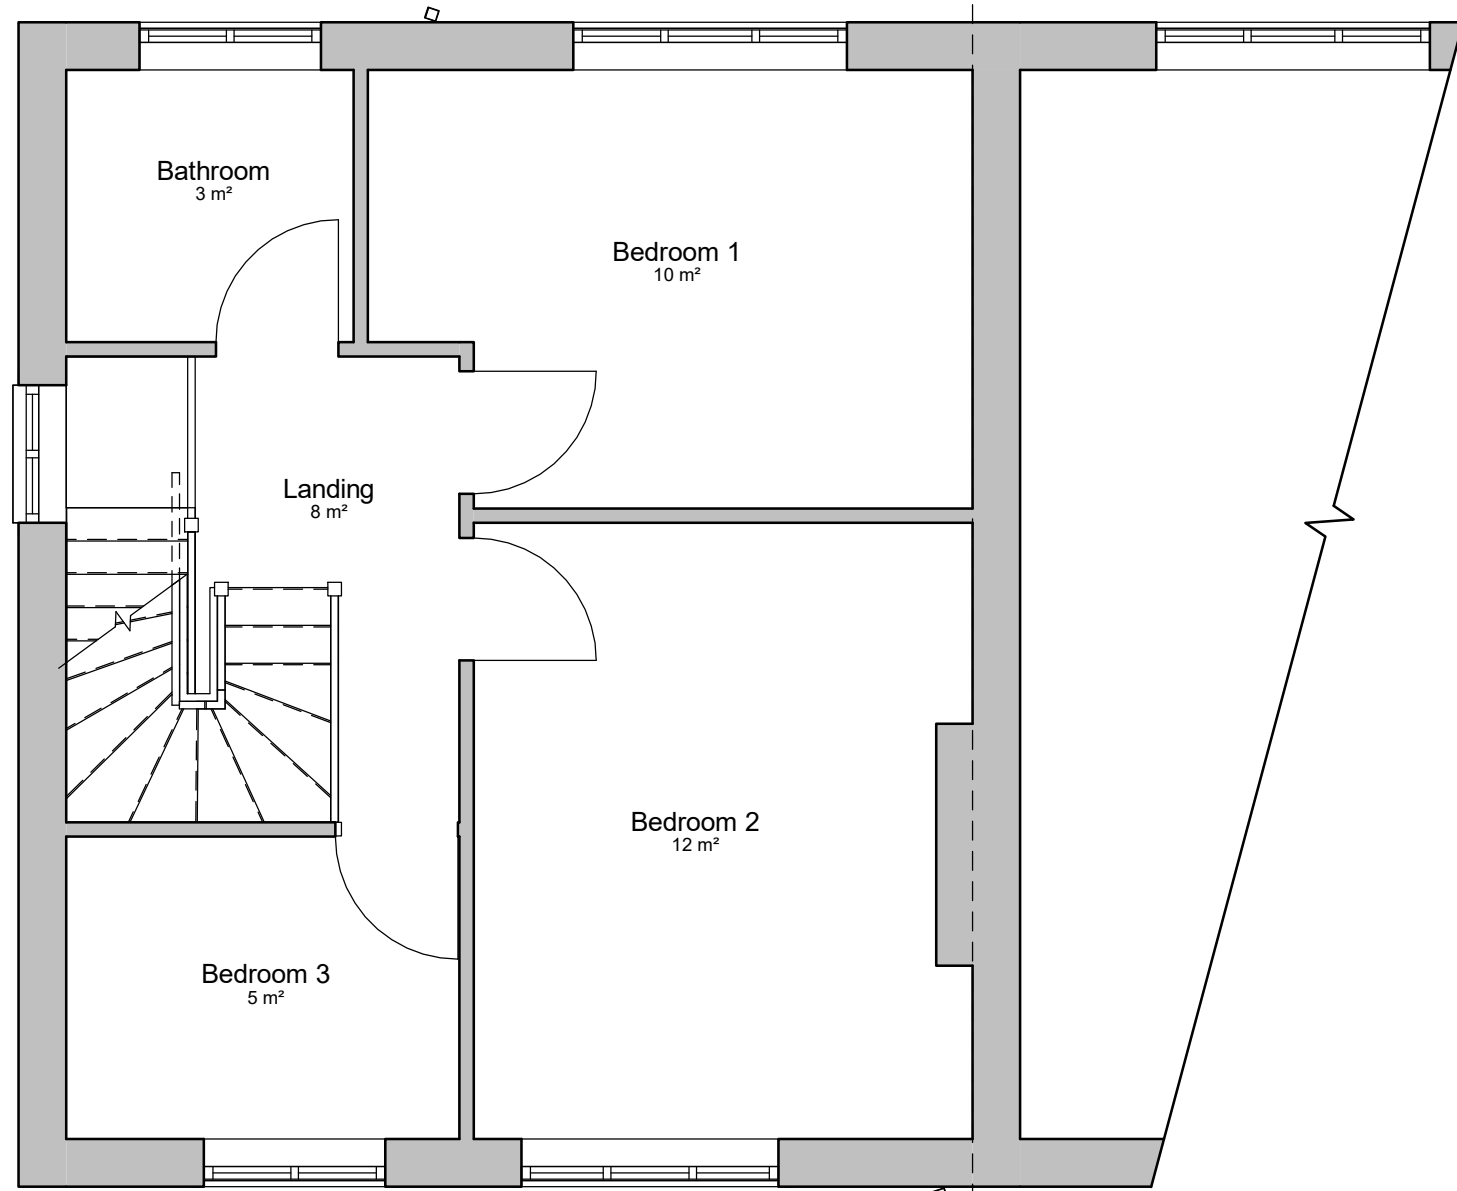


Loft
1 : 50

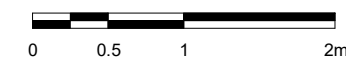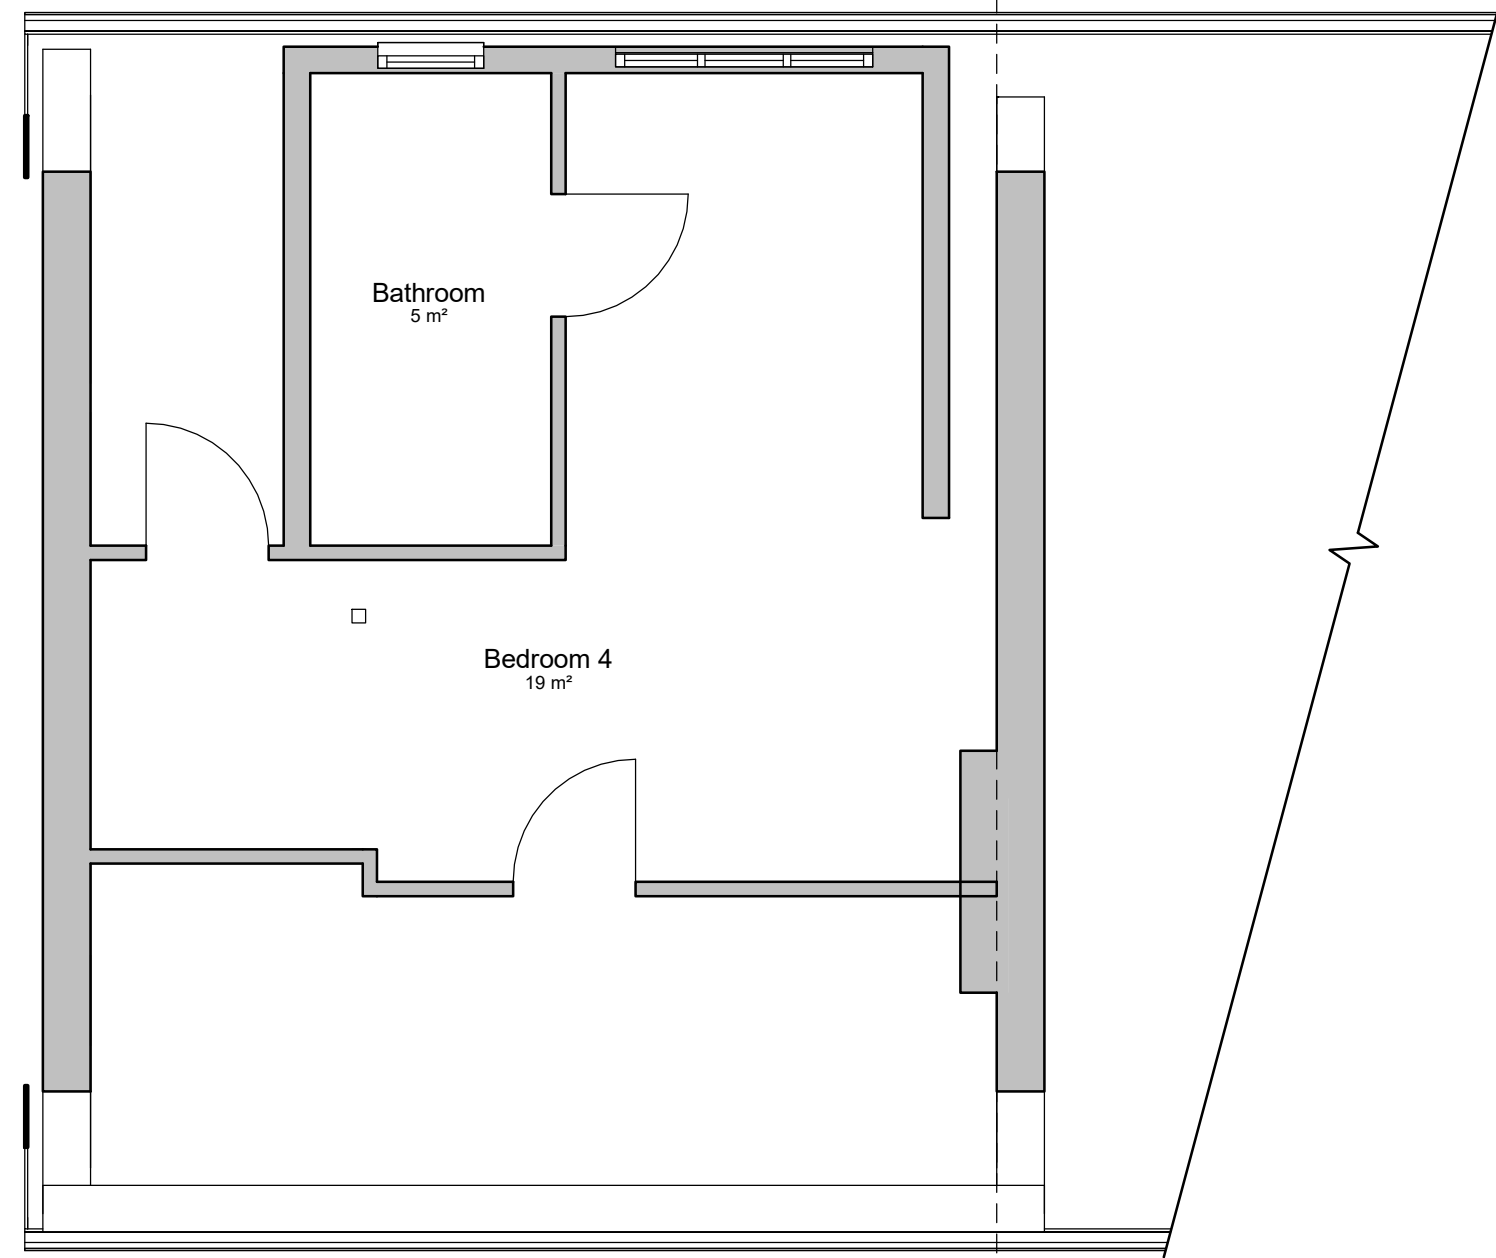

Notes

Revision History

No.	Description	Date
1	Issued for Planning	06.04.22

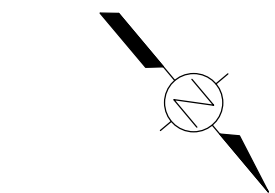

JRCHITECTS Ltd.

Project	140 Longview Drive
Client	Mr. A Kinrade
Title	Existing GA Plans
Number	JRC008-01-03-012
Scale	1 : 50@ A1
Revision	1
Status	Concept Stage
Date	06.04.22