




1 Proposed Front Elevation
1 : 50



2 Proposed Rear Elevation
1 : 50

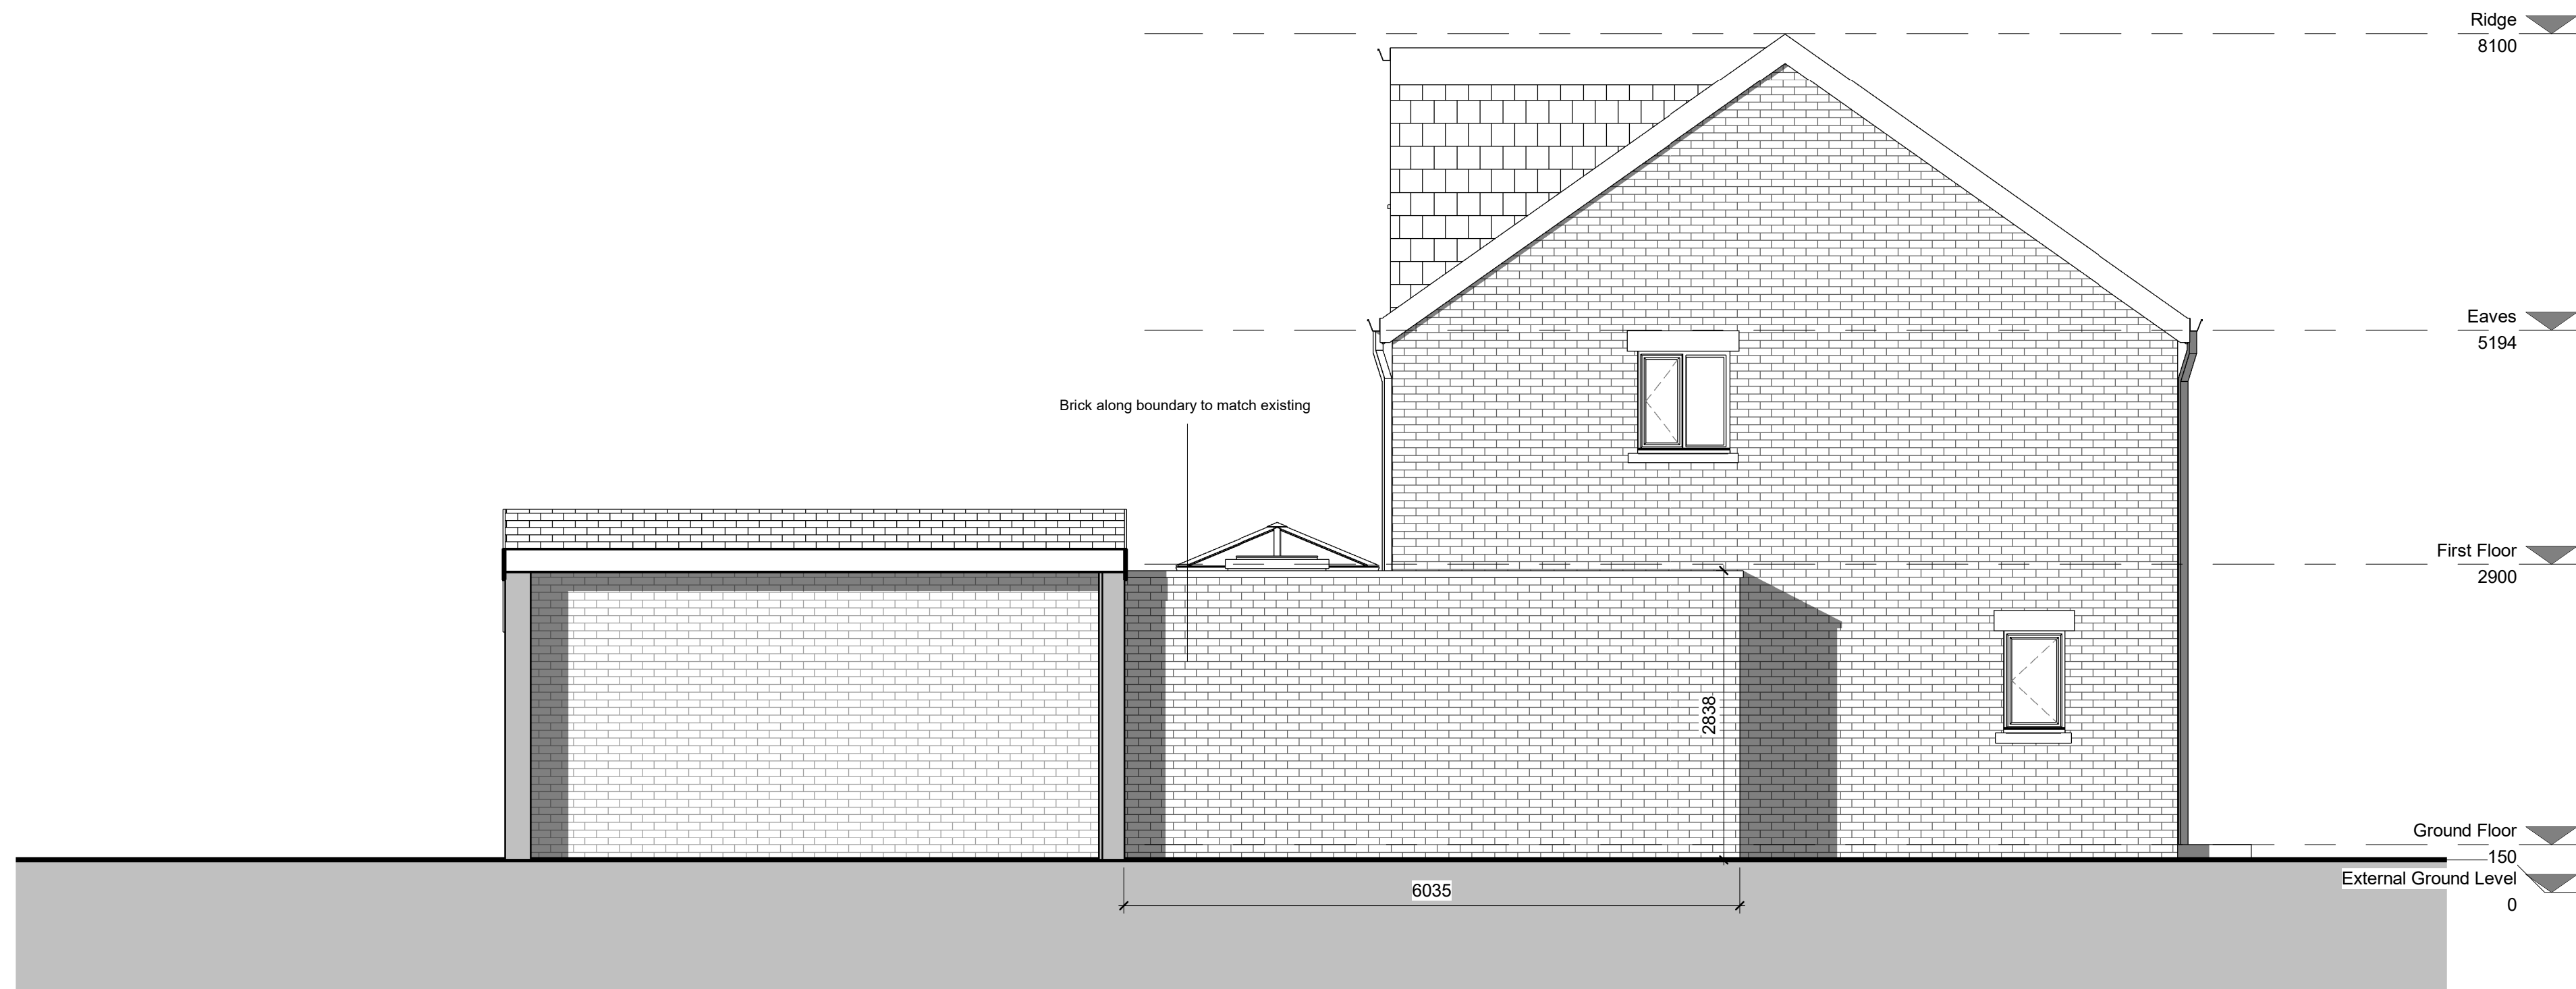


3 Proposed Left Elevation
1 : 50

Notes

Revision History

No.	Description	Date
1	Issued for Planning	06.04.22

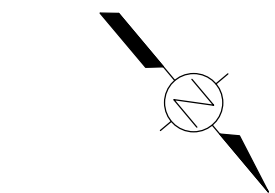

JRC ARCHITECTS Ltd.

Project	140 Longview Drive
Client	Mr. A Kinrade
Title	Proposed Elevations
Number	JRC008-01-03-013
Scale	1 : 50@ A1
Revision	1
Status	Concept Stage
Date	06.04.22