



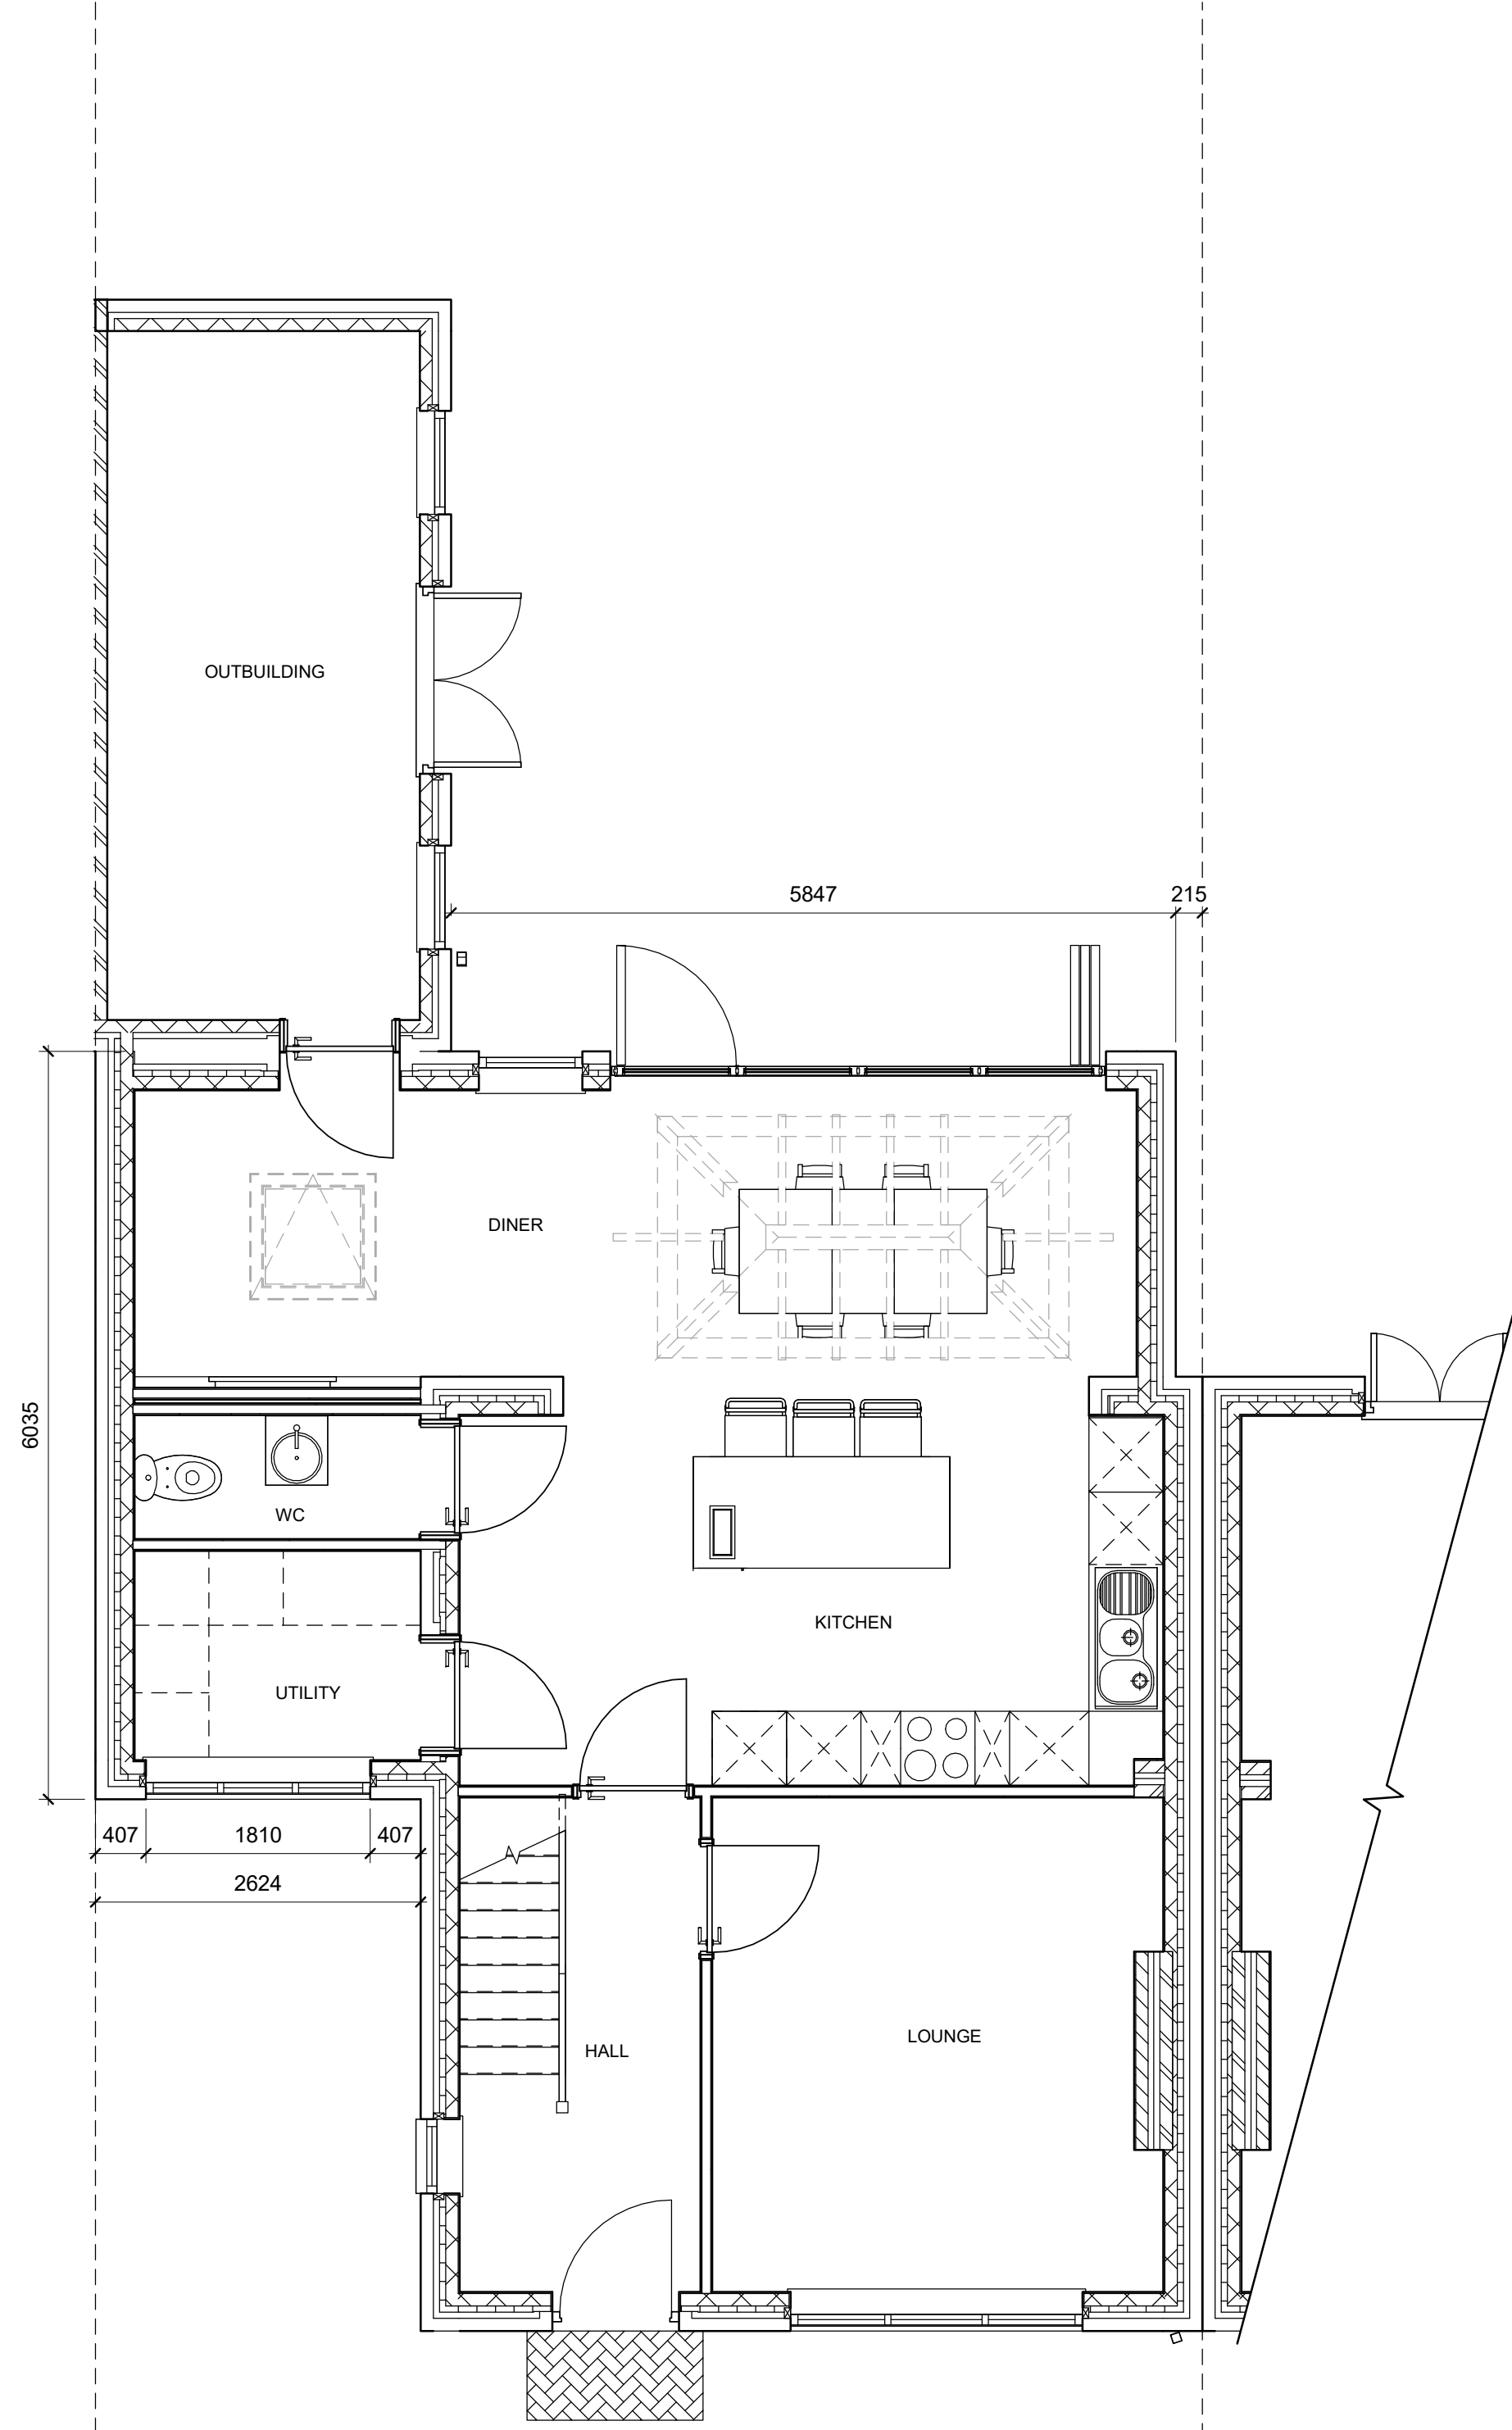

Proposed Ground Floor
1 : 50


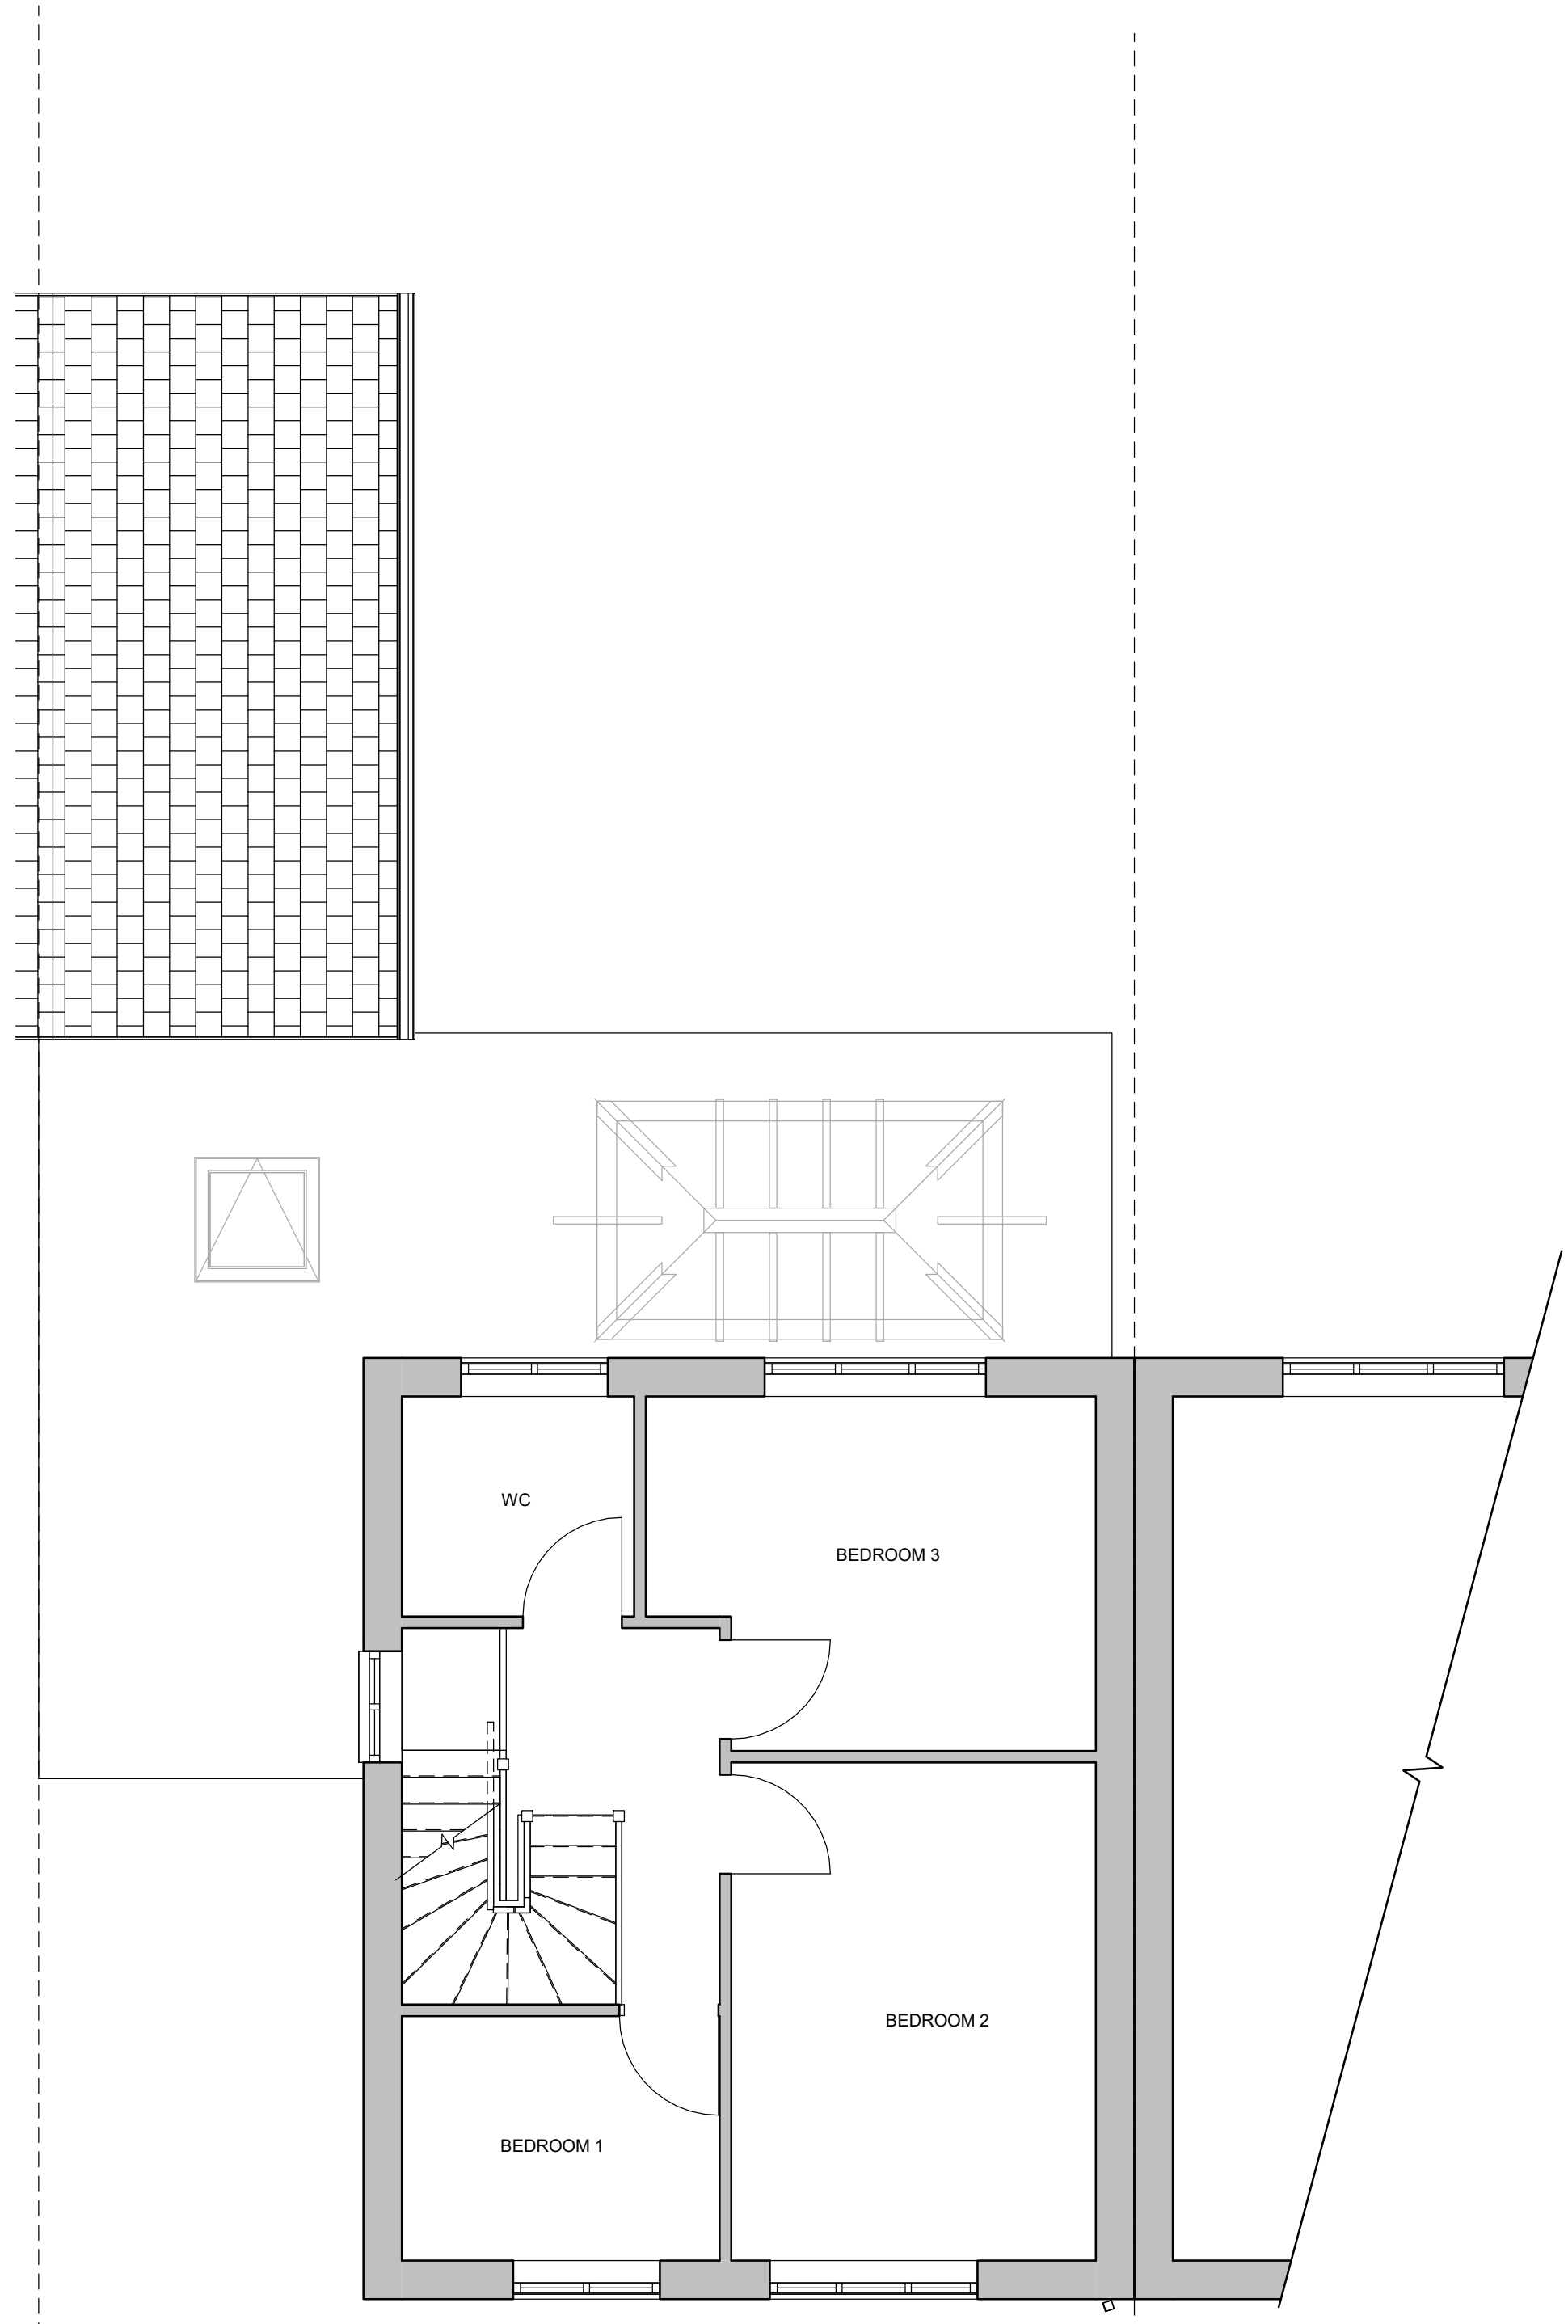


Proposed First Floor
1 : 50



Notes

Revision History		
No.	Description	Date
1	Issued for Planning	06.04.22

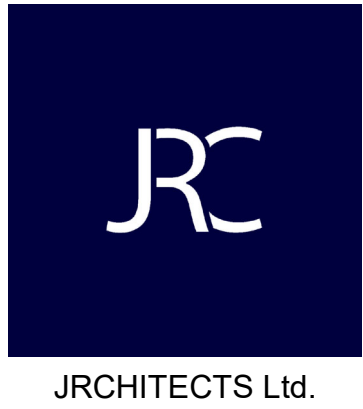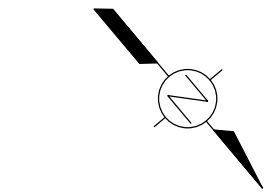

Project	140 Longview Drive
Client	Mr. A Kinrade
Title	Proposed GA Plans
Number	JRC008-01-03-015
Scale	1 : 50@ A1
Revision	1
Status	Concept Stage
Date	06.04.22