
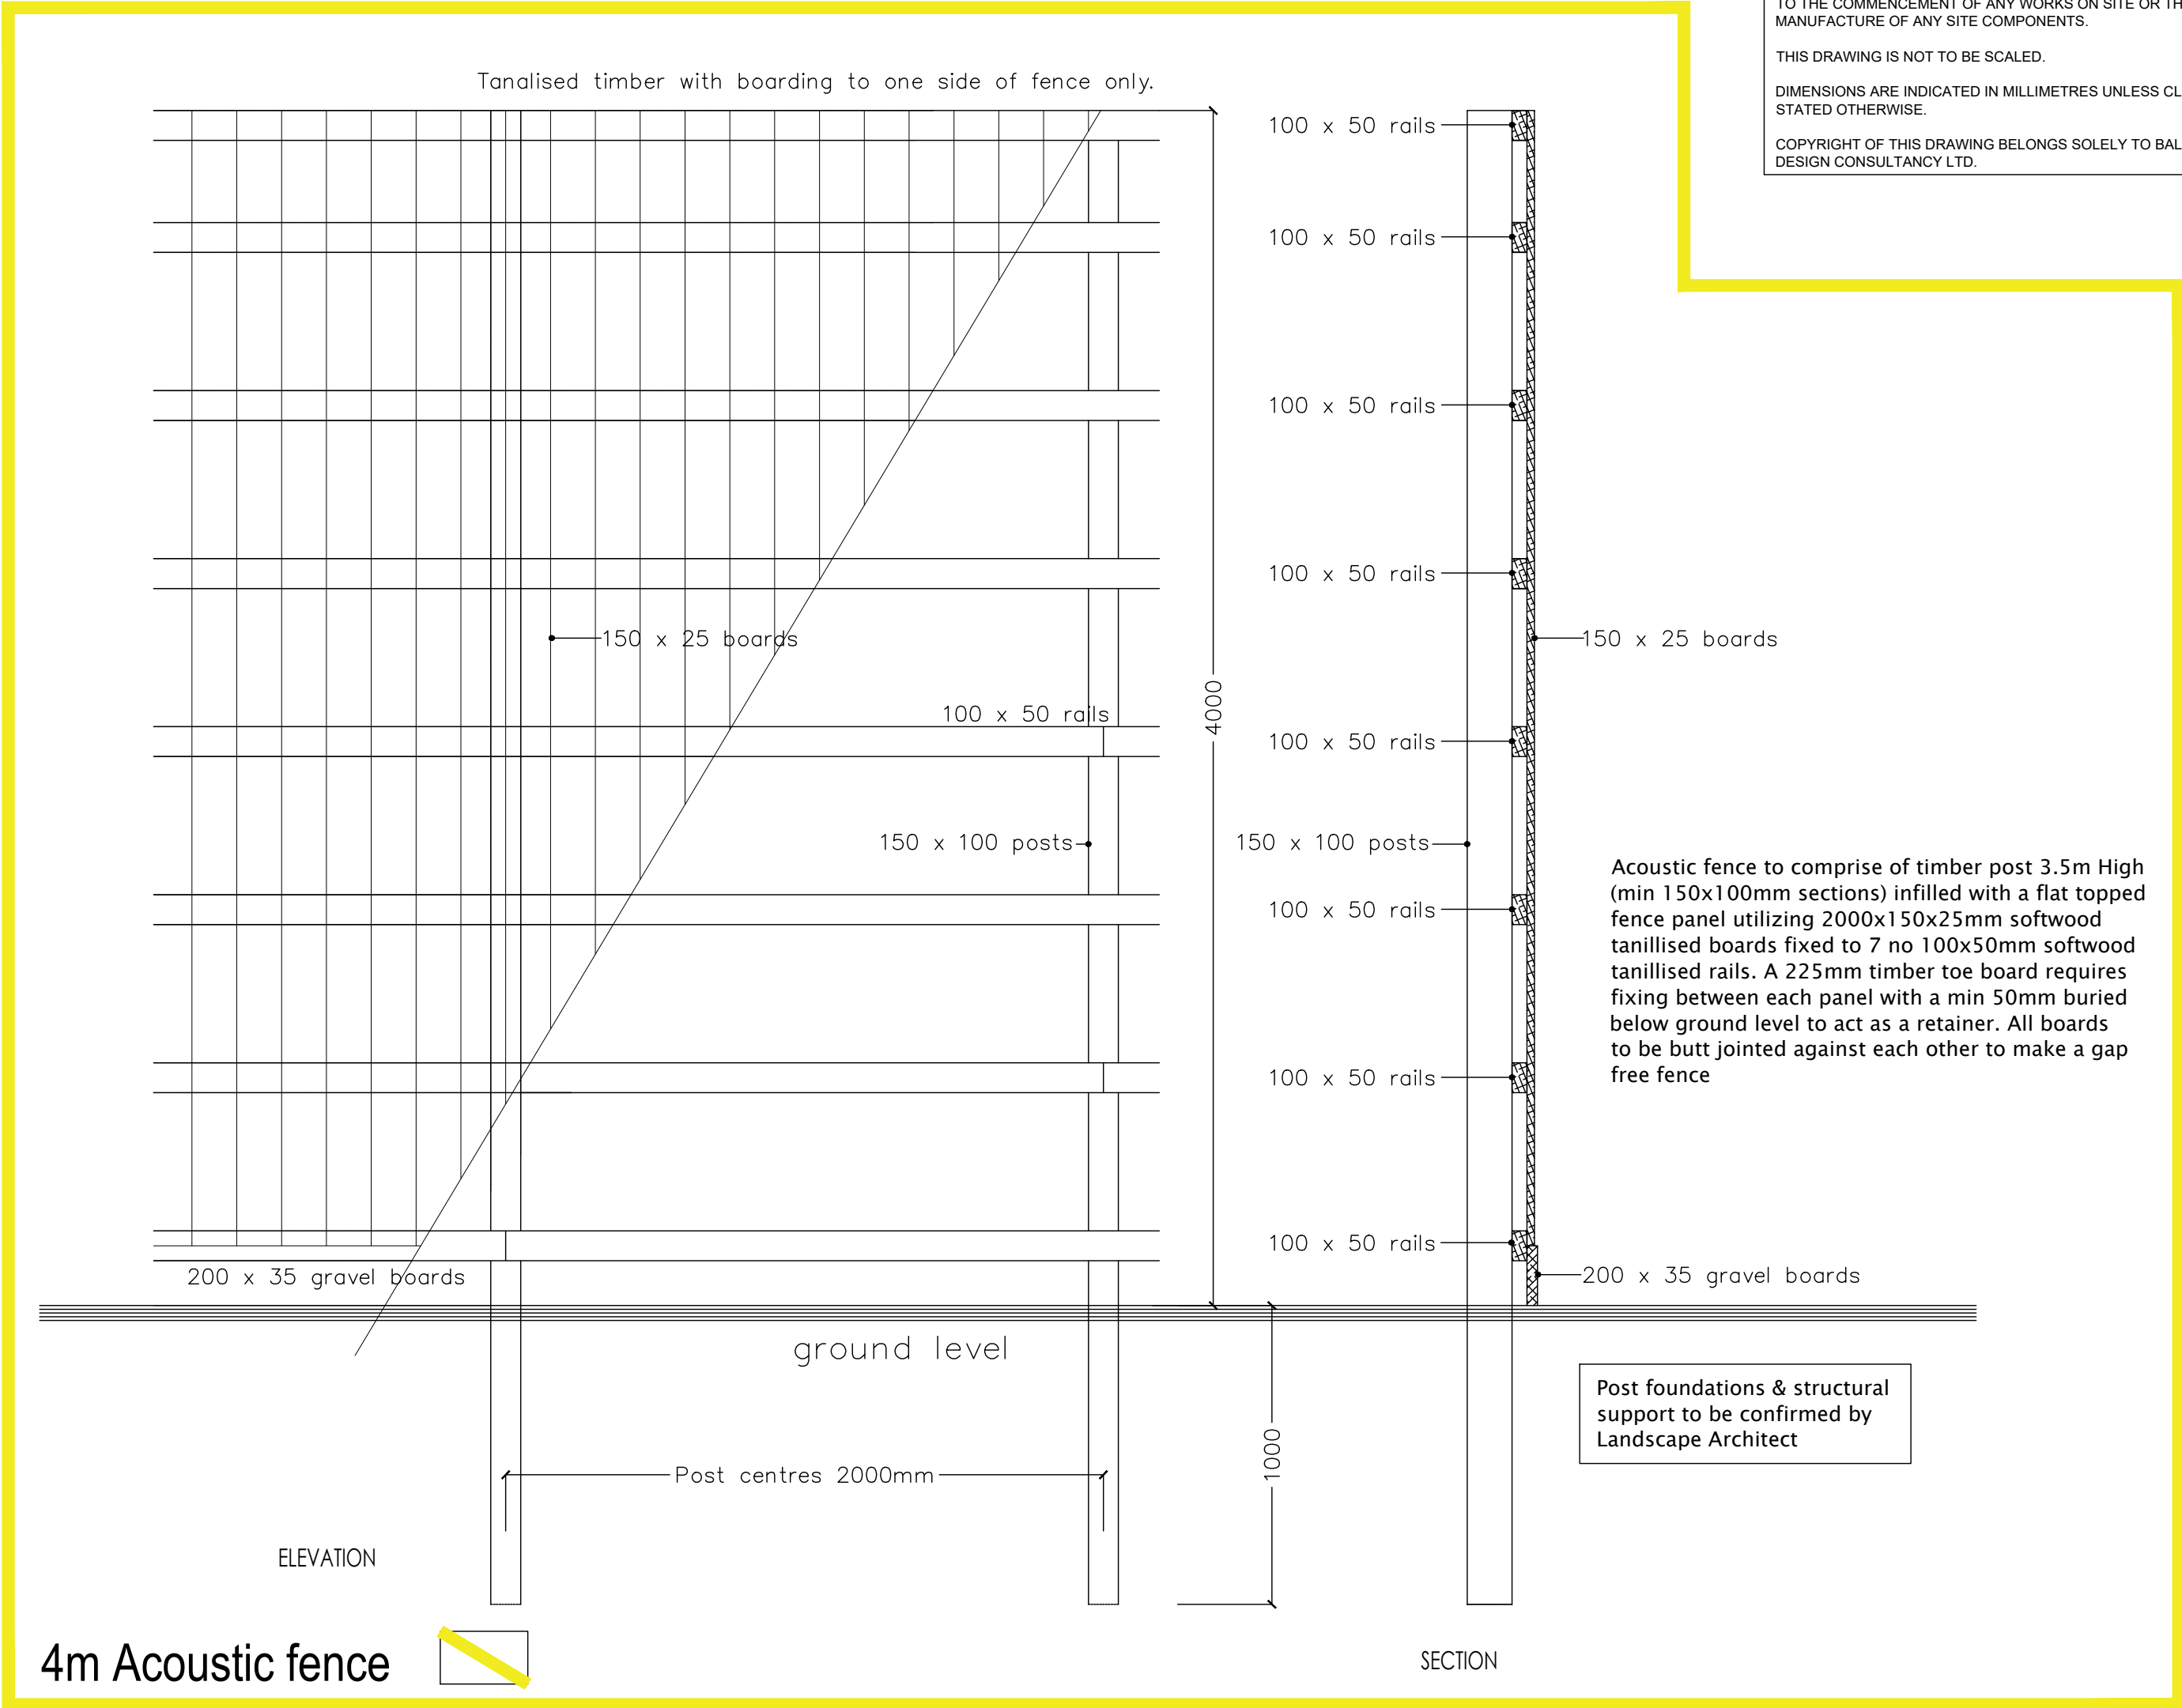
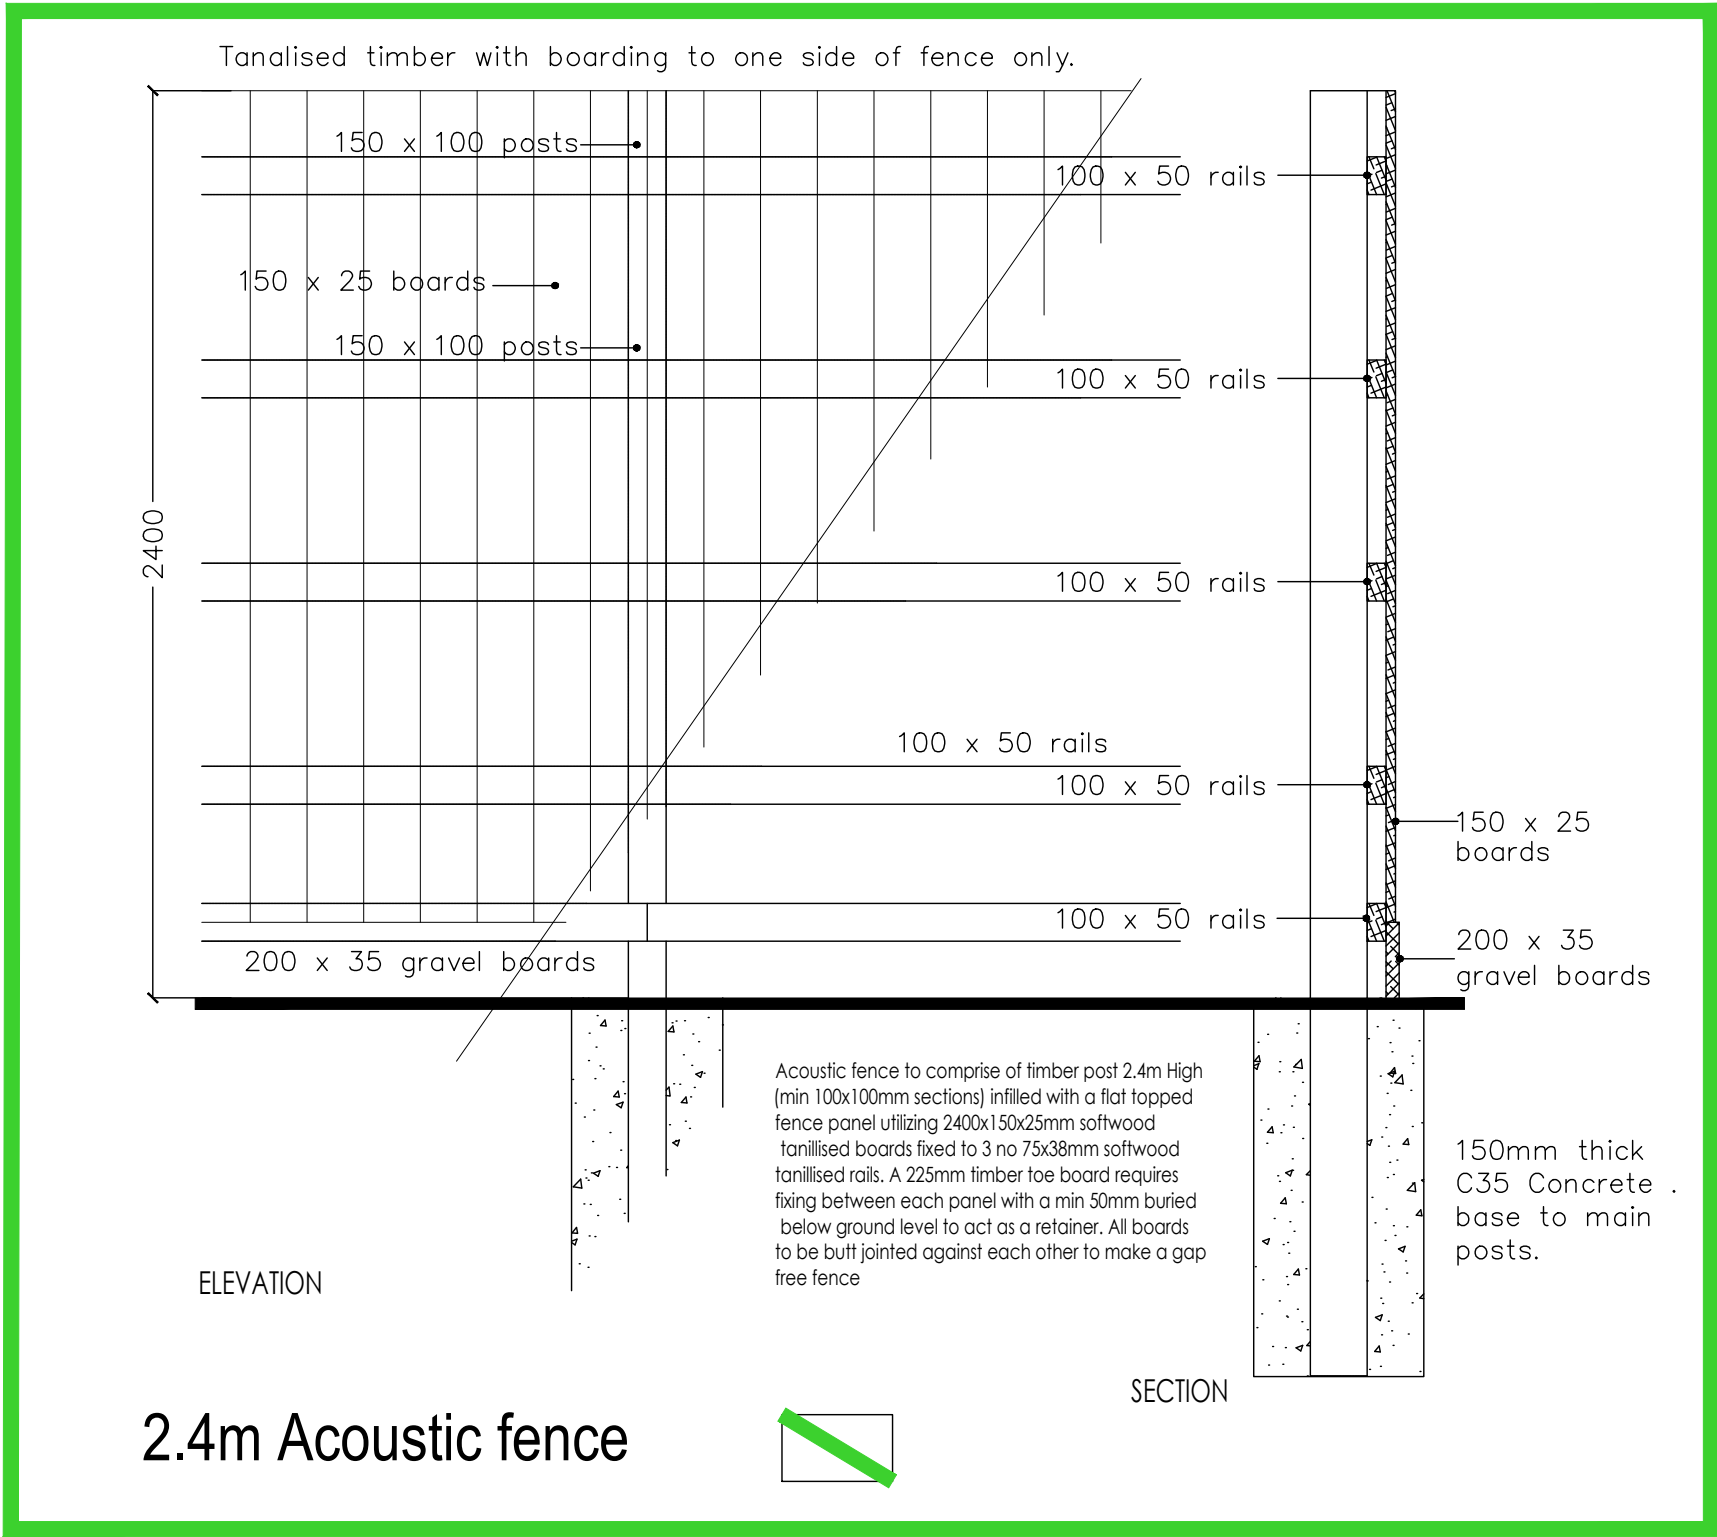


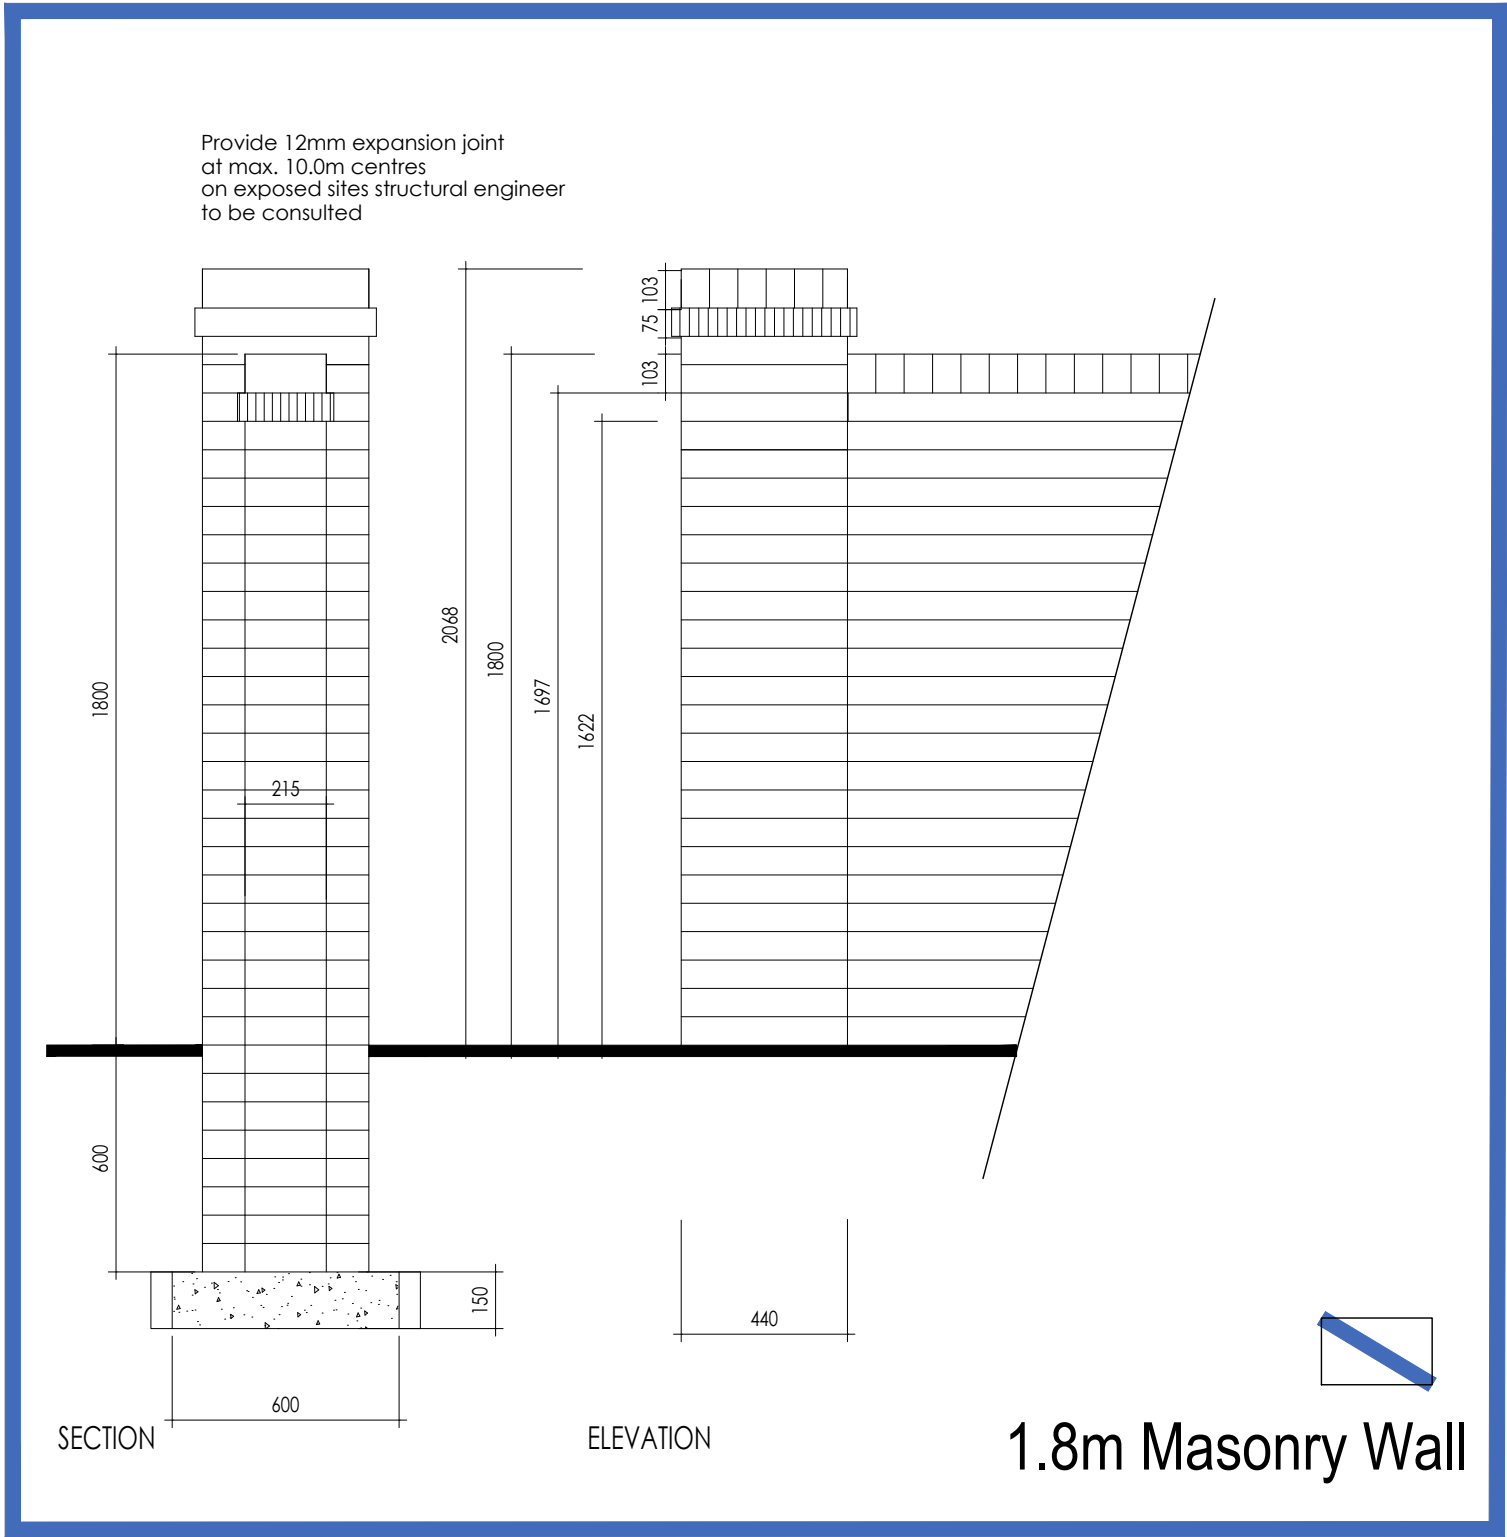





IMPORTANT NOTE:

ALL DIMENSIONS AND LEVELS SHOWN ON THIS DRAWING ARE TO BE CHECKED BY THE CONTRACTOR/ MANUFACTURER PRIOR TO THE COMMENCEMENT OF ANY WORKS ON SITE OR THE MANUFACTURE OF ANY SITE COMPONENTS.

THIS DRAWING IS NOT TO BE SCALED.

DIMENSIONS ARE INDICATED IN MILLIMETRES UNLESS CLEARLY STATED OTHERWISE.

COPYRIGHT OF THIS DRAWING BELONGS SOLELY TO BALDWIN DESIGN CONSULTANCY LTD.

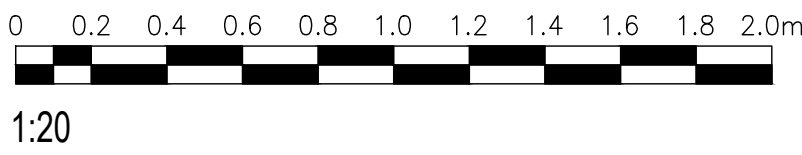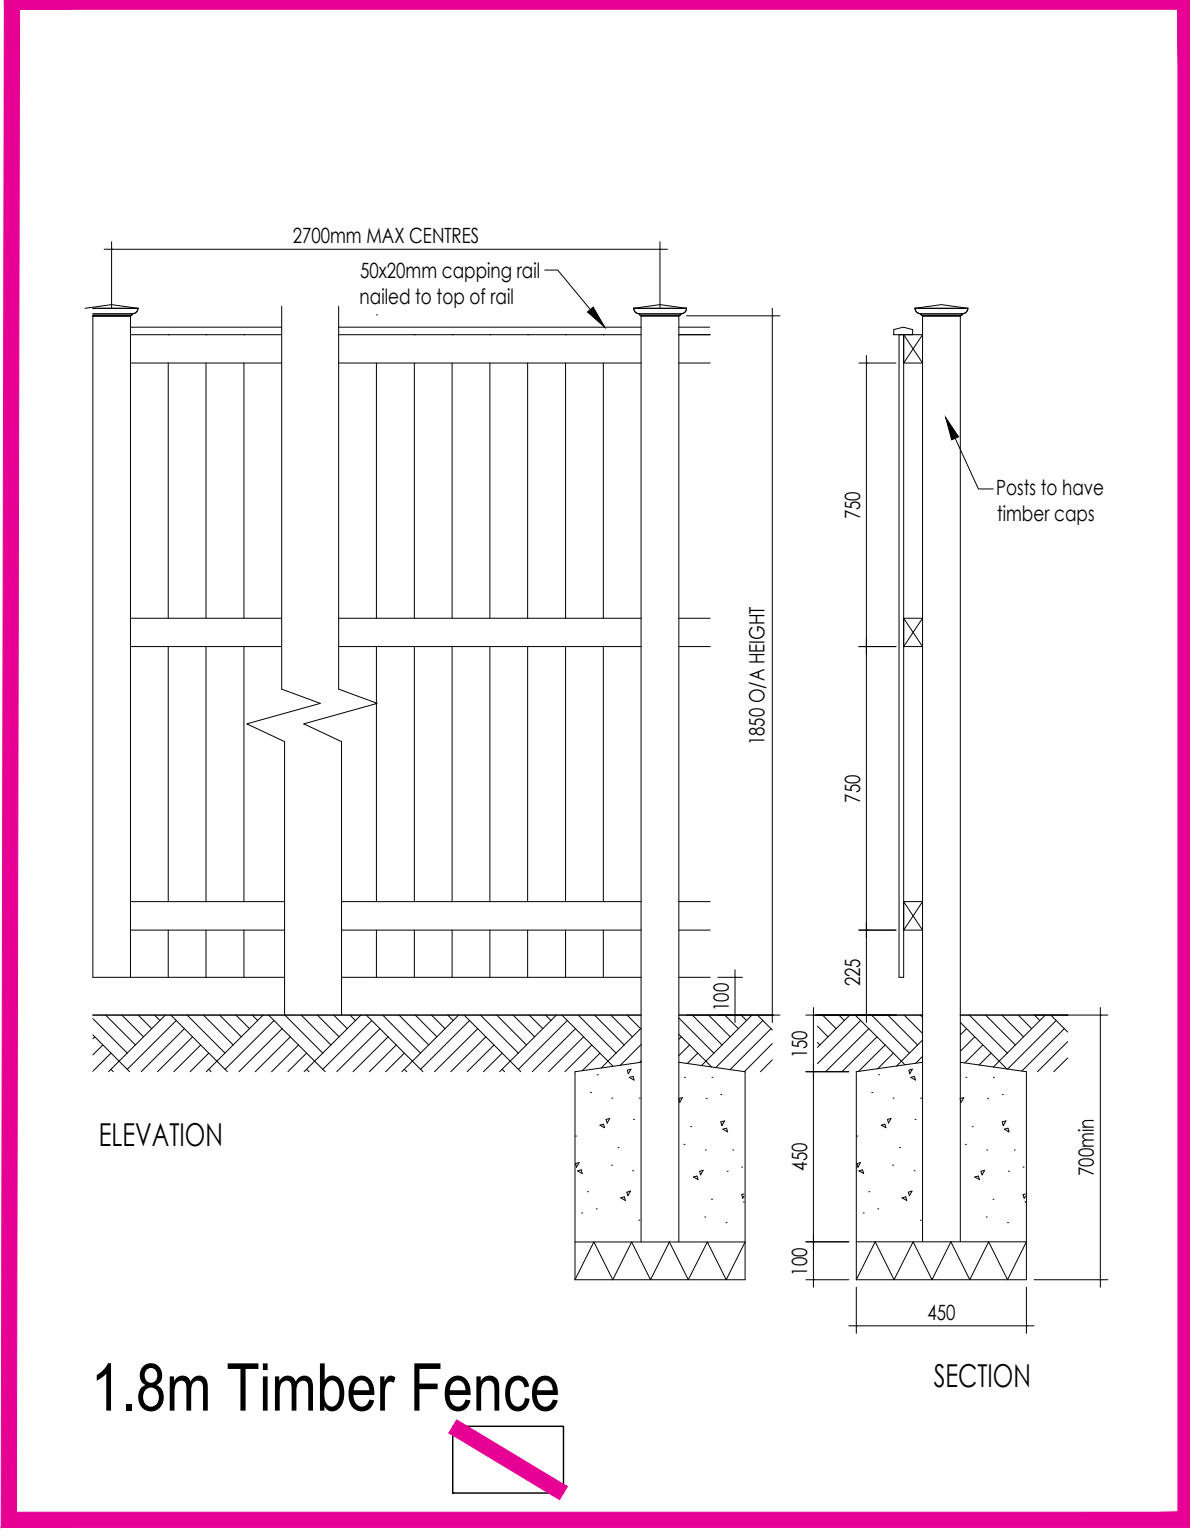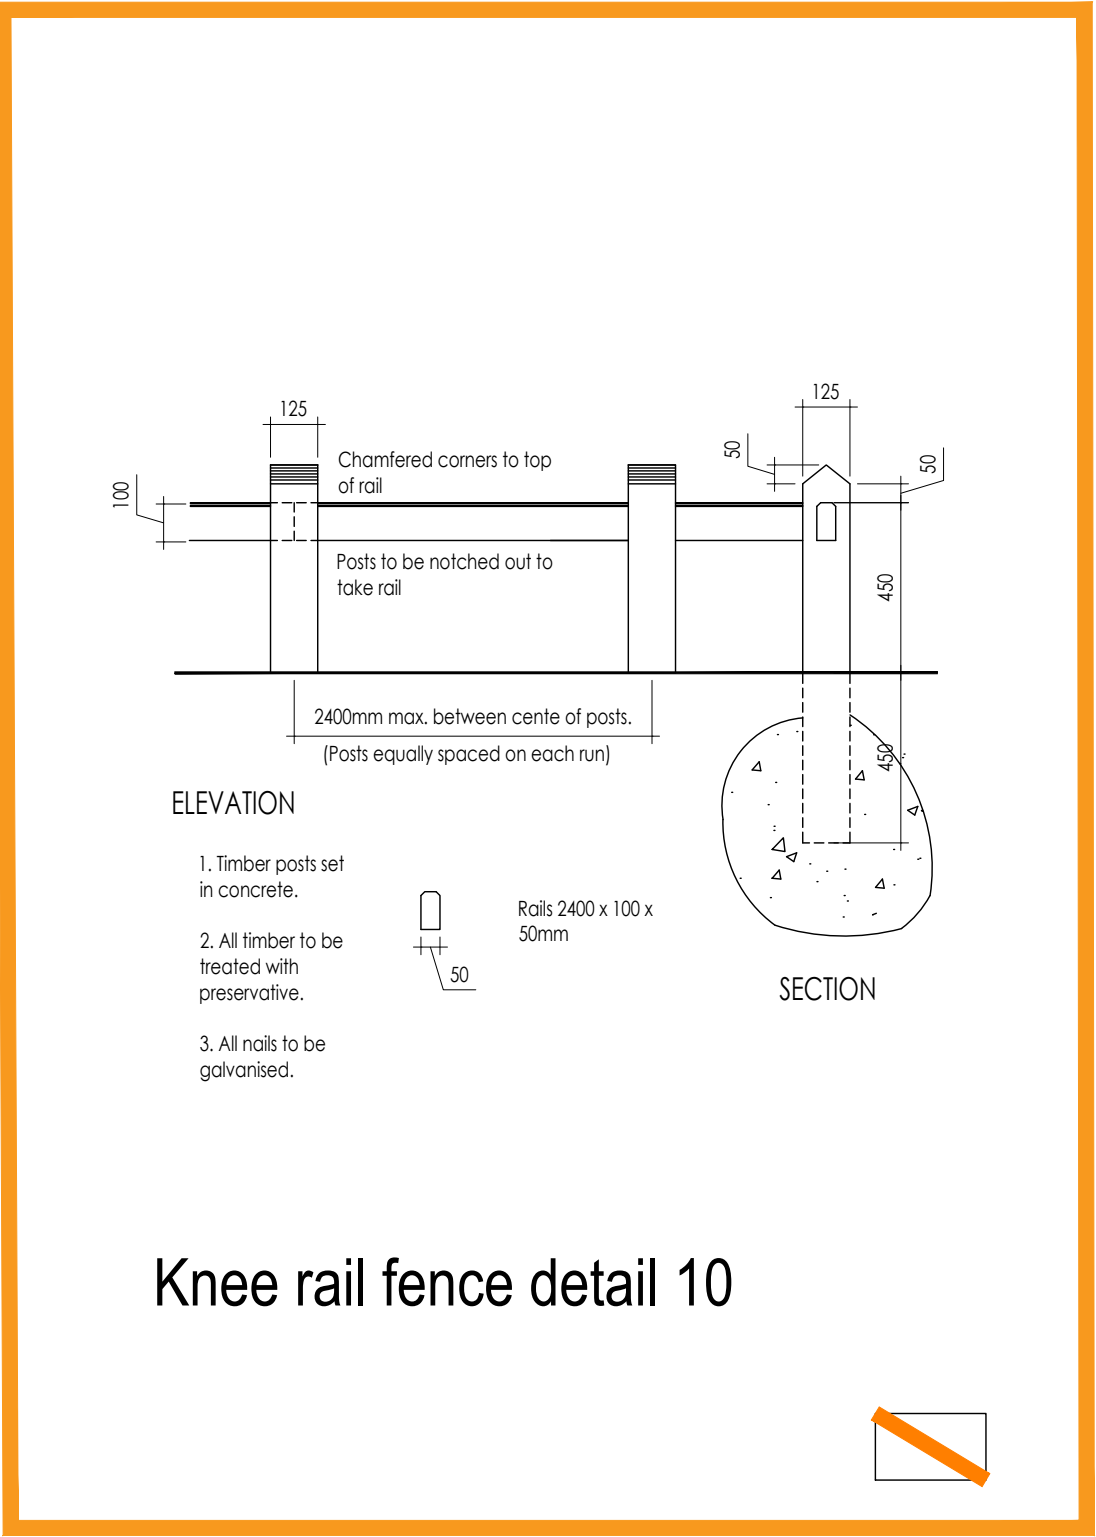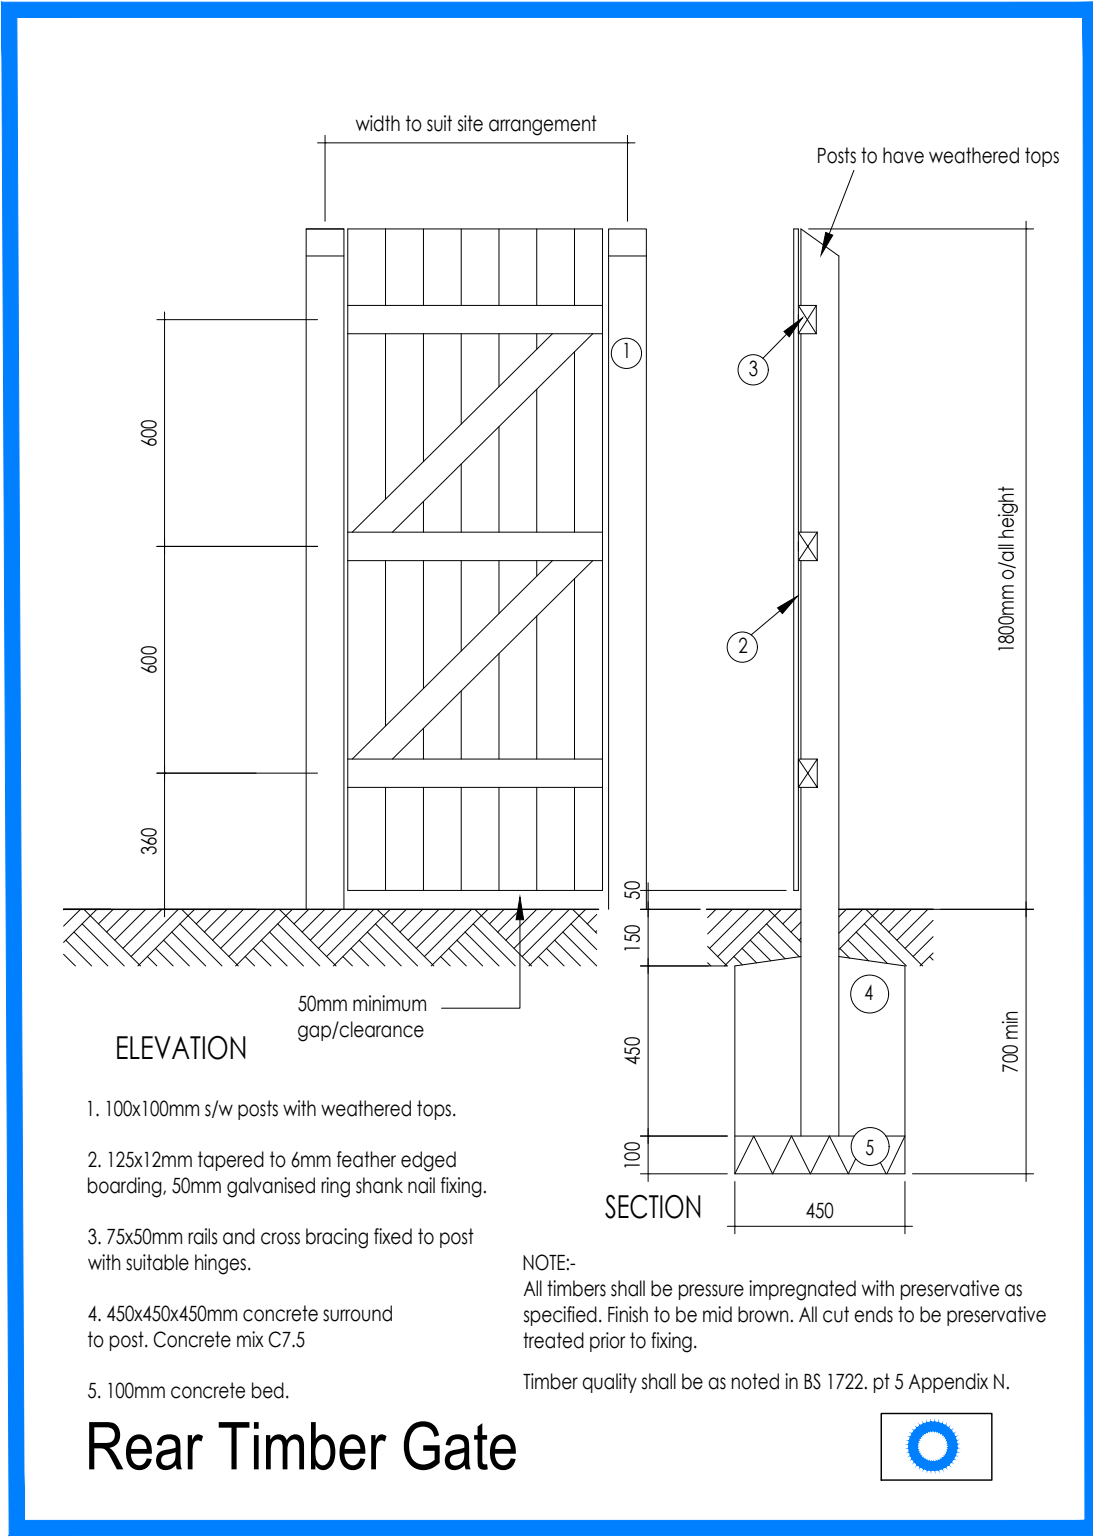

Revision:		By:	Date:
A - Updated to noise constraints.		ST	02.10.23

4 Marina Walk, Pennington Wharf, Platt Lane, Leigh, WNr, WNr 4EZ Tel: 01925 747615 e-mail: enquiries@baldwin.design.net www.baldwin.design.net	Client:		
	Partner CONSTRUCTION LTD		
	Project Title:		
	Residential Development		
	Address:		
	Carr Lane, Prescott, Knowsley		
	Drawing Title:		
	Proposed Boundary Treatment Details		
	Drawing No:		
	UL/CL/BTD/01		
Dwn:	Ckd:	Date:	
AB	ST	23.08.2023	
Scale:		Paper Size:	Rev:
1:20		A1	A