

IMPORTANT NOTE:

ALL DIMENSIONS AND LEVELS SHOWN ON THIS DRAWING ARE TO BE CHECKED BY THE CONTRACTOR/ MANUFACTURER PRIOR TO THE COMMENCEMENT OF ANY WORKS ON SITE OR THE MANUFACTURE OF ANY SITE COMPONENTS.


THIS DRAWING IS NOT TO BE SCALED.

DIMENSIONS ARE INDICATED IN MILLIMETRES UNLESS CLEARLY STATED OTHERWISE.

COPYRIGHT OF THIS DRAWING BELONGS SOLELY TO BALDWIN DESIGN CONSULTANCY LTD.

WASTE MANAGEMENT PLAN

- Legend
- Indicates Bin Collection Point
 - Line to delineate route of bin access
 - Indicates where bins are to be stored

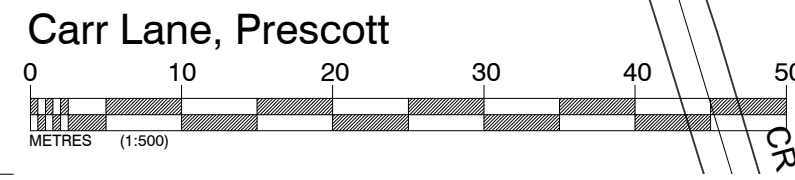

Revision:	By:	Date:
A - Updated to noise constraints.	ST	02.10.23
B - Updated to planners comments.	BDC	24.01.24

Client:

Project Title:

Address:

Drawing Title:

Drawing No:

Dwn: BG

Ckd: ST

Date: 18/08/23

Scale: 1:500

Paper Size: A1

Rev: B

Partner CONSTRUCTION LTD

Residential Development

Carr Lane
Prescot
Knowsley

Waste Management Plan

UL/CL/WMP/01

18/08/23

4 Morris Vale, Pennington Vicar, Plant Lane, Leigh, WMP 4EZ.
Tel: 01925 747615

enquiries@baldwindesign.net
www.baldwindesign.net

Client:

Project Title:

Address:

Drawing Title:

Drawing No:

Dwn: BG

Ckd: ST

Date: 18/08/23

Scale: 1:500

Paper Size: A1

Rev: B