


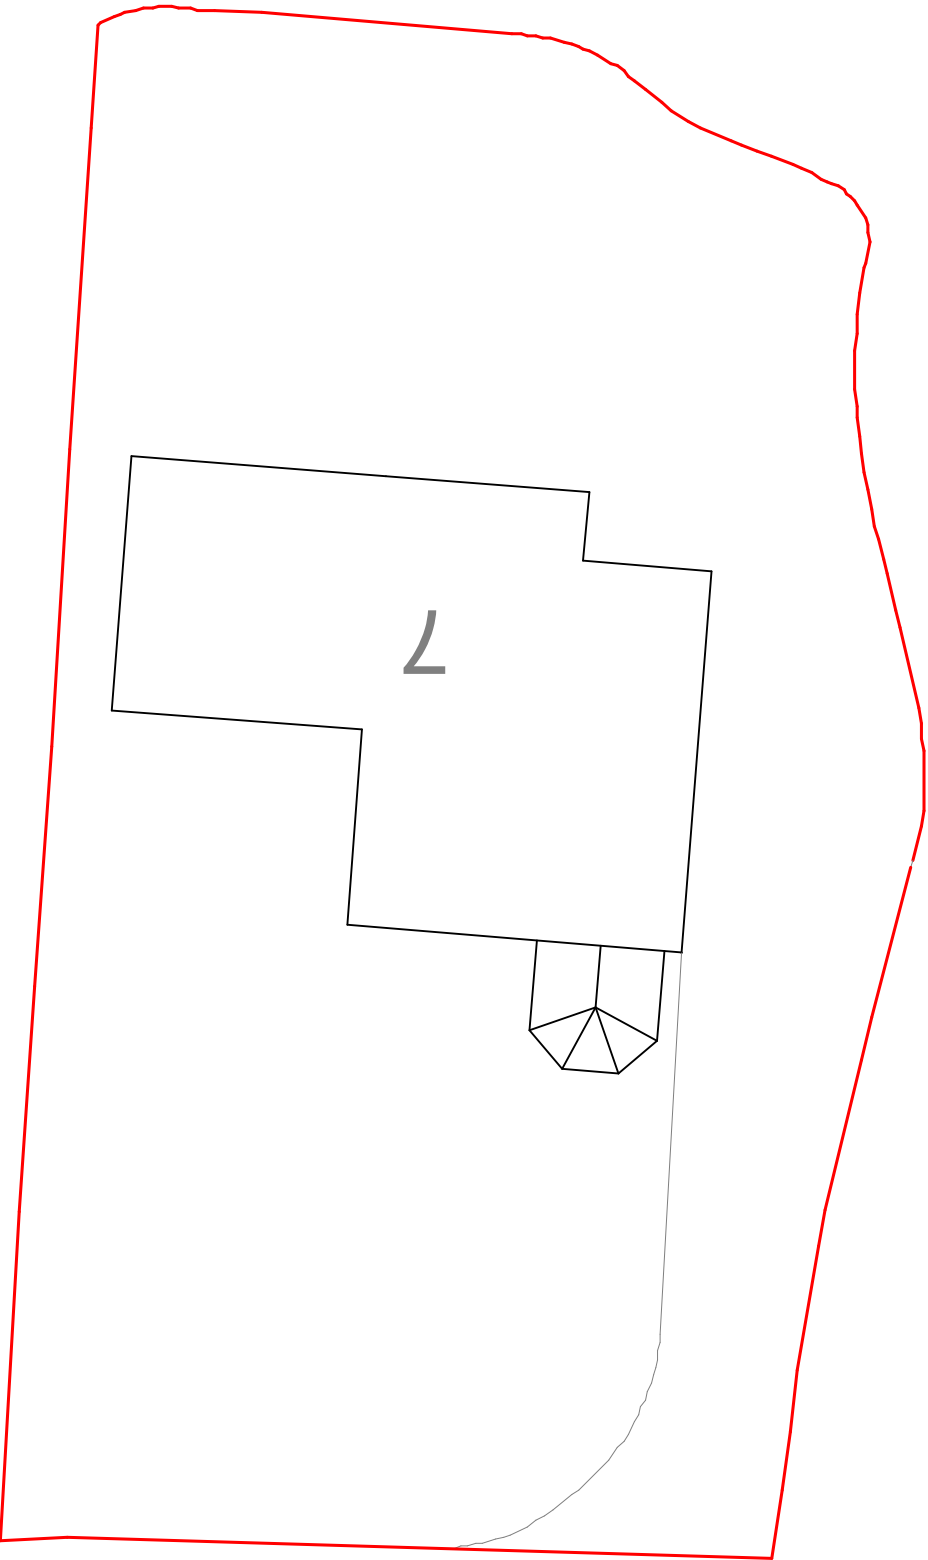


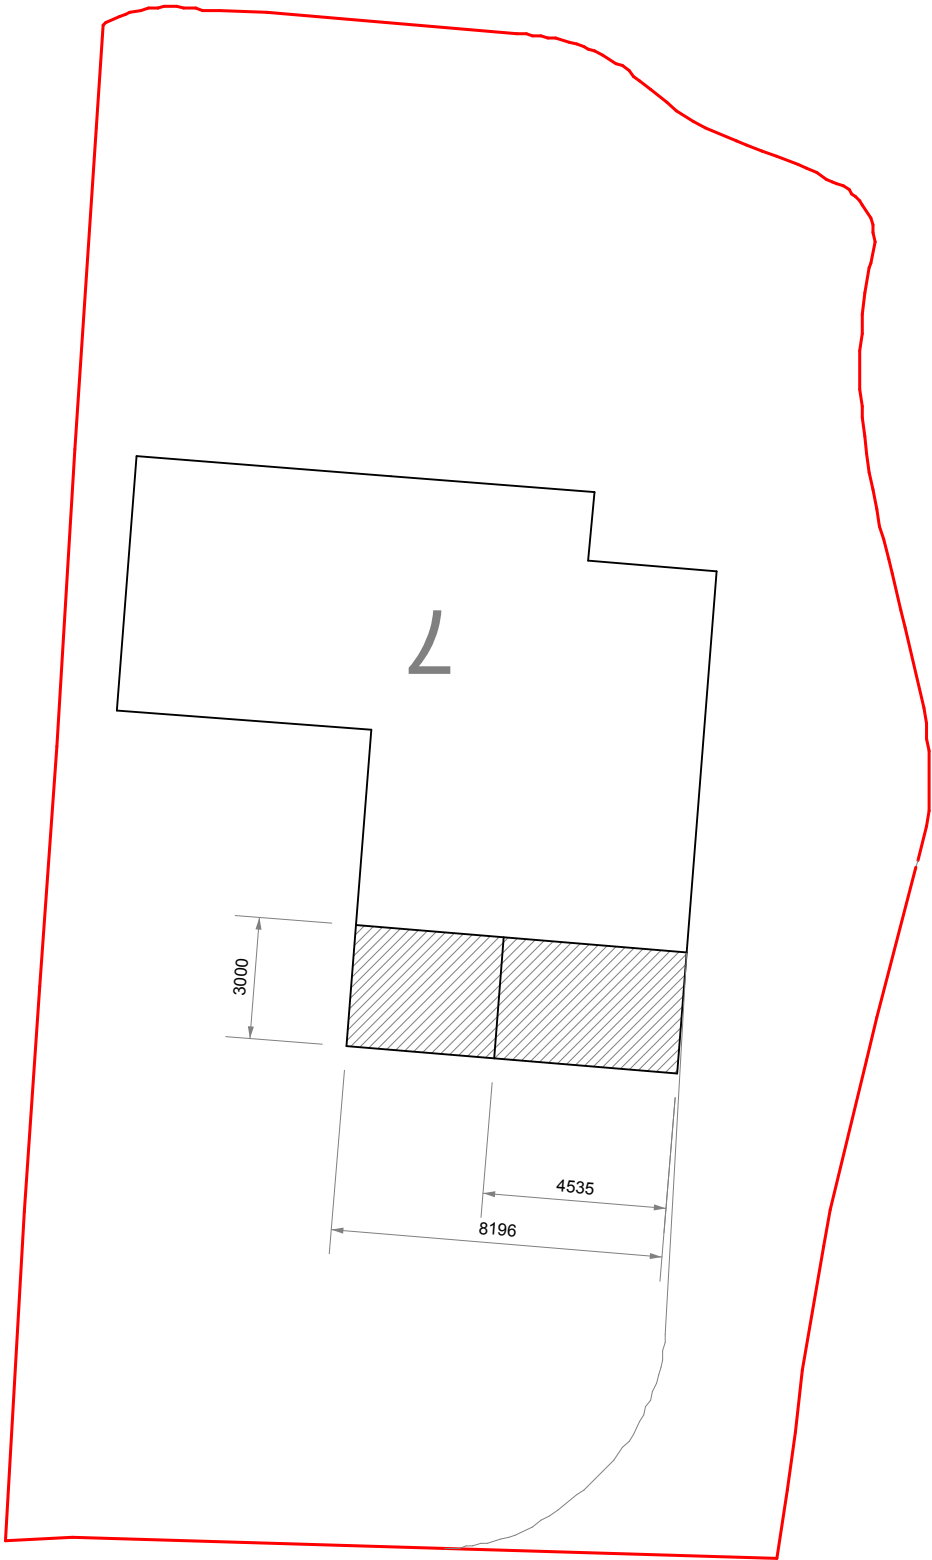

Existing Plan Layout

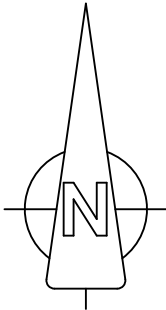

Proposed Plan Layout

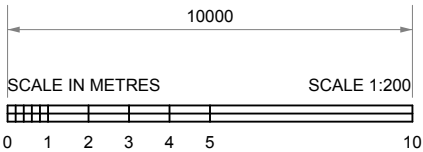

PLANNING DRAWING				
 Brian B. Atherton Architectural P L A N S 07708 216064 E: architecturalplans@ntlworld.com				
PROPOSAL	Proposed Development @ 7 Muirfield Road Roby Huyton L36 4QN			
CLIENT	Mr & Mrs Nelson			
TITLE	Site / Block Plan - 003			
SCALE	1:200	DATE	May 2021	A3