



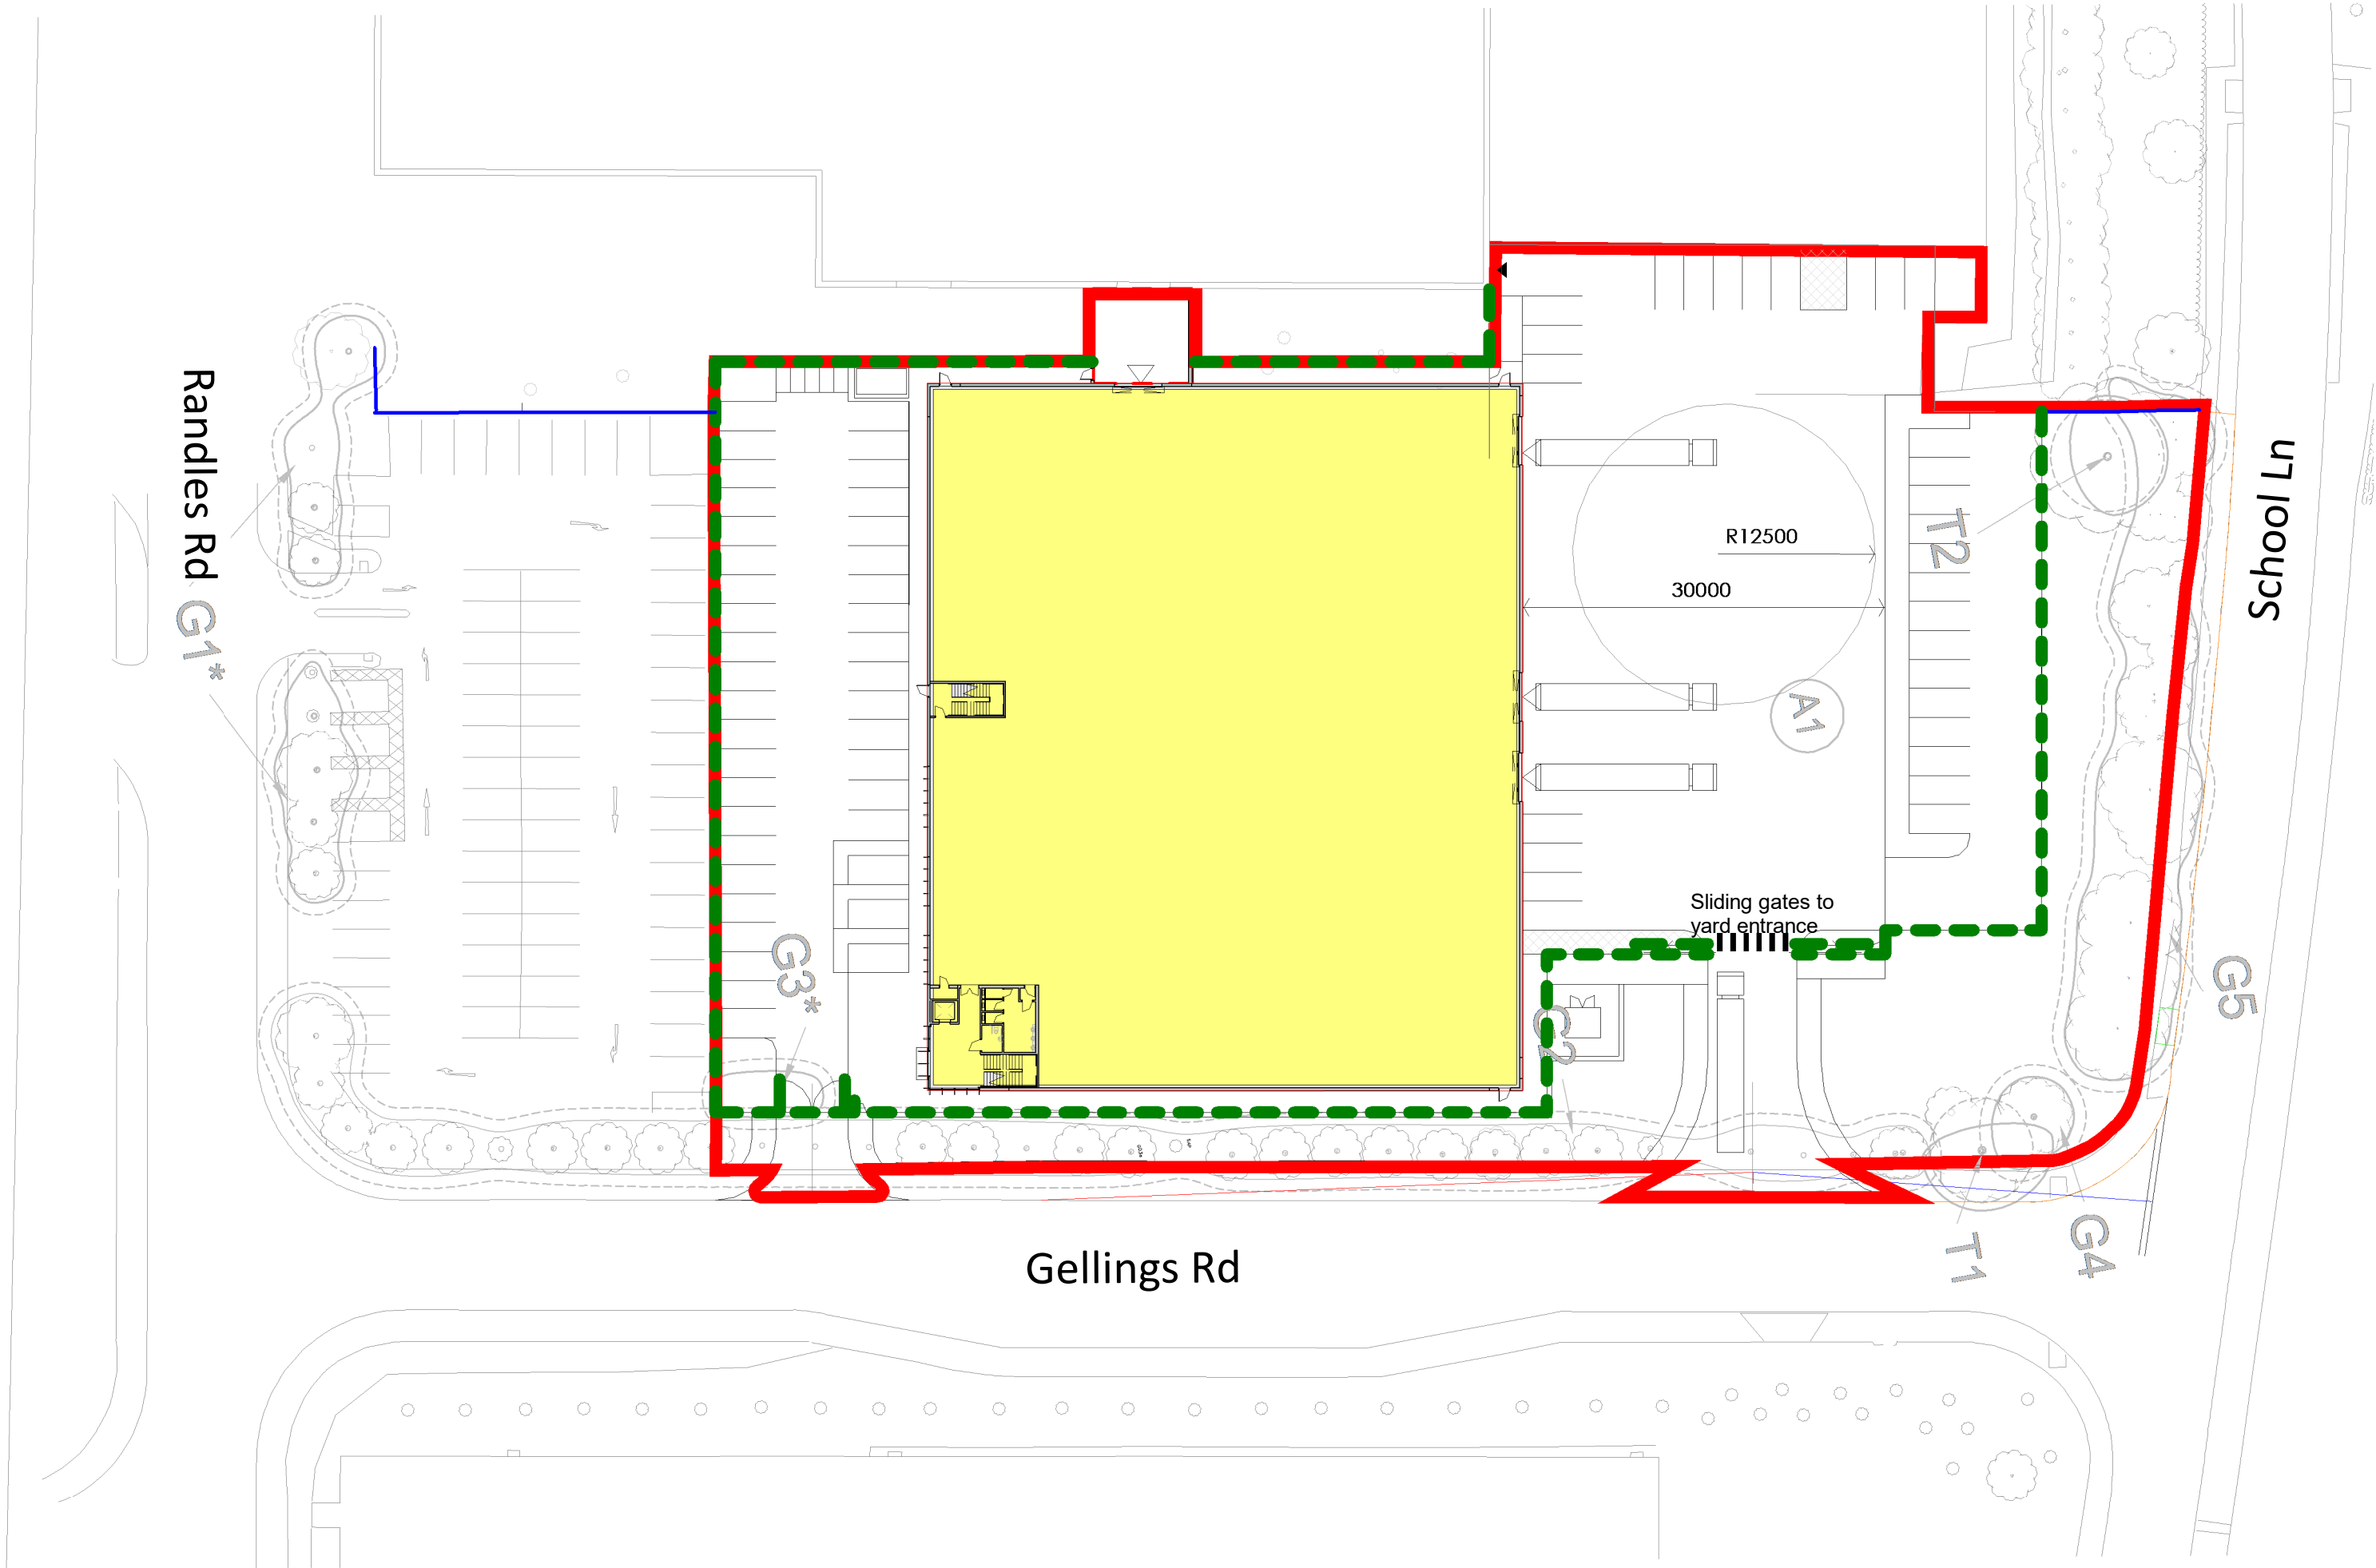

Proposed Fence Plan

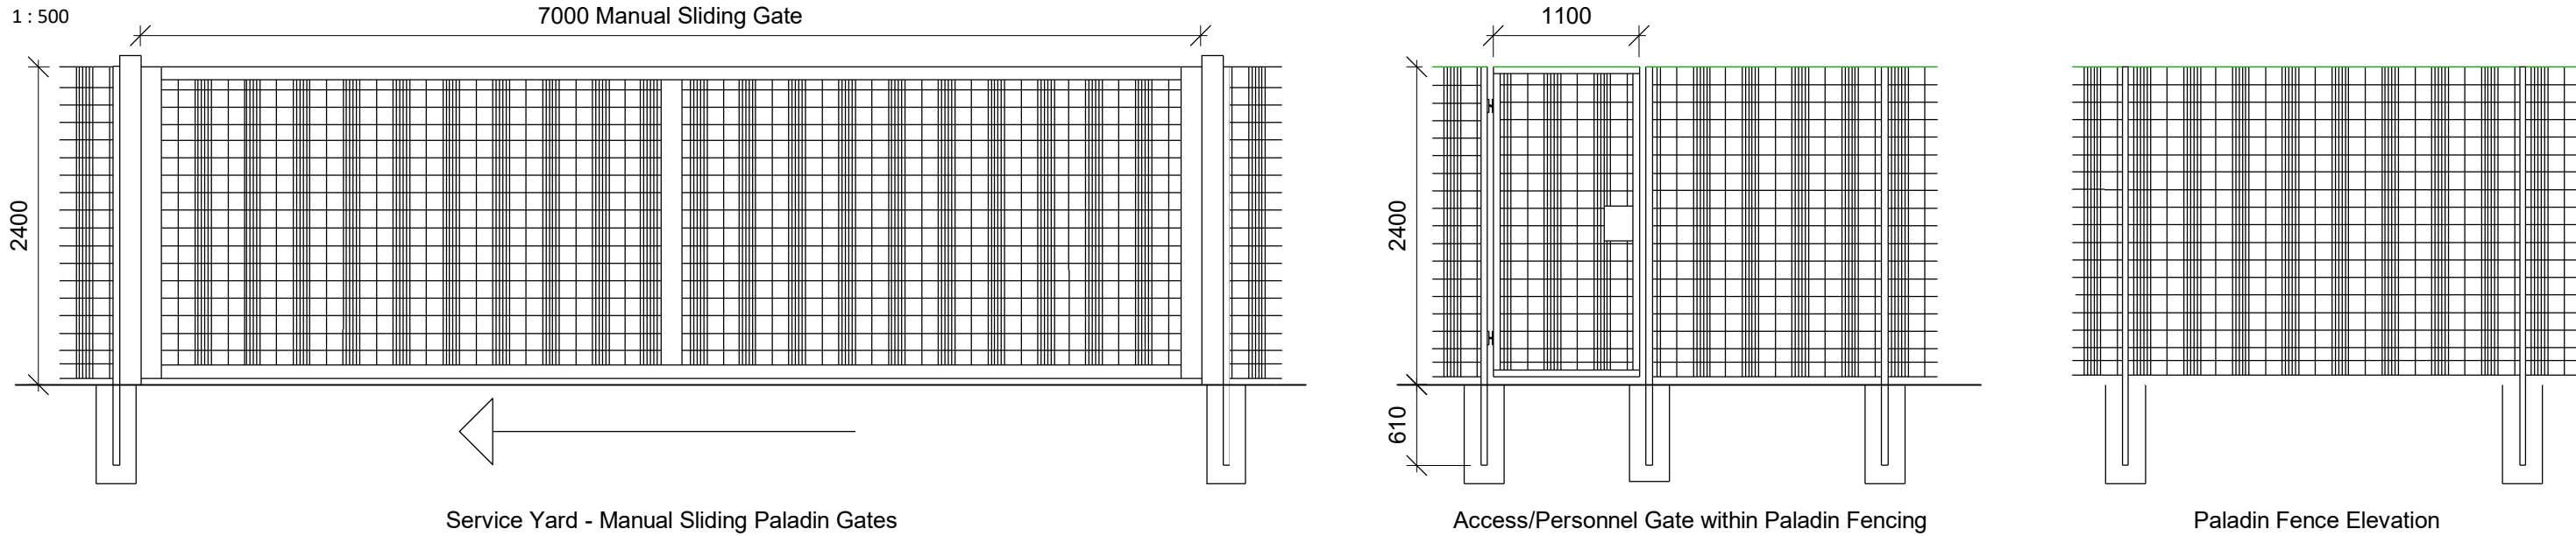

Paladin Fence

Security purpose class - Welded mesh, electrically welded at every intersection, Zinc coated wire To BS 443 finish to be suitable primer coat and Polyester powder coated and coloured green.
Galvanised Posts at nom. 3000 mm centres, posts to be square box section 60 x 60 mm x 2mm thick, 610 mm extending into concrete foundation bases, finish as mesh, (zinc coated, primed and powder coated black)
Concrete bases 400 x 300 mm x depth to be determined by S.E.
Height of fence to be 2.4m to be equally spaced and to give a neat line. Mesh and rails to be on the 'outside' of the posts, to the public side. Maintain a minimum of 50 mm gap between bottom of mesh and ground. Include for Anti-sag supports.

Proposed Fence Elevations

1 : 50

The fencing to the yard areas is to be 2.4m high paladin style fencing, coloured green.

Manually operated sliding vehicular gate and pedestrian swing gates are to be provided as indicated on the drawings. The gates are to be capable of incorporating a proximity card access system and automation. They are also to be capable of locking by padlock. The gates are to be in either ppc steel or aluminium construction. The design and construction is to be agreed with the Employer before manufacturer. Where both pedestrian and vehicular gates are provided, then they shall both be capable of automation.

General Notes

All site dimensions shall be verified by the Contractor on site prior to commencing any works.

This drawing is the property of Fletcher-Rae (UK) Limited (t/a Fletcher-Rae) and copyright is reserved by them. The drawing is not to be copied or disclosed by or to any unauthorised persons without the prior written consent of Fletcher-Rae (UK) Limited.

Fence Key

- Proposed 2.4m Paladin Fence Line
- Existing 2.4m Paladin Fence Line

P02	Trees removed	22/02/22	JB	
P01	Issued for Planning	18/02/22	JB	
Rev.	Description	Date	ISS	APP

Scale As indicated @ A2

Status
Drawn By JB
Checked By BB
Date 18/02/22

Client:
Tilstone Managing Warehouse REIT PLC
Project
Gellings Road Knowsley

Sheet Name:
Proposed Fence Plans

Project No. Orig. Zone Level Type Role Cls. Dwg No. Rev
19008-FRA-01-00-DR-A -90-1005 P02

fletcher|rae
Architects | Master Planners | Designers

Hill Quays, 5 Jordan Street, Manchester, M15 4PY

t +44 (0) 161 242 1140
f +44 (0) 161 242 1141
w www.fletcher-rae.com
e info@fletcher-rae.com