


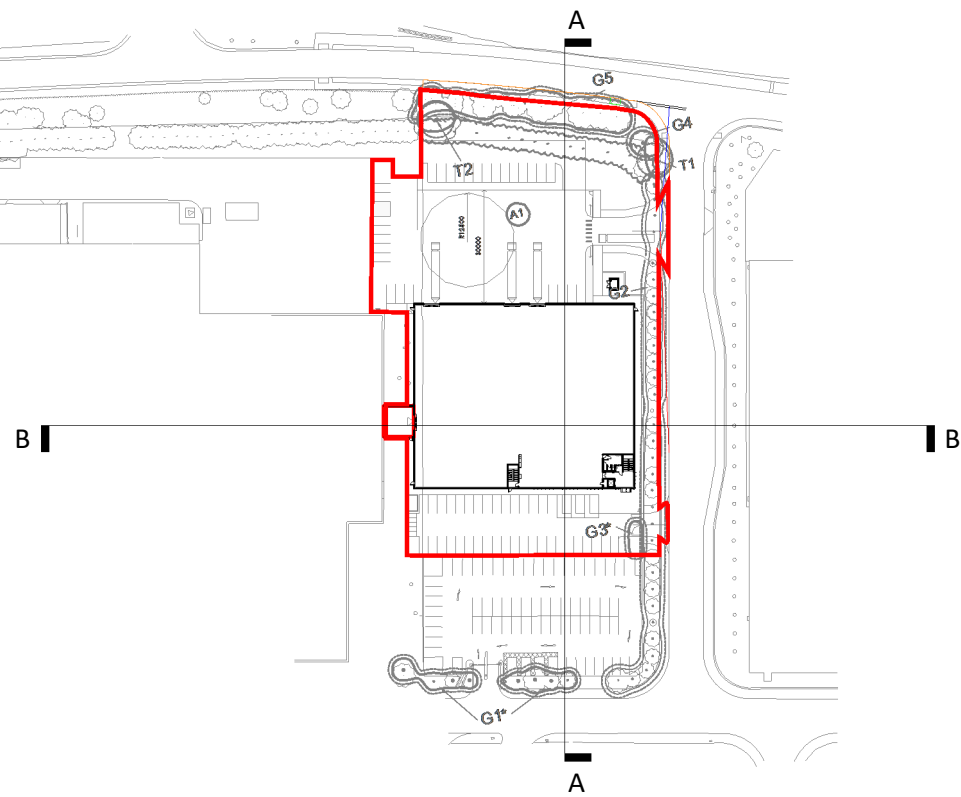


Proposed Site Section Key Plan

General Notes

Do not scale from this drawing. Only work to written dimensions.


All site dimensions shall be verified by the Contractor on site prior to commencing any works.

This drawing is the property of Fletcher-Rae (UK) Limited (t/a Fletcher-Rae) and copyright is reserved by them. The drawing is not to be copied or disclosed by or to any unauthorised persons without the prior written consent of Fletcher-Rae (UK) Limited.

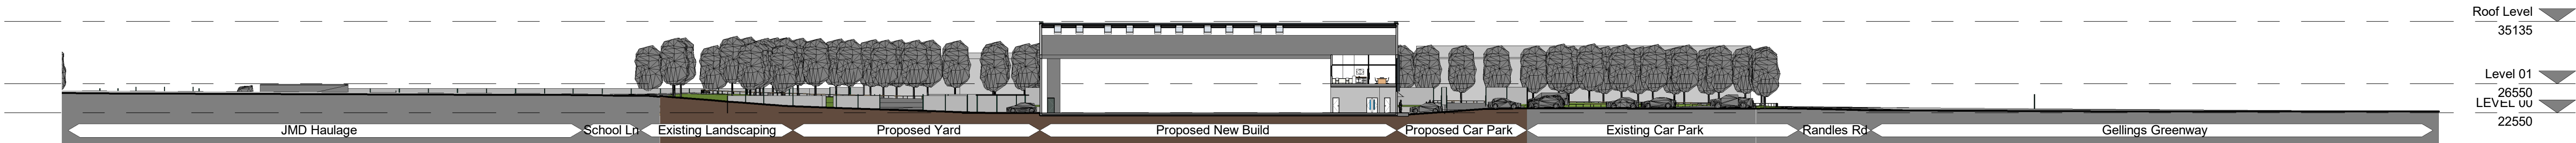

Proposed Site Section A

1 : 500

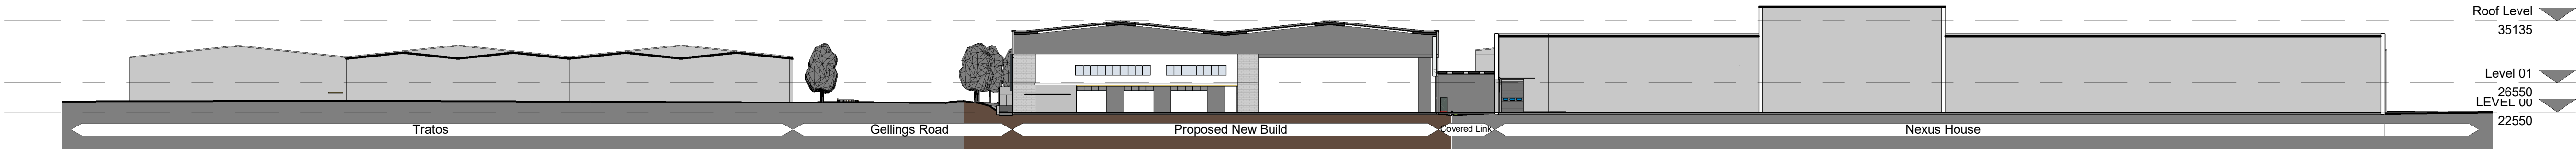

Proposed Site Section B

1 : 500

P01	Issued for Planning	18/02/22	JB		
Rev.	Description	Date	ISS	APP	

Scale As indicated @ A1

Status
Drawn By JB
Checked By BB
Date 05/07/21

Client:
Tilstone Managing Warehouse REIT PLC
Project
Gellings Road Knowsley

Sheet Name:
Proposed Site Sections

Project No.	Orig.	Zone	Level	Type	Role	Cls	Dwg No.	Rev
19008-FRA-01-XX-DR-A-90-1002								P01

fletcher|rae
Architects | Master Planners | Designers
Hill Quays, 5 Jordan Street, Manchester, M15 4PY

t +44 (0) 161 242 1140
f +44 (0) 161 242 1141
w www.fletcher-rae.com
e info@fletcher-rae.com

