




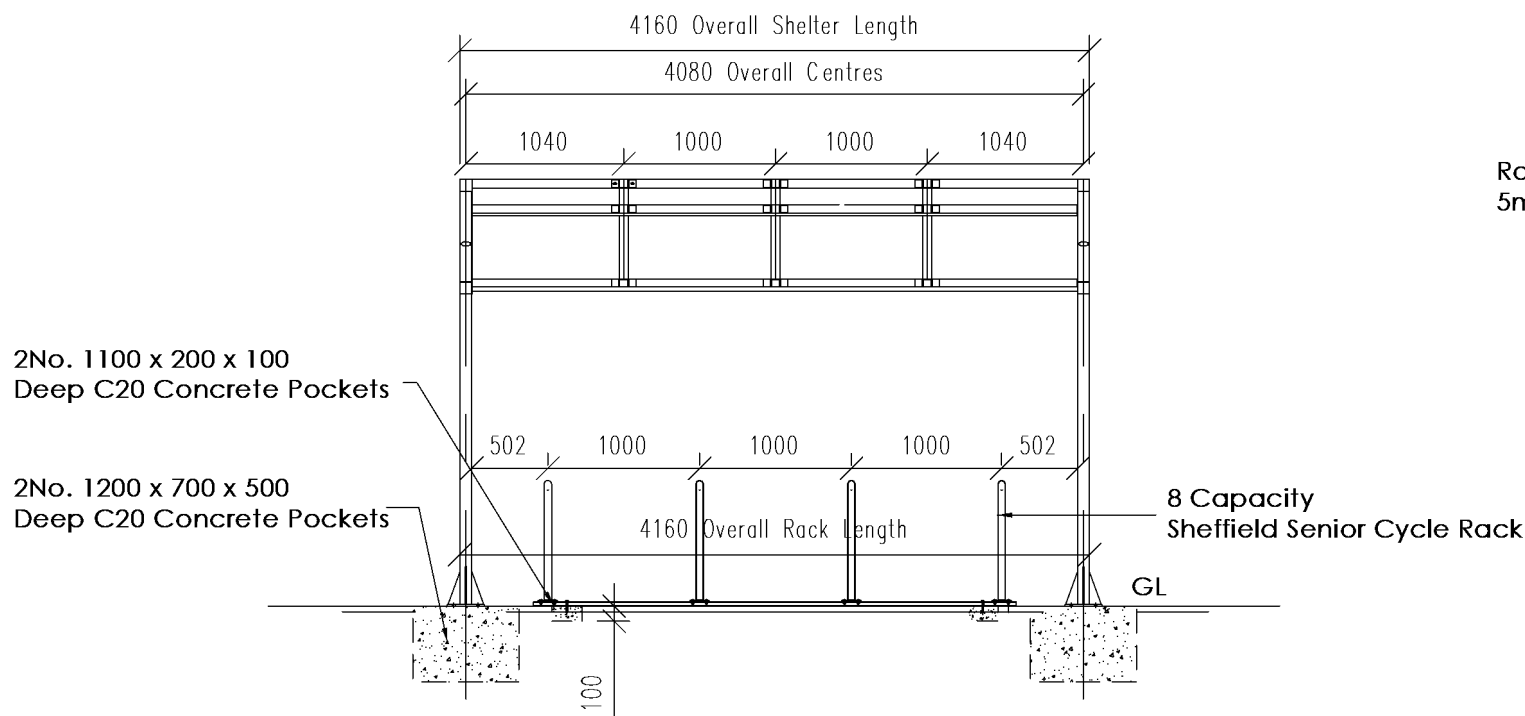


GA Elevation

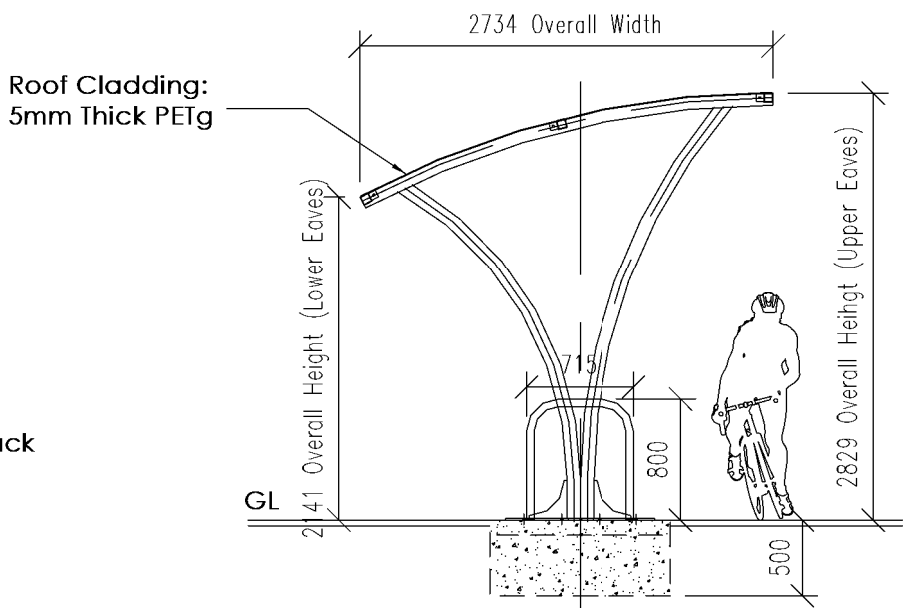


GA Section

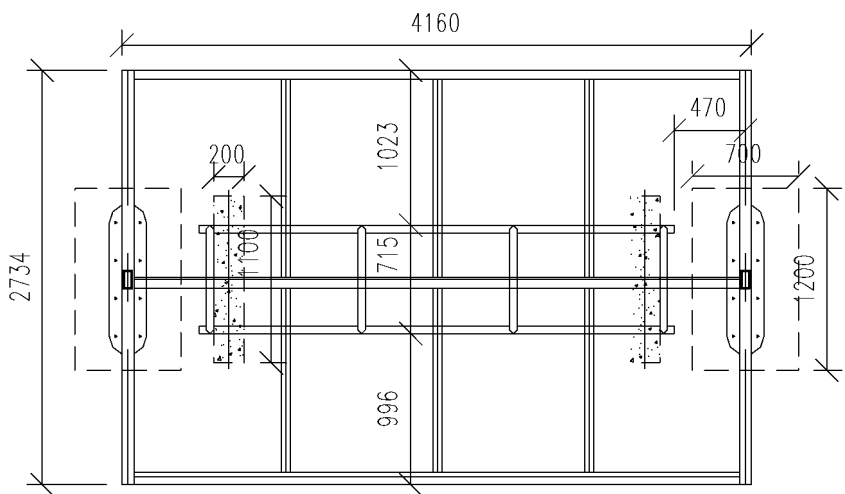

GA Plan

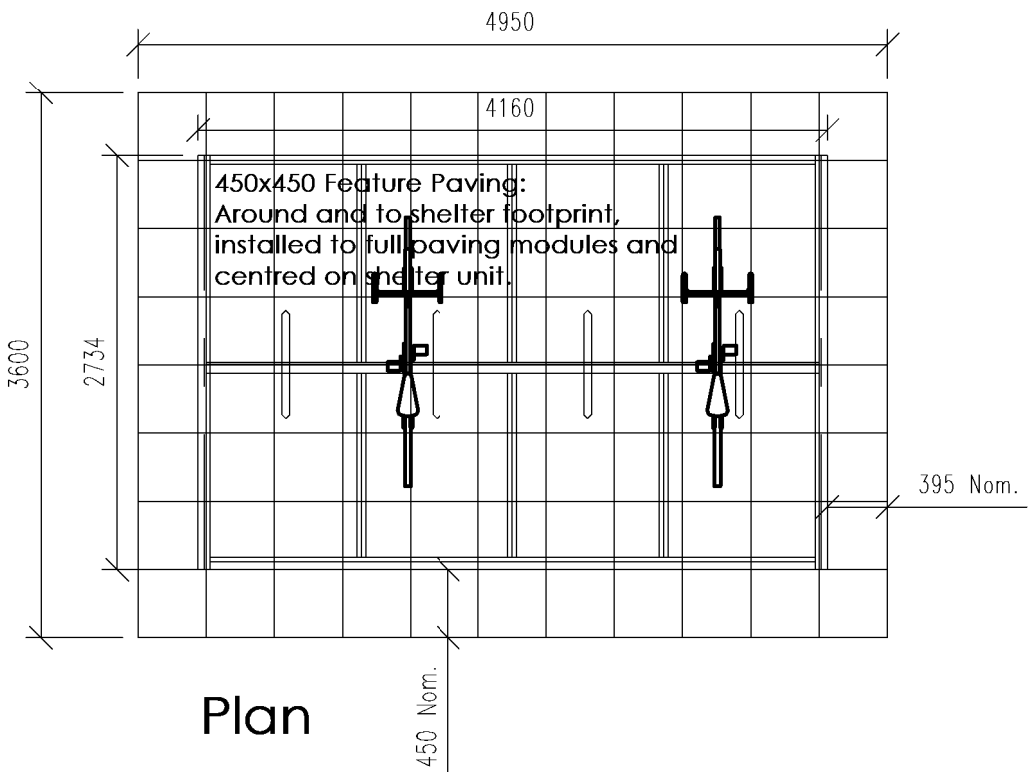

Plan

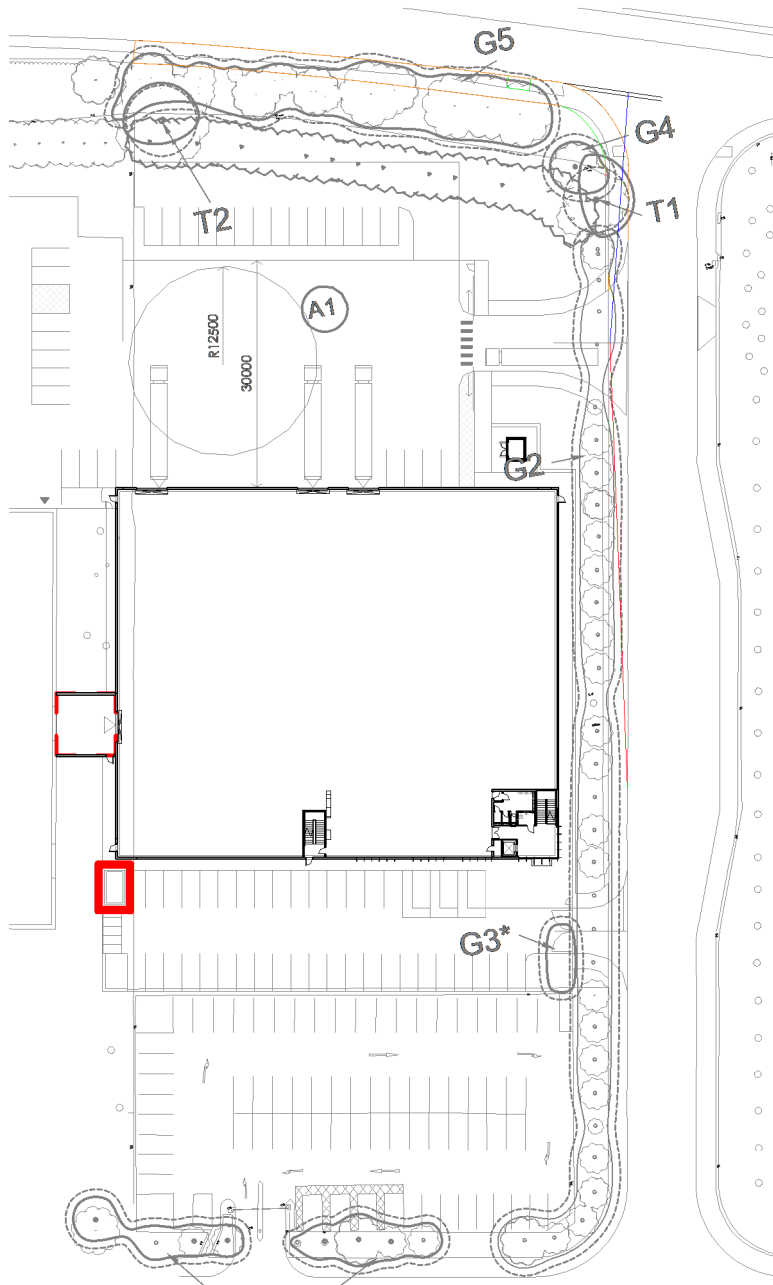

Proposed Cycle Shelter Key Plan

Proposed Cycle Shelter Details
1 : 50

General Notes

All site dimensions shall be verified by the Contractor on site prior to commencing any works.

This drawing is the property of Fletcher-Rae (UK) Limited (t/a Fletcher-Rae) and copyright is reserved by them. The drawing is not to be copied or disclosed by or to any unauthorised persons without the prior written consent of Fletcher-Rae (UK) Limited.

P01	Issued for Planning	18/02/22	JB	
Rev.	Description	Date	ISS	APP

Scale	As indicated @ A2
Status	
Drawn By	JB
Checked By	BB
Date	05/07/21

Client:
Tilstone Managing Warehouse REIT PLC
Gellings Road
Knowsley

Sheet Name:
Proposed Cycle Shelter Details

Project No.	Orig.	Zone	Level	Type	Role	Cls.	Dwg No.	Rev
19008-FRA-01-XX-DR-A-90-1003							P01	

fletcher|rae

Architects | Master Planners | Designers

Hill Quays, 5 Jordan Street, Manchester, M15 4PY

t +44 (0) 161 242 1140
f +44 (0) 161 242 1141
w www.fletcher-rae.com
e info@fletcher-rae.com

