




PROPOSED FRONT ELEVATION 1:50



PROPOSED REAR ELEVATION 1:50

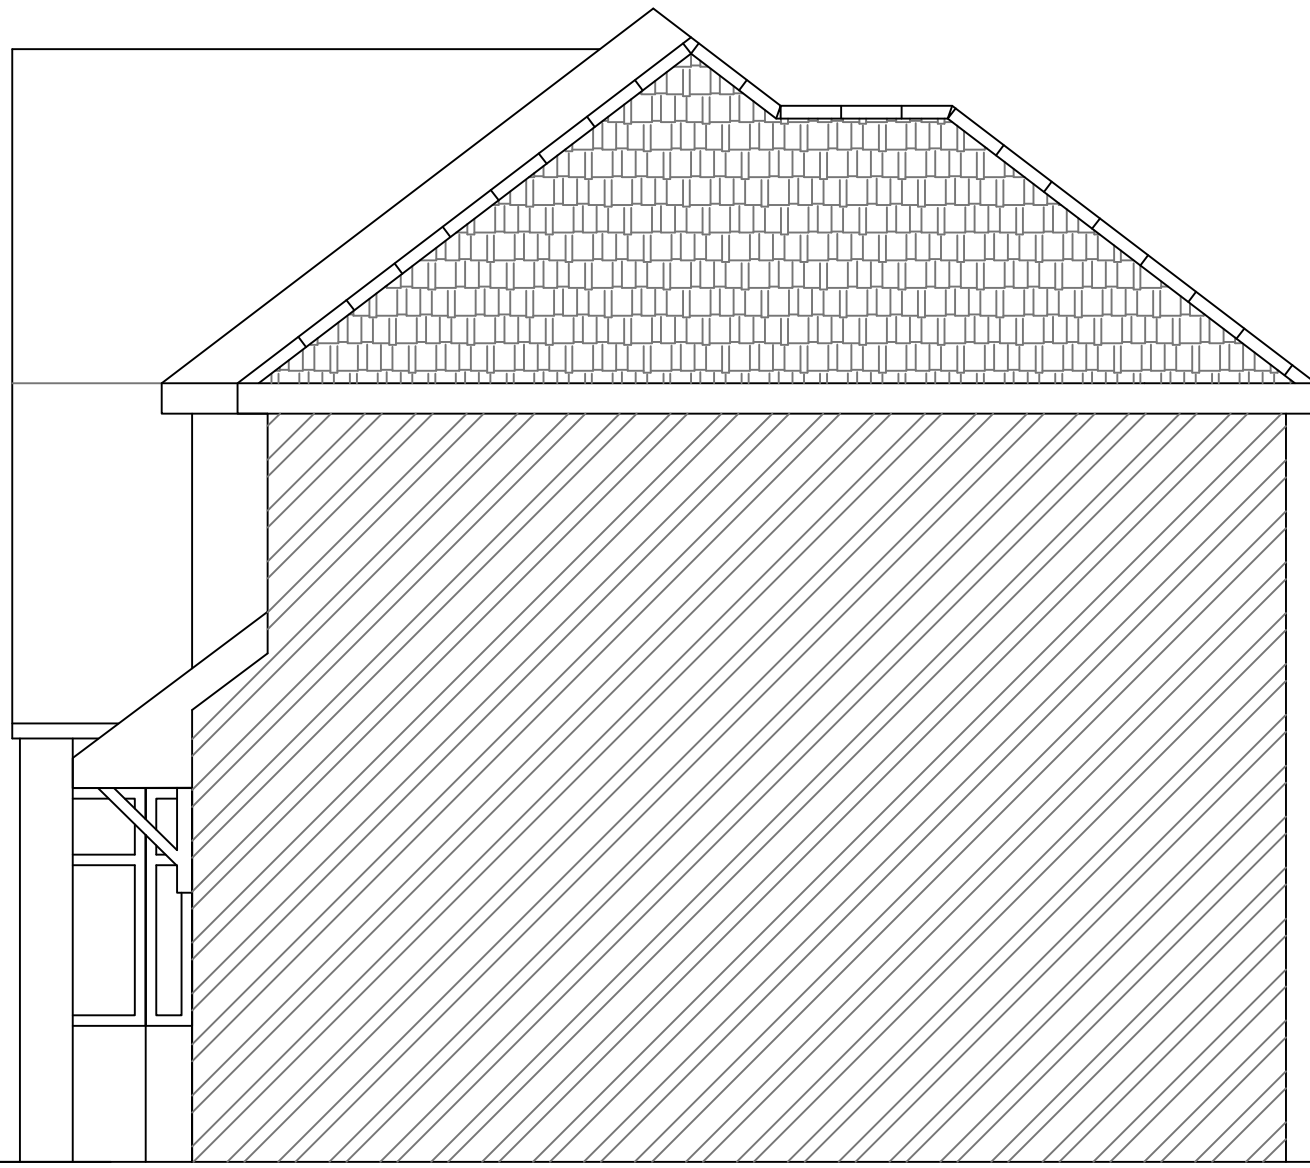

PROPOSED GABLE ELEVATION 1:50




EXISTING FRONT ELEVATION 1:50




EXISTING REAR ELEVATION 1:50





EXISTING GABLE ELEVATION 1:50

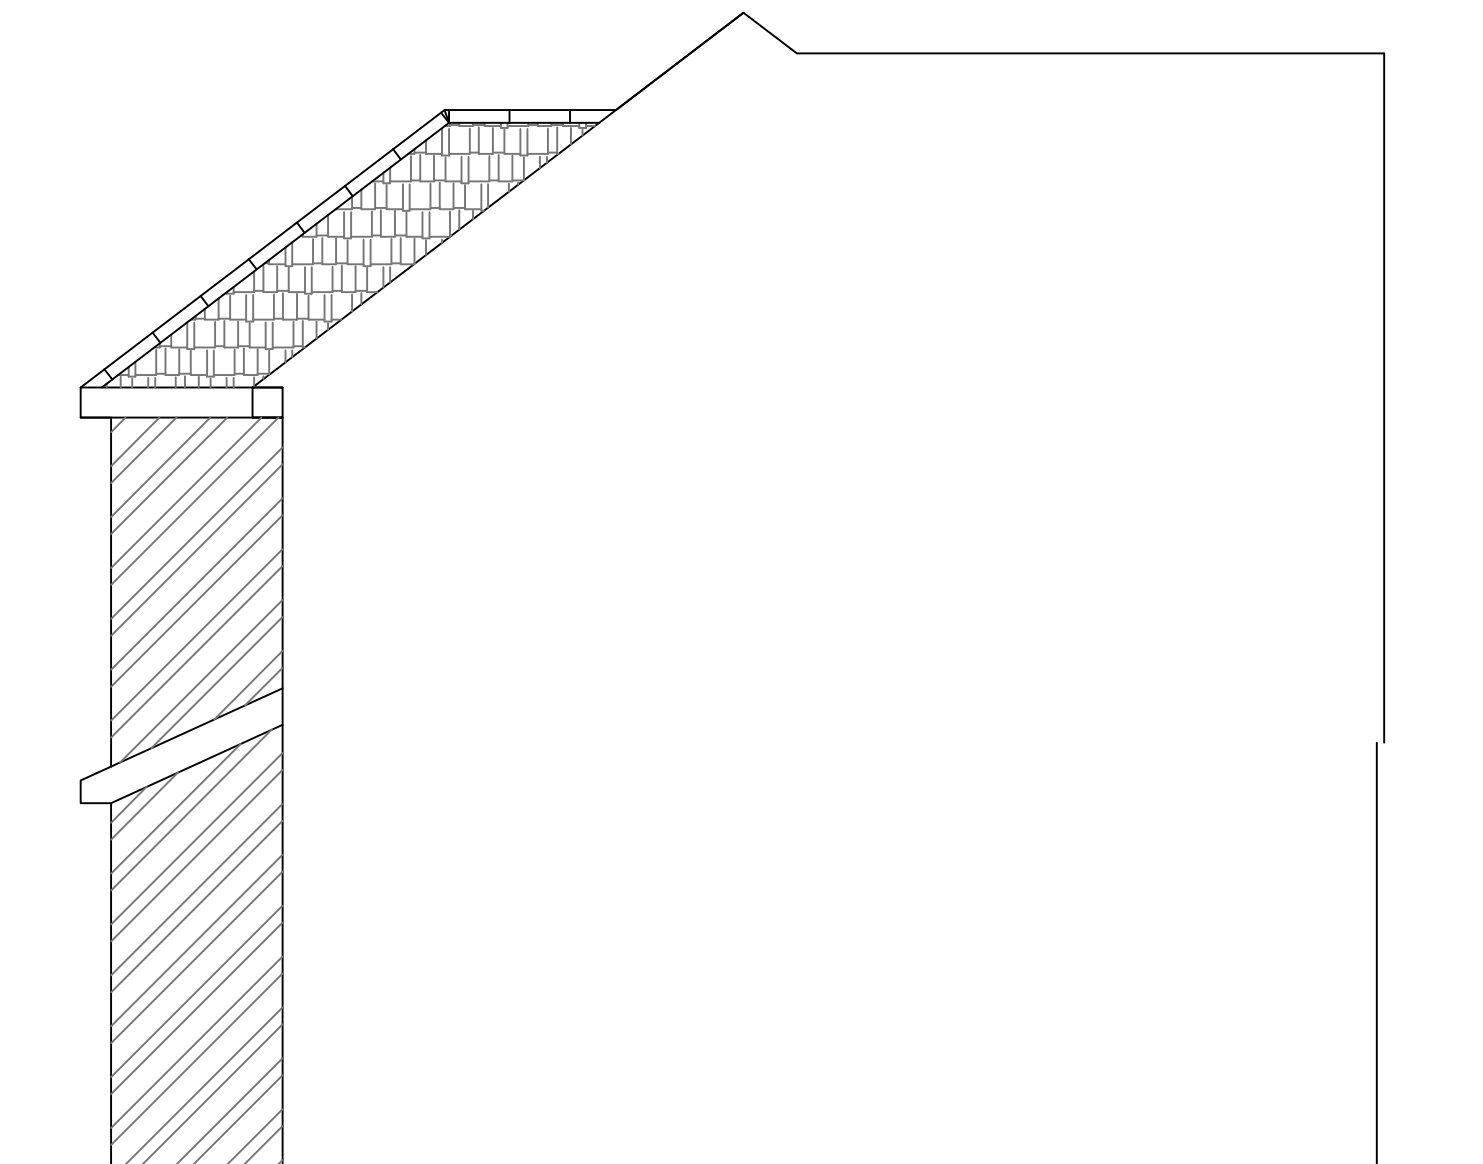

PROPOSED GABLE ELEVATION 1:50

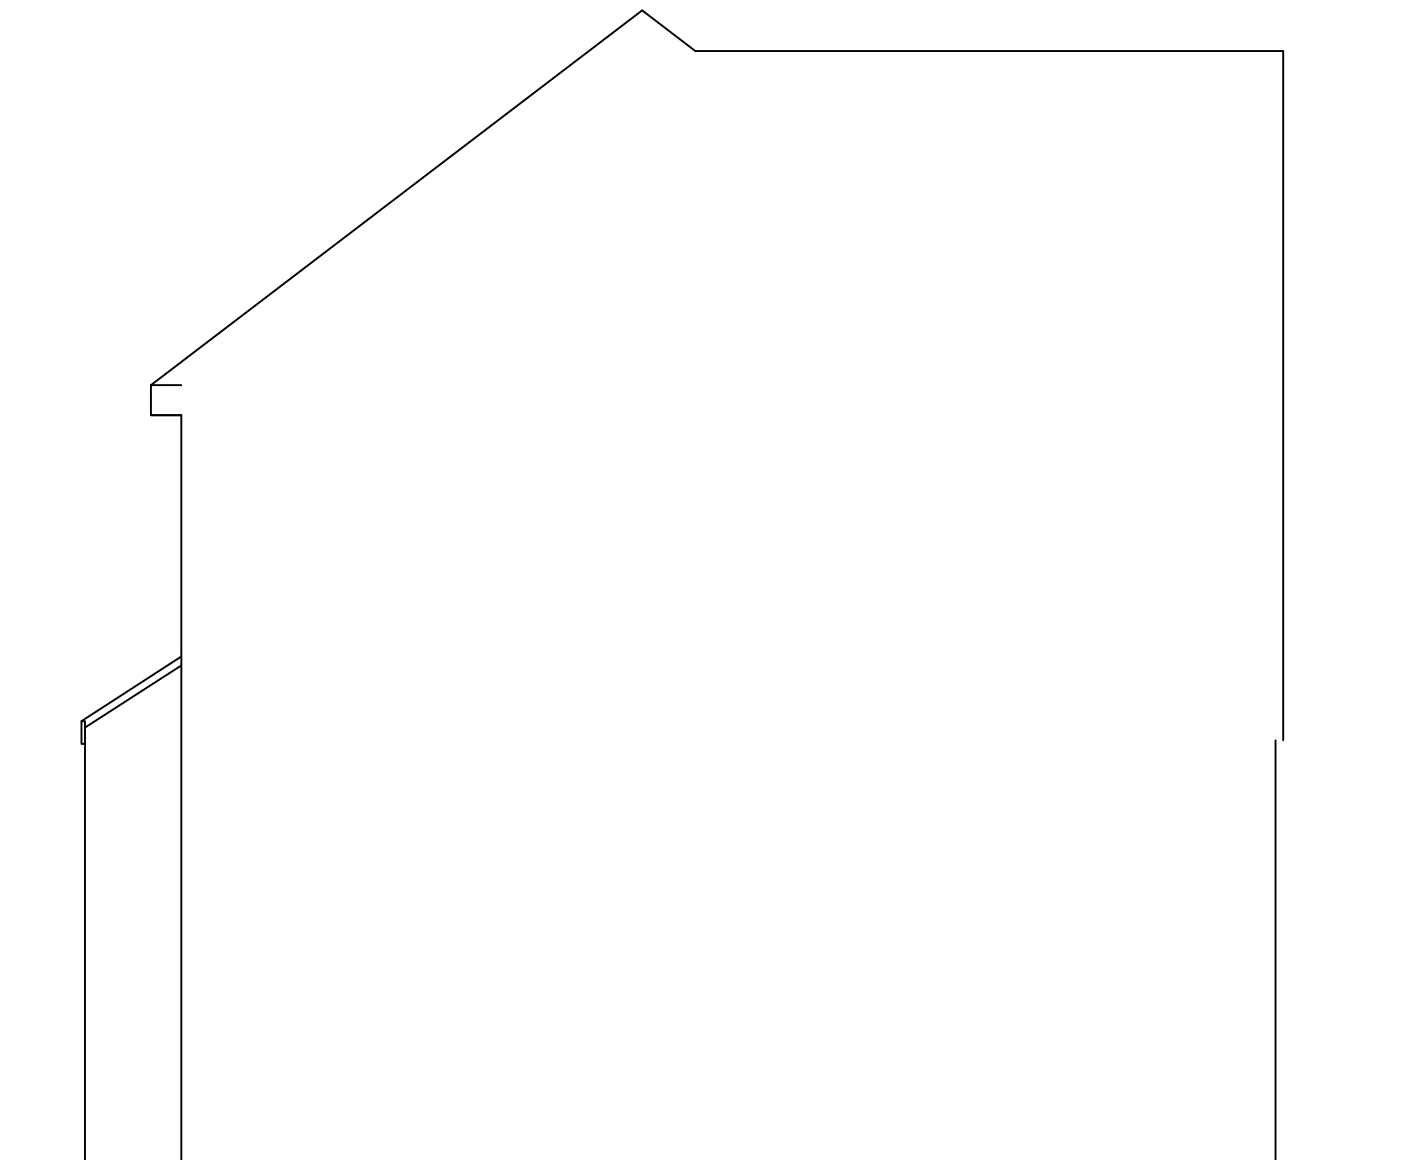

EXISTING GABLE ELEVATION 1:50

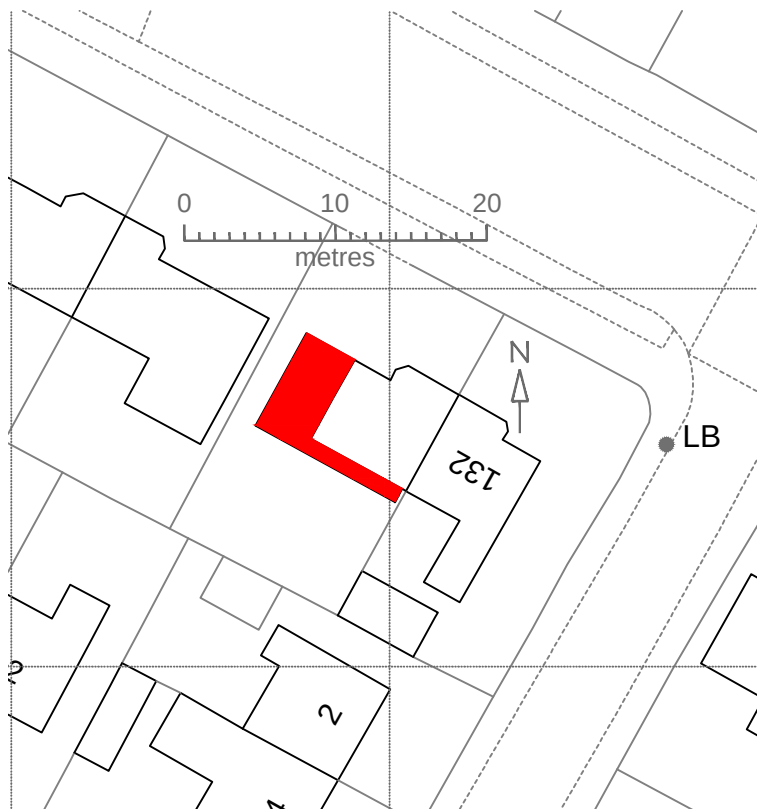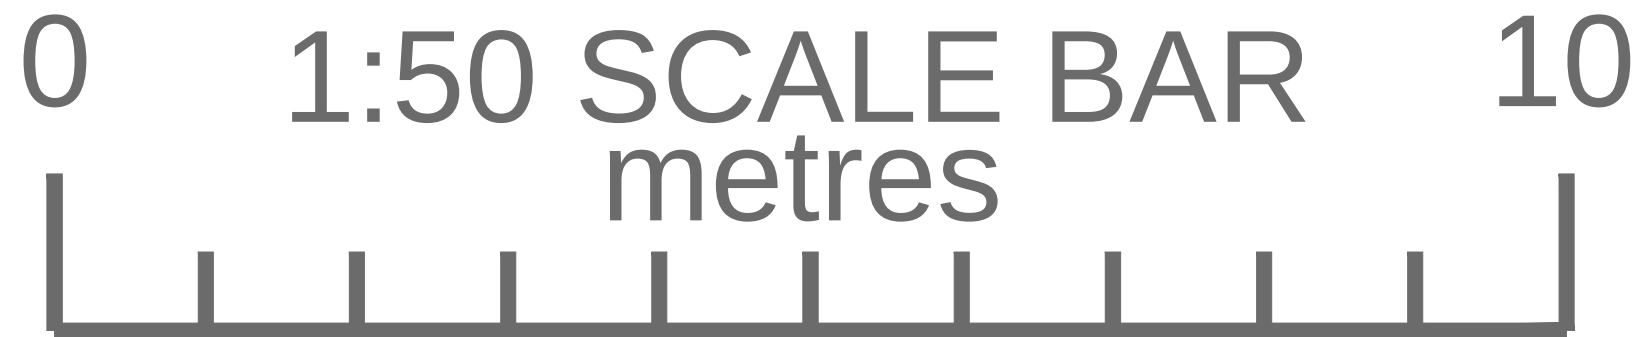

BLOCK PLAN 1:500



LOCATION PLAN 1:1250

General Notes

No. Revision/Issue Date

130 TARBOCK ROAD
HUYTON
L36 5TH

Project Name and Address

TWO STOREY EXTENSION
TO SIDE WITH SINGLE
STOREY EXTENSION TO
REAR

Project

TAR

Date

MAR21

Scale

1:50 1:1250 1:500

Sheet

1