




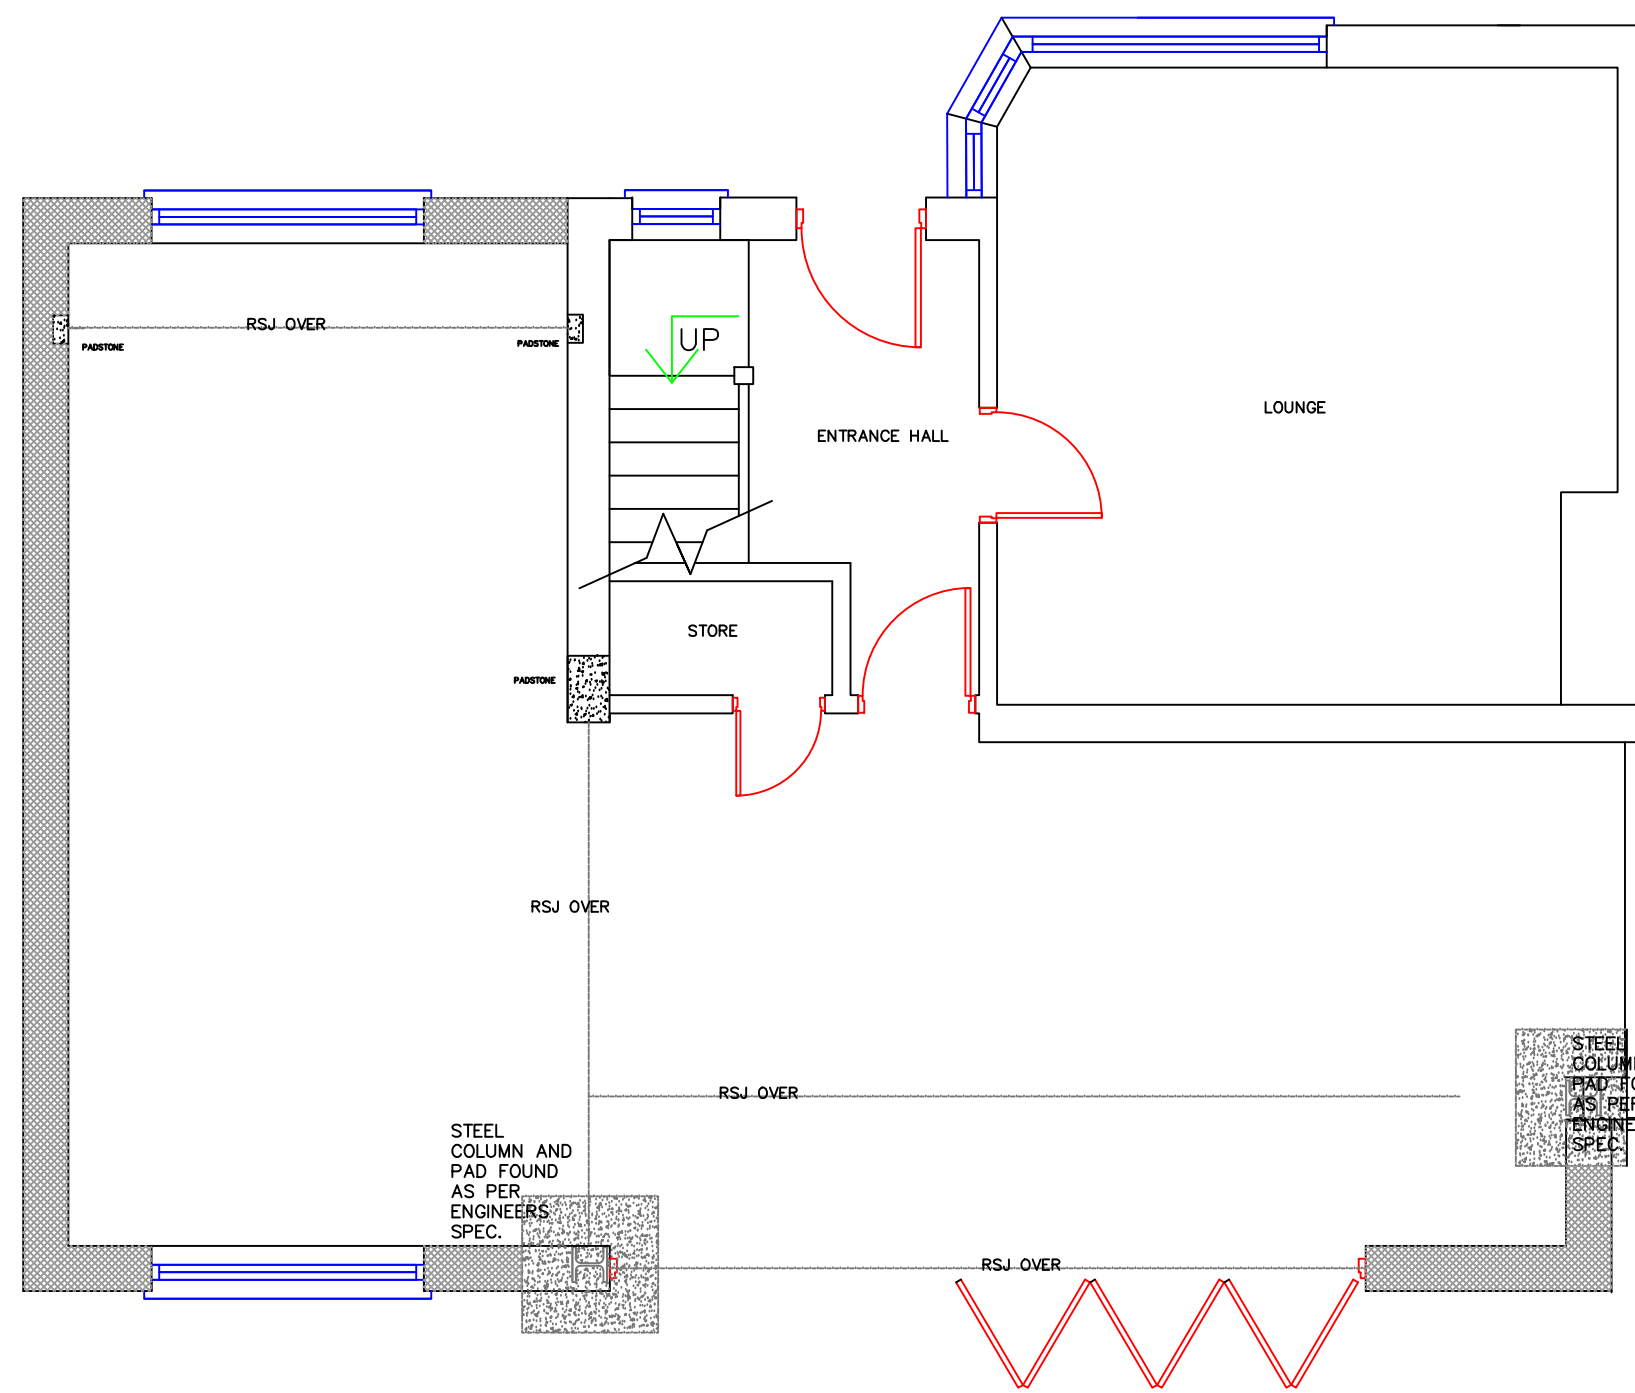


PROPOSED GROUND FLOOR PLAN 1:50

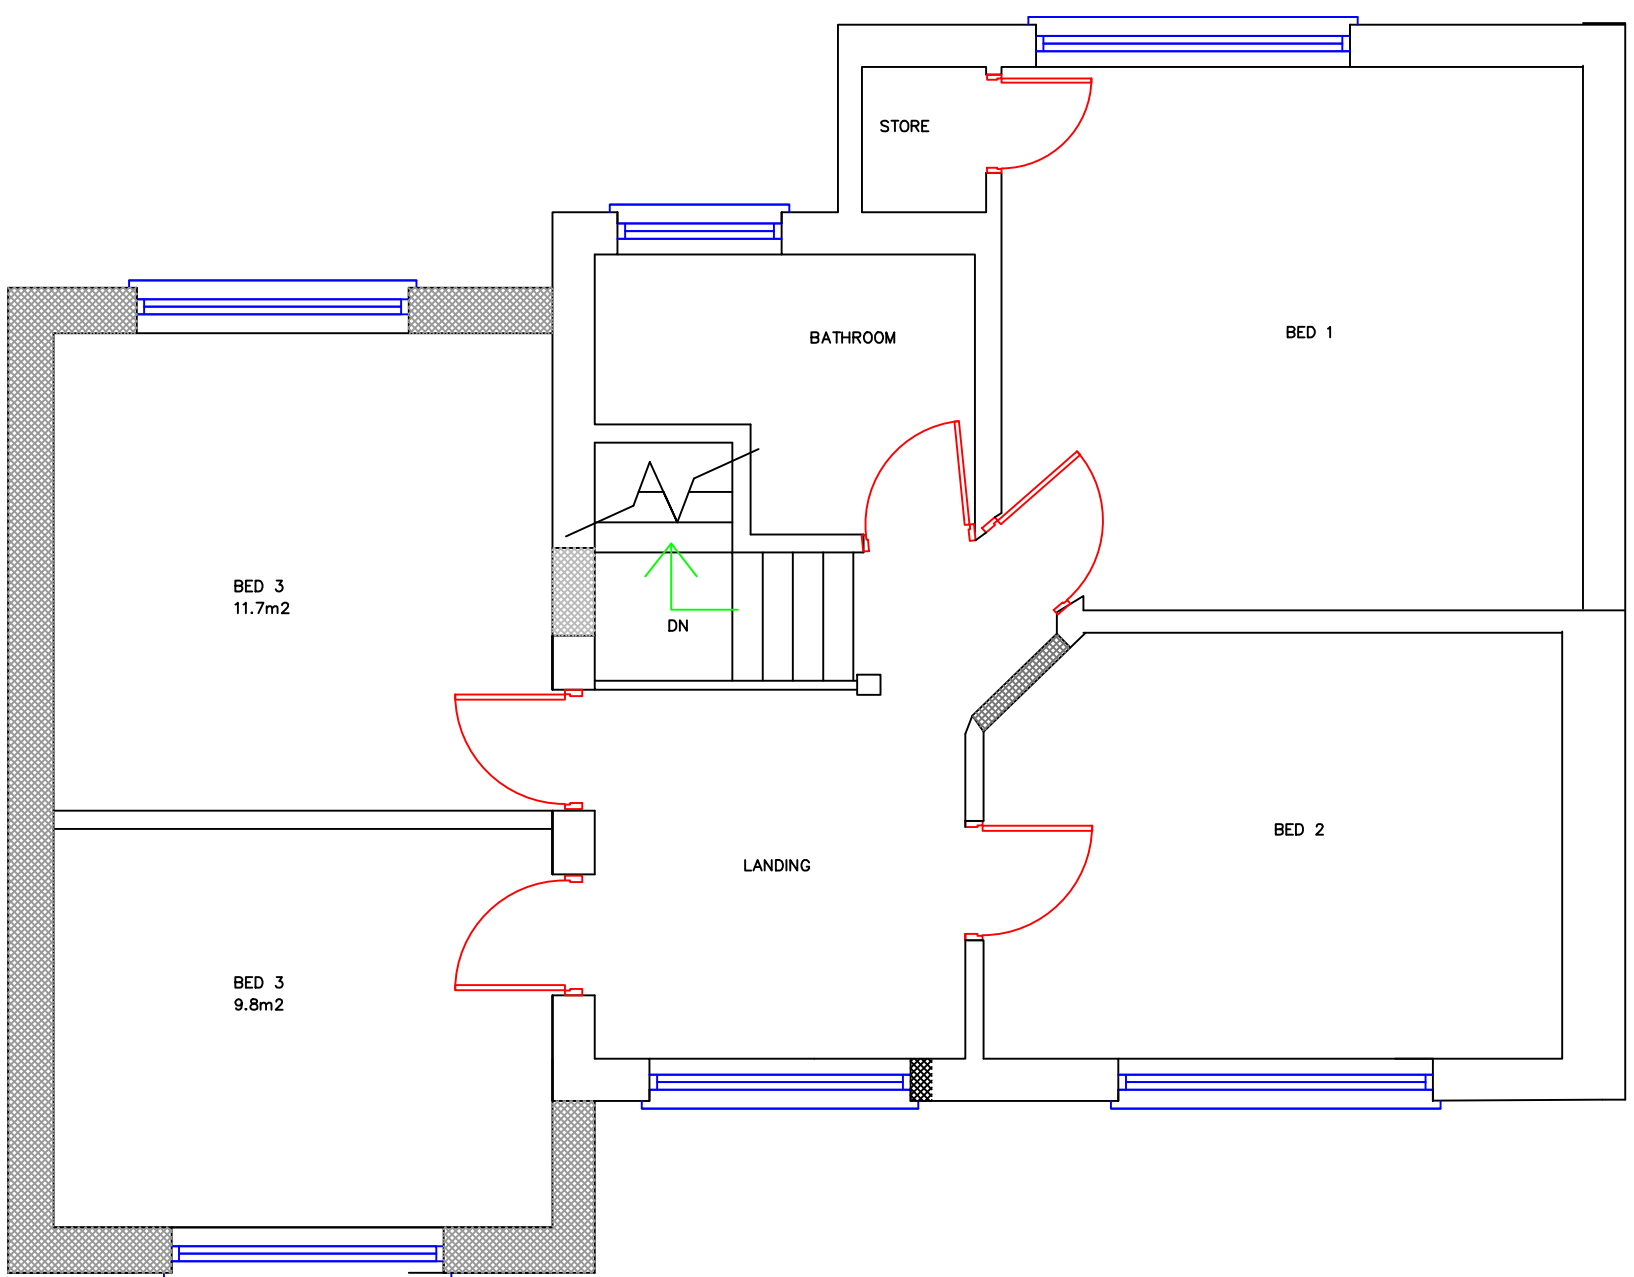

PROPOSED FIRST FLOOR PLAN 1:50

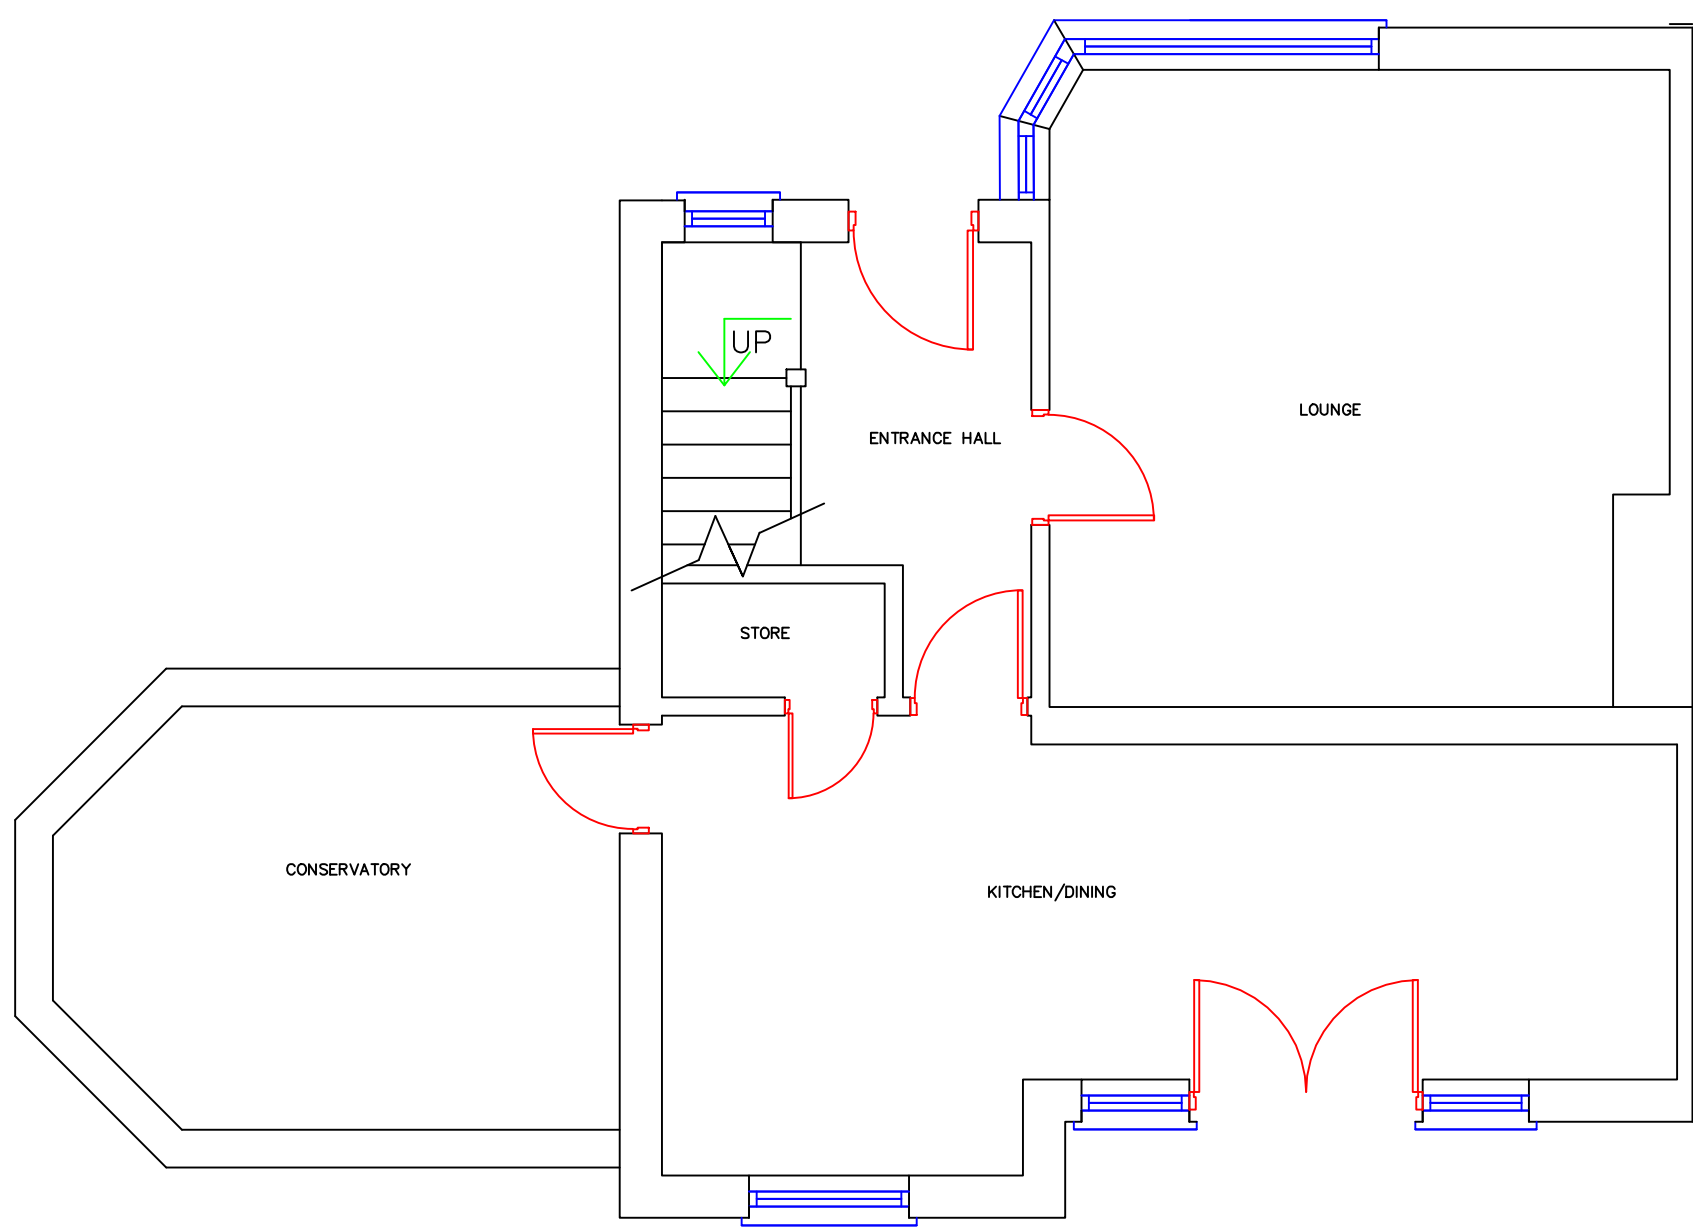


EXISTING GROUND FLOOR PLAN 1:50

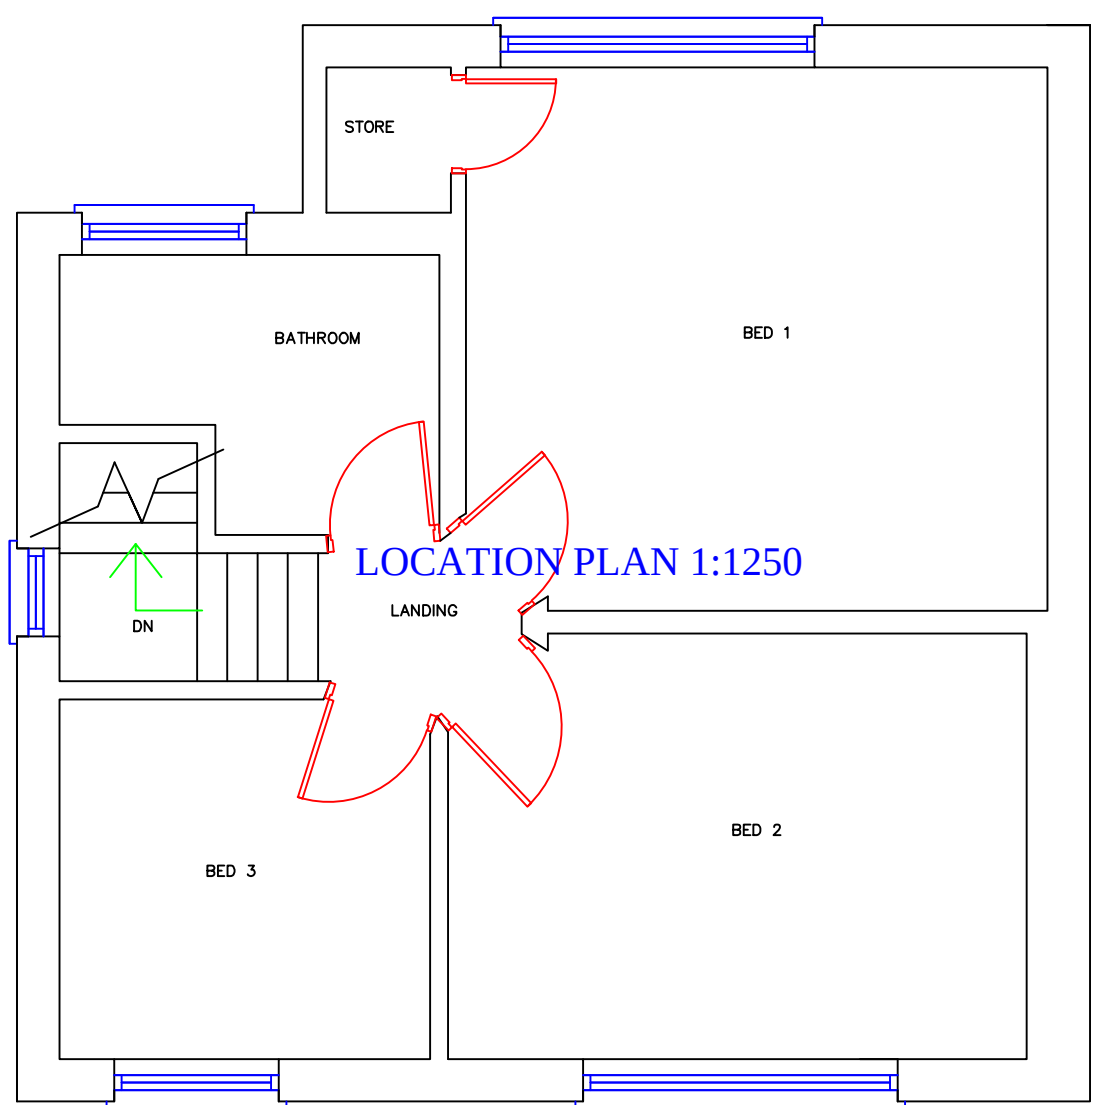


EXISTING FIRST FLOOR PLAN 1:50



LOCATION PLAN 1:1250

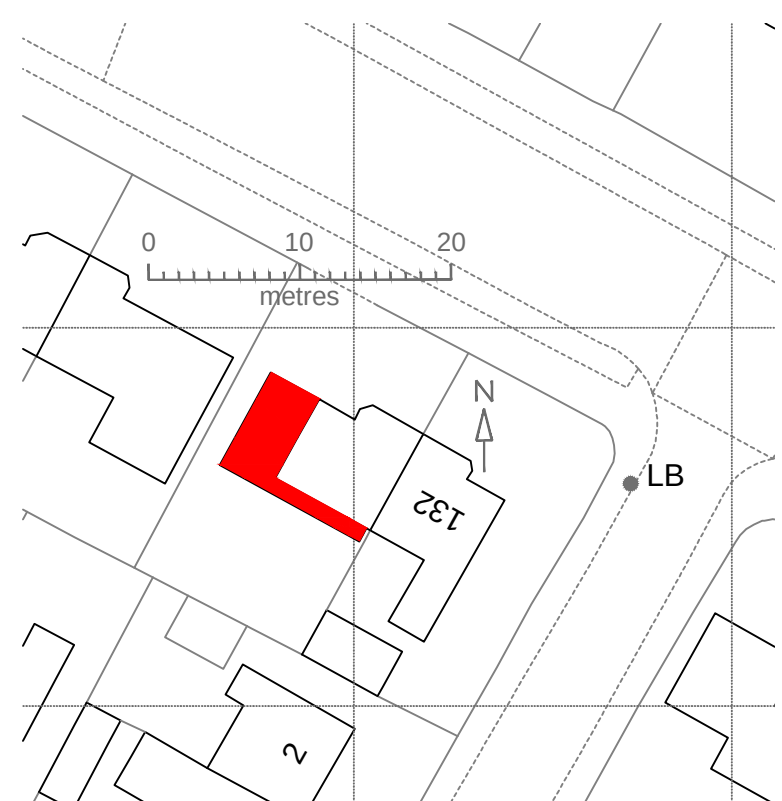

BLOCK PLAN 1:500

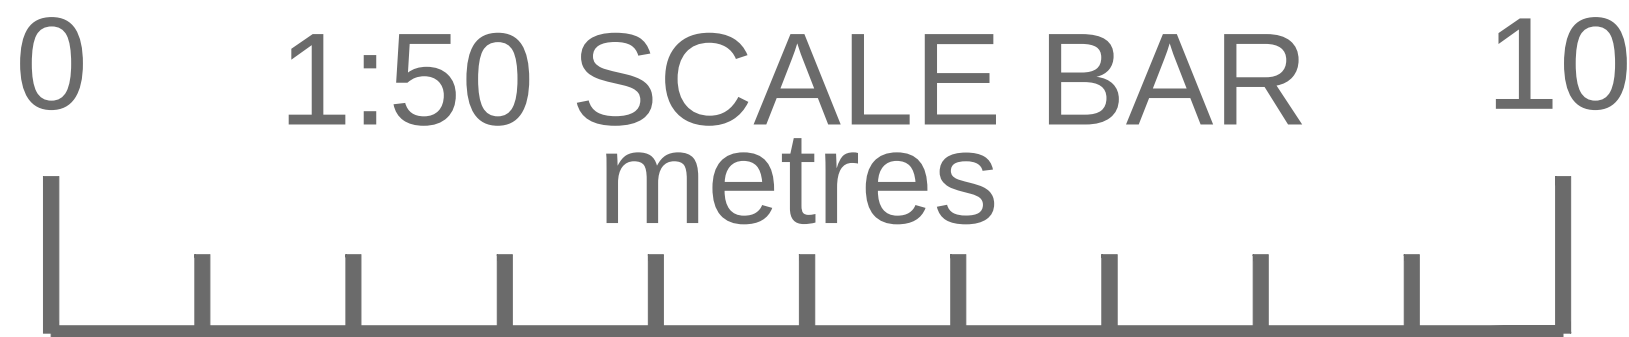

General Notes

No.	Revision/Issue	Date

130 TARBOCK ROAD
KIRKBY
L32 9SS

Project Name and Address

TWO STOREY EXTENSION
TO SIDE WITH SINGLE
STOREY EXTENSION TO
REAR

Project	TAR
Date	MAR21
Scale	1:50

Sheet

2