



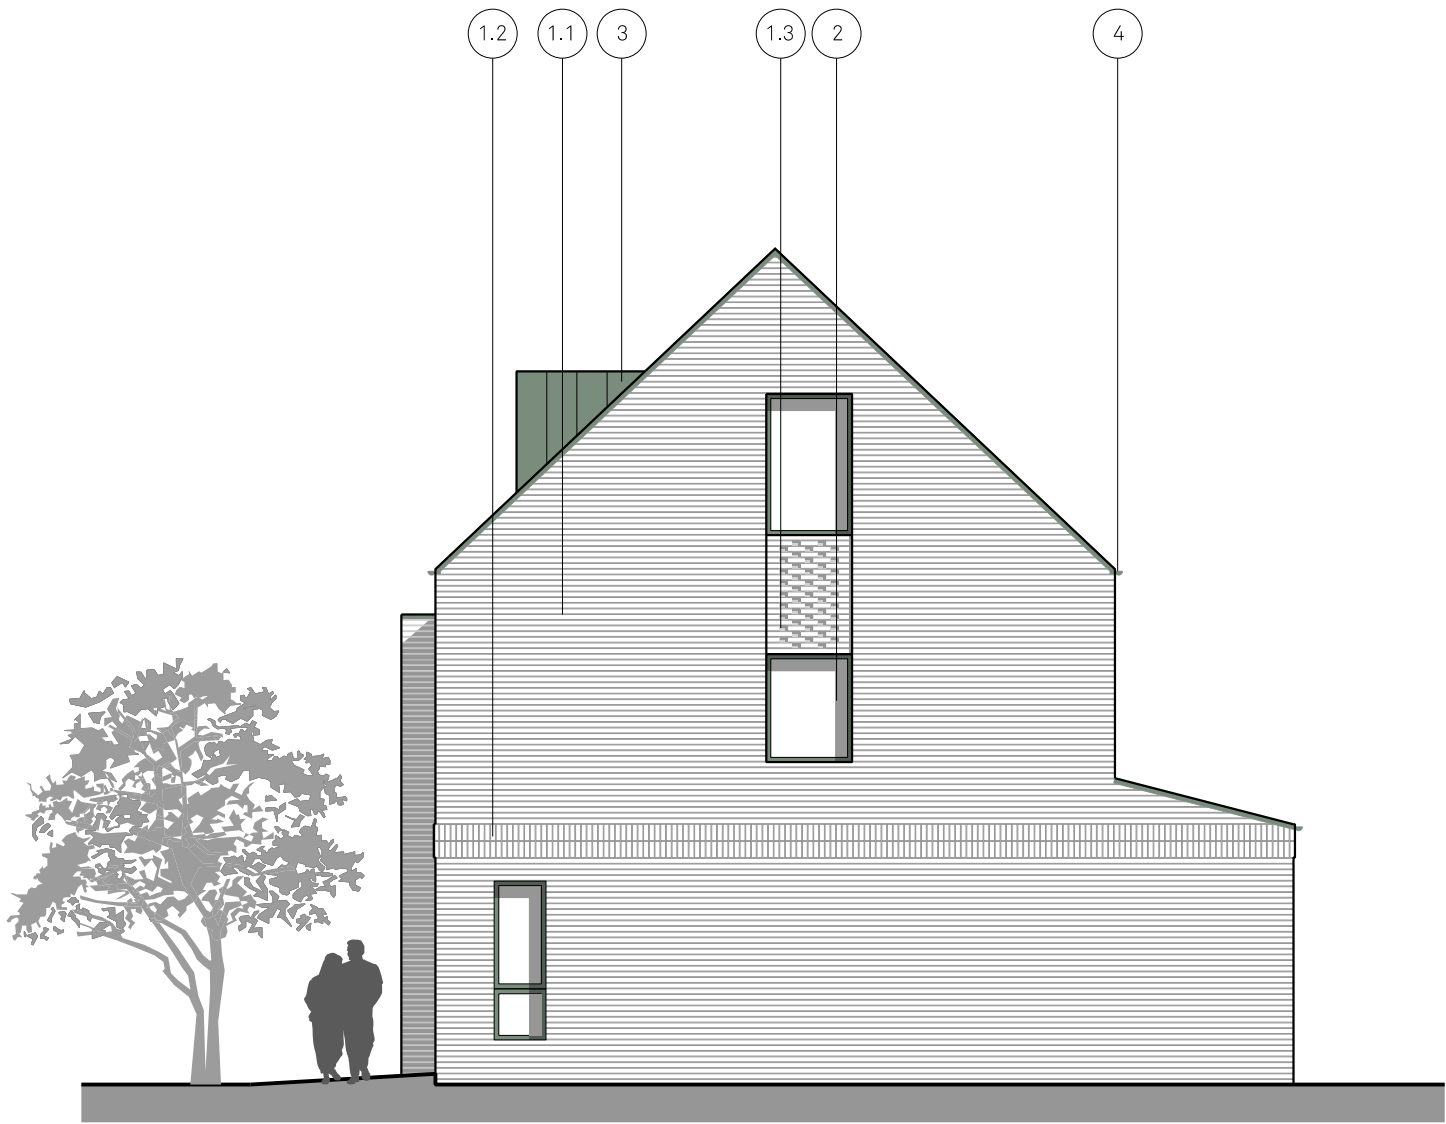

- MATERIAL KEY
- 1. Multi grey/brown brick Con Mosso by Wienerberger or similar approved
 - 1.1 Stecher bond
 - 1.2 Soldier course bond
 - 1.3 Flemish bond with recessed headers. Headers to be glazed white brick
 - 2. Powder coated aluminium frame windows and rooflights colour grey or similar approved
 - 3. Standing seam zinc roof colour grey
 - 4. Zinc rainwater pipes colour grey
 - 5. Stained timber doors colour grey
 - 6. Glazed brick - colour white

Notes

This document is © Falconer Chester Hall Limited.
All drawing measurements shall not be obtained by scaling. Any discrepancies on this document to be immediately reported to the Architect. Verify all dimensions and levels prior to construction. This Document shall be read in conjunction with related documents, specifications and associated models.

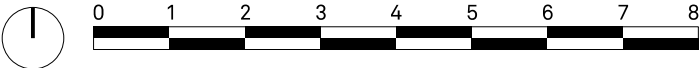

P03	18.07.24	RB	RB	New window added
P02	05.12.23	RB	RB	Client details amended
P01	23.04.23	RB	RB	First Issue
Rev:	Date:	By:	Chk By:	Rev Note:

FALCONER
CHESTER
HALL

London | Liverpool | Manchester | www.fcharchitects.com | +44(0)151 243 5800

FCH

Project Title				Rev
Okell Drive, Knowsley				
Client				P03
Gormac Developments Ltd				
Drawing Title				Drawn By
Proposed Side Elevation- Block A				
Drawing No.				Checked By
P23036-FCH-BA-XX-DR-A-1403				
Status	Issue suitable for:	Date	Scale	
S2	Information	09.04.23		
Job No.	Drawing Stage	Scale	RB	
P23-036	Planning	1:100 @ A3	RB	