


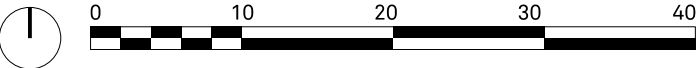

Notes

This document is © Falconer Chester Hall Limited.
All drawing measurements shall not be obtained by scaling. Any discrepancies on this document to be immediately reported to the Architect. Verify all dimensions and levels prior to construction. This Document shall be read in conjunction with related documents, specifications and associated models.



KEY PLAN



P04	19.07.24	RB	RB	Brick wall reduced to 1.2 m
P03	15.03.24	RB	RB	Red line amended
P02	05.12.23	RB	RB	Client details amended
P01	09.04.23	RB	RB	First Issue
Rev: Date:		By:	Chk By:	Rev Note:

**FALCONER
CHESTER
HALL**

London | Liverpool | Manchester | www.fcharchitects.com | +44(0)151 243 5800

Project Title
Okell Drive, Knowsley
Client
Gormac Developments Ltd
Drawing Title
Proposed Block Plan

Drawing No. P23036-FCH-XX-XX-DR-A-1200			Rev P04
Status S2	Issue suitable for: Information	Date 09.04.23	Drawn By RB
Job No. P23-036	Drawing Stage Planning	Scale 1:500 @ A3	Checked By RB