




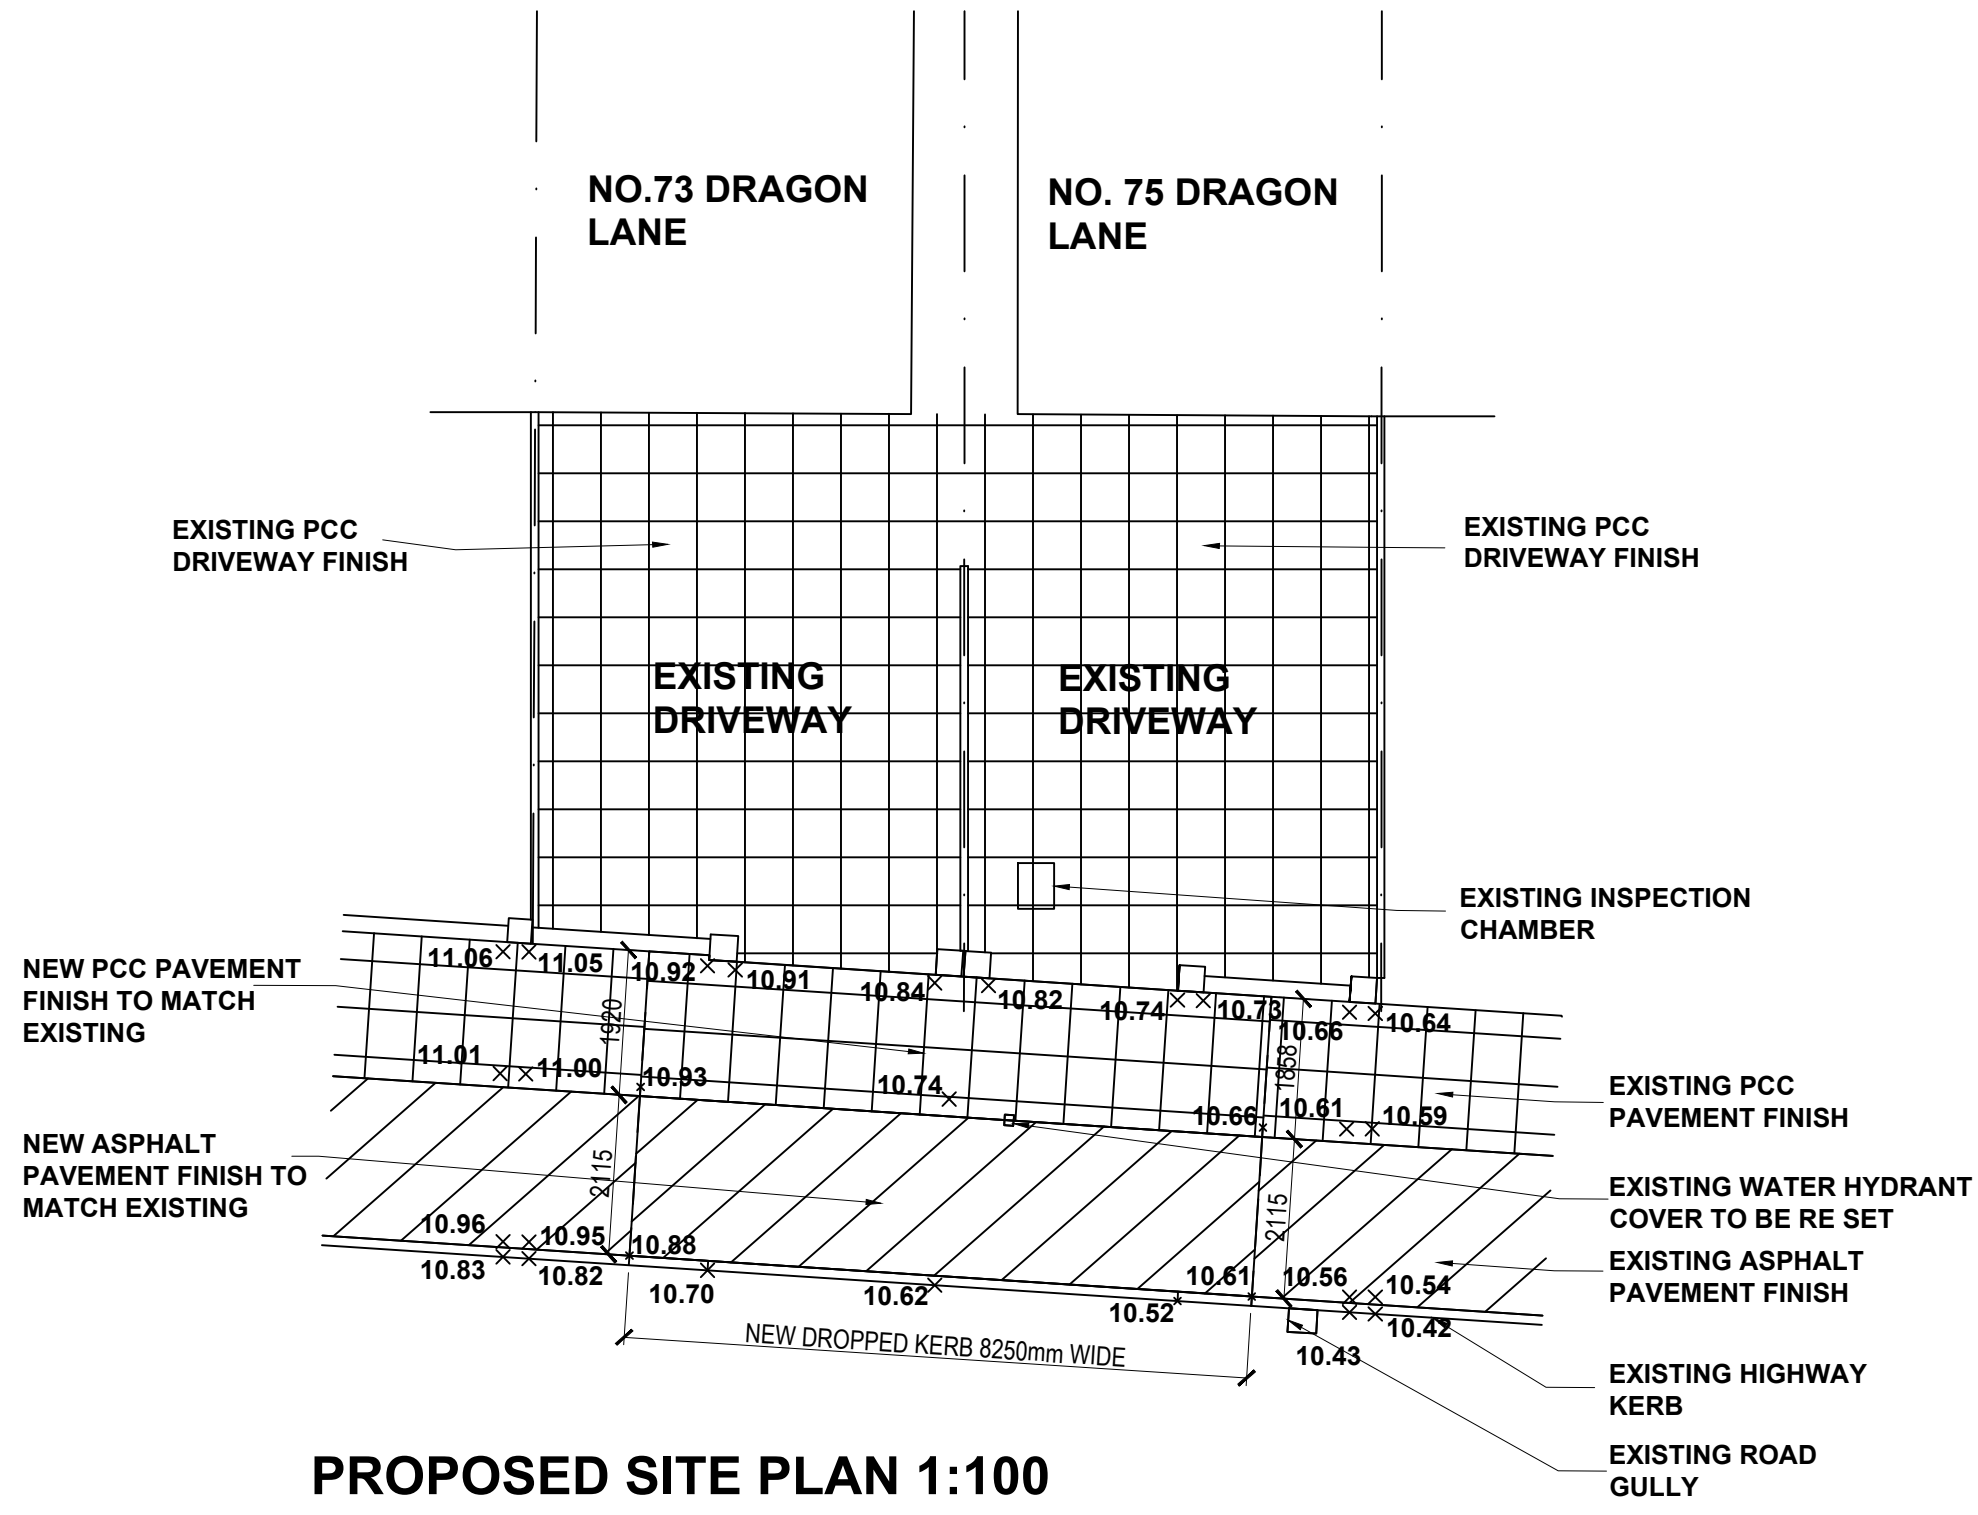


LOCATION PLAN 1:1250

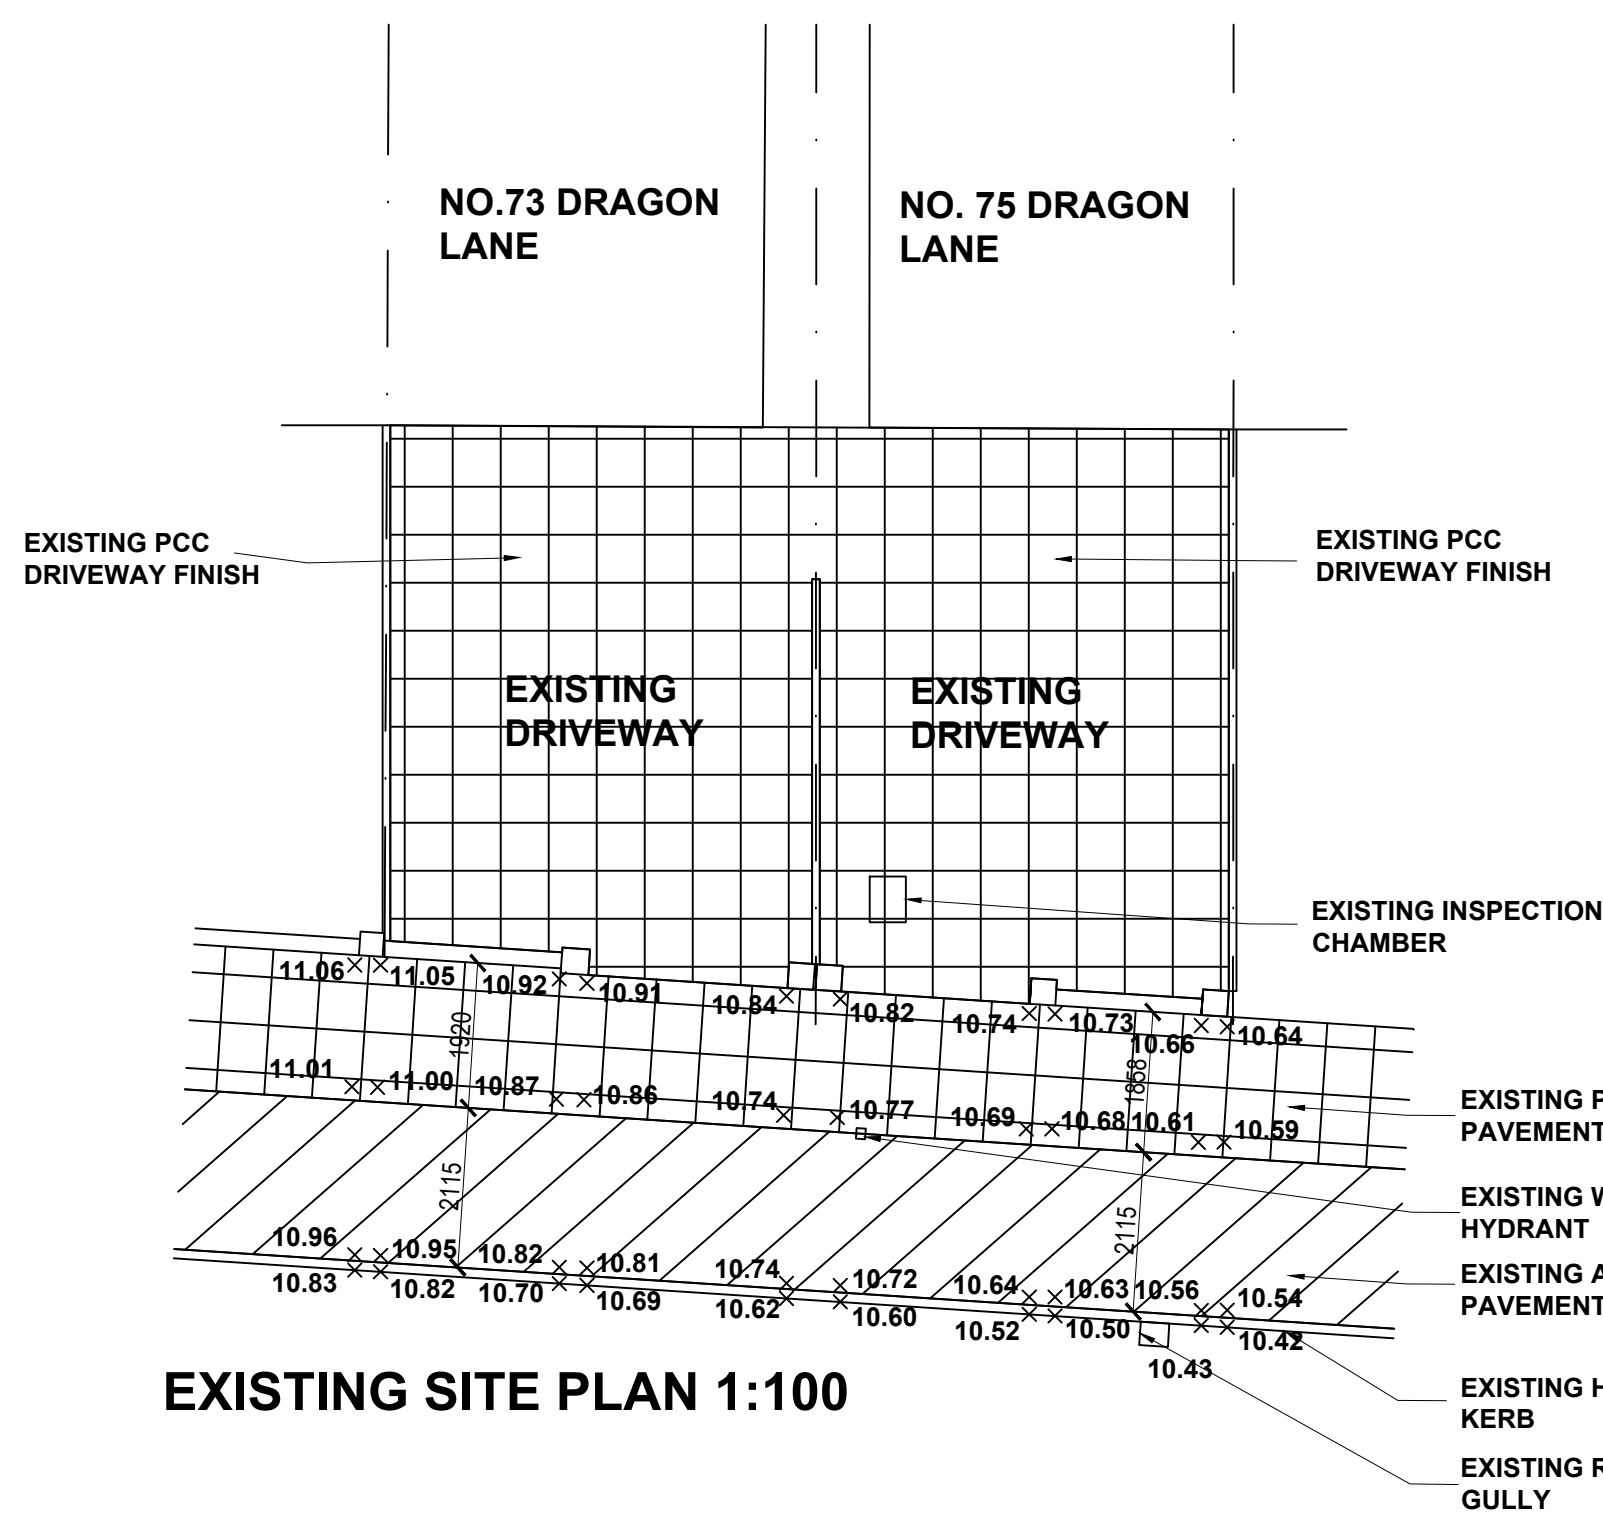


BLOCK PLAN 1:500

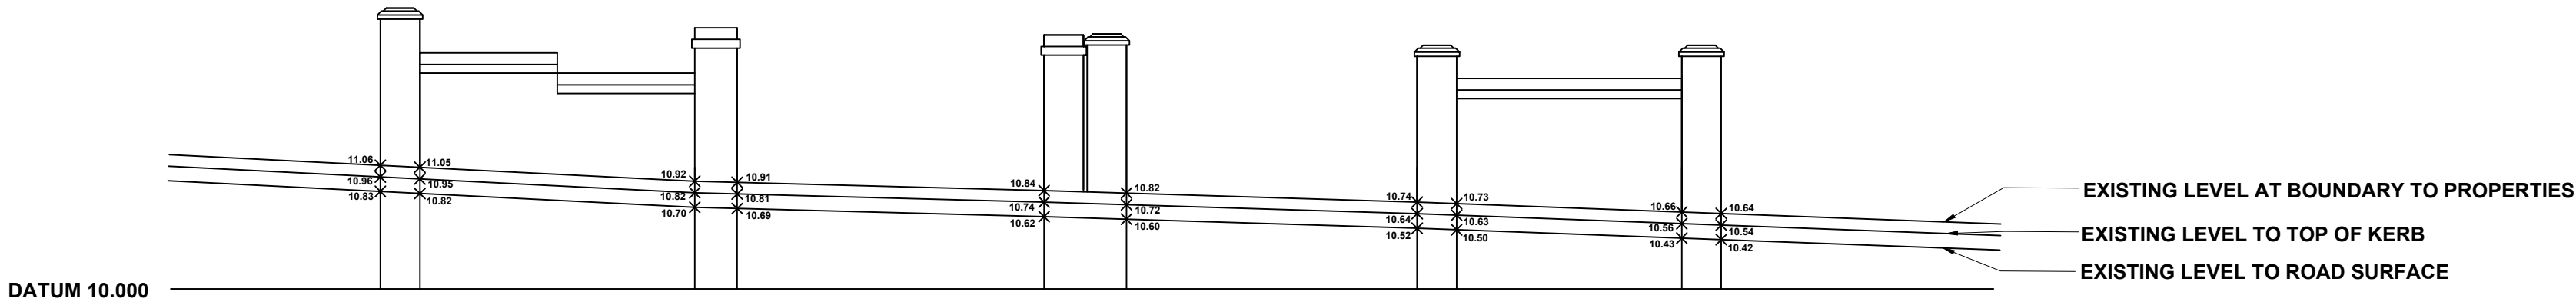

EXISTING SECTION / ELEVATION 1:50

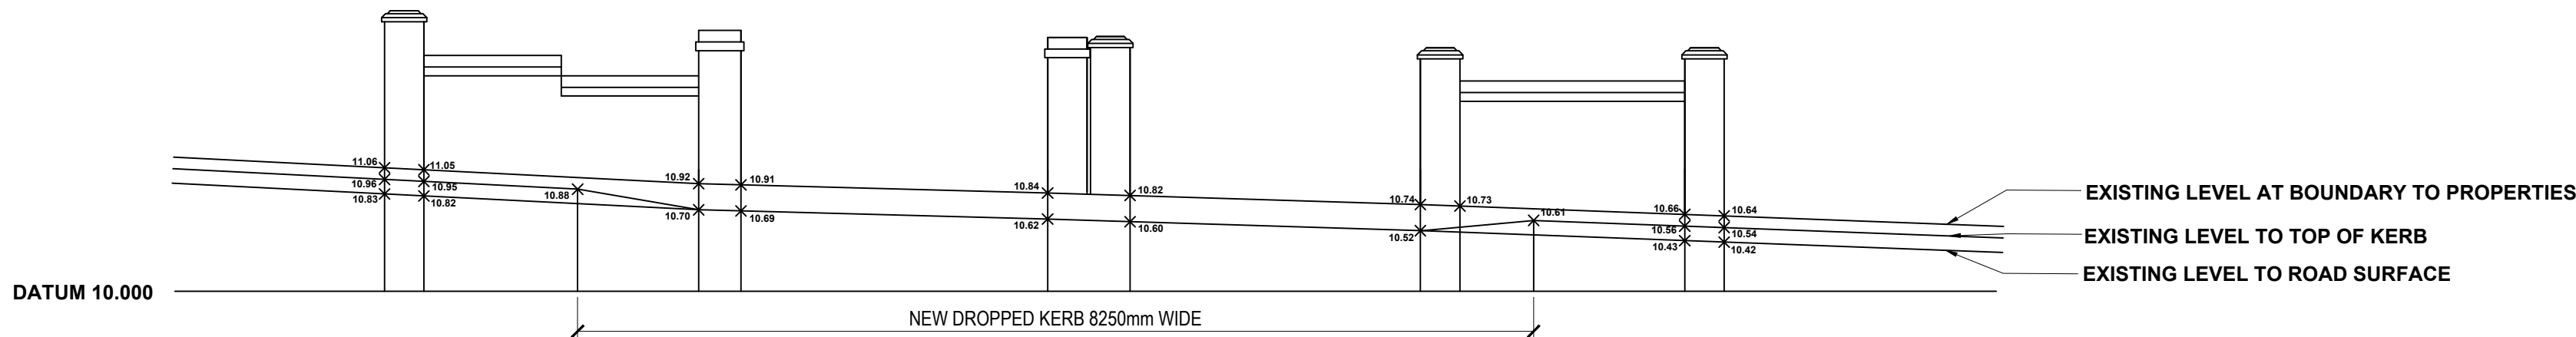

PROPOSED SECTION / ELEVATION 1:50

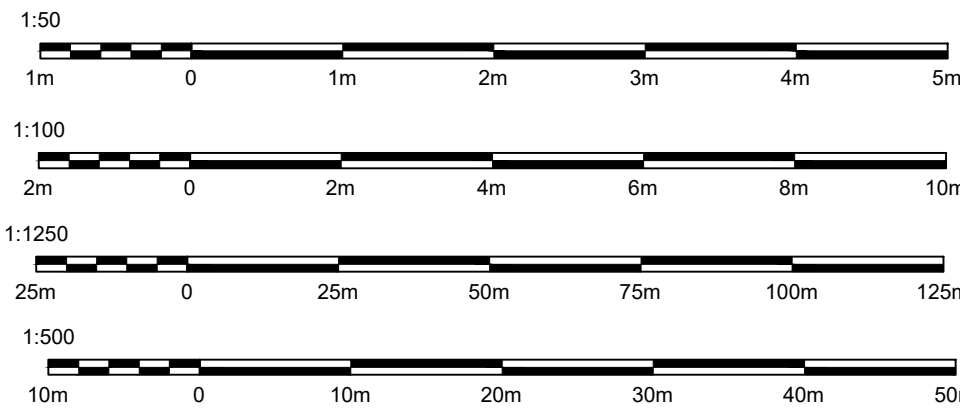

rev	Revision details		Date
This drawing is not authorised unless signed as checked & approved			
Address 73-75 Dragon Lane Whiston			
Job Title Proposed Dropped Kerb			
Drawing title Existing and Proposed Plans, Elevations and Sections			
RJS Architecture 23 Ellerslie Avenue, Rainhill, L35 4QD Mob:07511515637			
Chkd	Appvd	date OCT 24	scale 1:100/1:50/1:1250/1:500
DRAWING No		200501/01	drawn rs
			rev *