




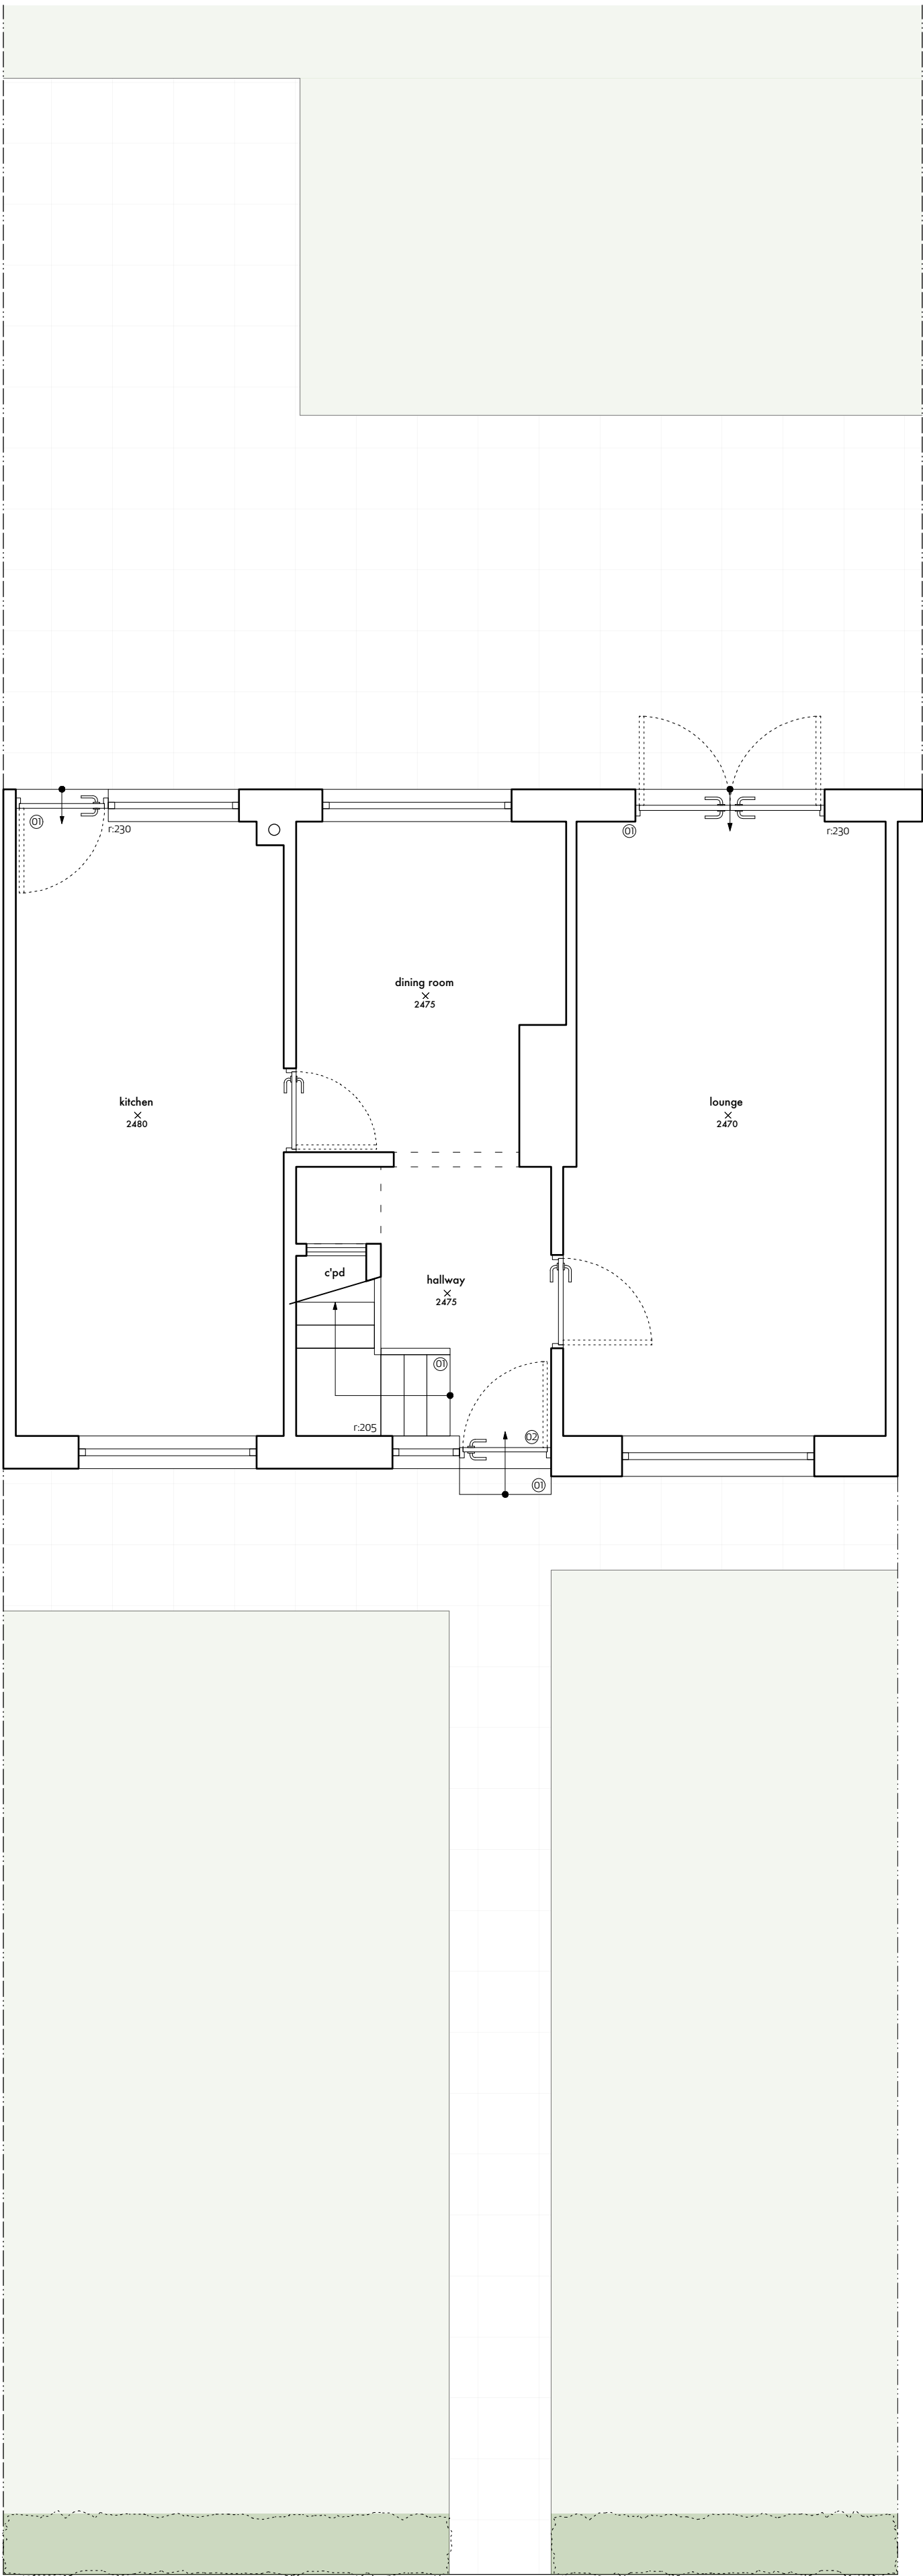


ground floor plan

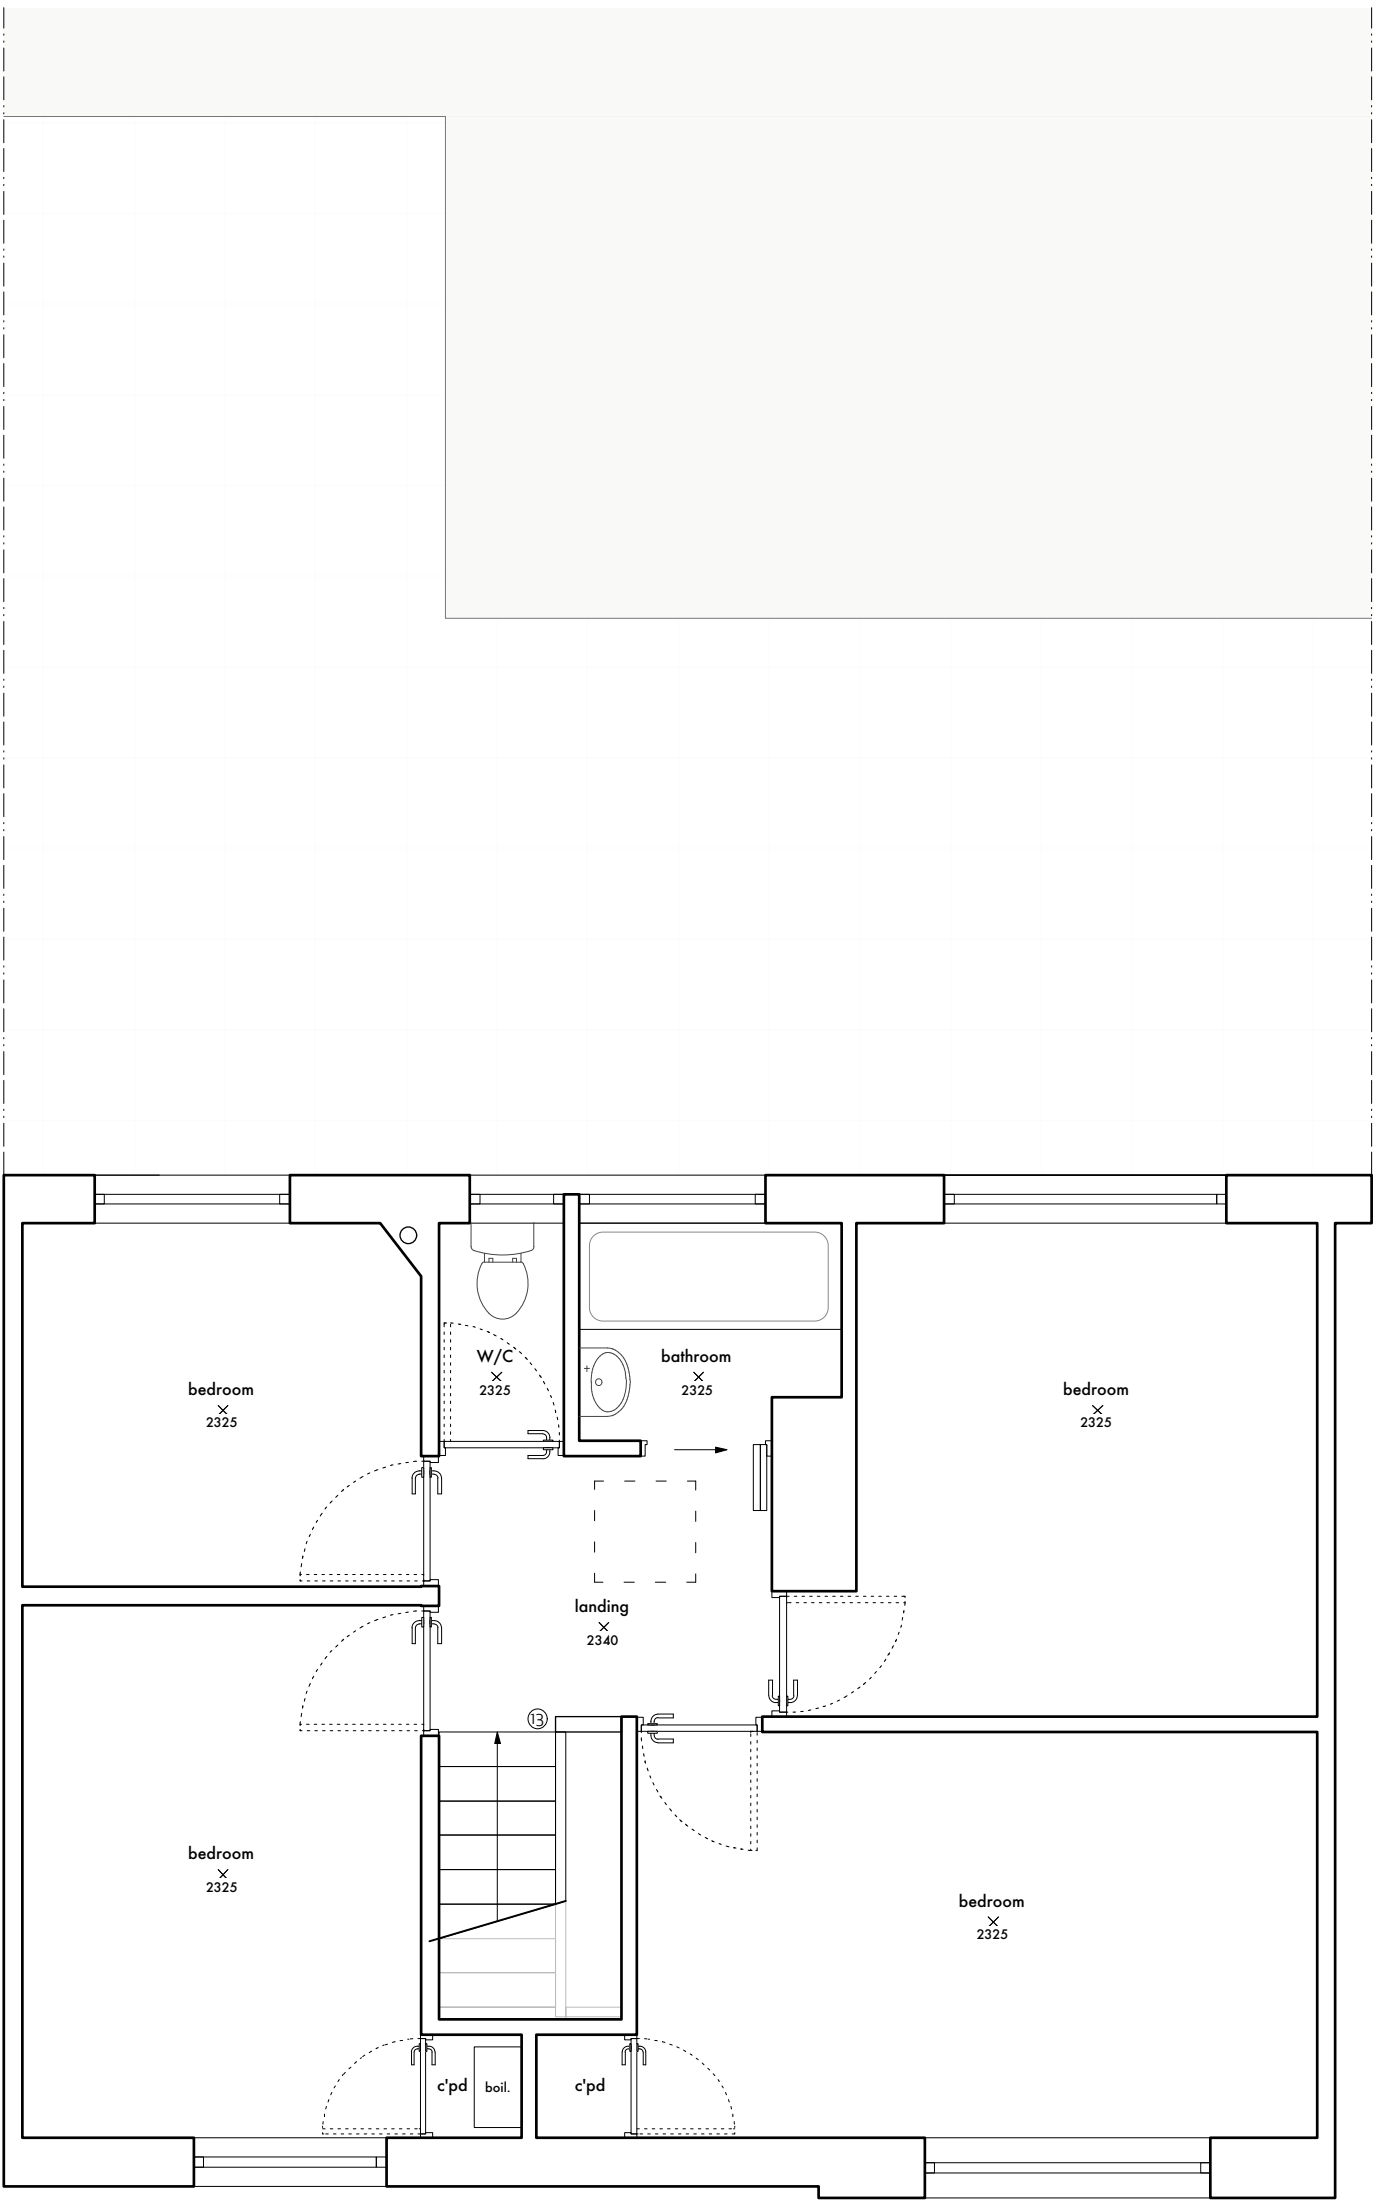

first floor plan

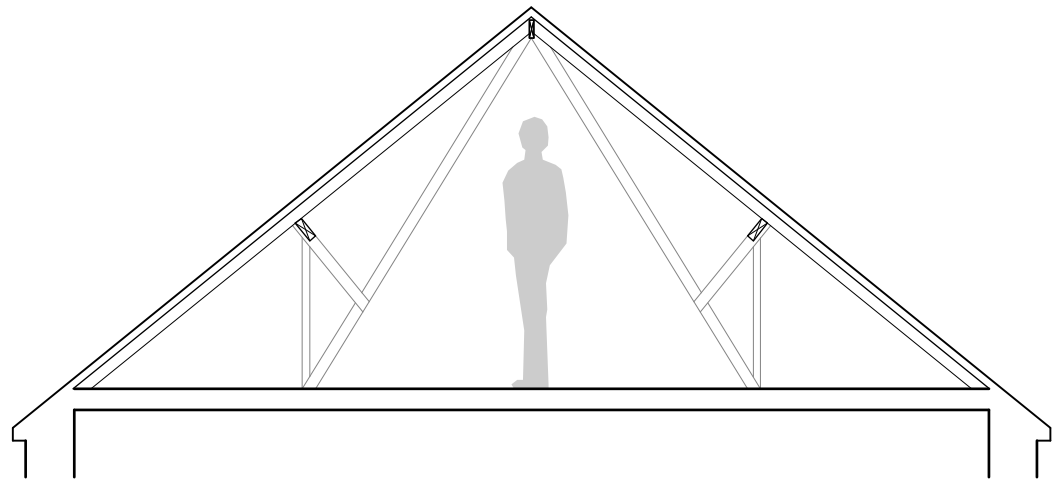


loft section

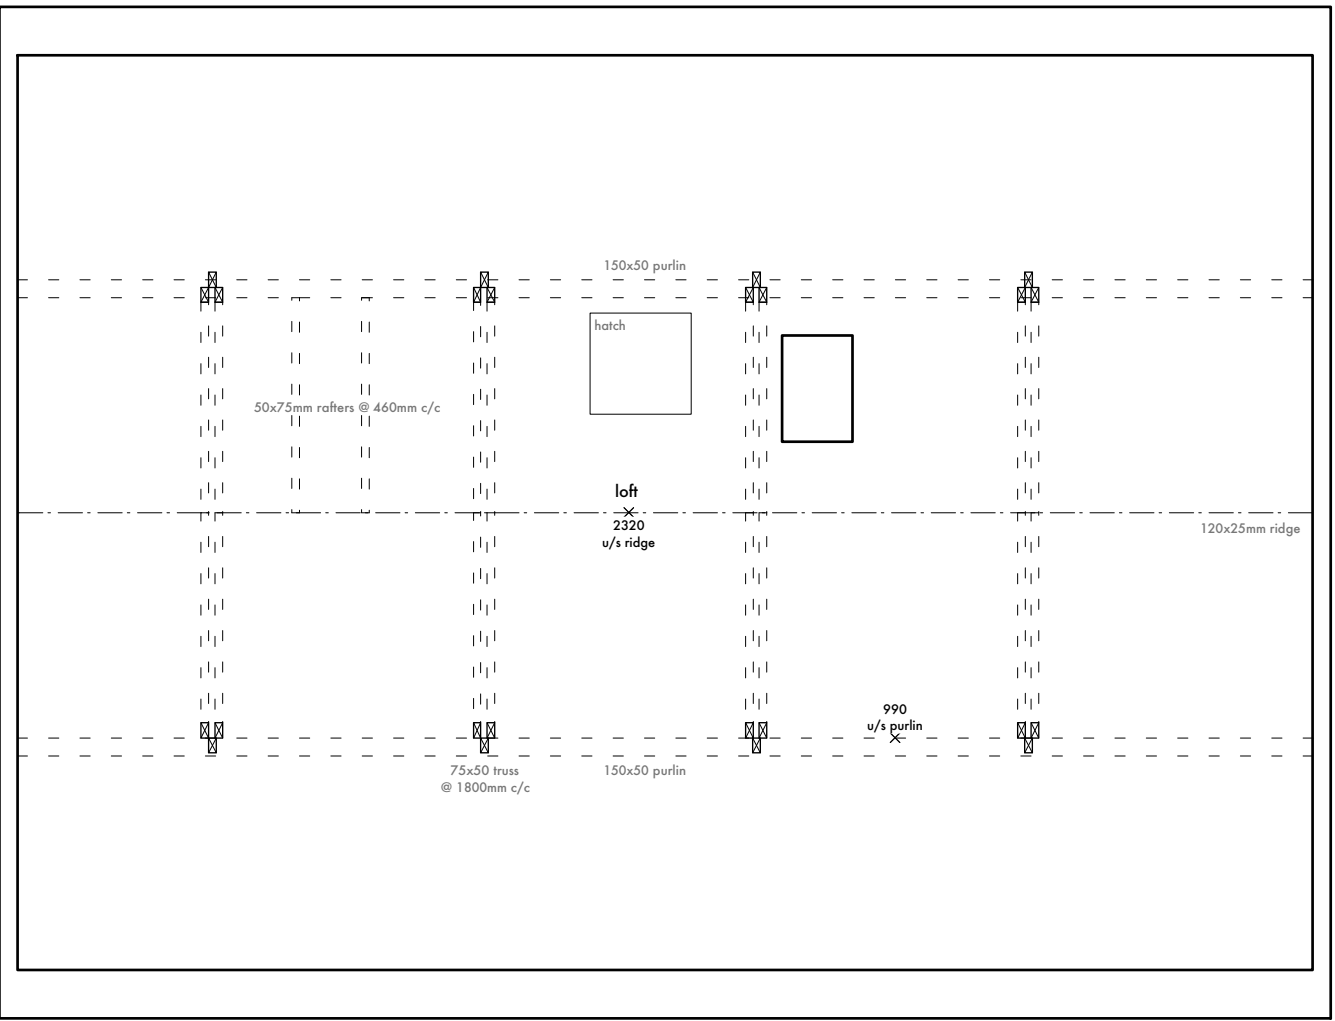

loft plan


rear elevation

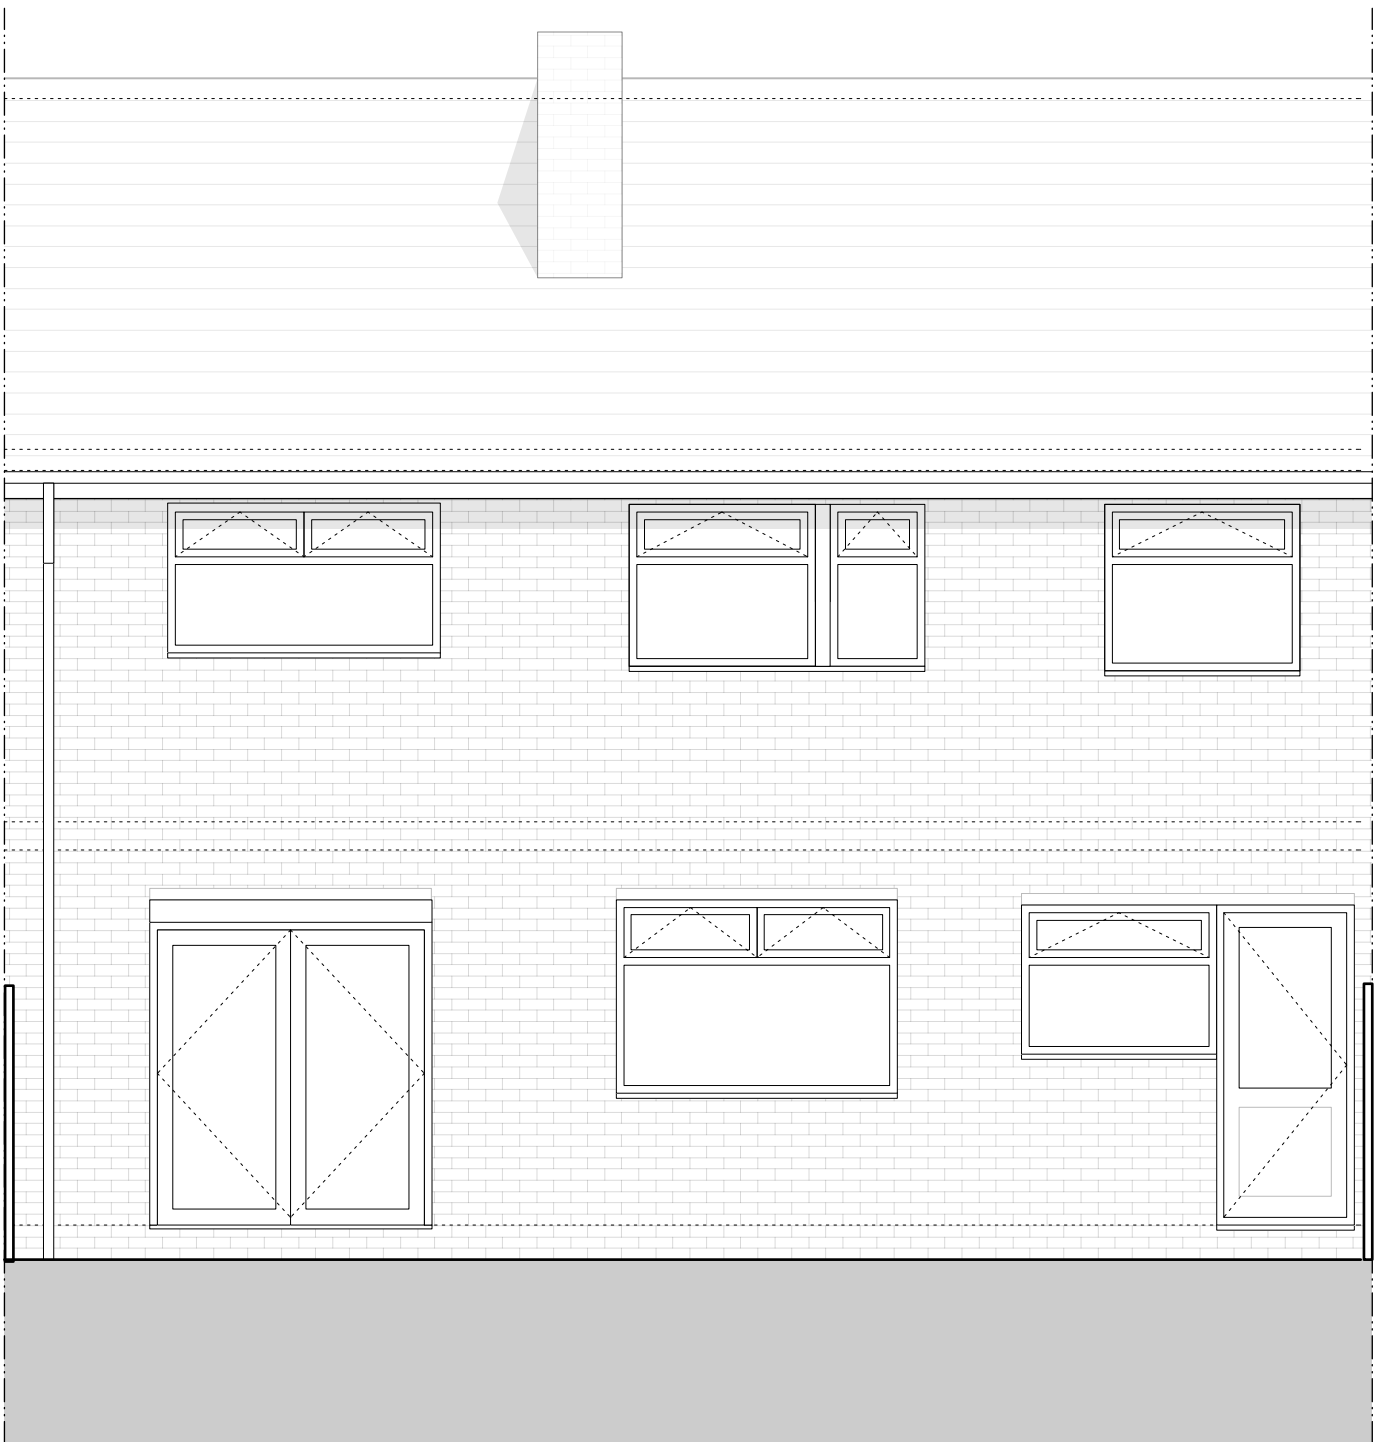

front elevation



front elevation (side - same mirrored)

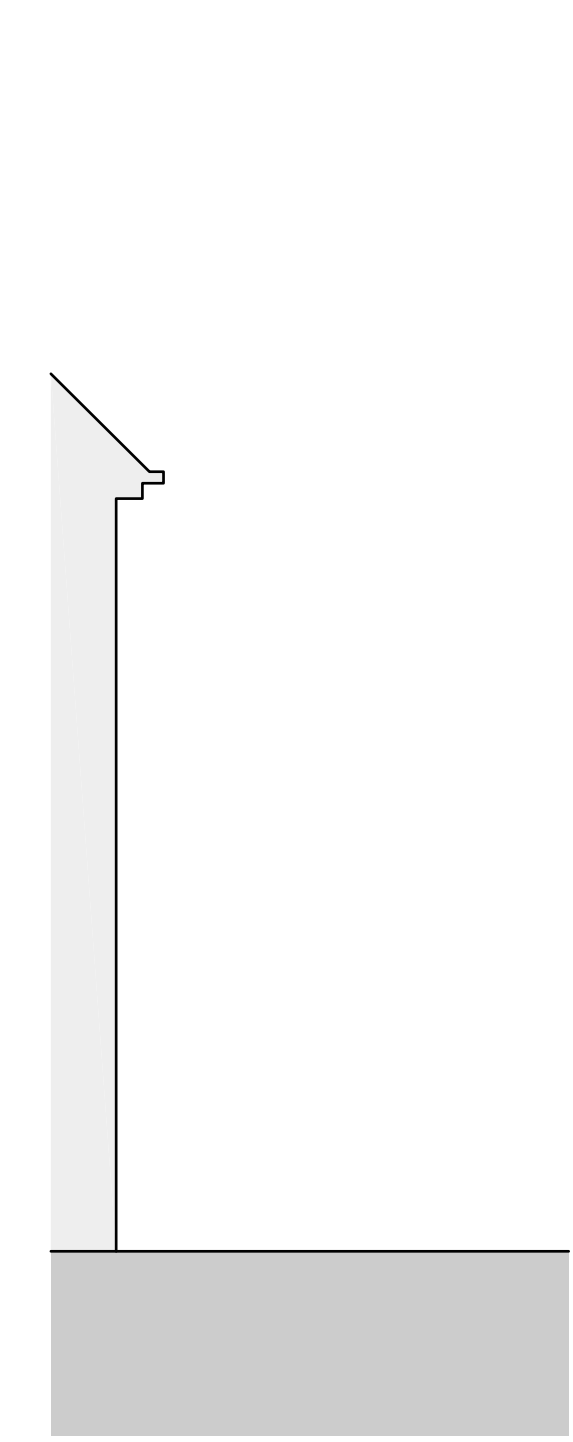

ac

BANBURY AVE
001. existing
150 @ A1

Do not scale from this drawing
All dimensions are to be checked on site
prior to commencing works on site.
Discrepancy found between information
given on this drawing and that given
elsewhere or recorded on site shall be
notified immediately to the project
architect in writing