




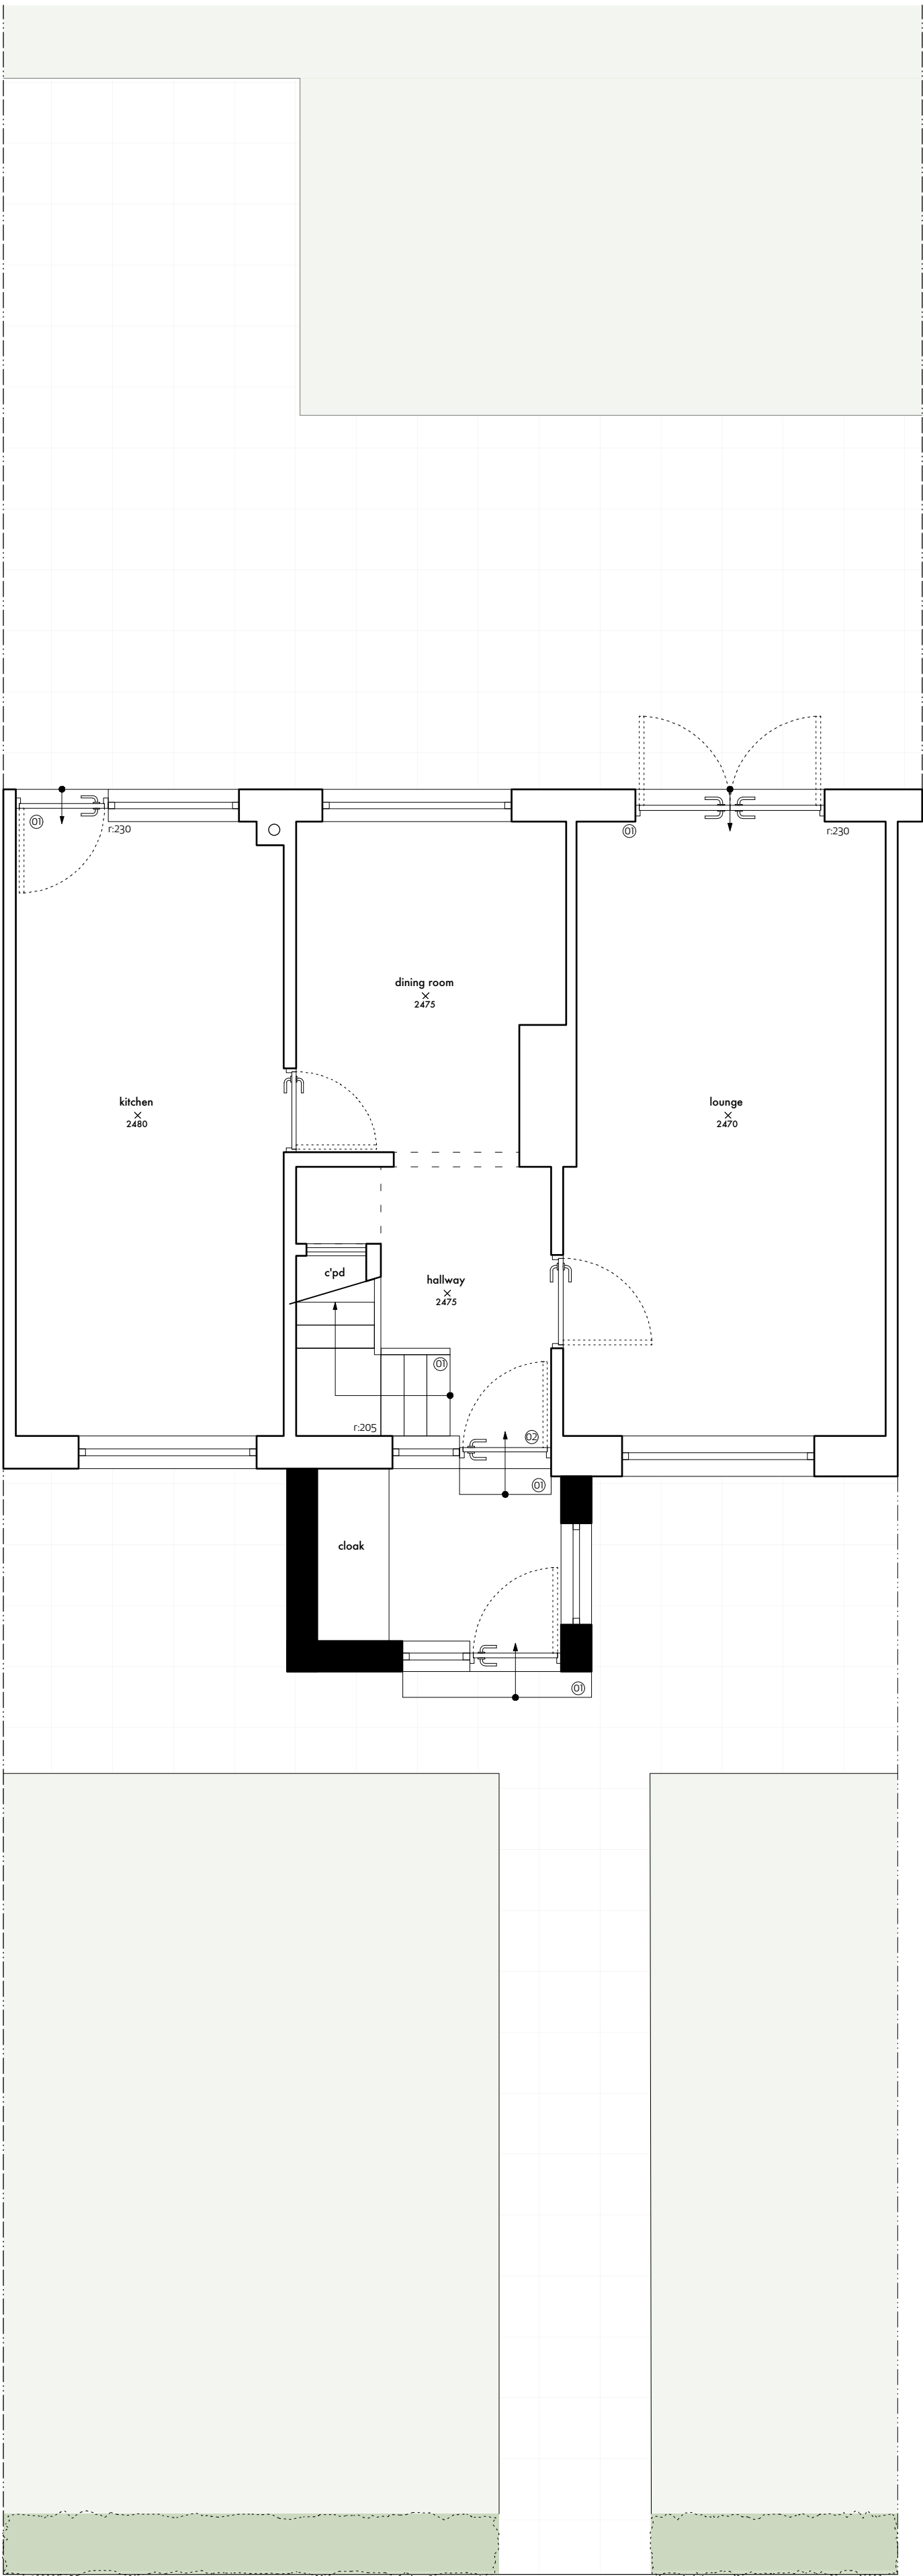


ground floor plan

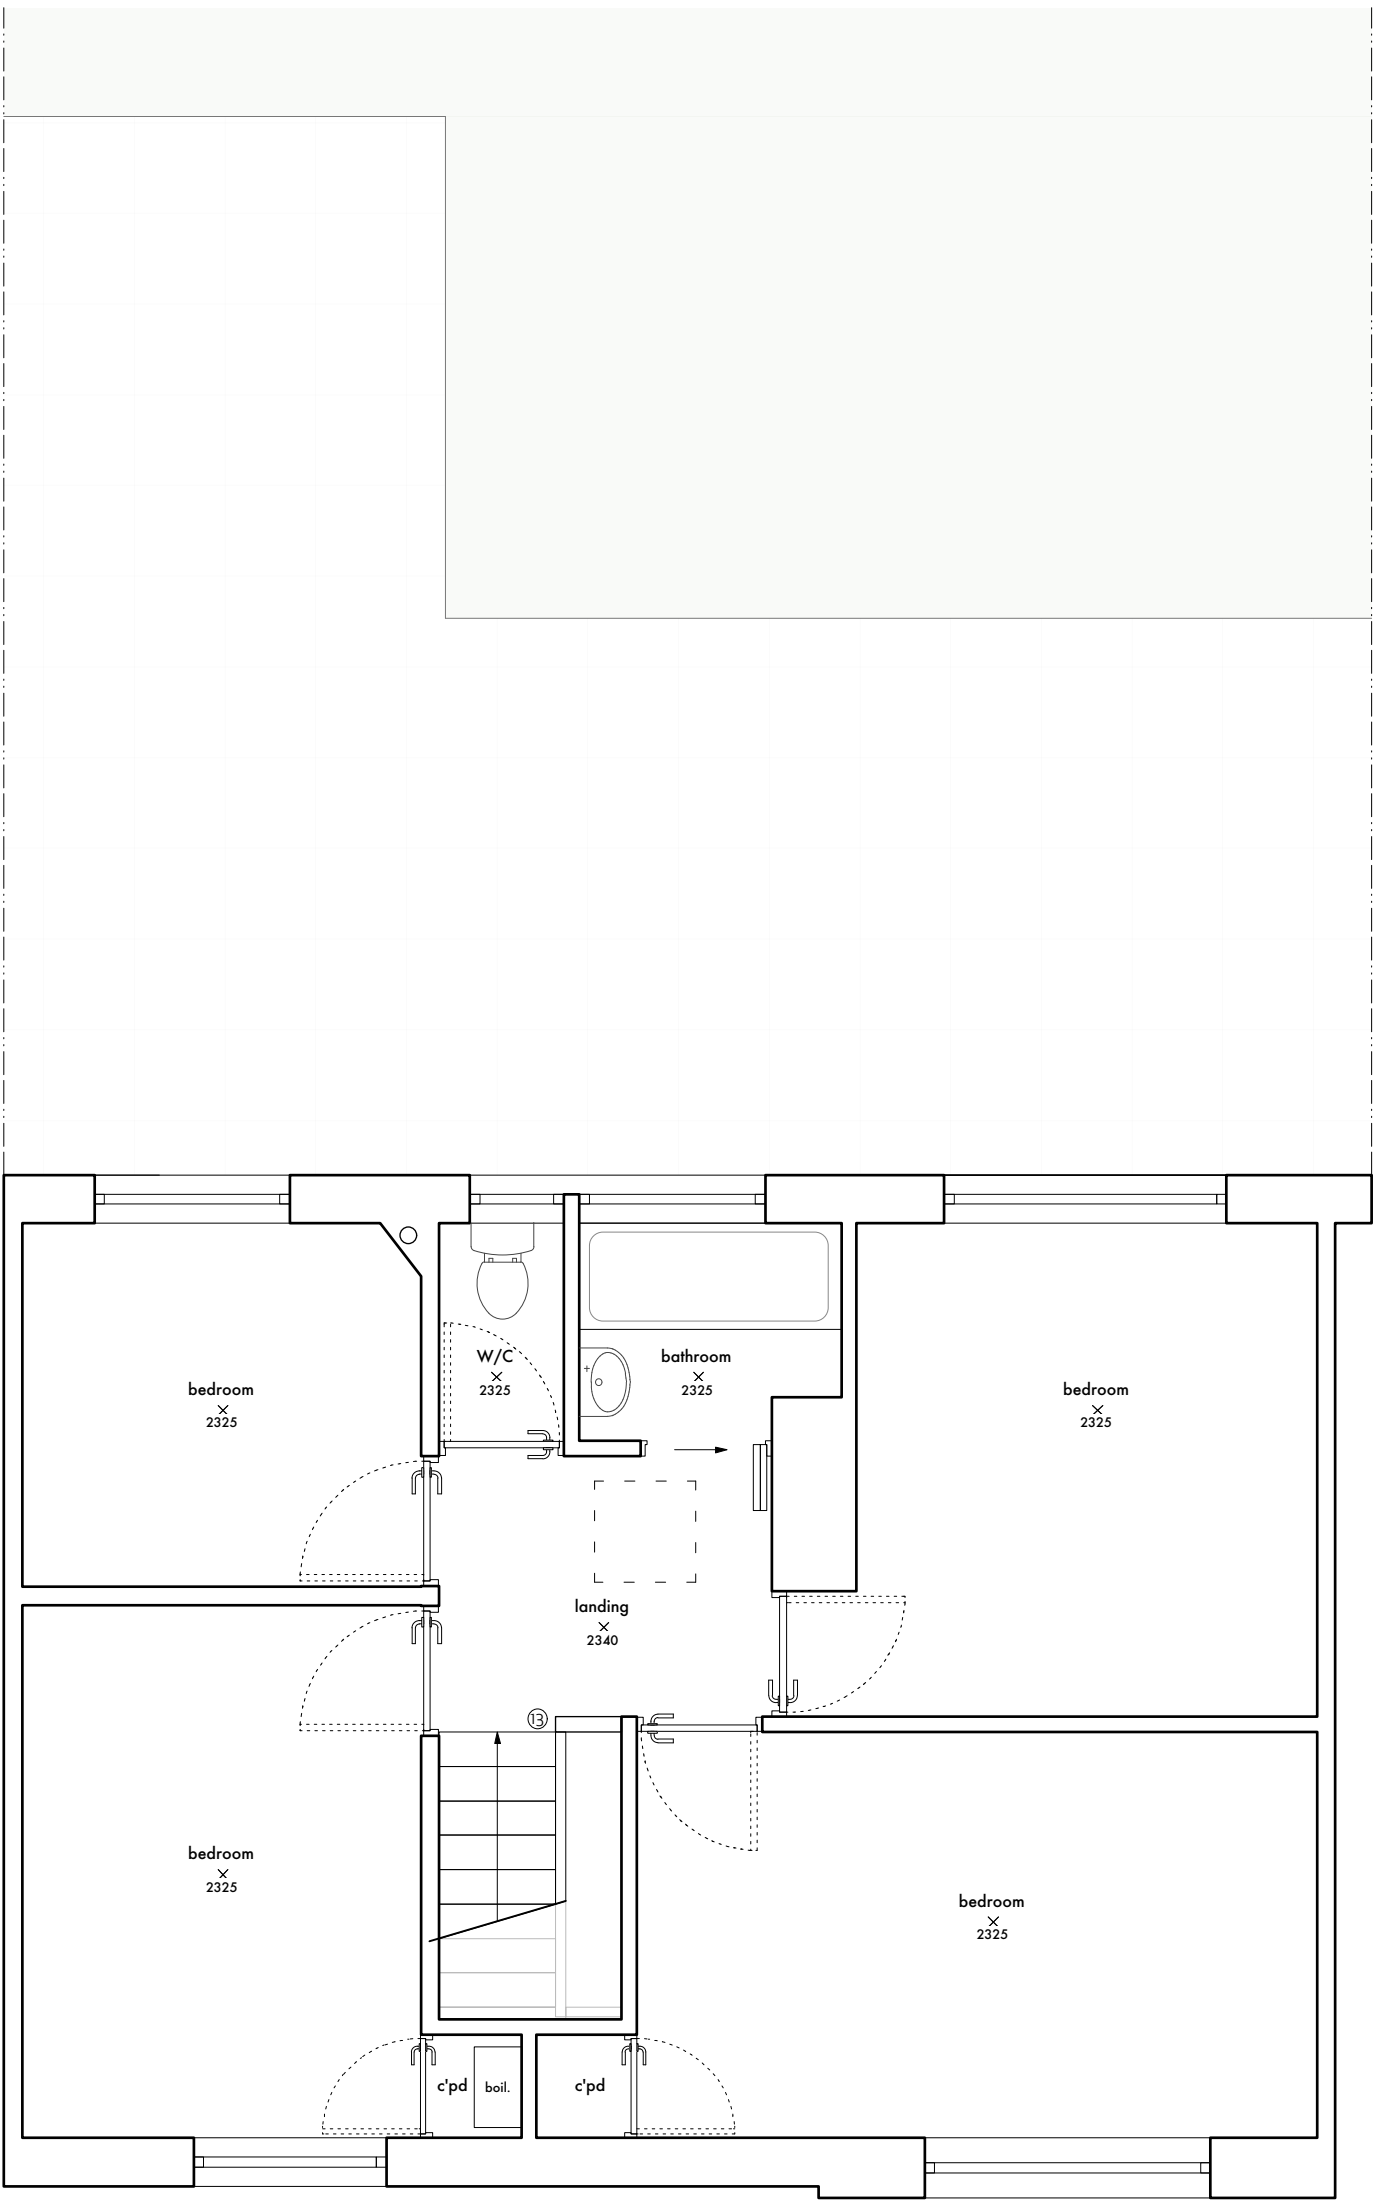


first floor plan

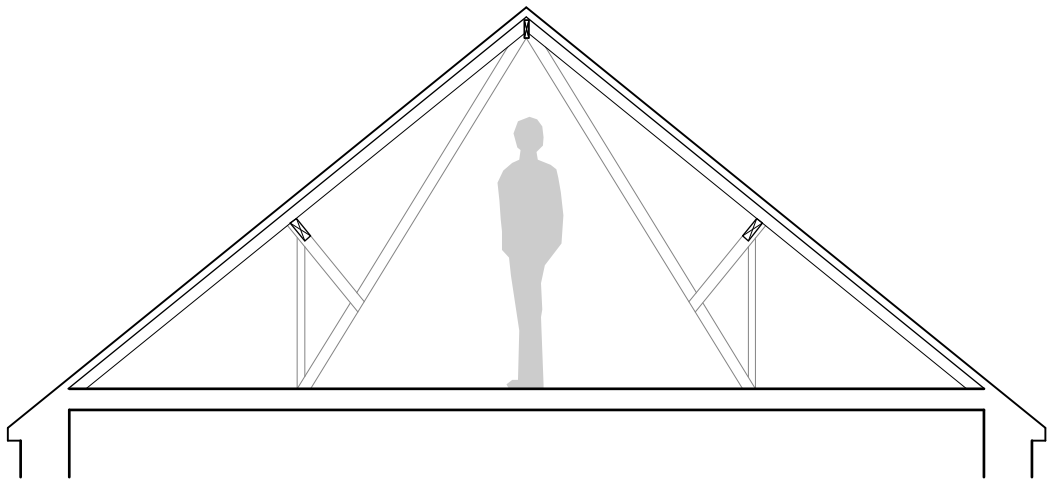

loft section

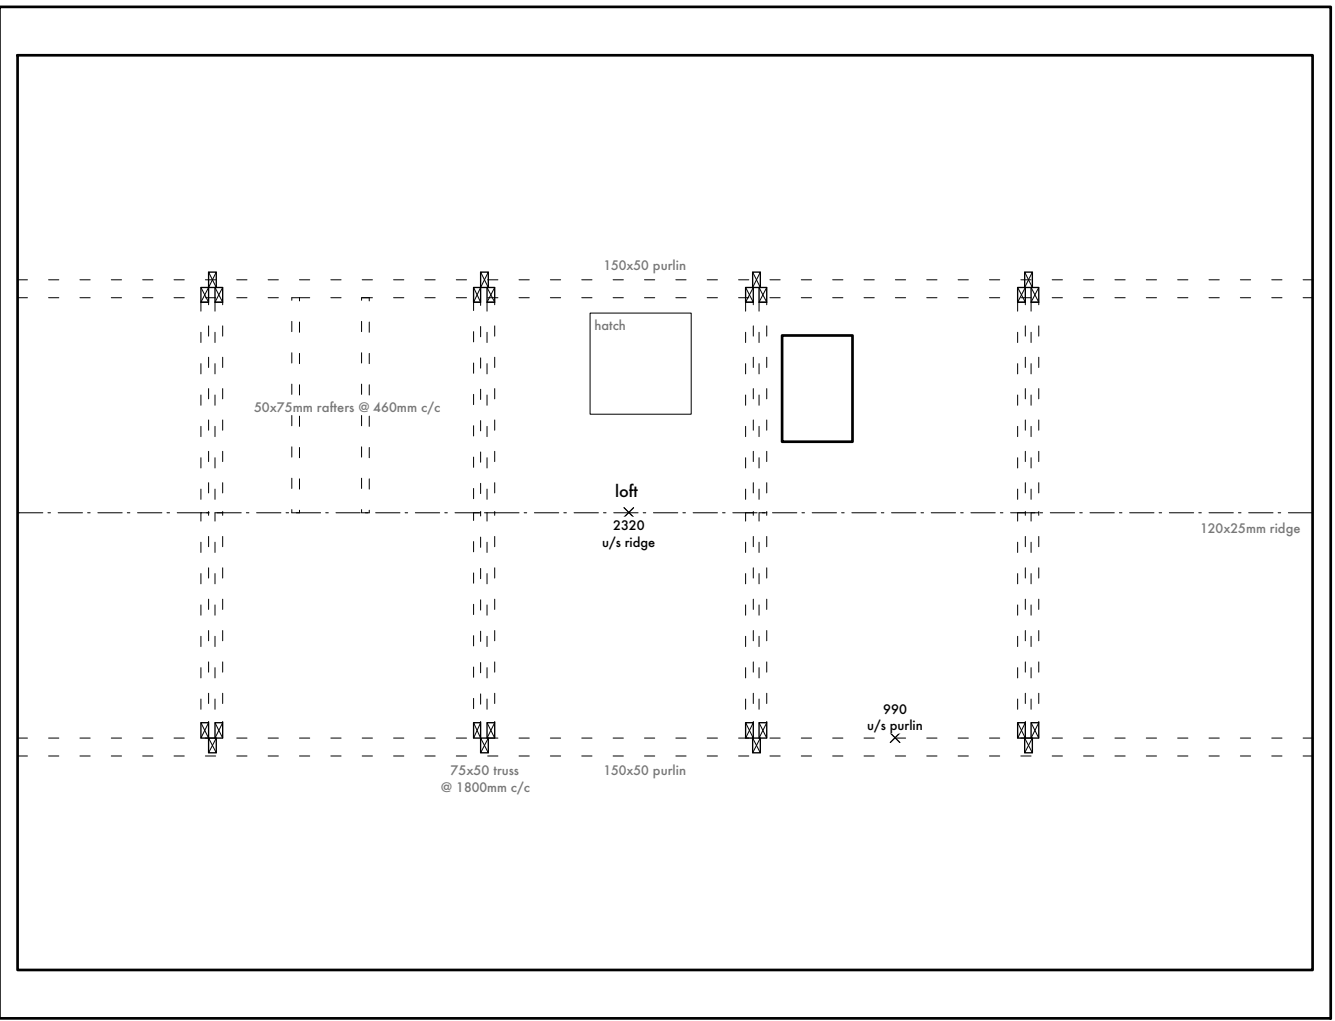


loft plan

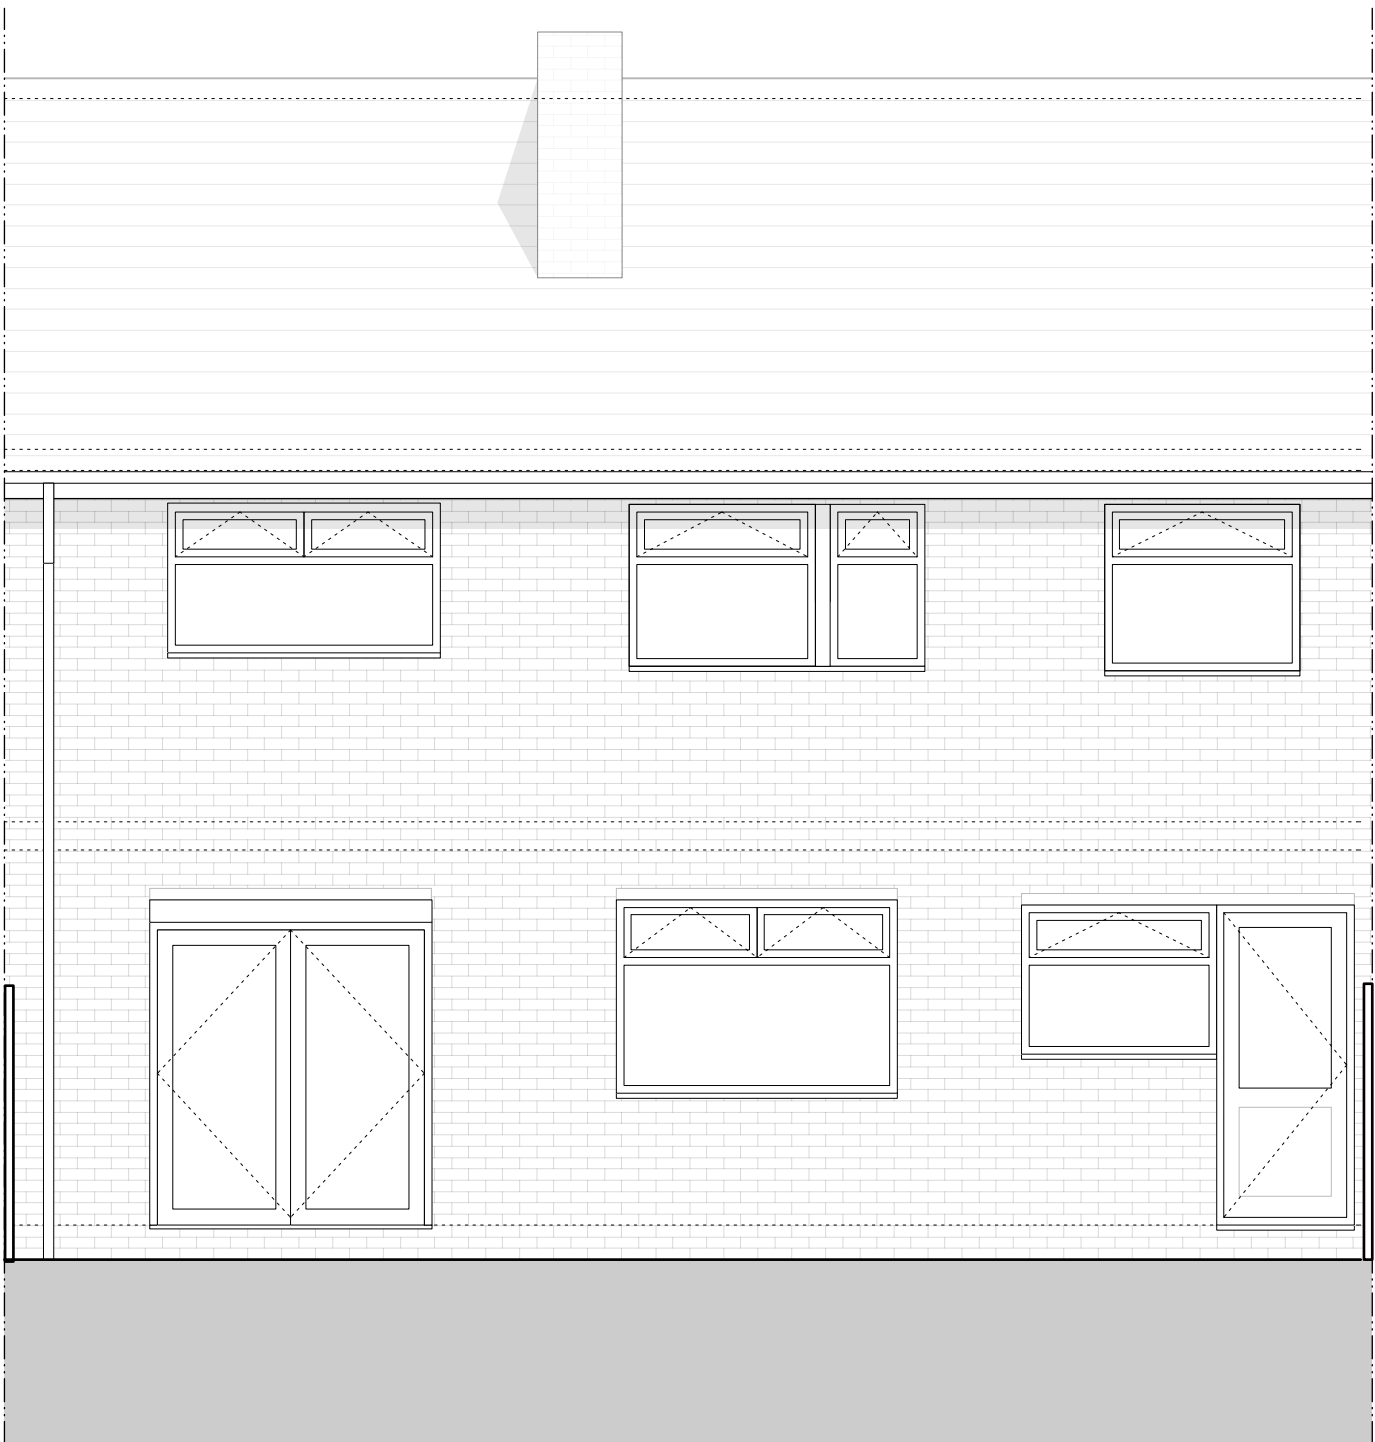


rear elevation



front elevation

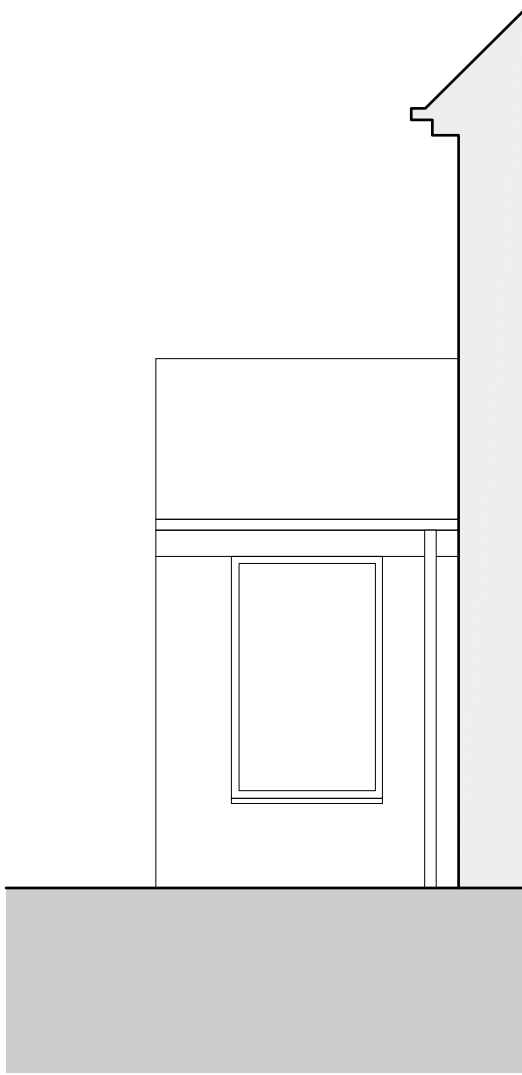

porch side elevation

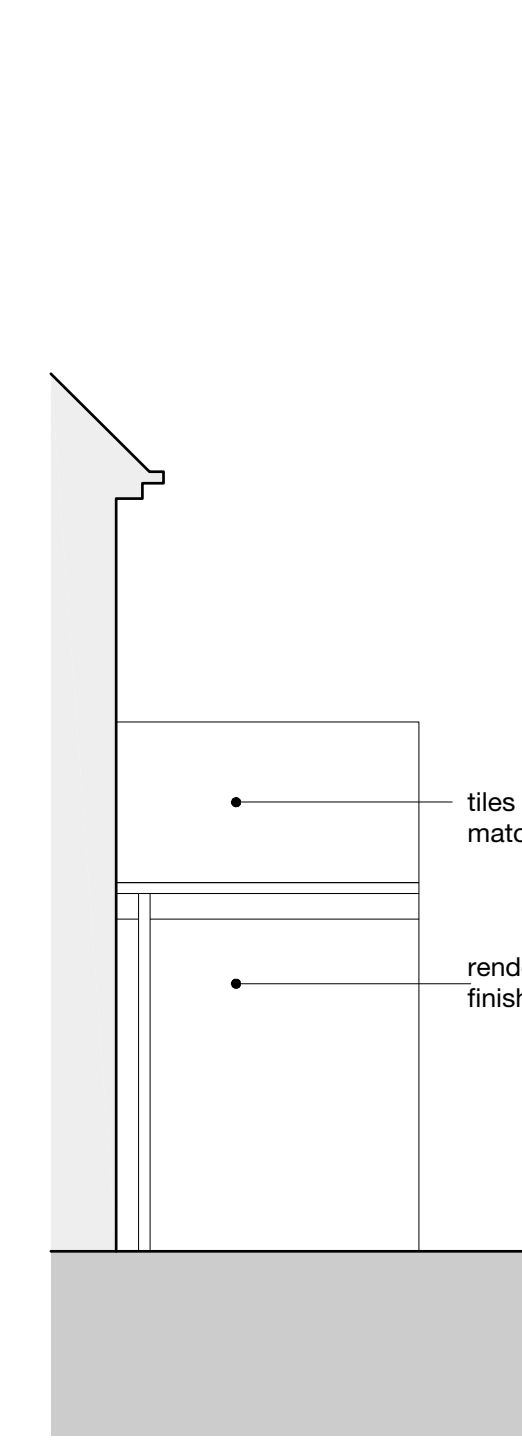

porch side elevation



ac

BANBURY AVE
002a proposed
150 @ A1

Do not scale from this drawing
All dimensions are to be checked on site
prior to commencing works on site
Discrepancy found between information
given on this drawing and that given
elsewhere or recorded on site shall be
notified immediately to the project
architect in writing