



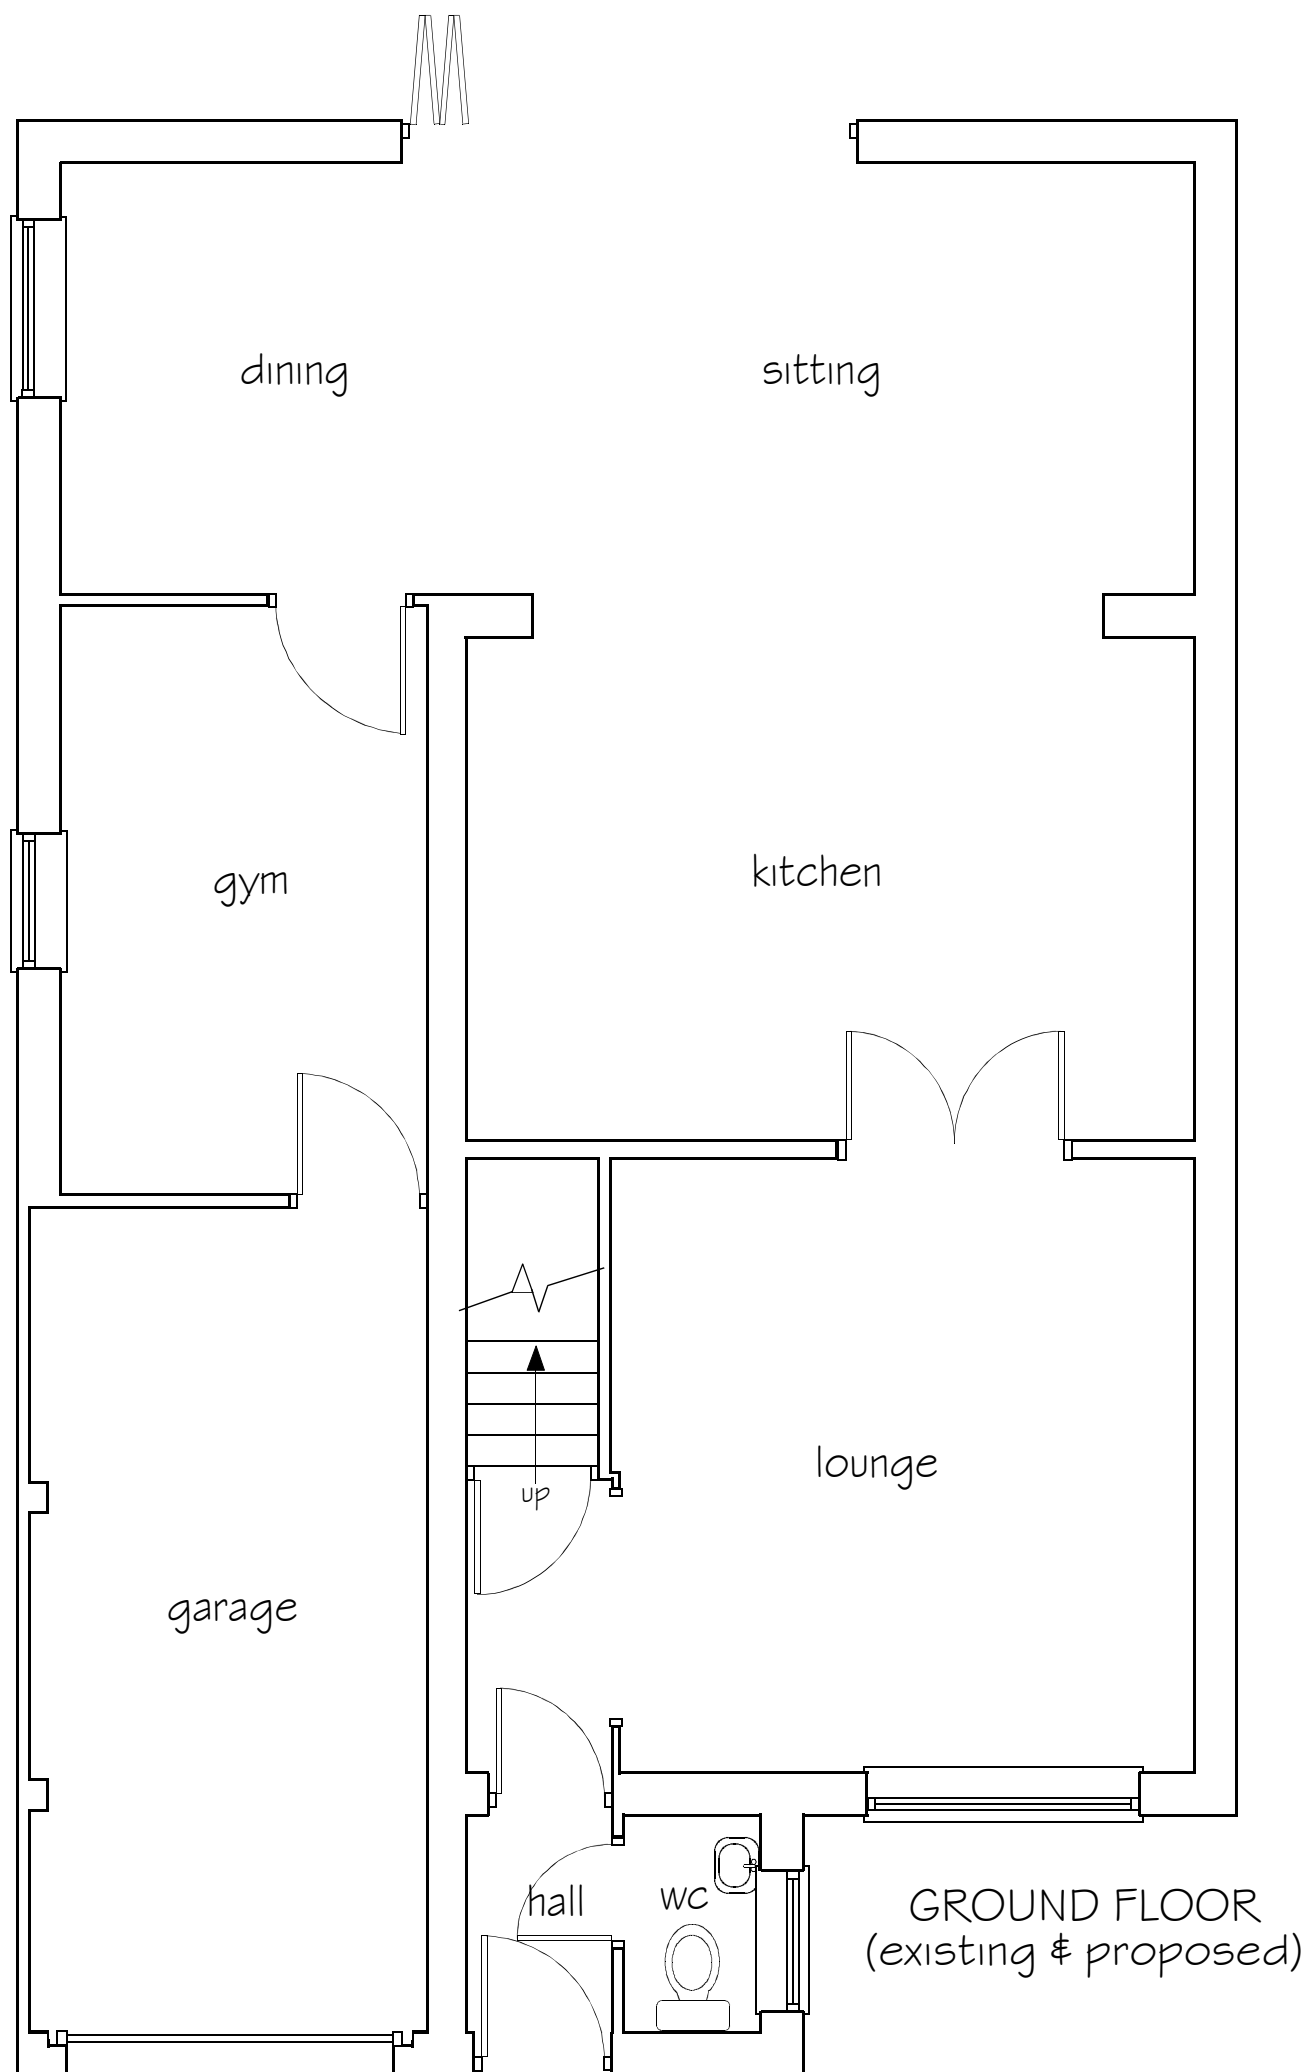


FRONT ELEVATION
(existing)




FRONT ELEVATION
(proposed)

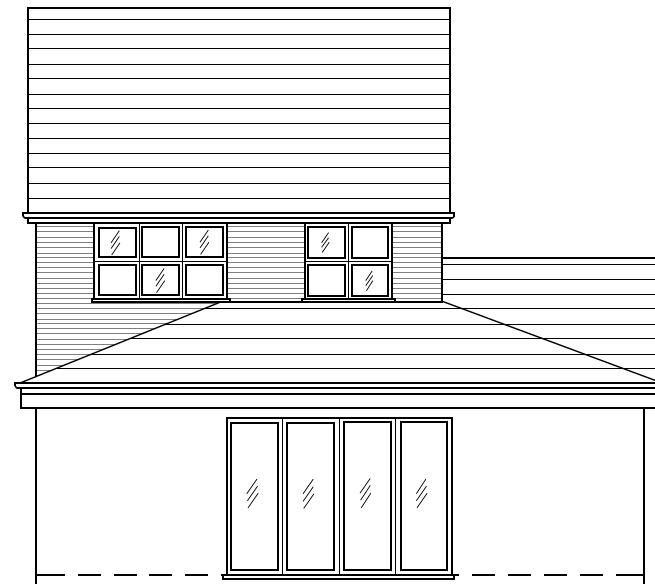

REAR ELEVATION
(existing)

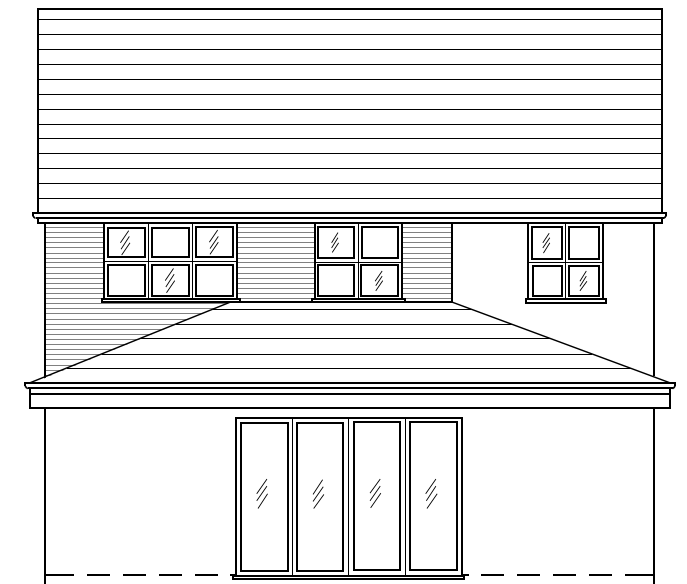

REAR ELEVATION
(proposed)

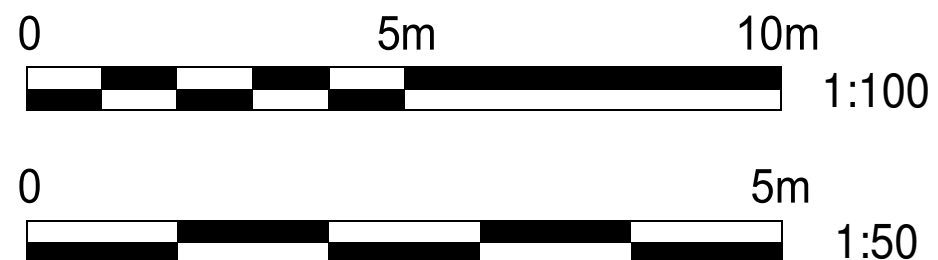

PROJECT
Erection of side extension to first floor of dwelling at:
12 Rainbow Drive, Halewood, L26 7AG

TITLE
ground floor plan & elevations

SCALE:
1:50 & 1:100

ref: SGRD/23 - A