



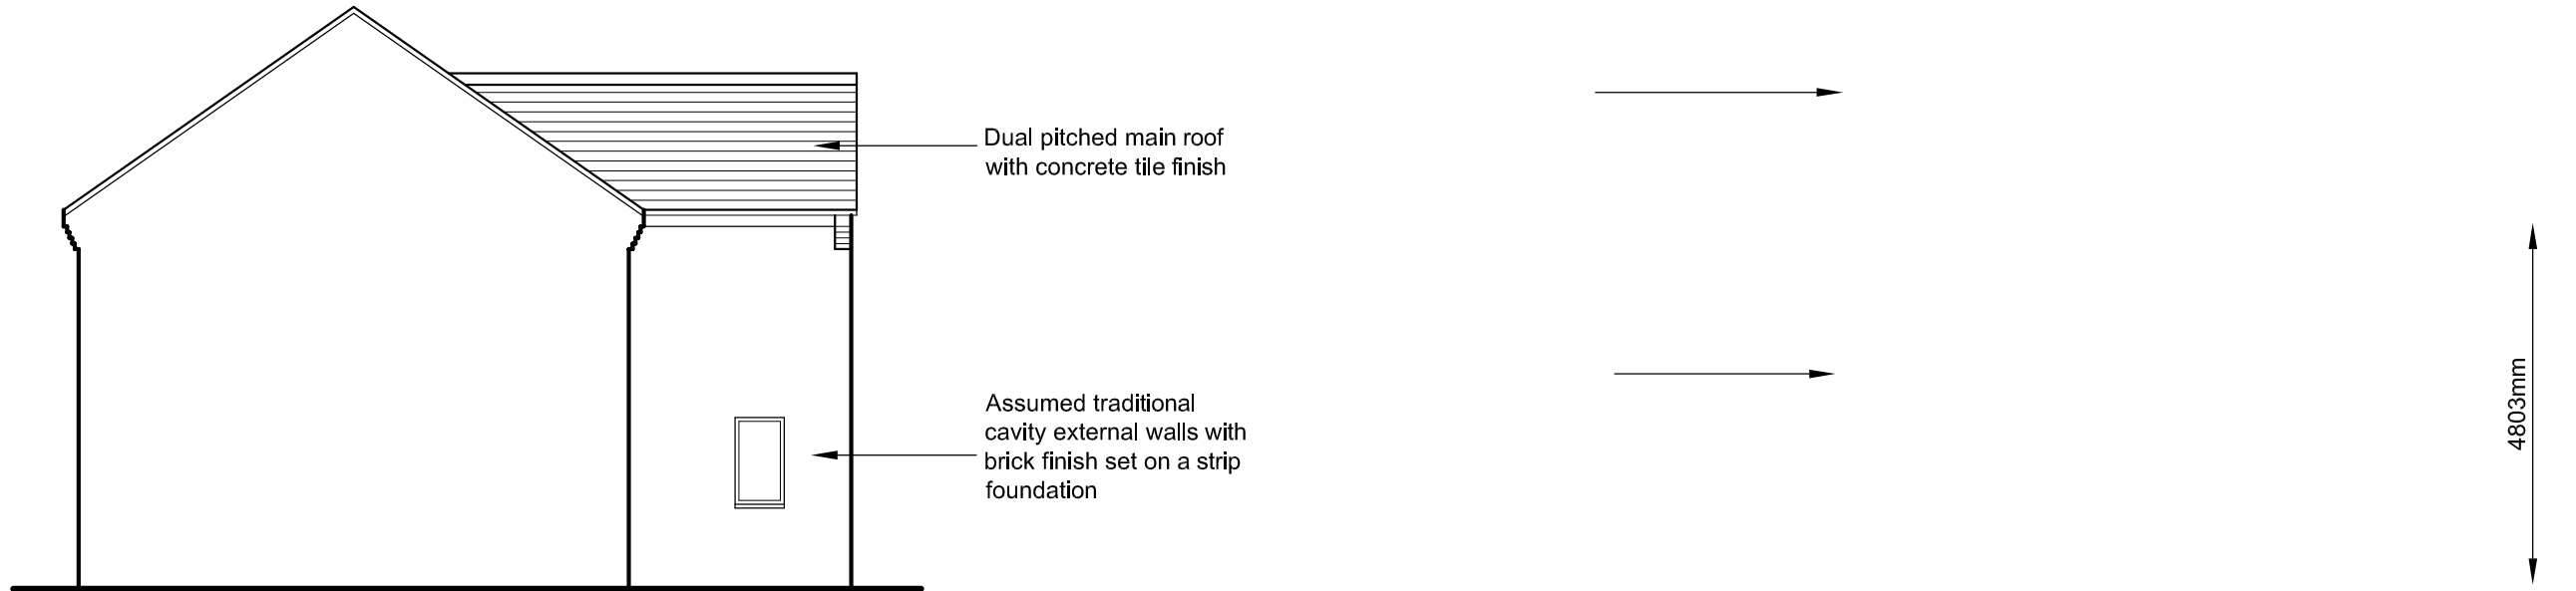

Existing Side Elevation 1:100

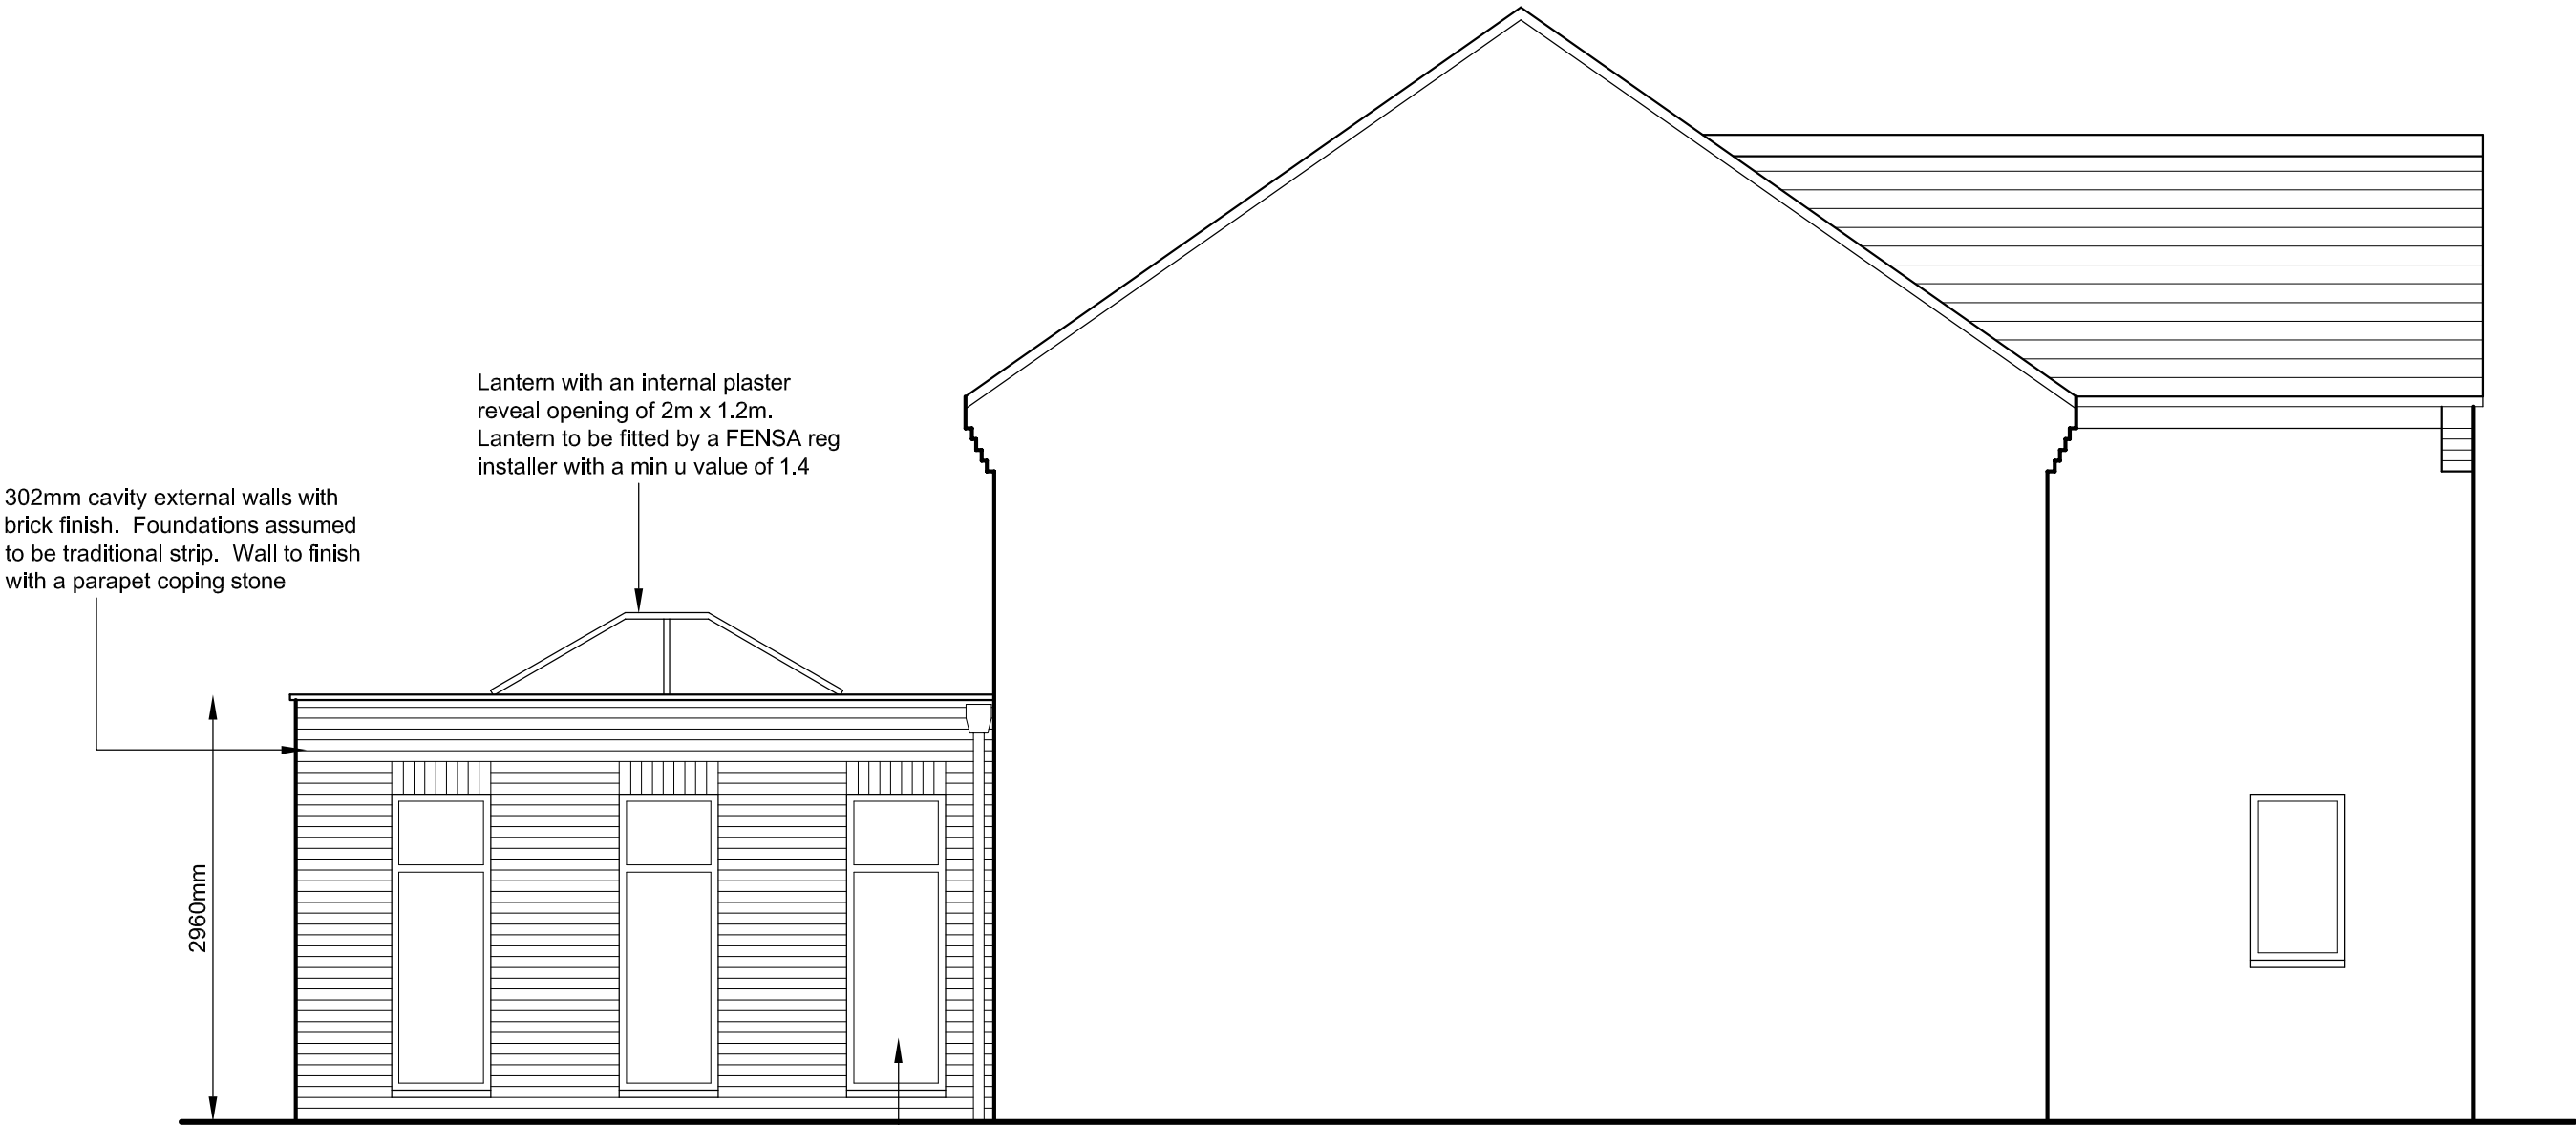

Proposed Side Elevation 1:50