



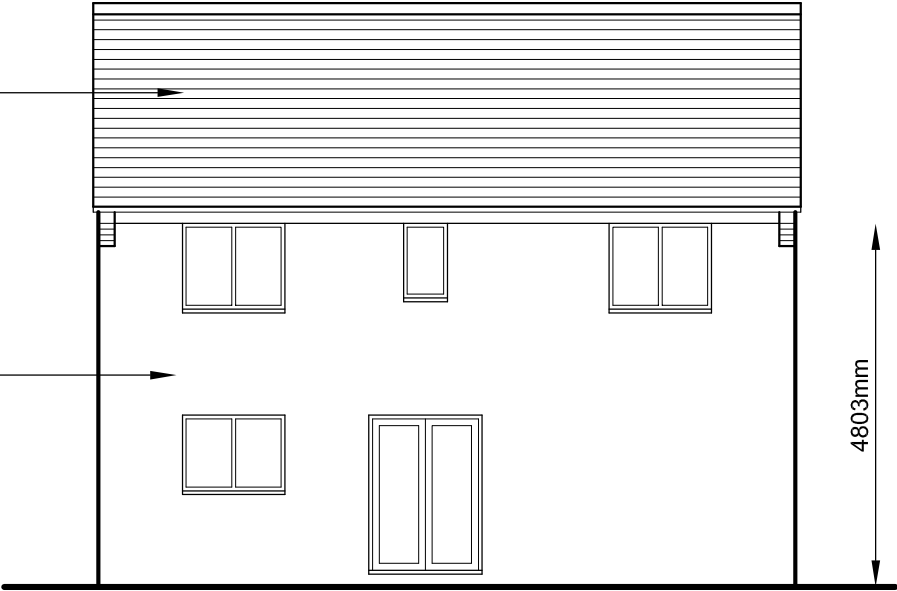

Existing Rear Elevation 1:100

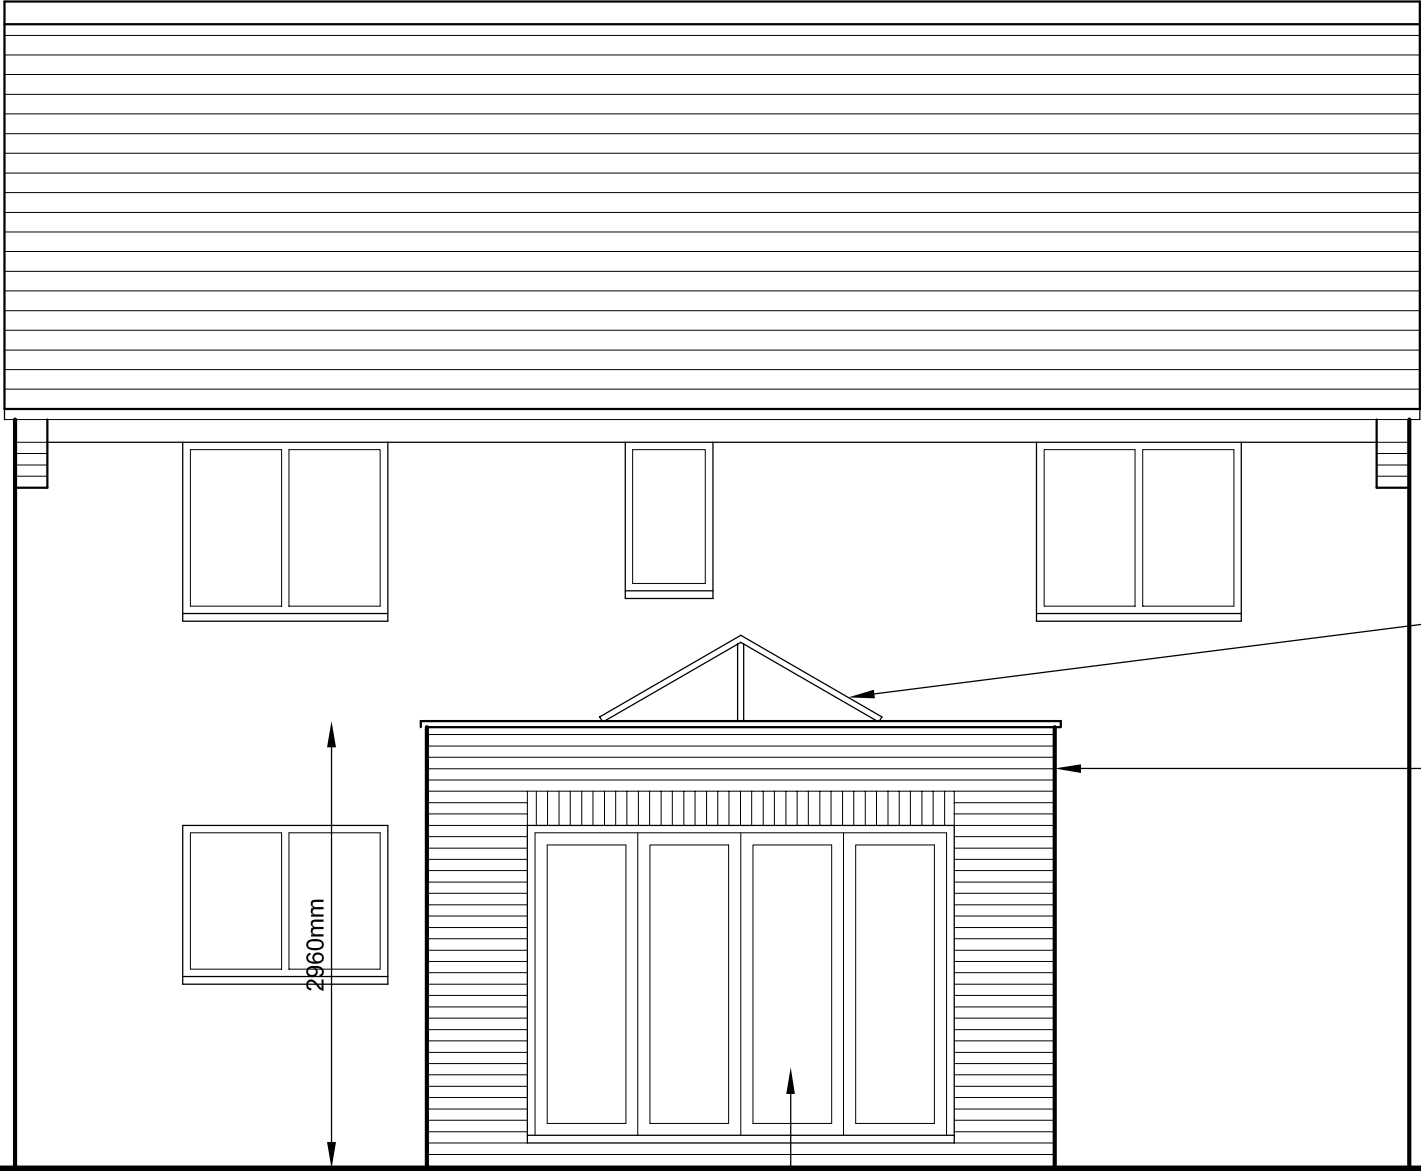

Proposed Rear Elevation 1:50

Bi-fold doors to client spec with lintel over opening