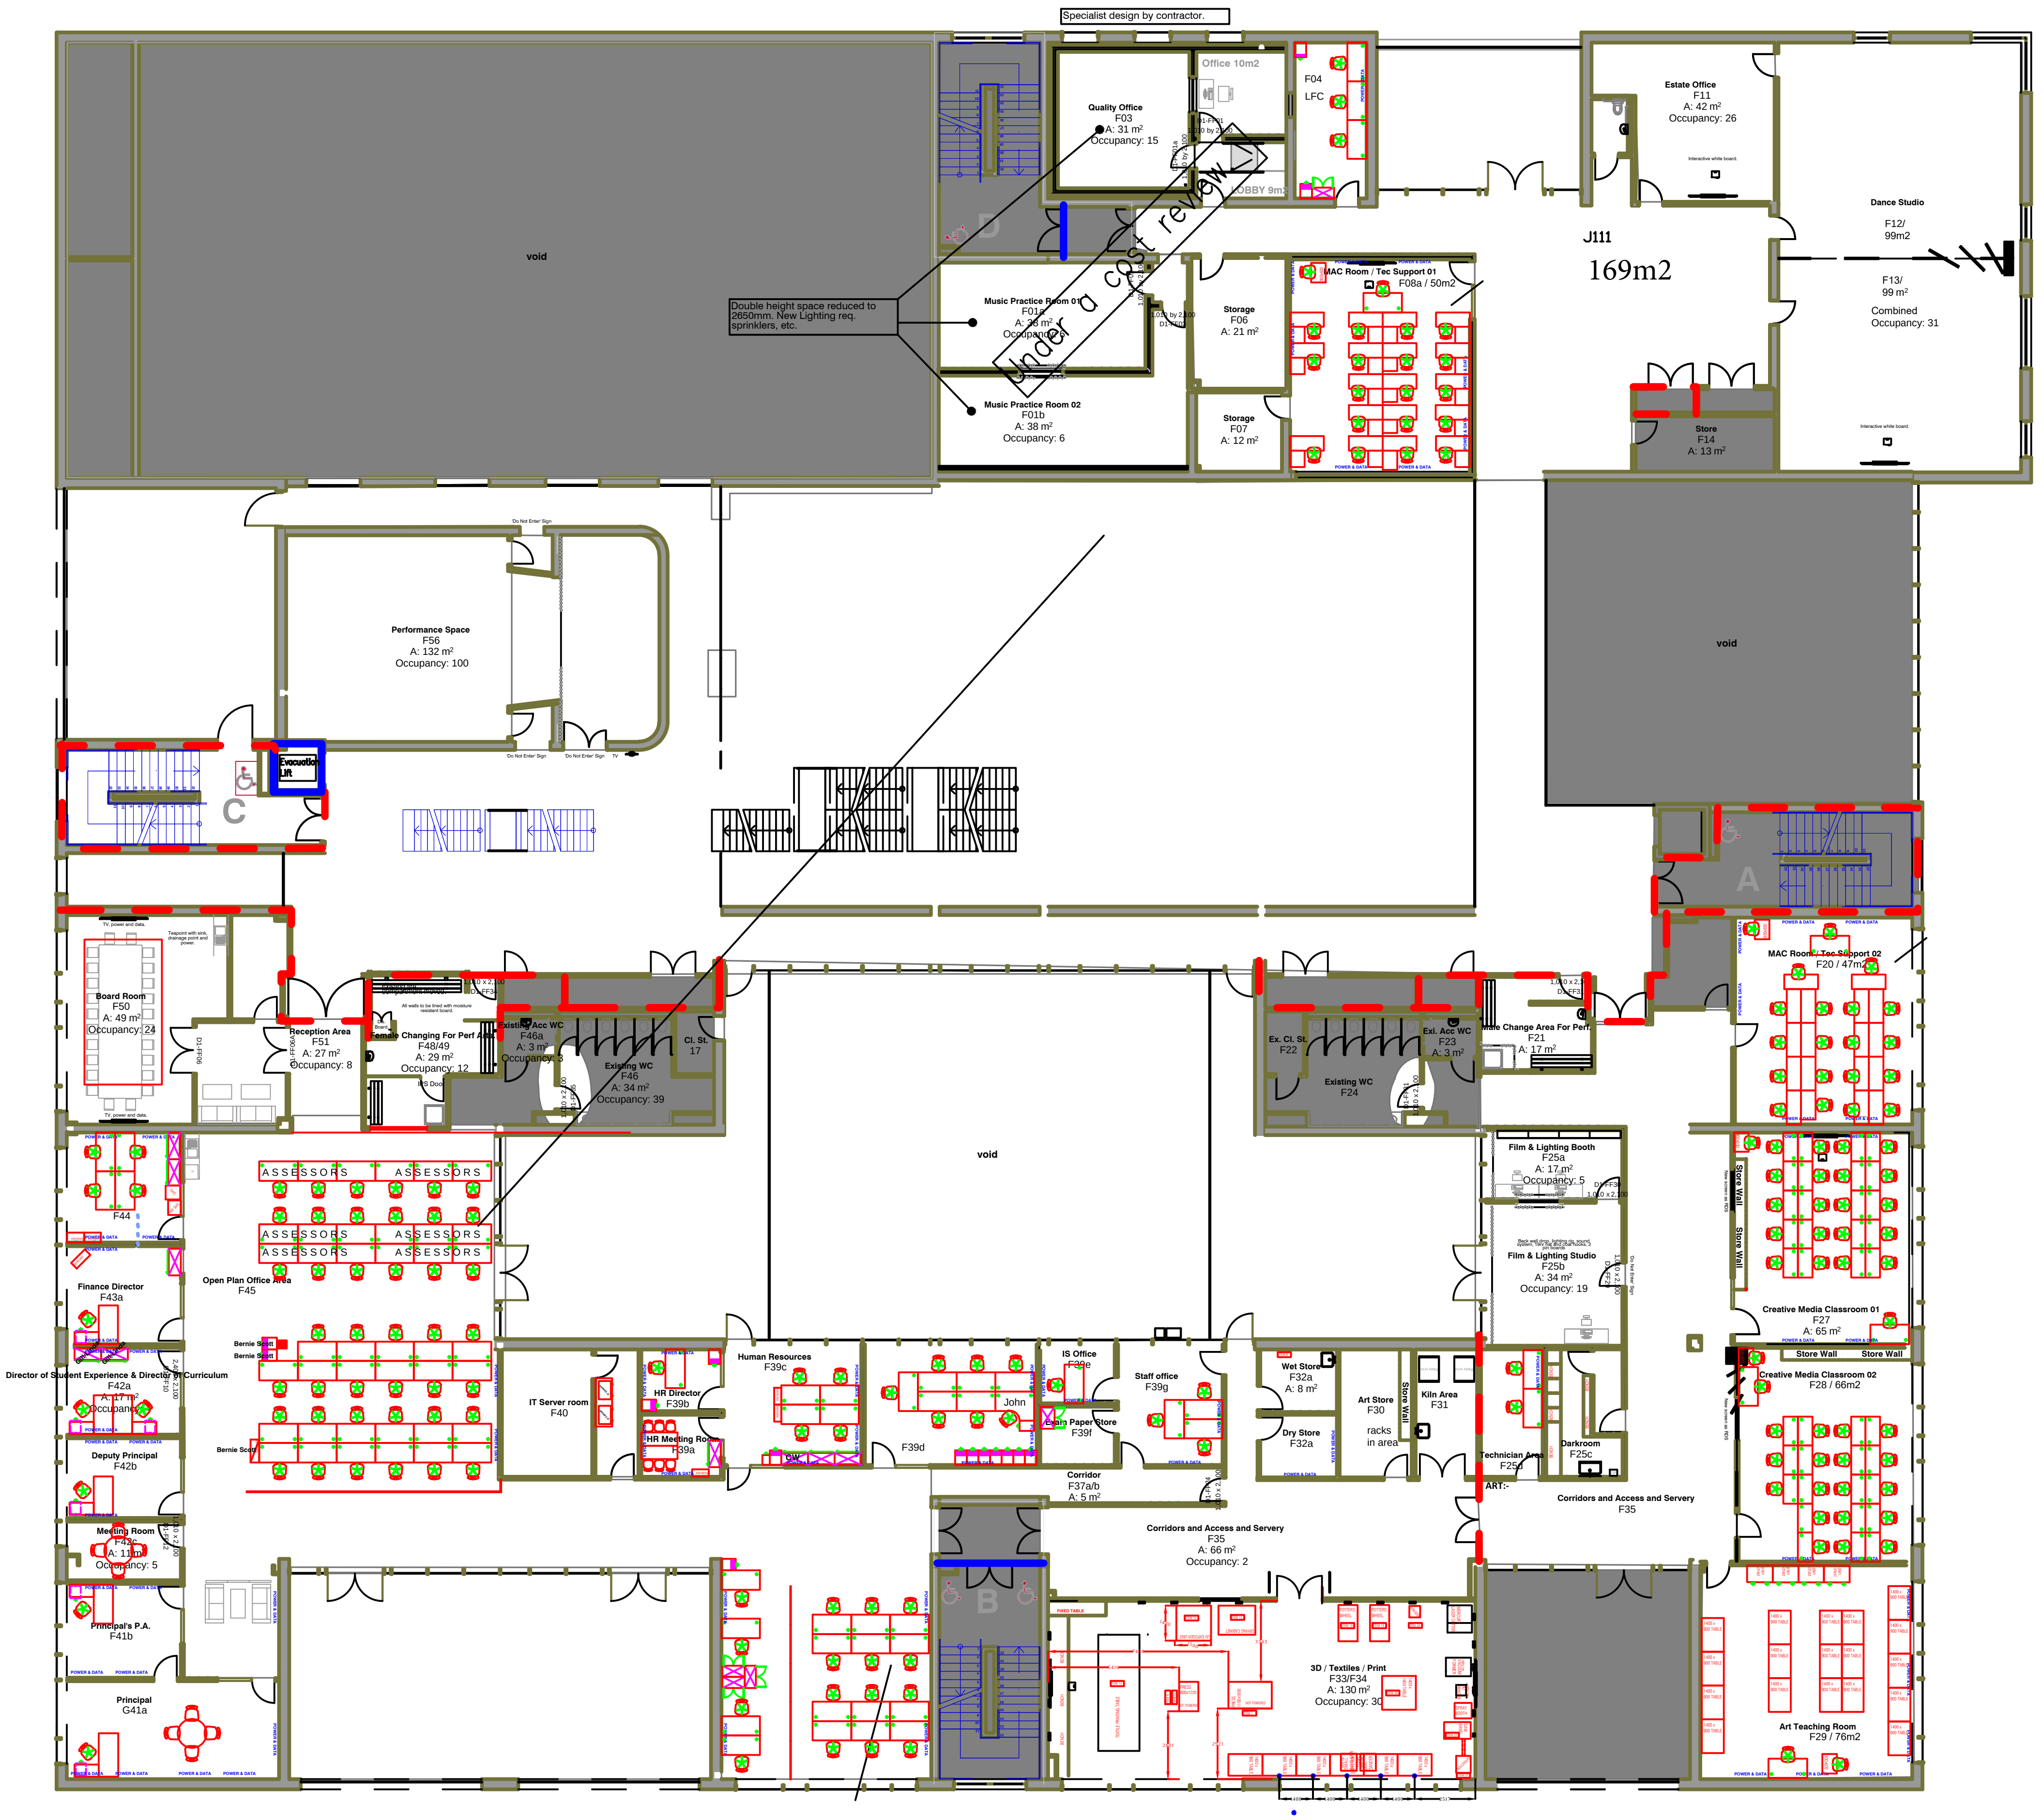

Knowsley Community College

REV	BY	DATE	DETAIL
A	CC	15-6-16	Staff area revised (Quality), proposals shown for Fixed IT Rooms
B	CC	22-6-16	Plans rev's to reflect site visit today (22-6-16)
C	CC	23-6-16	Corner workstation shown in Learner Records
D	CC	6-7-16	Various revisions from site visit today & GB email dated 5-7-16
E	CC	20-7-16	Various revisions following GB mtg
F	CC	22-7-16	Various revisions following GB site mtg

PROJECT:
KNOWSLEY COMMUNITY COLLEGE
LIVERPOOL

TITLE:
MAIN BUILDING
FIRST FLOOR
PROPOSED LAYOUT

SCALE: NTS
DATE: 09-06-16
DRAWN BY: Carol Conway
DRAWING No: SB MAIN 1ST REV F