


Project: DAWS
Title: Existing Site Block Plan

Drg No: P-04
Scale: 1:500 @ A3
Date: JAN 2026

Rev: -
Status: Planning

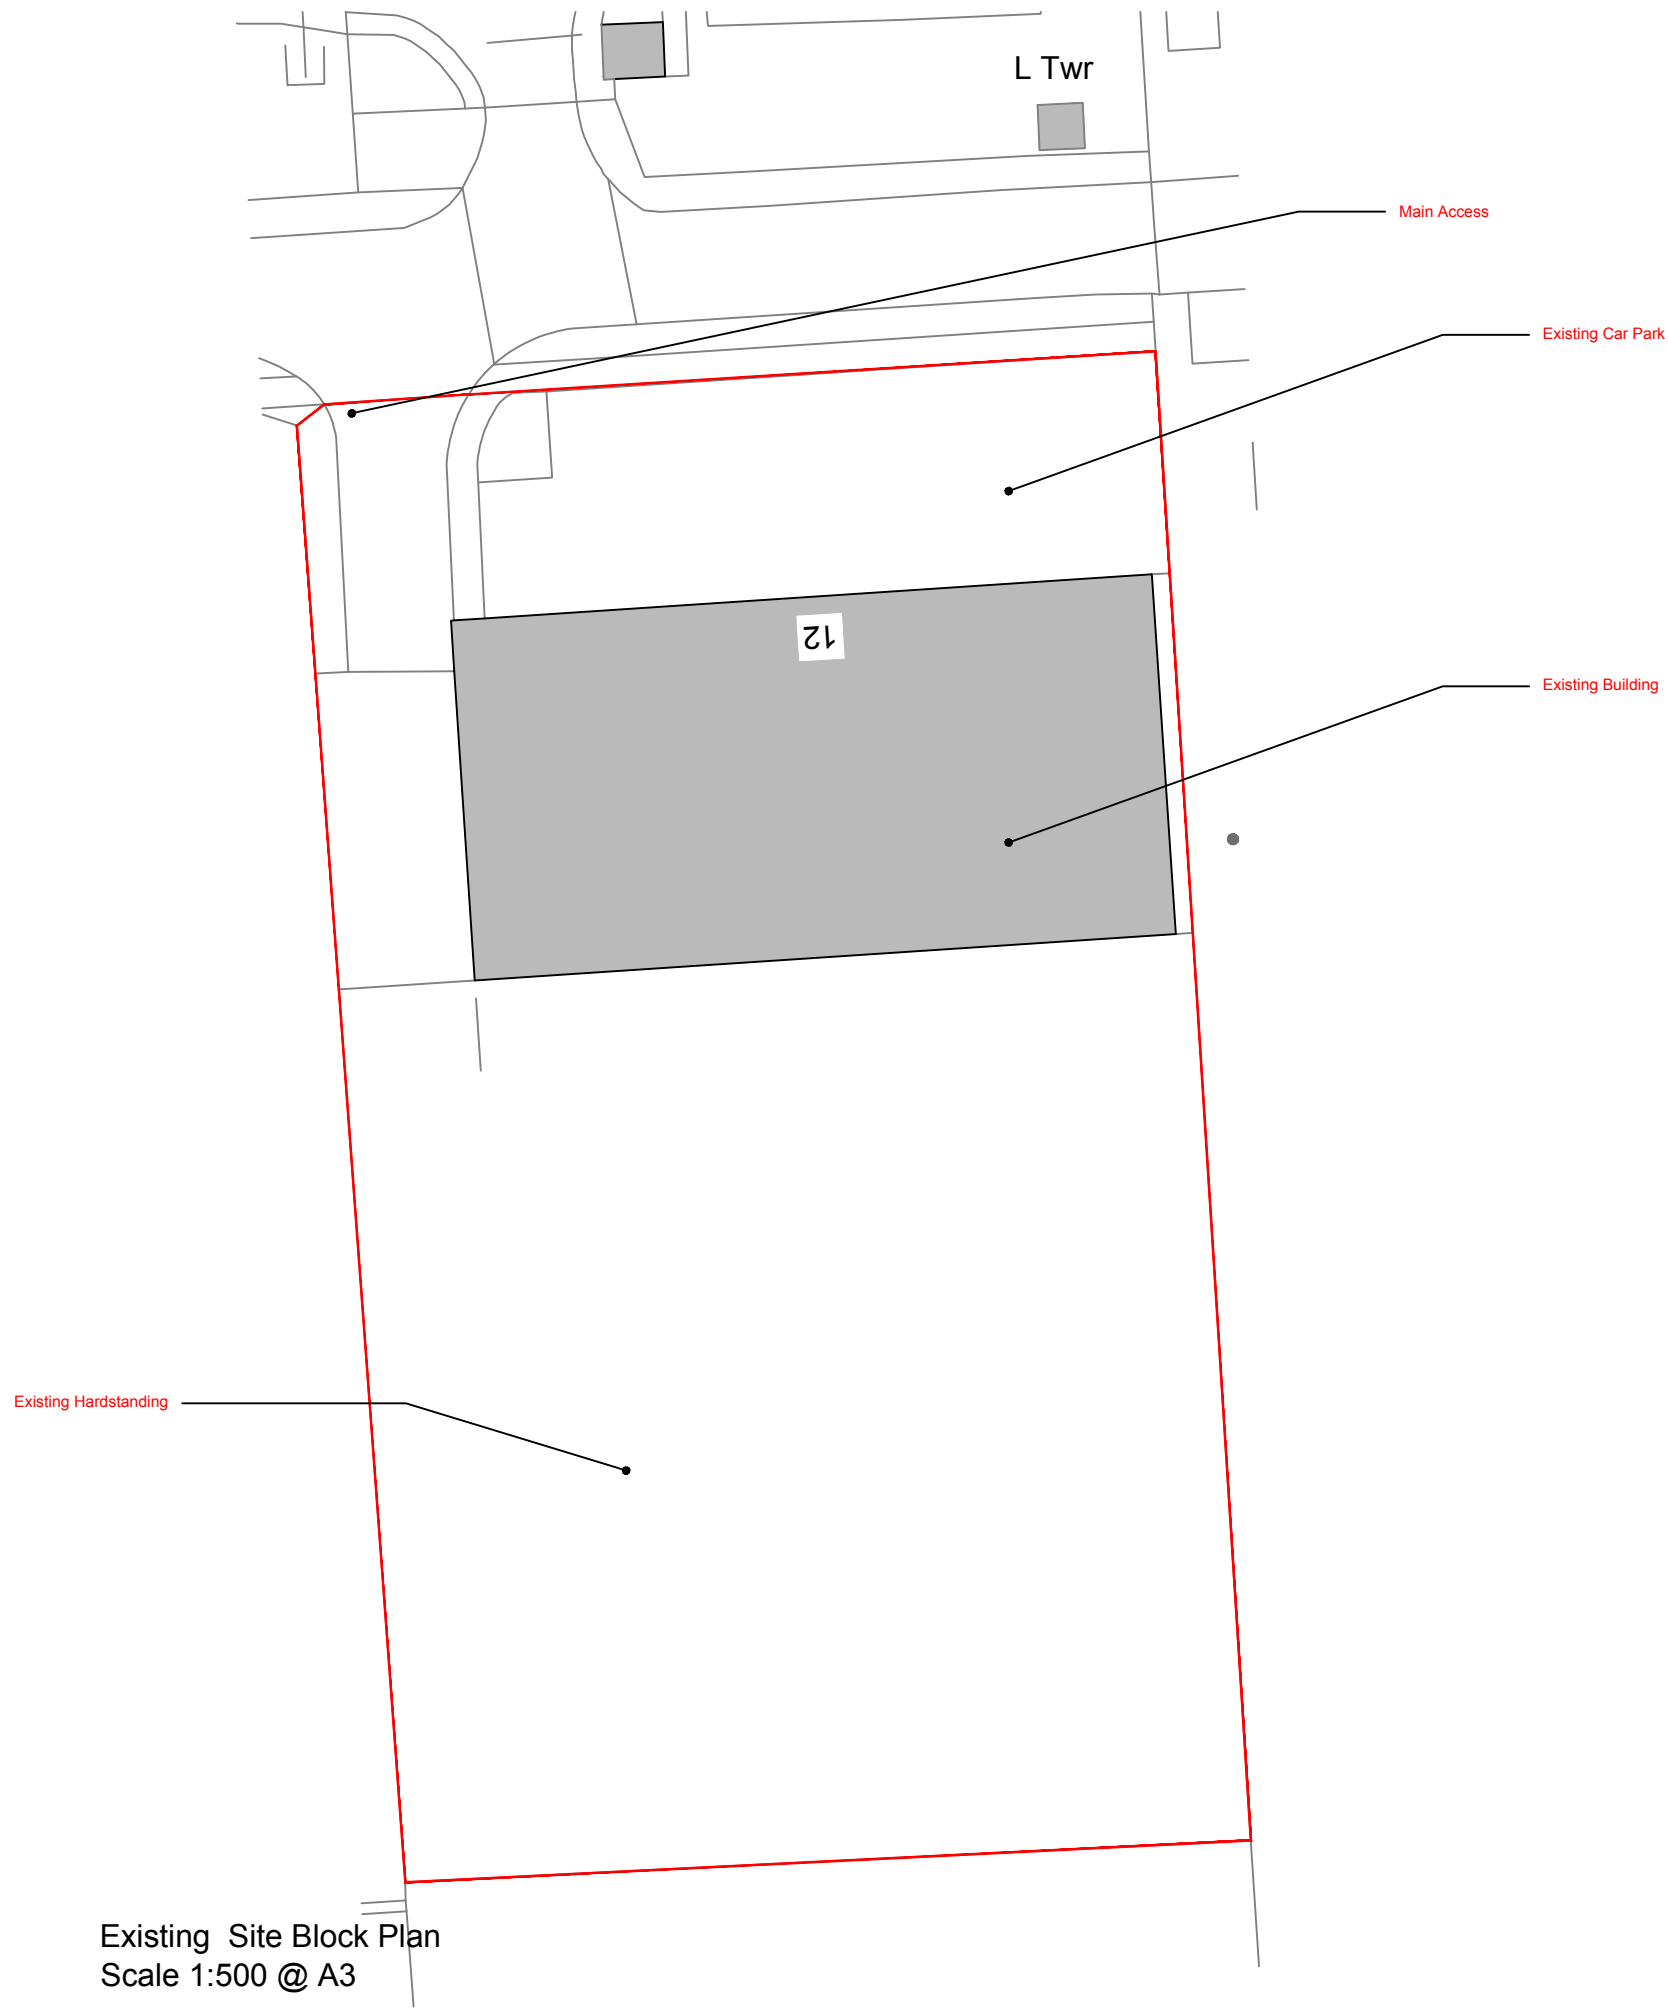

info@re-dsn.com

The contractor or manufacturer is responsible for checking all dimensions and querying any discrepancies.

