




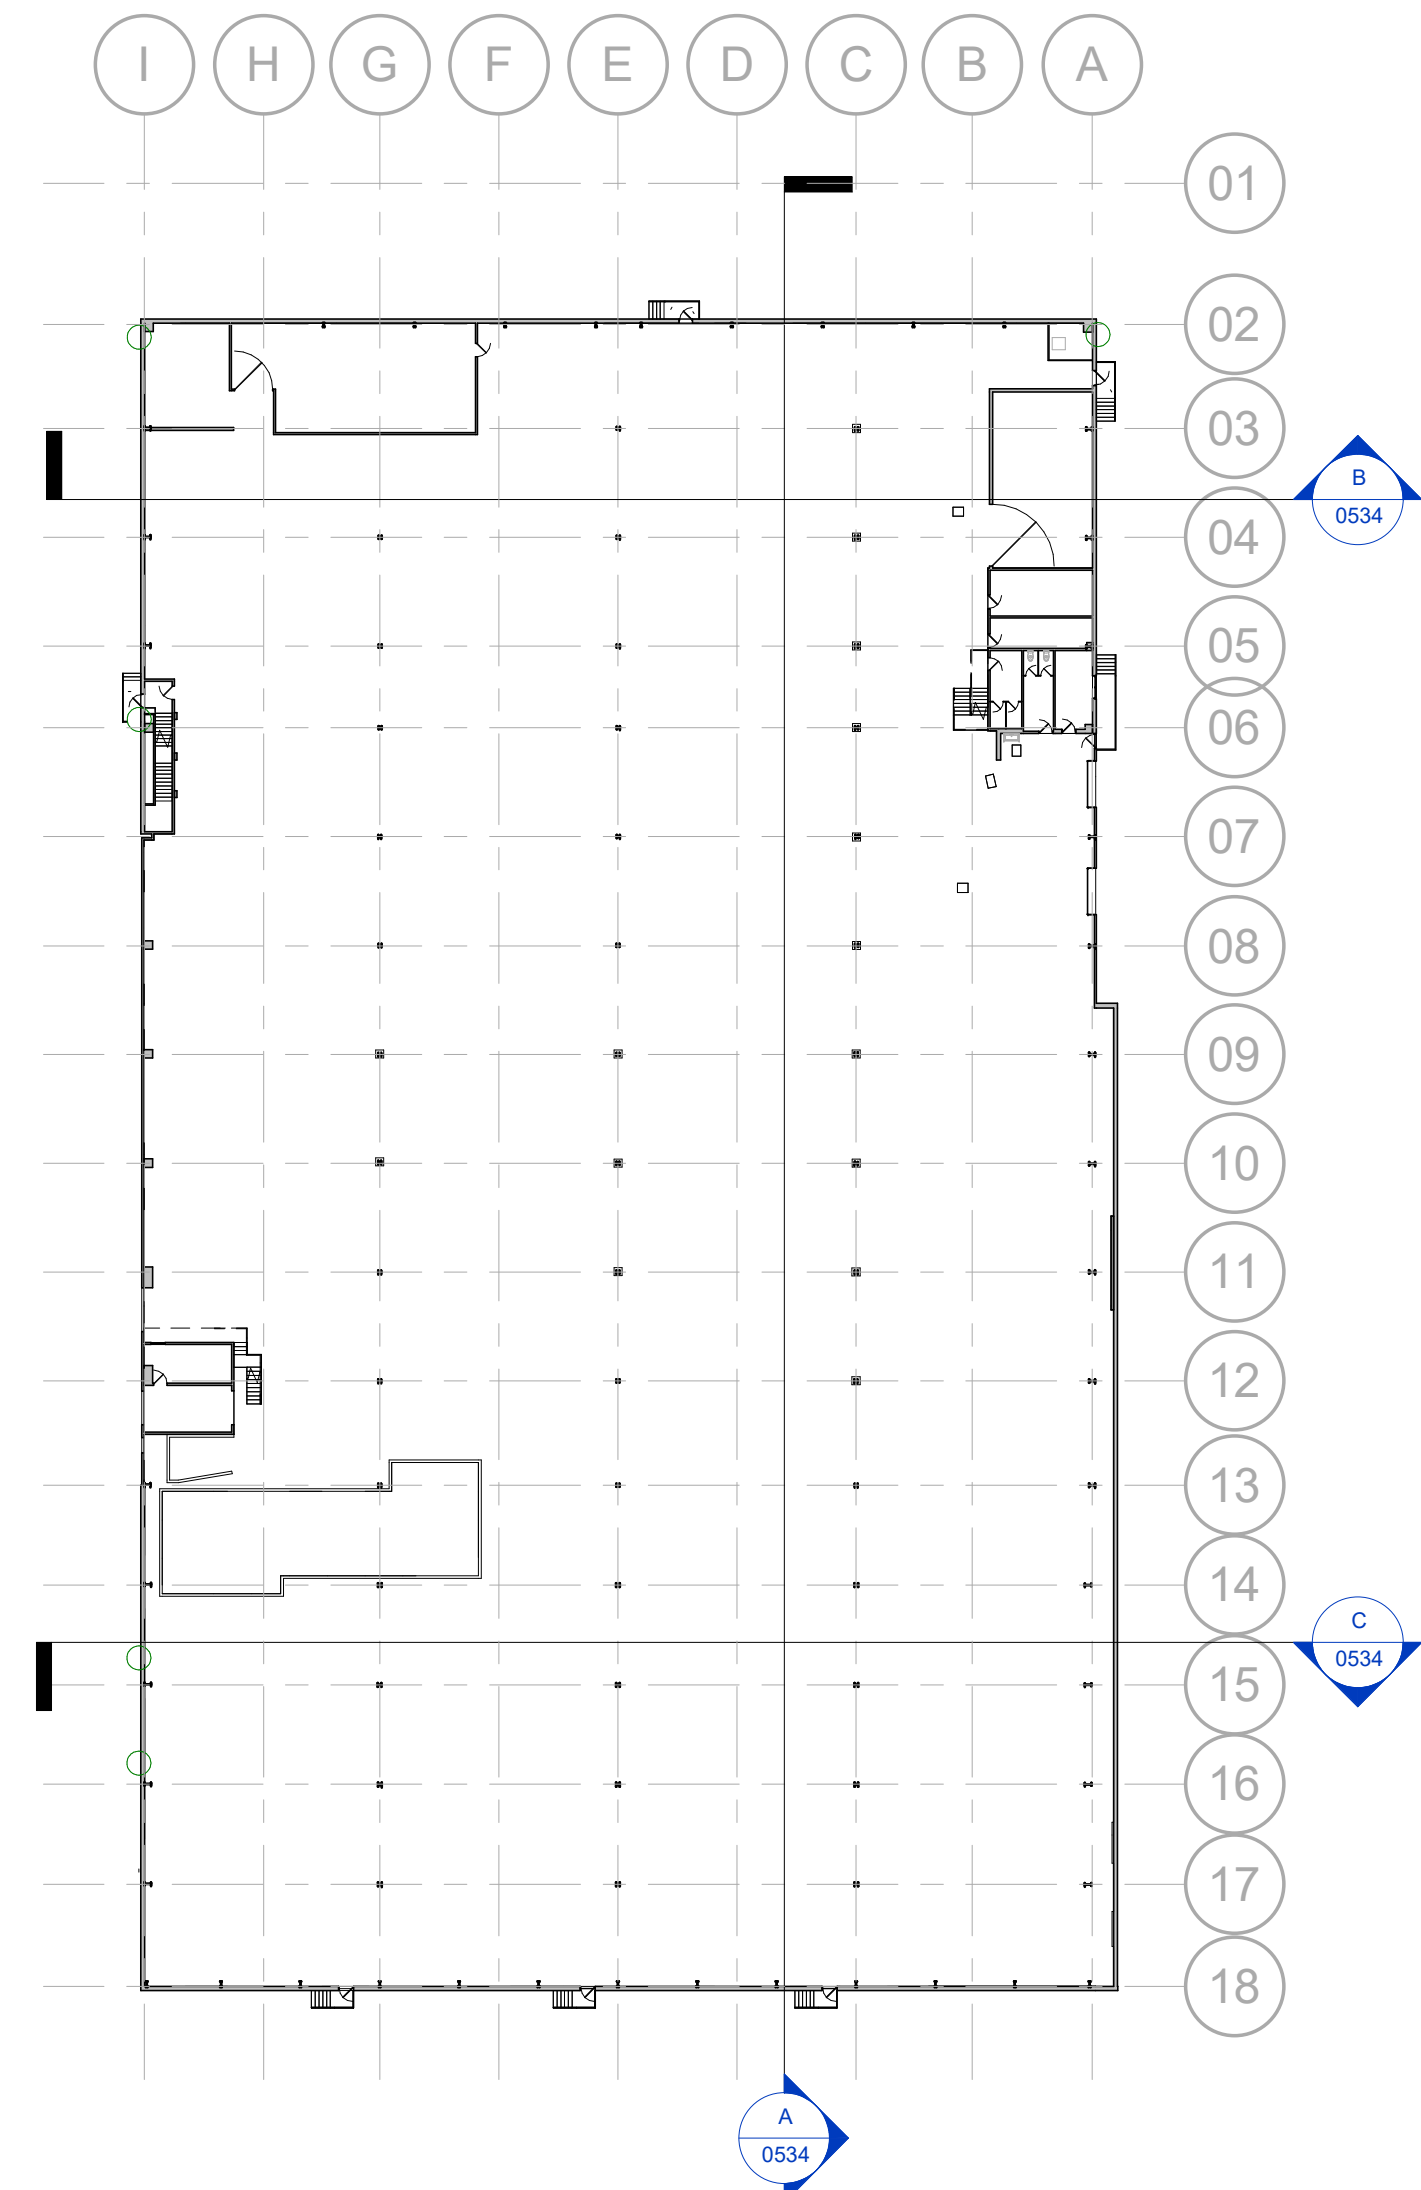


4 00_GA Existing Key Plan
1 : 500

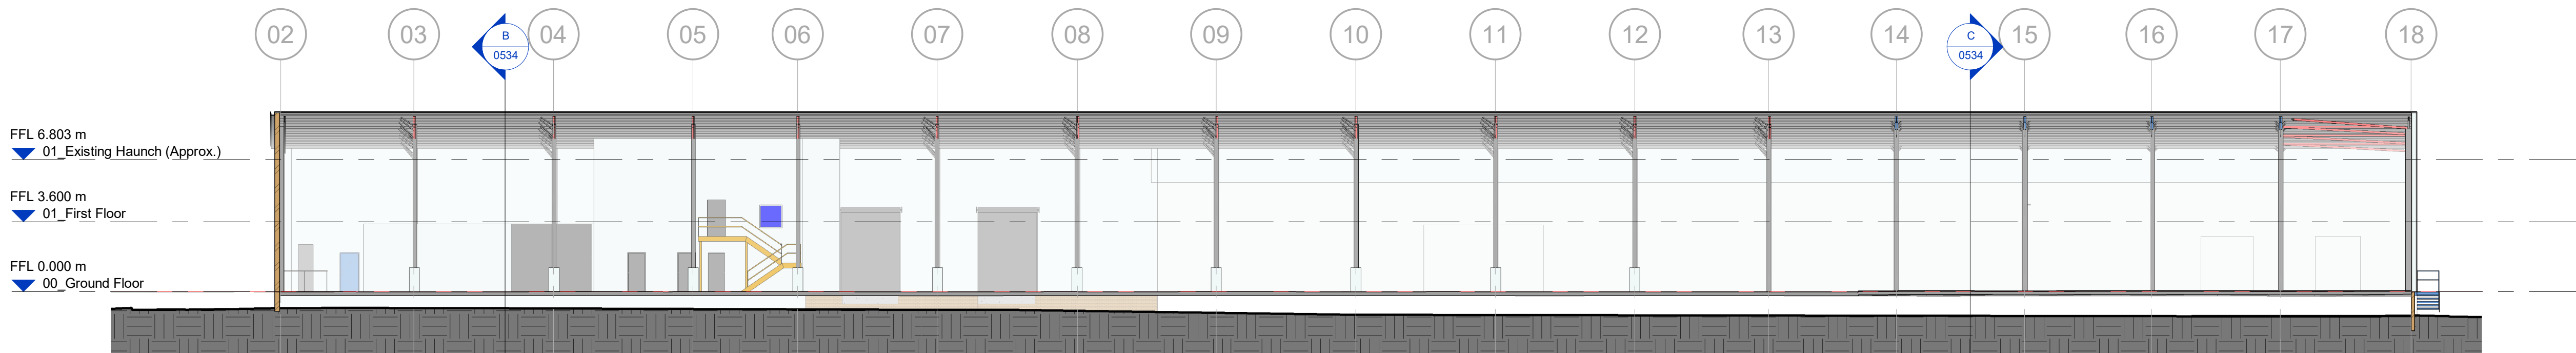

A Existing Section A - A
Scale @ 1 : 200

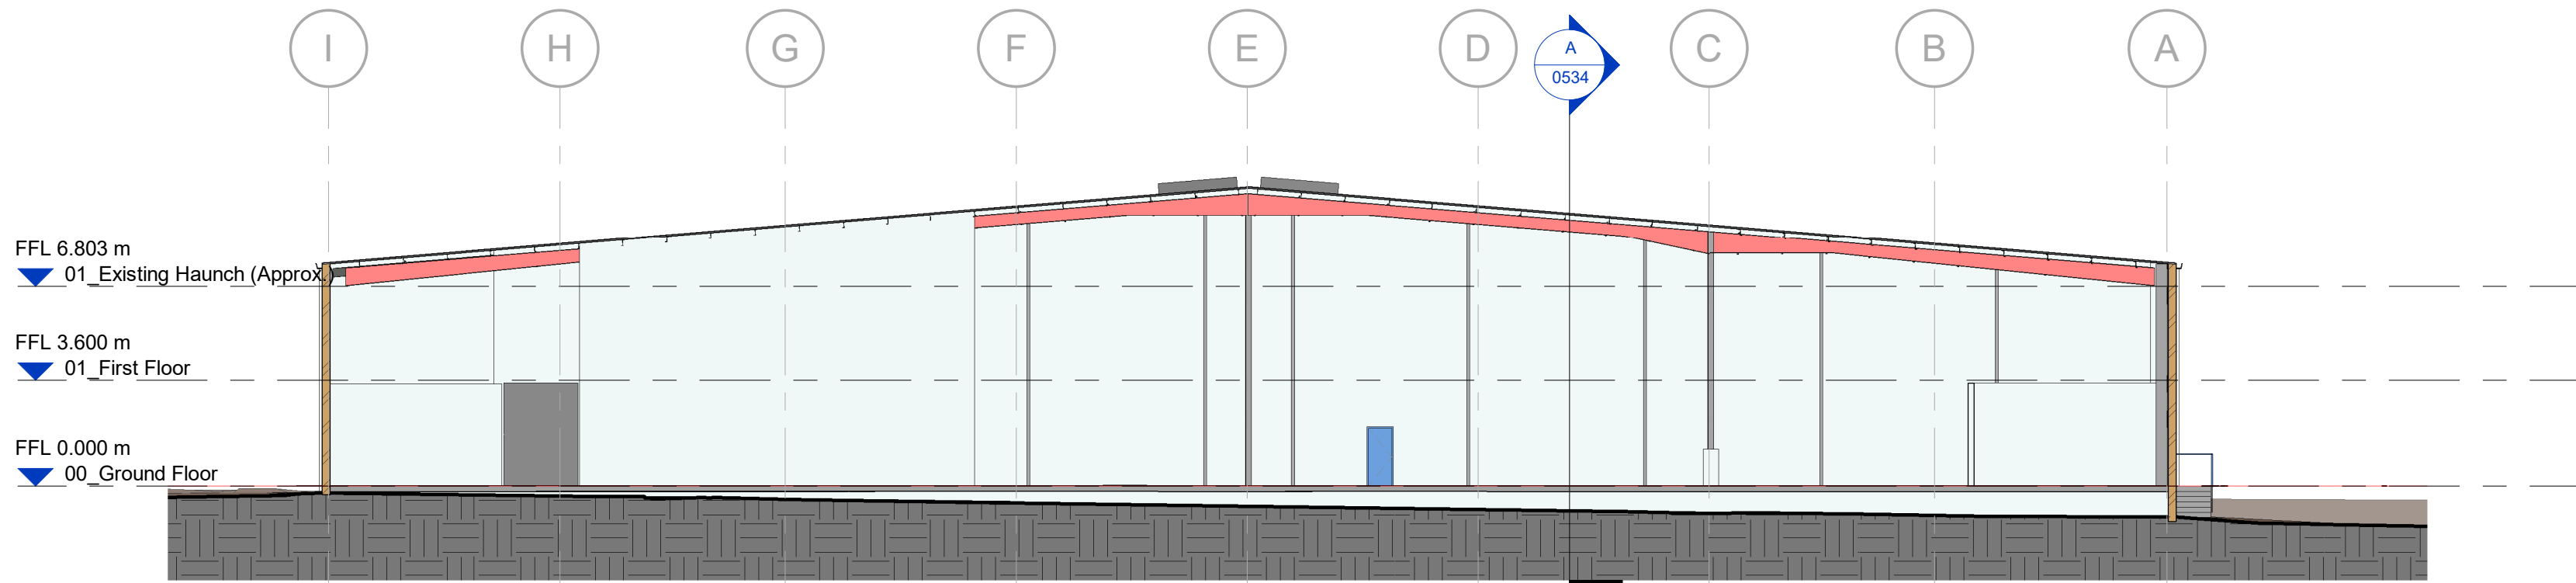

B Existing Section B - B
Scale @ 1 : 200

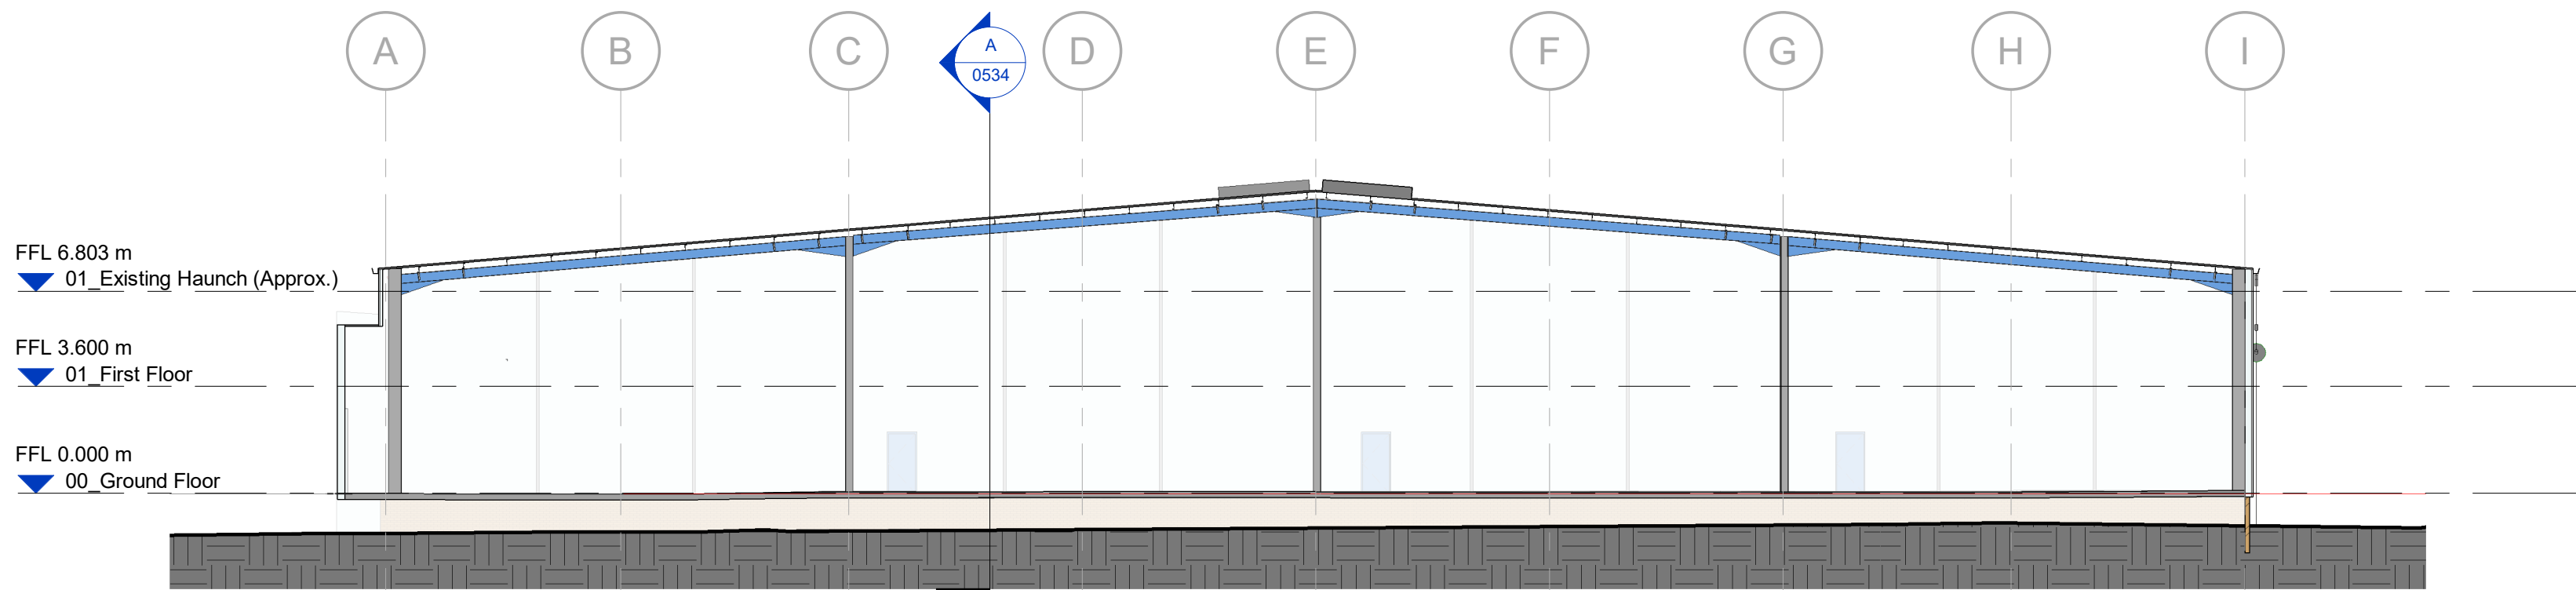

C Existing Section C - C
Scale @ 1 : 200

Scale Bars									
TO BE USED ONLY AS GUIDANCE									
1:500	mm	1:1000	mm	1:2000	mm	1:500	mm	1:1000	mm
1:500	m	1:1000	m	1:2000	m	1:500	m	1:1000	m
1:500	m	1:1000	m	1:2000	m	1:500	m	1:1000	m

NOTES

- All dimensions and levels are to be checked on site.
 - Any discrepancies are to be reported to the architect before any work commences.
 - This drawing shall not be scaled to ascertain any dimensions. Work to figured dimensions only.
 - This drawing shall not be reproduced without express written permission from AEW.
 - Title overlay drawings and ownership boundaries are produced using all reasonable endeavors. AEW cannot be responsible for the accuracy or scale discrepancy of base plans supplied to them.
 - All works are to be undertaken in accordance with Building Regulations and the latest British Standards.
 - All proprietary materials and products are to be used strictly in accordance with the manufacturers recommendations.
- This drawing contains the following model files: -
- 12211-AEW-BC-XX-M3-A-0003

CDM 2015

Client notified of duties: 14/06/21
Principal Designer: Nationwide CDM
Unless noted below, all known hazards have been highlighted on the drawing.

P03	17/05/22	General Update	CF	DRS
P02	11/03/22	Planning Issue	CF	DRS
P01	16/01/22	Initial Issue	CF	DRS
Rev	Date	Description	Drawn By	Checked By

Status: S2
Purpose of Issue: For Information

drawing stage: Planning

client:

Network Space Land Limited

project:

Sovereign Business Park, Huyton

drawing title:

Unit C - Existing GA Sections

date: Jan 2022
scale @ A0: As indicated
drawn: CF
checked: DRS