


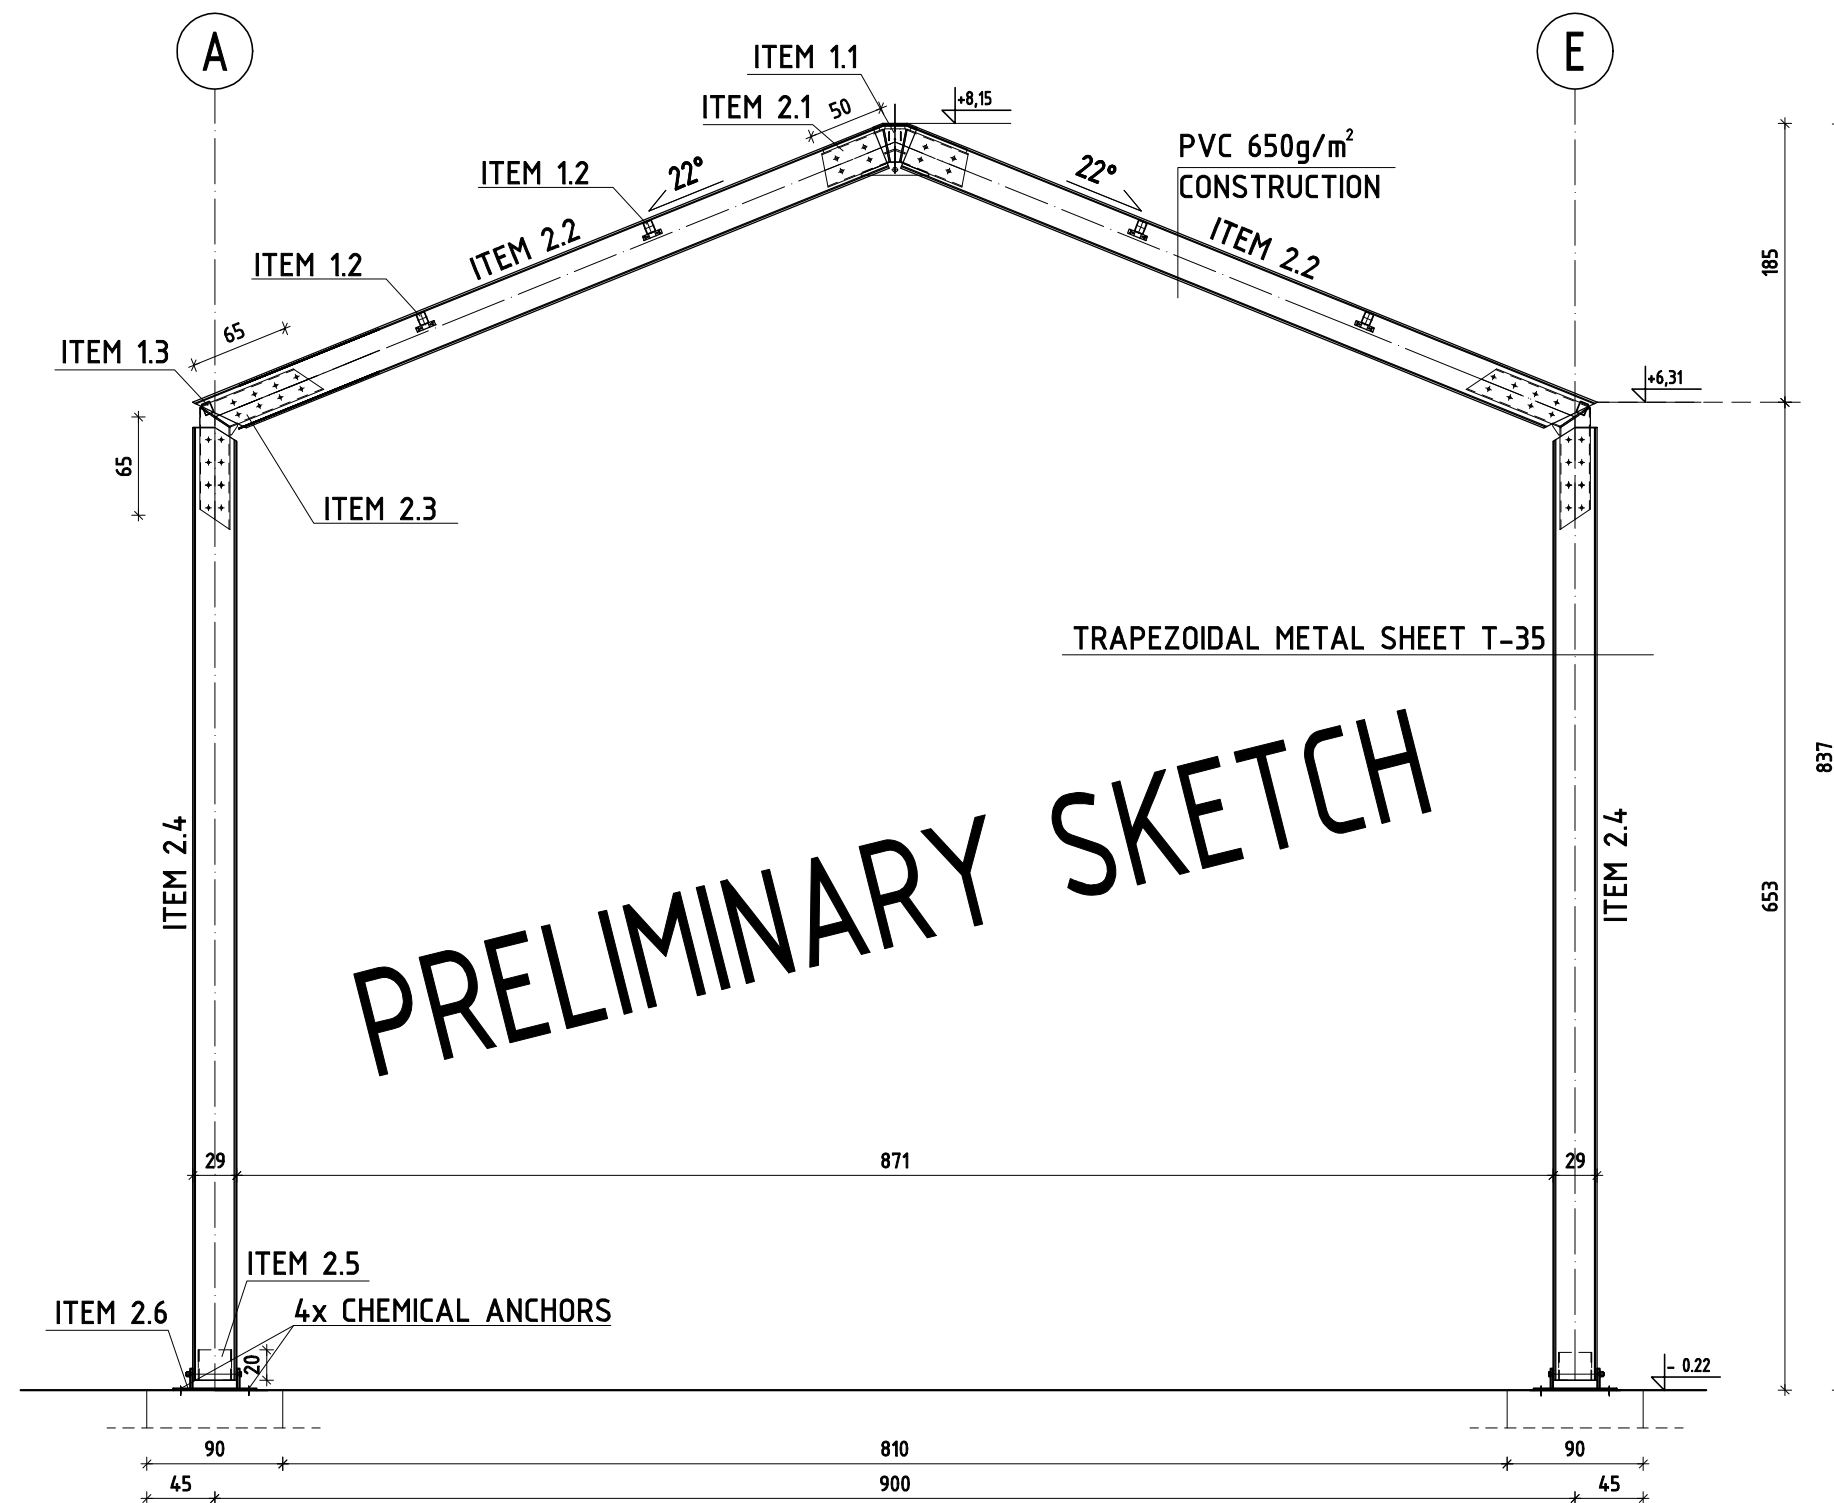

The anchoring scheme shows the minimum foundation head dimensions required for proper anchoring of the hall footings with chemical anchors. Concrete of class not less than C20/25. The object is subject to architectural and structural adaptation. The foundations should be designed taking into account the local conditions and the supporting forces presented in the technical documentation.

This drawing may not be copied or used in any way without the consent of the authors. All rights reserved..



62-060 Stęszew, ul. Czereśniowa 17, Dębno
tel./fax (61) 8-134-523

Project:	TENT HALL dimensions: 9x22x6,5m	Projekt No:
Drawing:	CROSS SECTION A-A	Date: 08.2022
Designed by:		Scale: 1:50
Verifying Engineer:		Drawing No:
Sketched by:	Eng. B.Tschöpe	